


KEY




TYPICAL BOUNDARY DETAIL ELEVATIONS Scale 1:50


2.1m high timber fence

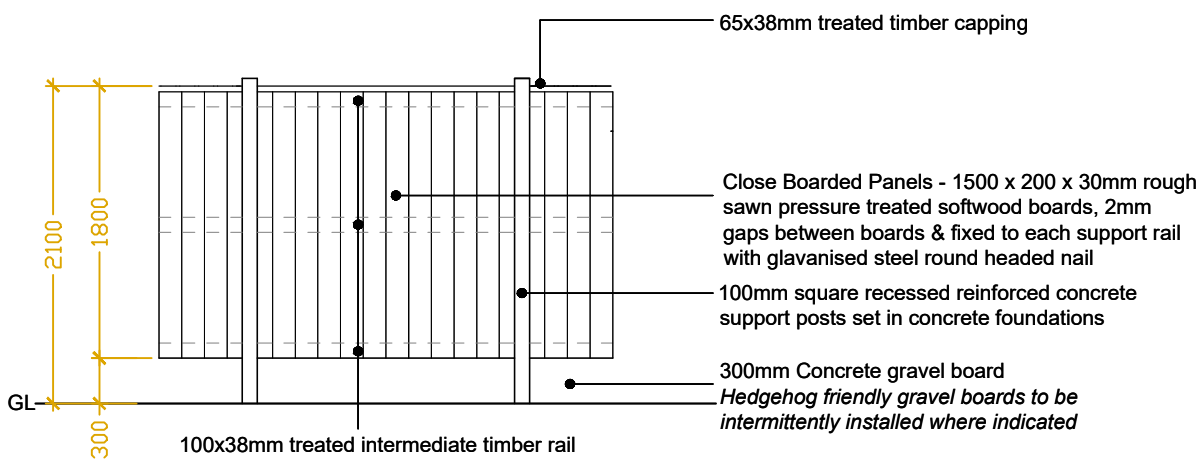


1.8m high timber fence

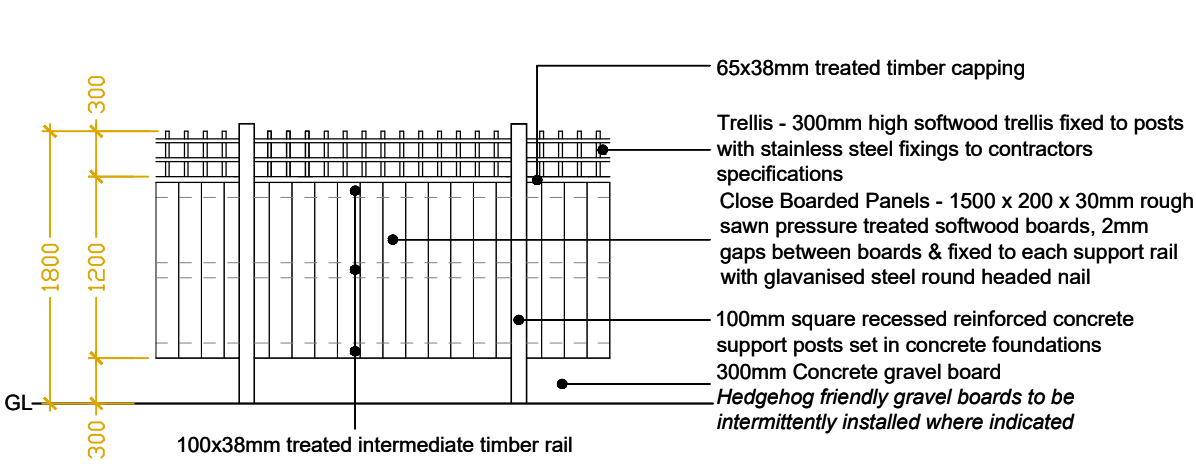


1.2m high timber fence

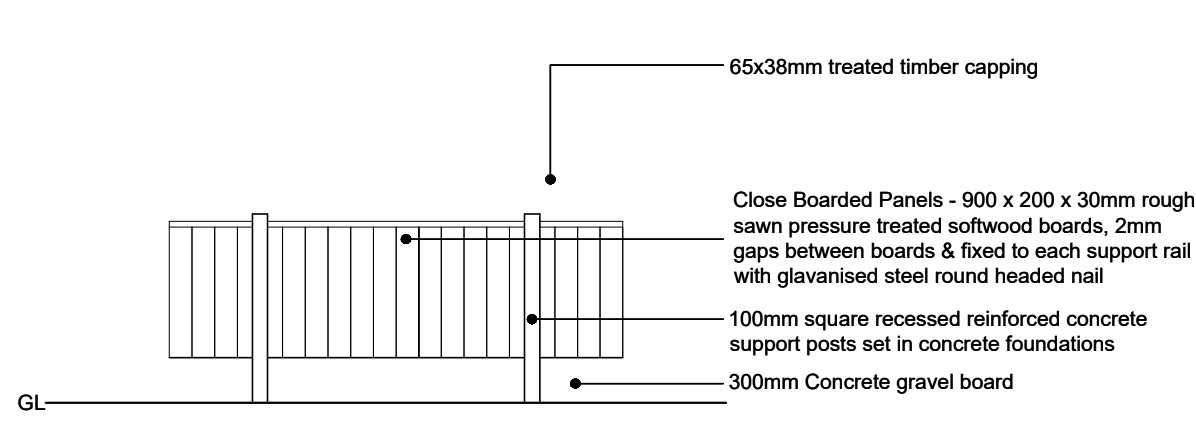


2.0m high acoustic fence

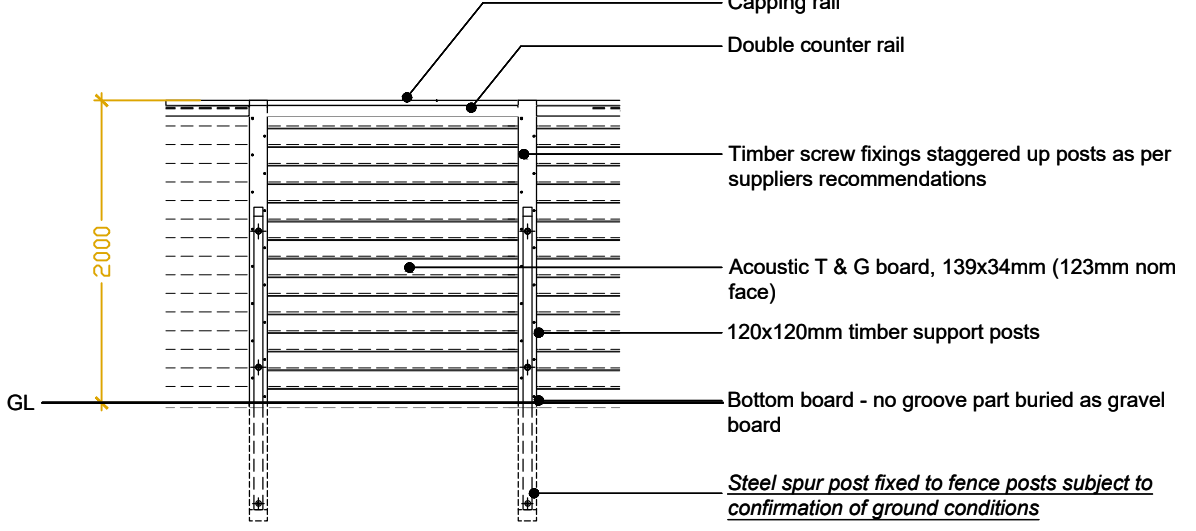


0.9m high metal railings

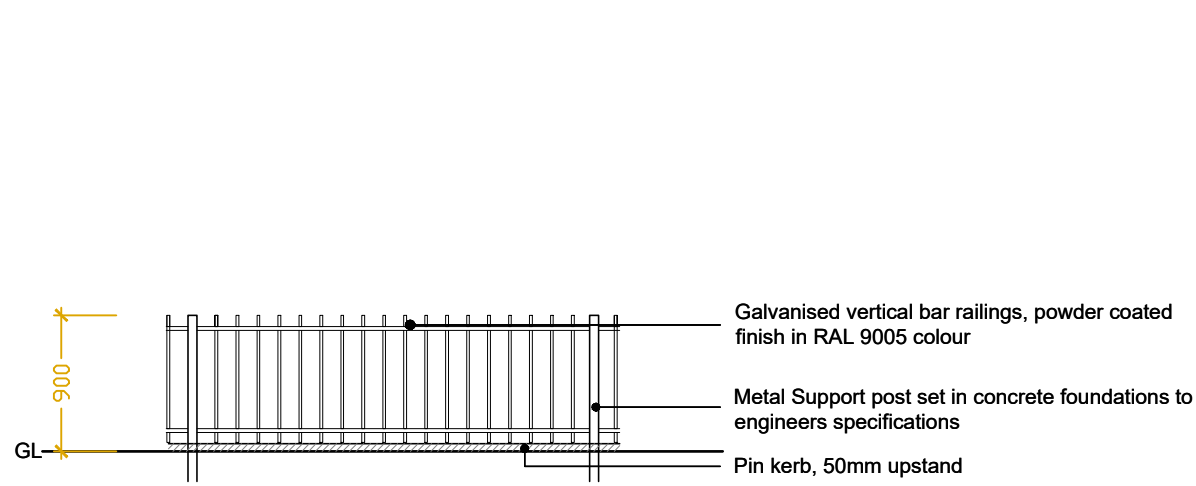



2.1m high security fence

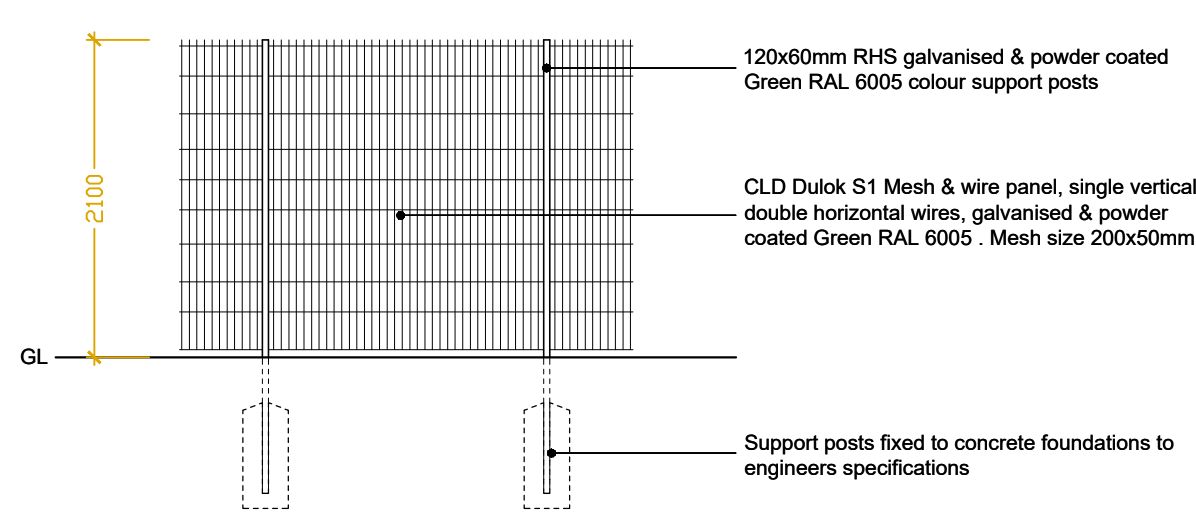


1.1m high metal railings
(set on gabion wall)

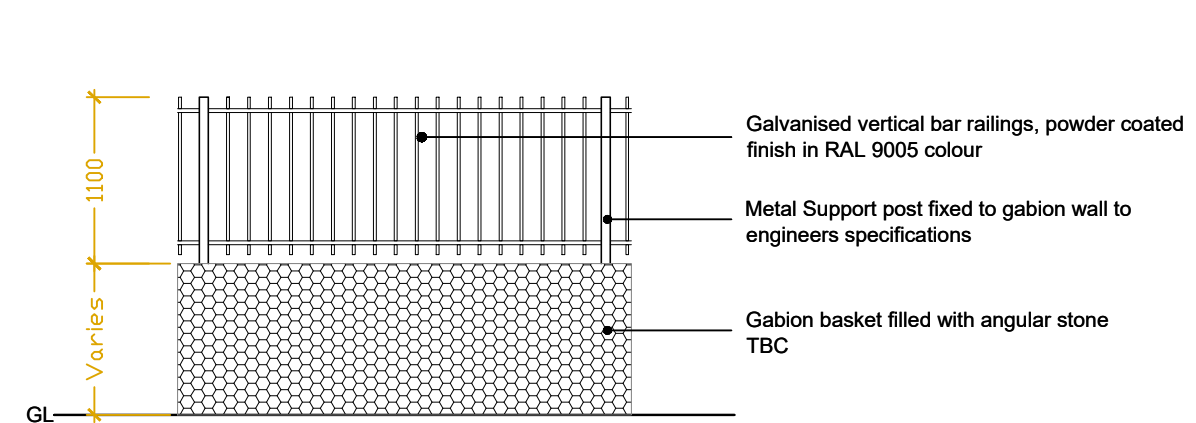

0.6m high knee rail

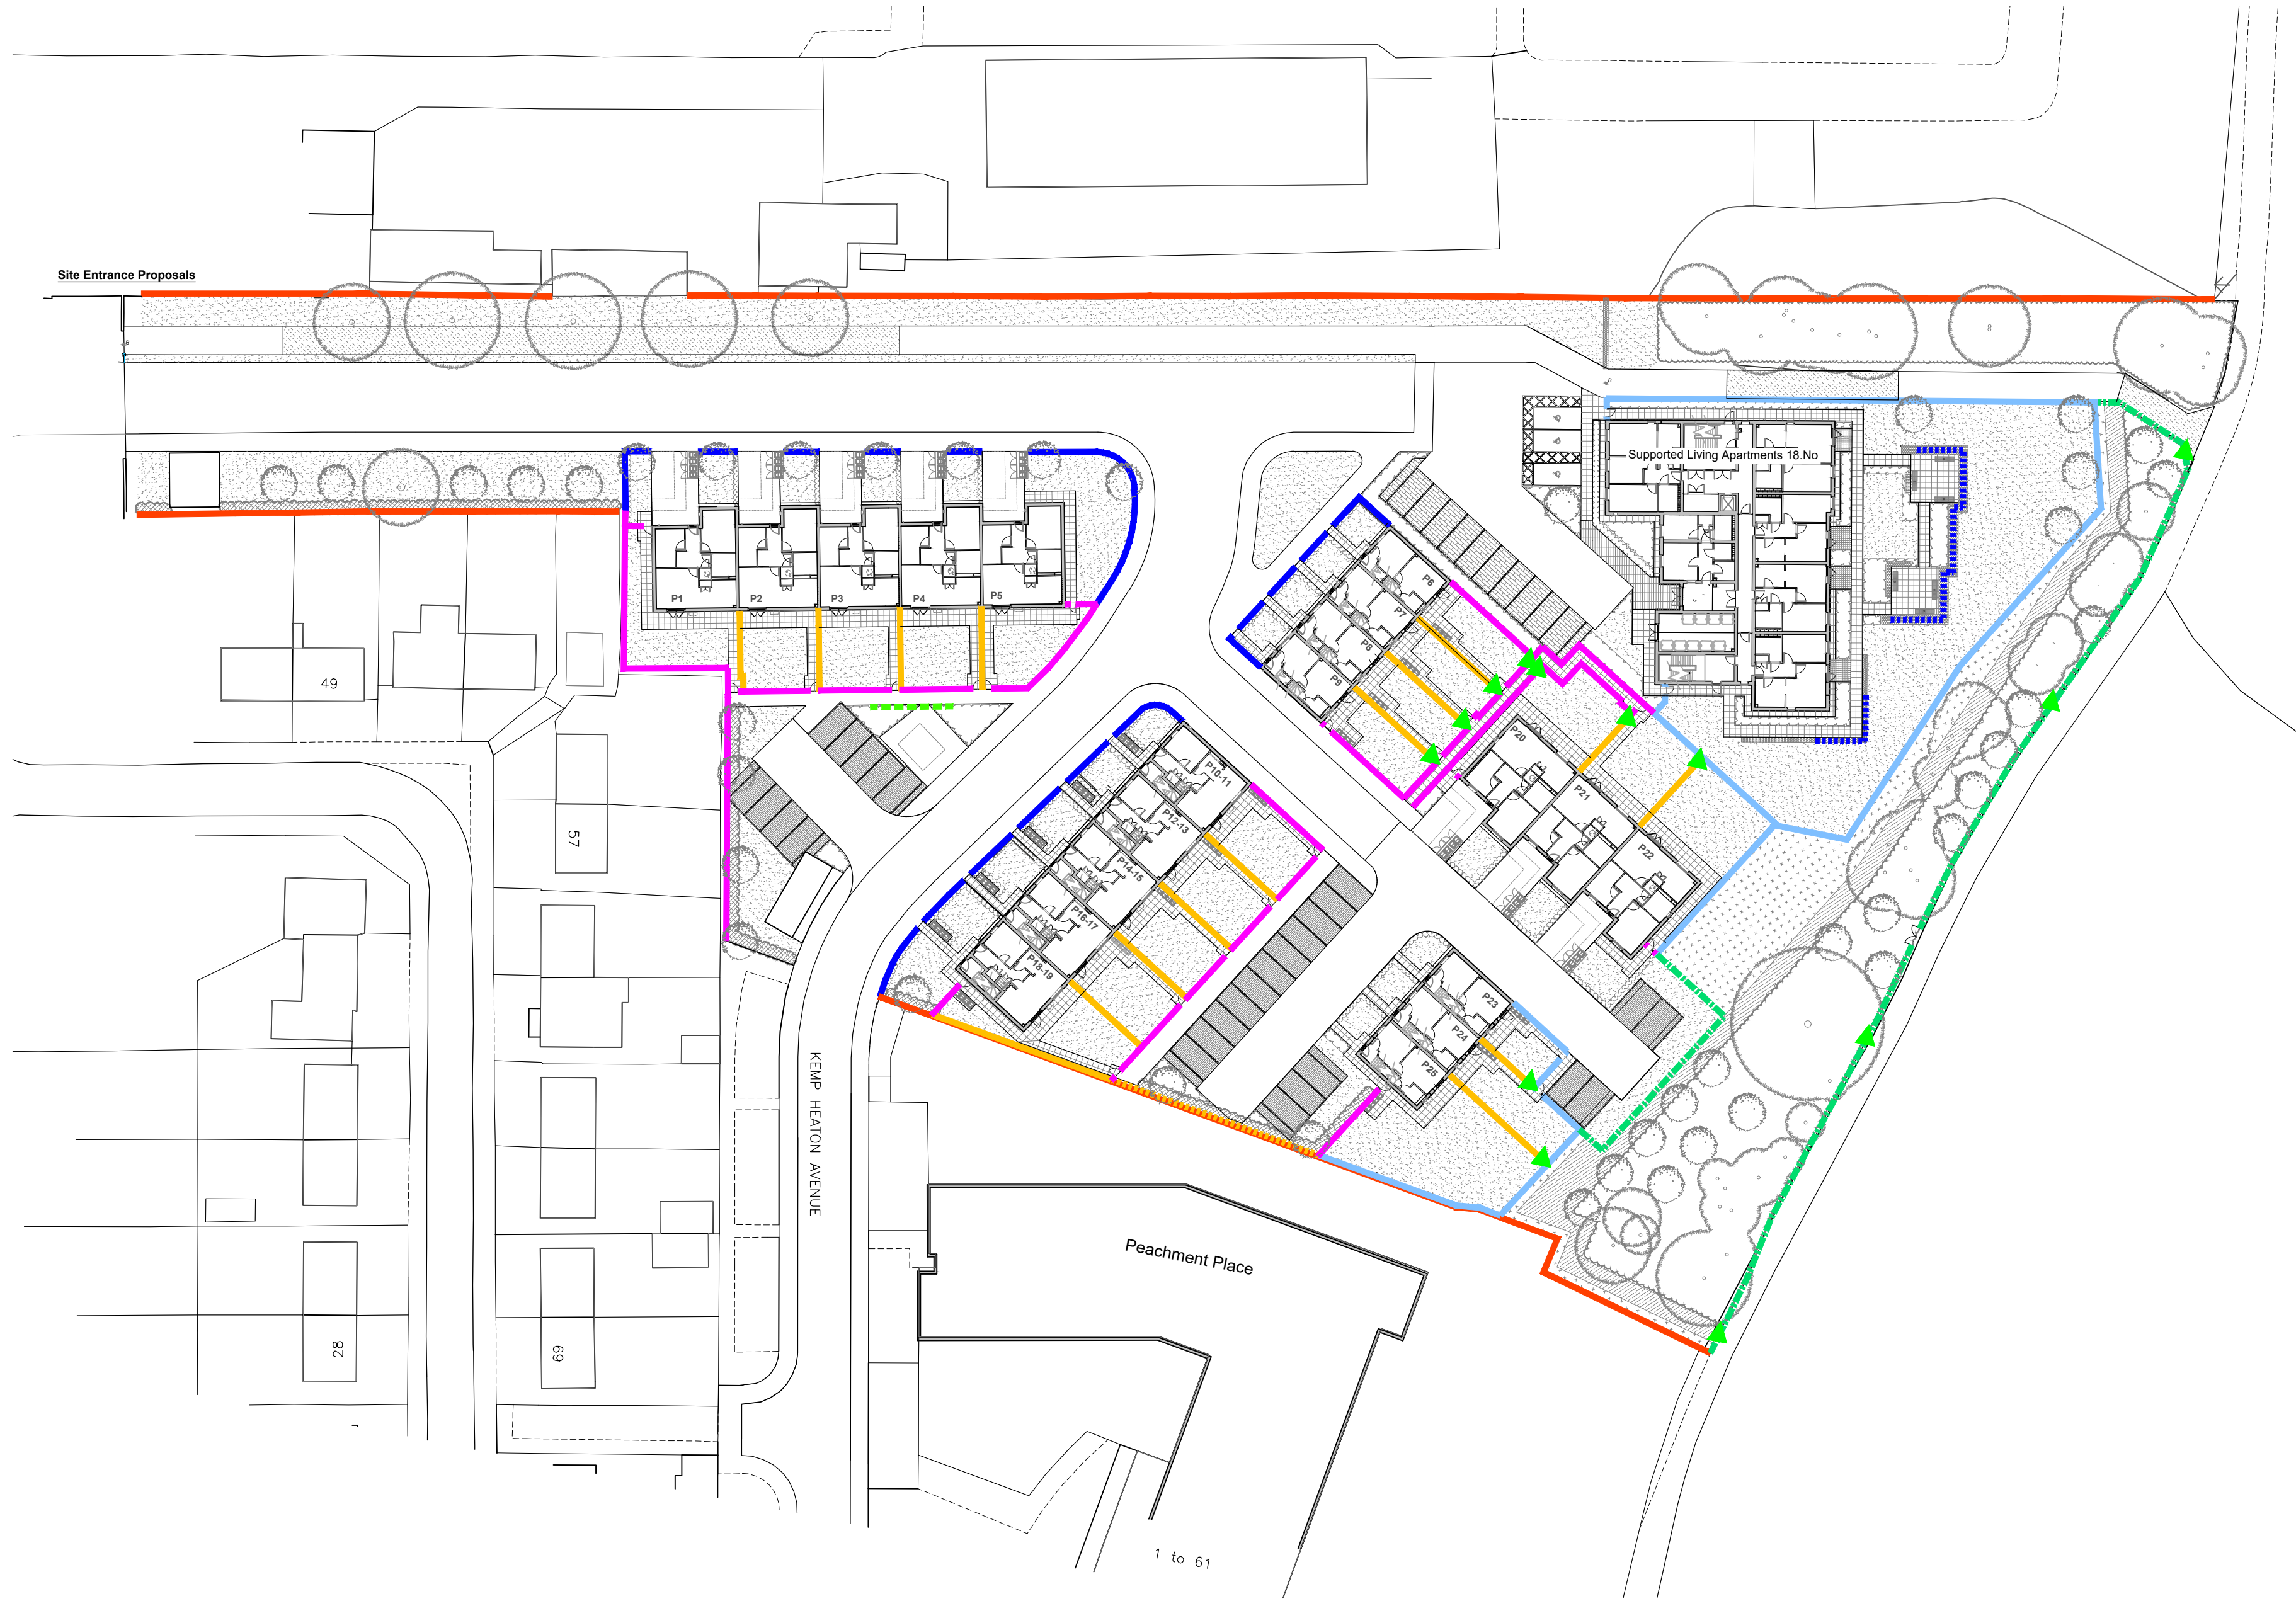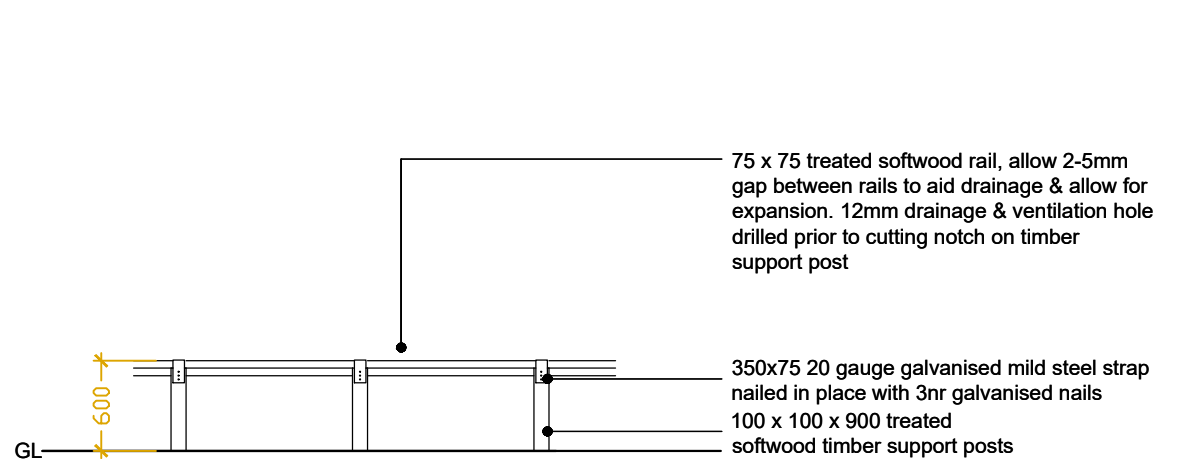

- NOTES
1. Drawing scaled & issued for planning purposes only.
 2. All setting out, levels & dimensions to be checked on site by the Contractor (s) prior to the relevant orders being placed & installation of materials. any discrepancies are to be brought to the attention of the client & contract administrator.
 3. This drawing is to be used in conjunction with all others relating to the project & all information derived accordingly; any anomalies to be reported to the client & contract administrator.
 4. Work shown on this drawing to be carried out in accordance with current British Standards & Codes of Practice.
 5. © This drawing is the Copyright of Saville Landscape Design Ltd & may not be reproduced in any form without prior written consent from Saville Landscape Design Ltd

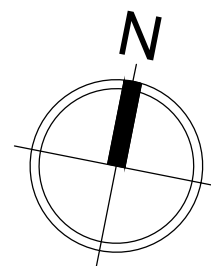

Rev	Description	Initial	Date
N	Amended to latest site plan	KAS	Nov24
M	Amended to latest site plan	KAS	Nov24
L	Amended to latest site plan	KAS	Nov24
K	Plan updated to world co-ordinates	KAS	Jul24
J	Amended to latest site plan	KAS	Jun24
I	Amended to latest site plan	KAS	Jun24
H	Amended to latest site plan	KAS	Jun24
G	Amended to latest site plan	KAS	Jun24
F	Amended to latest site plan & levels information	KAS	Feb24
E	Amended to latest site plan	KAS	Aug23
D	Amended to latest site plan	KAS	Aug23
C	Amended to latest site plan	KAS	Aug23
B	Amended to latest site plan	KAS	Aug23
A	Amended to latest site plan	KAS	Aug23

saville LANDSCAPE DESIGN

Hatherlow House Romiley Stockport Cheshire SK6 3DY

T : 0161 406 7333 E : info@savillelandscape.co.uk

M : 07502 289193 W : www.savillelandscape.co.uk

CLIENT	Great Places Housing Group
PROJECT TITLE	Kemp Heaton Ave, Bury
DRAWING TITLE	Boundary Treatments
STATUS	PLANNING
SCALE	1:500
SHEET SIZE	A1
DRAWN	KAS
CHECKED	-
DATE	Nov 24
PROJECT NO.	387
DRAWING NO.	04
REV.	N