




Do not scale from this drawing. All information should be checked by the contractor on site before commencing work. Any discrepancies should be reported to Archirama immediately. All rights are reserved and are not transferable. Unauthorised reproductions of this drawing are not permitted.

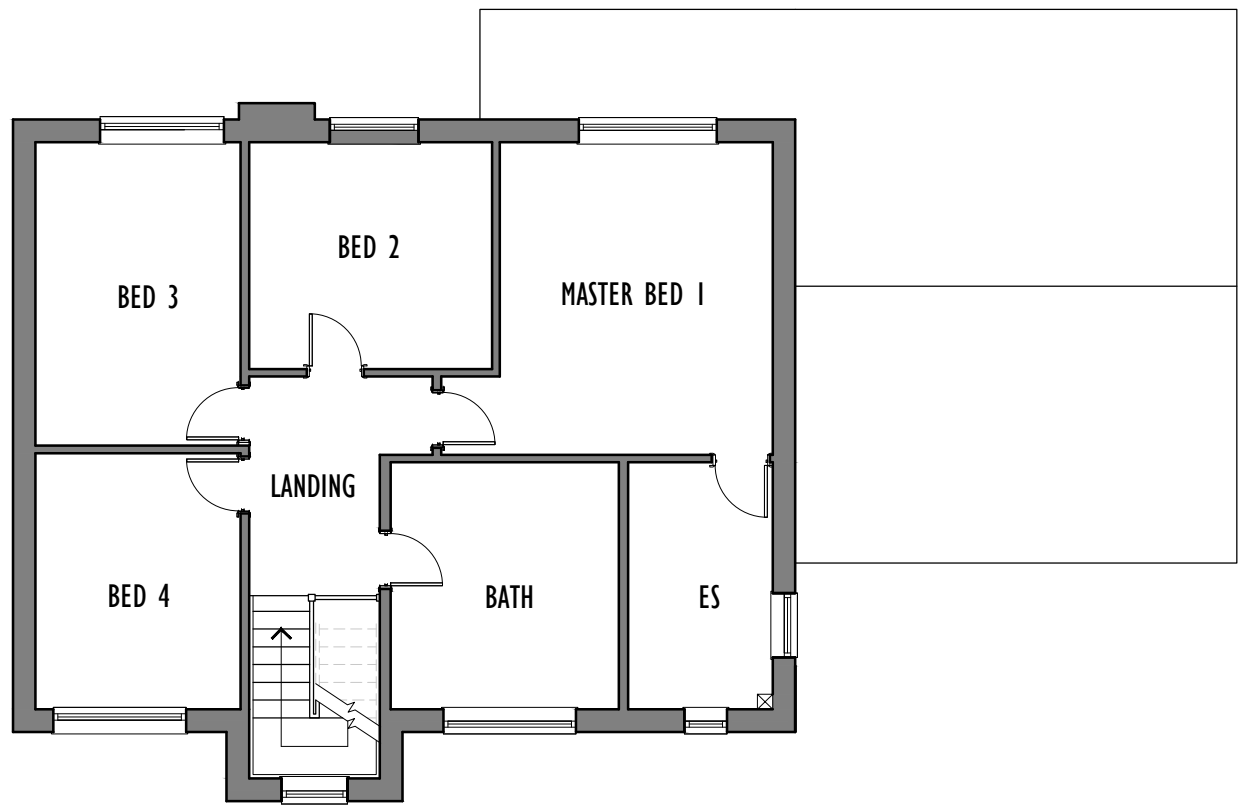


EXISTING FIRST FLOOR PLAN

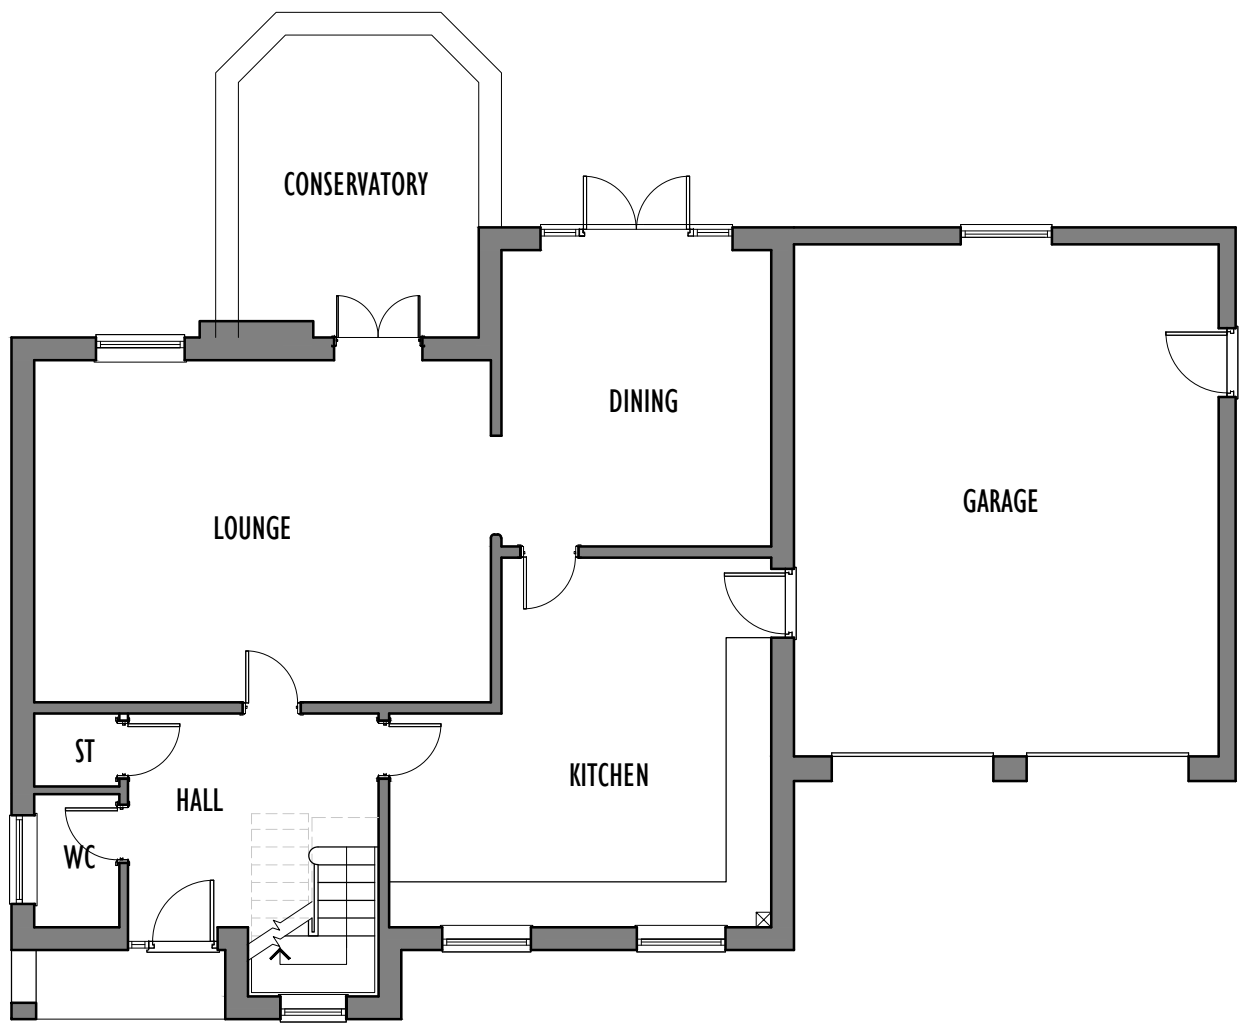

EXISTING GROUND FLOOR PLAN

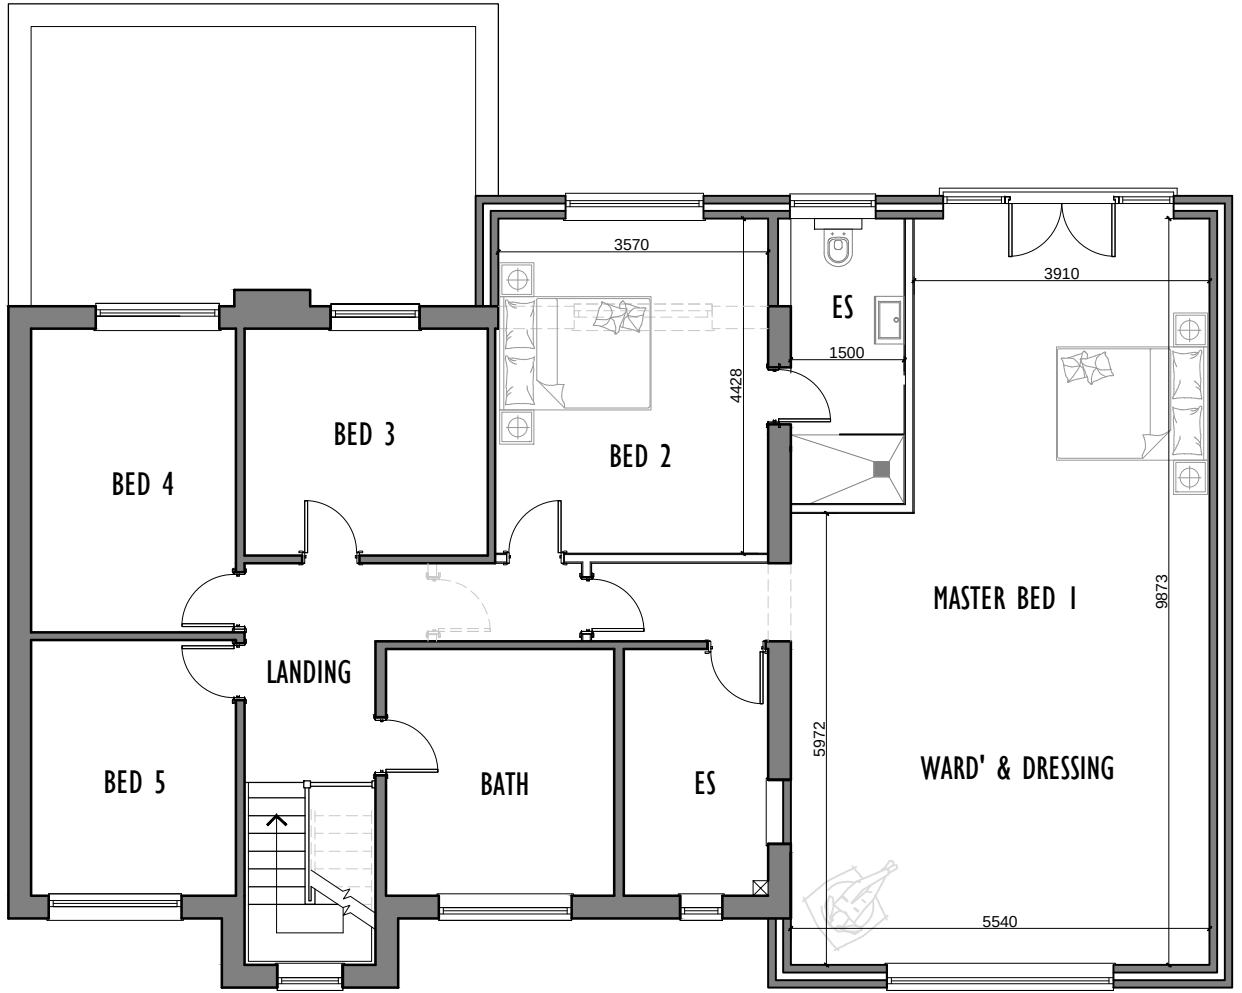


PROPOSED FIRST FLOOR PLAN

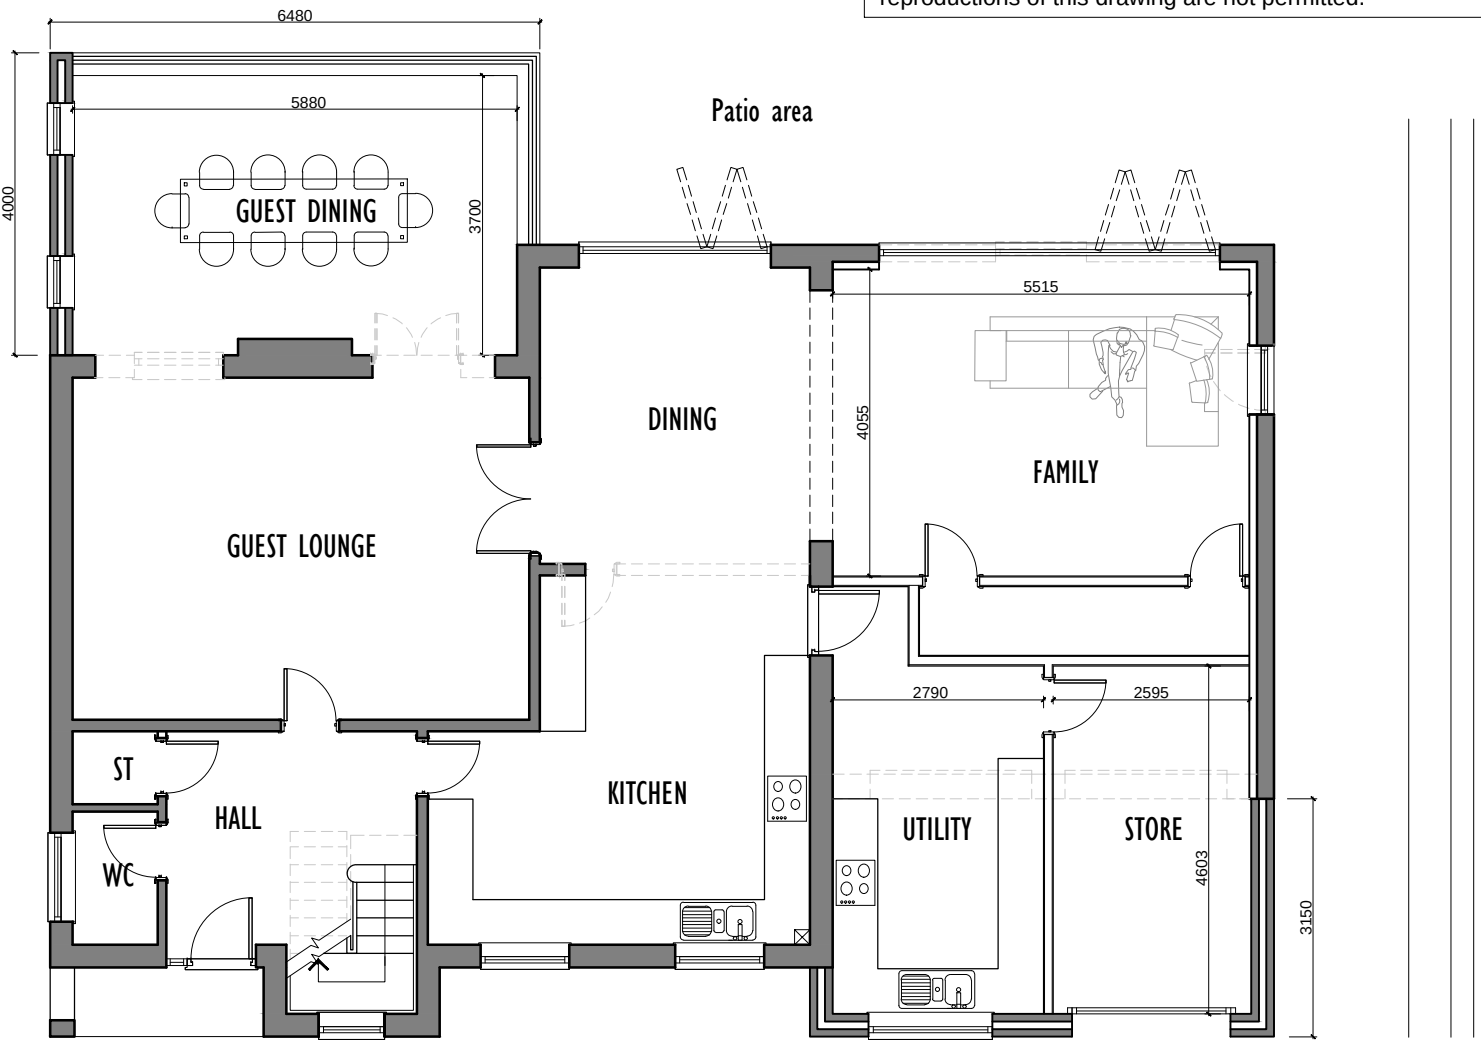

PROPOSED GROUND FLOOR PLAN




EXISTING FRONT ELEVATION

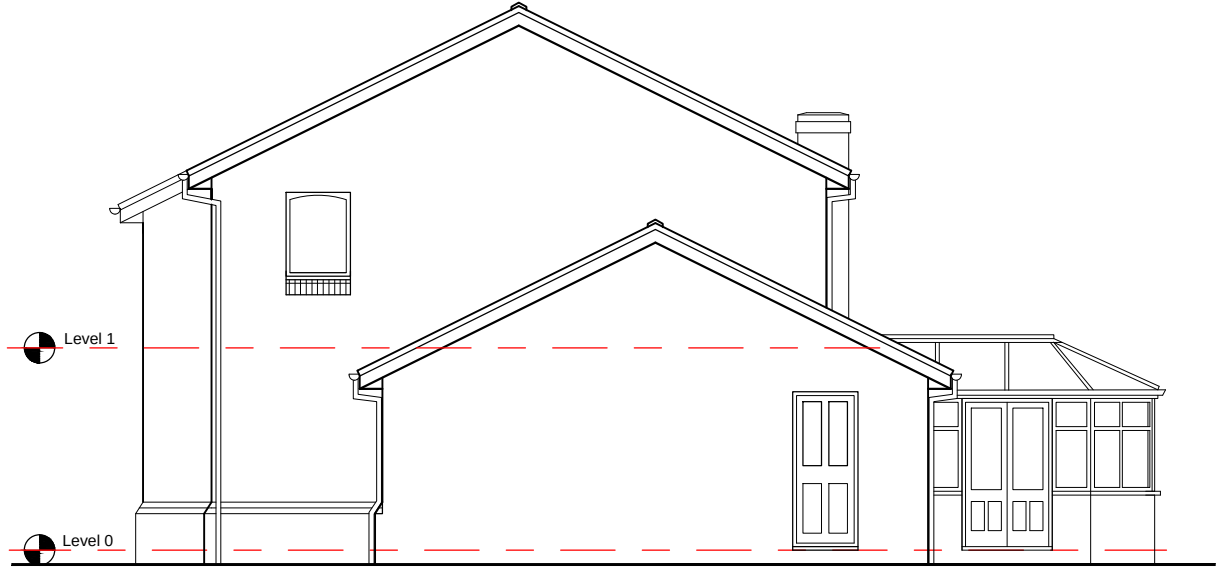


EXISTING SIDE (WEST) ELEVATION




PROPOSED FRONT ELEVATION

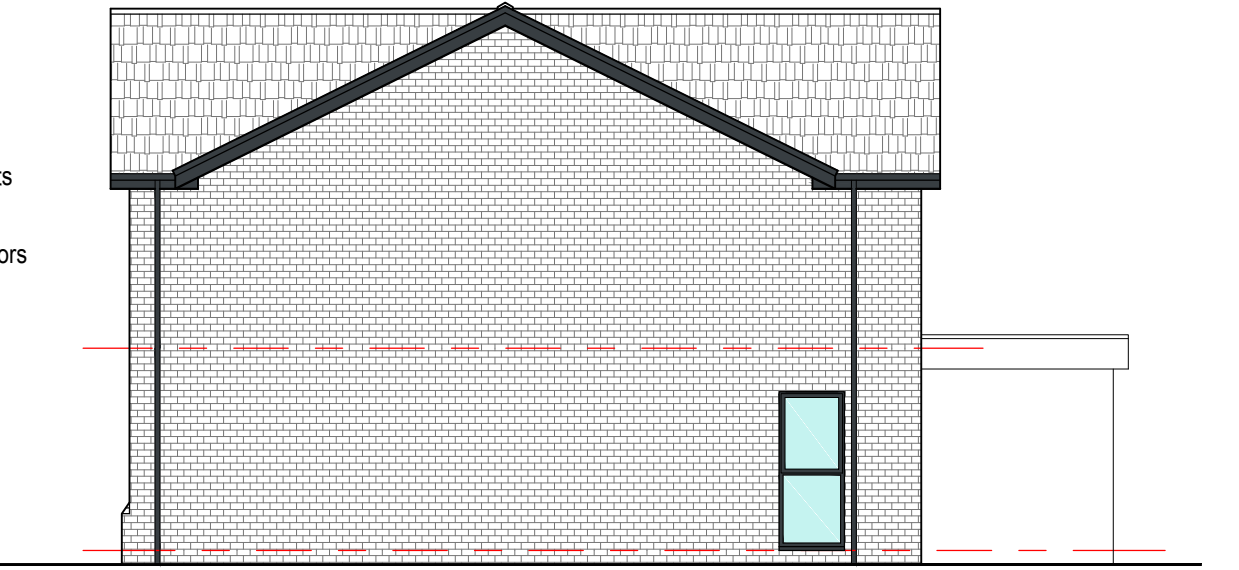

PROPOSED SIDE (WEST) ELEVATION

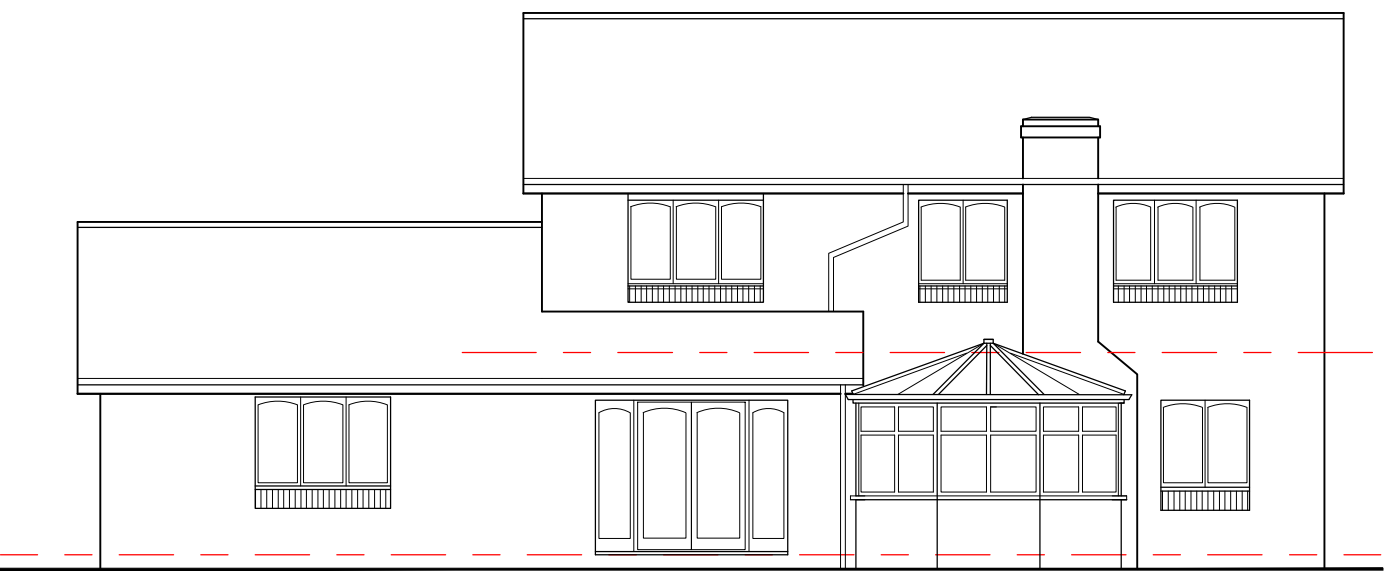


EXISTING REAR ELEVATION

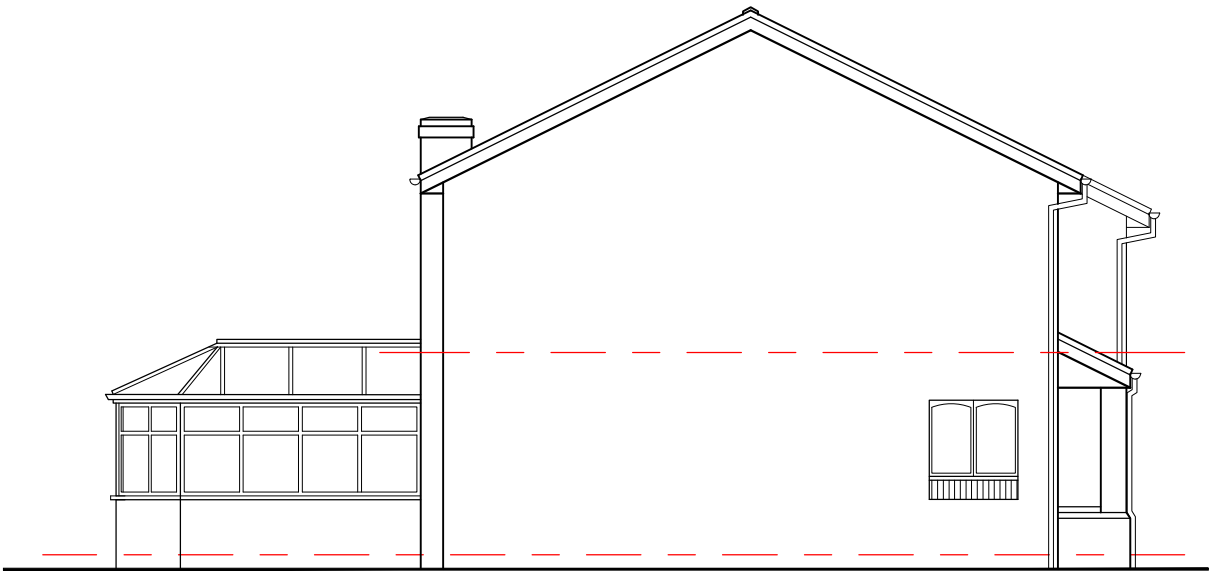


EXISTING SIDE (EAST) ELEVATION



PROPOSED REAR ELEVATION

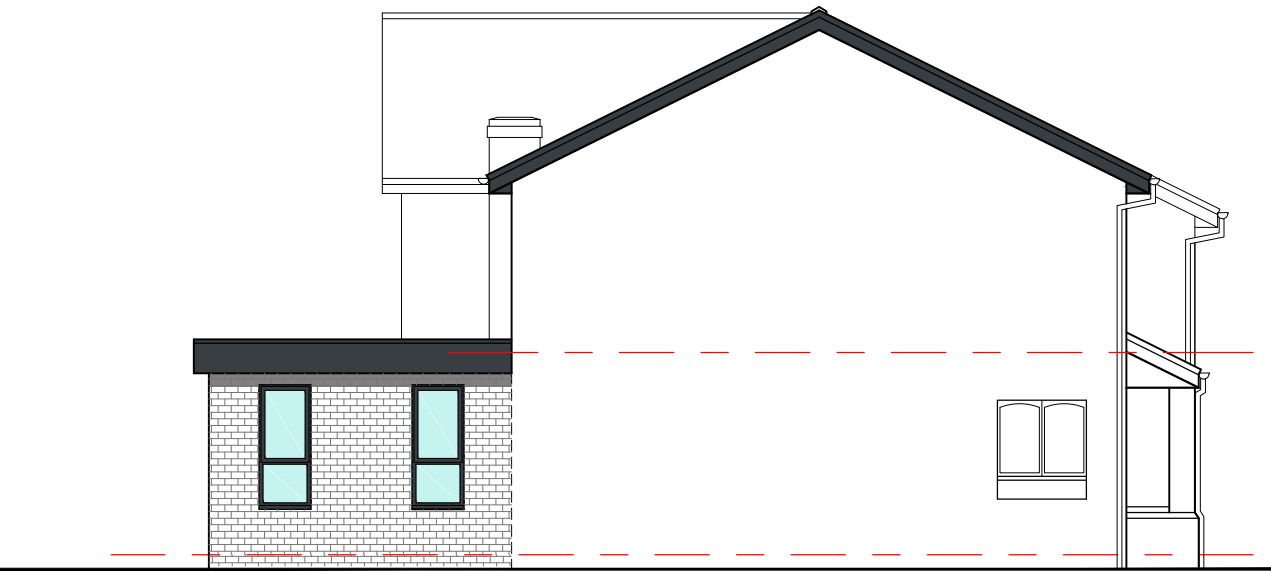


PROPOSED SIDE (EAST) ELEVATION

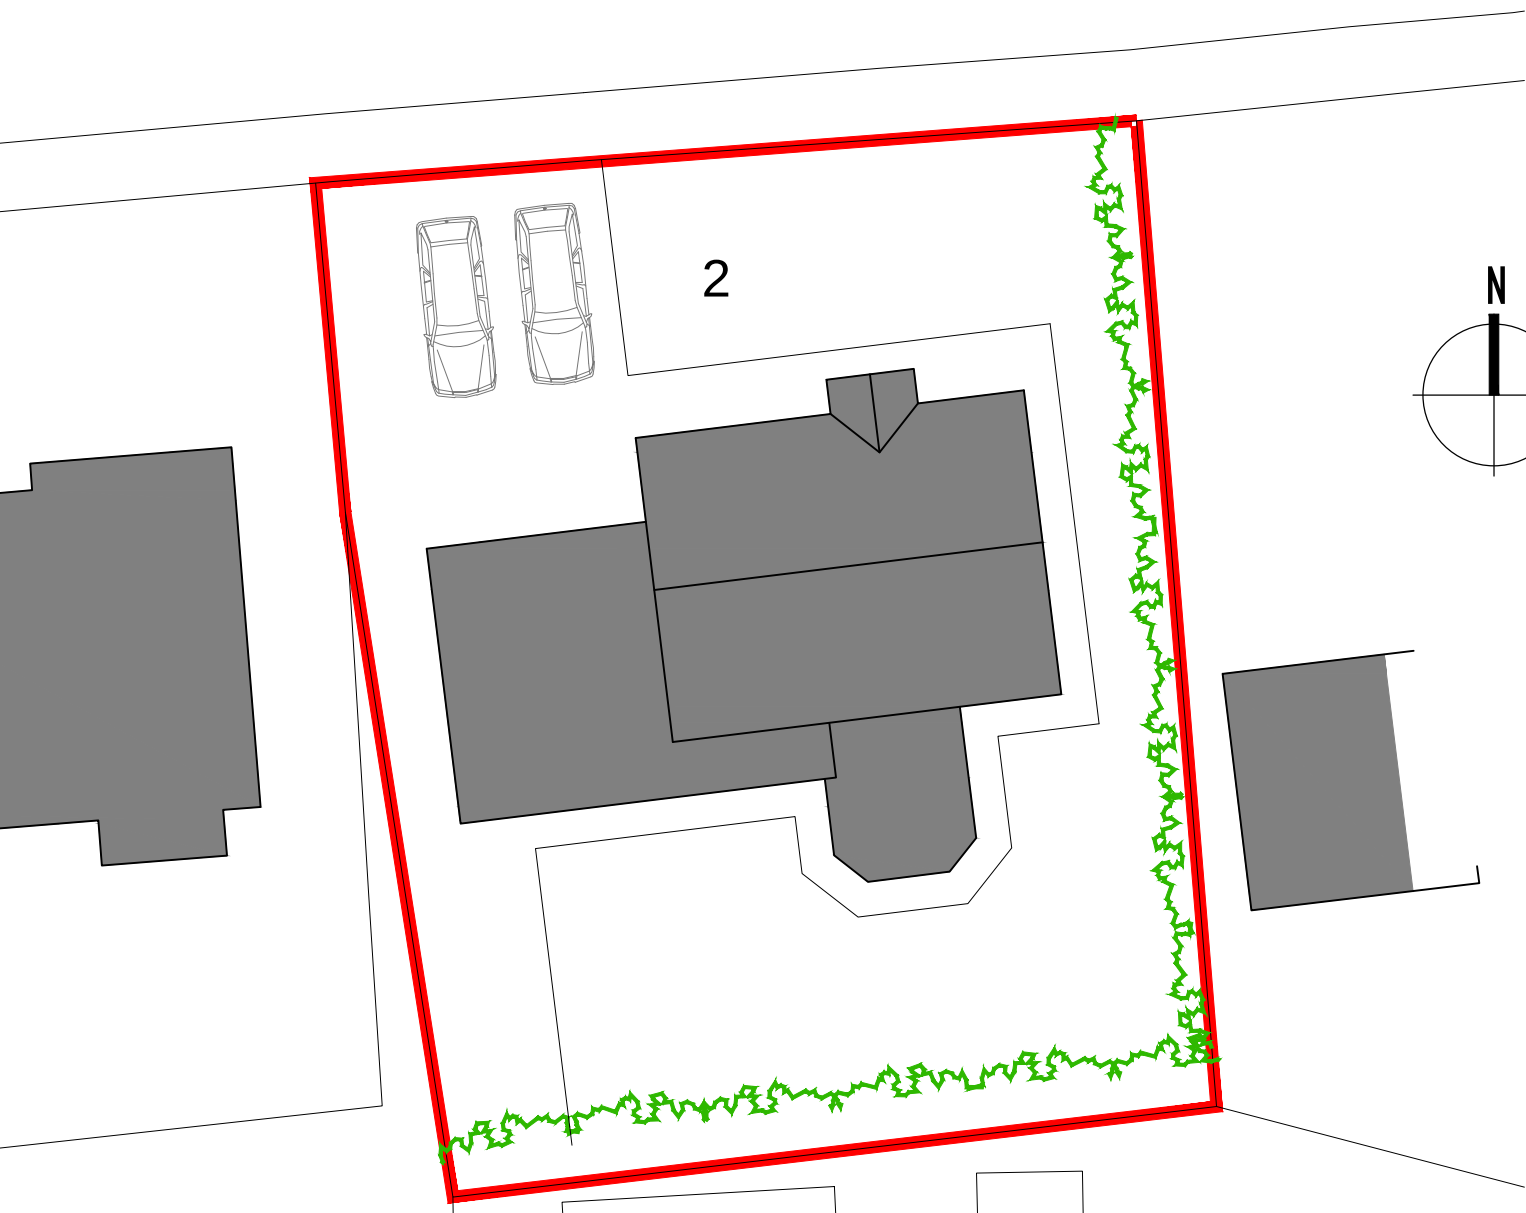

EXISTING SITE / ROOF PLAN 1:200



PROPOSED SITE / ROOF PLAN 1:200

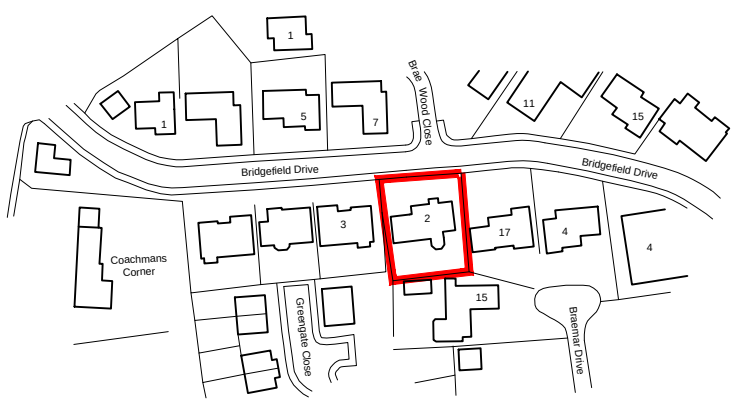

LOCATION PLAN 1:1250

Rev	Date	Description
A		
B		
C		
D		
E		
archirama		
Architecture & project management		
Archirama Ltd 3 Park Gate Ave, Wilington, Manchester M20 3BZ Tel: 01793 171 009 email: mail@archirama.co.uk		
Client	Mamit Agarwal	
Project / Site	2 Bridgefield Drive Bury, Gtr MCR	
Drawing Title	Proposed double storey side and single storey rear extensions to create additional accomm'	
Drawn By	PR	01/07/23
Checked By		
Scale	1 : 100@A1	
Drawing No	PL01	
Revised		