


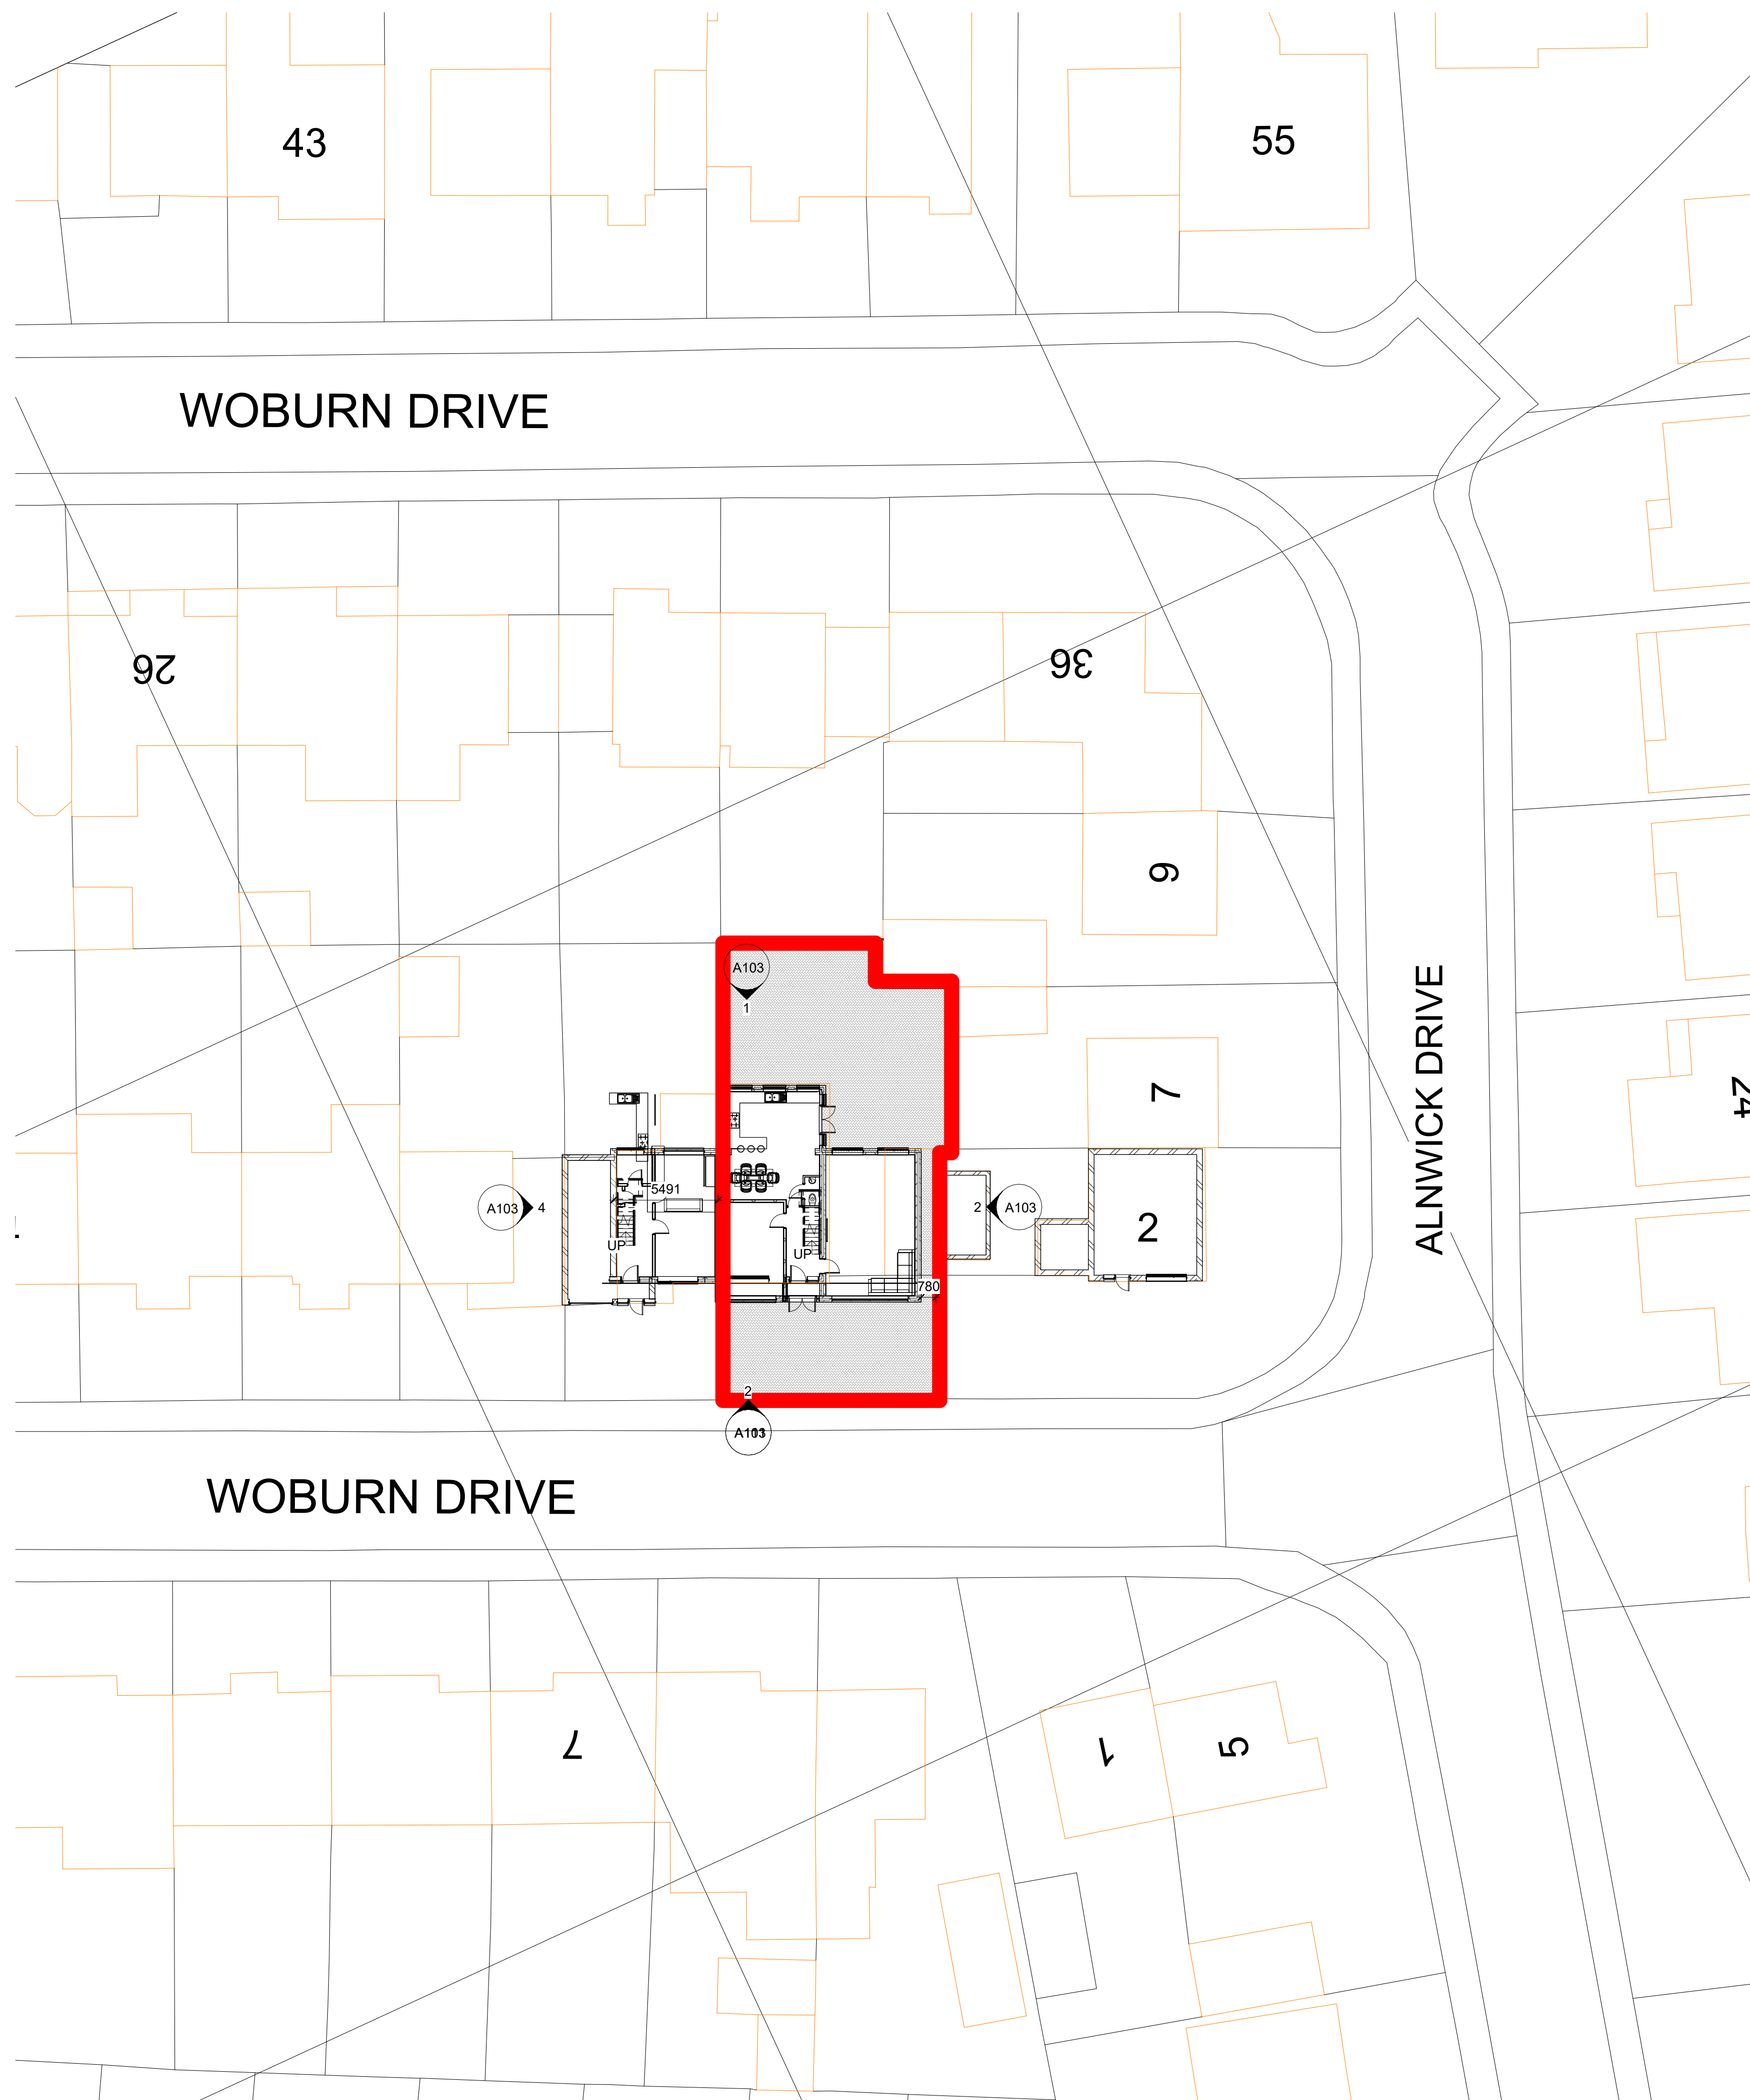

1 LOCATION PLAN

RED LINE INDICATING SITE BOUNDARY
4 WOBURN DRIVE, BURY, BL9 8DA

Rev	Description	Date	Dr by	App by
original by NK		date created 12/04/23	approved by NK	



Enquiries@inkarchitectural.co.uk
☎ : 0161 818 4727

www.NKARCHITECTURAL.co.uk

client name
MR ZAHID - 4 WOBURN DRIVE, BURY, BL9 8DA


project

SIDE DOUBLE STOREY EXTENSION

drawing
SITE AND LOCATION PLAN

computer file C:\Users\TRADE\Dropbox\KARCH4 WOUBURN DRIVE BL3 8DA\4 WOUBURN DRIVE BL3 8DA.rvt	plot date	
project number 2021.0042.2247	scale As indicated @A1	
drawing number A105	rev	issue status

This drawing is to be read in conjunction with all related drawings. All dimensions must be checked and verified on site before commencing any work or producing shop drawings. The originator should be notified immediately of any discrepancy. This drawing is copyright and remains the property of NK Architectural.

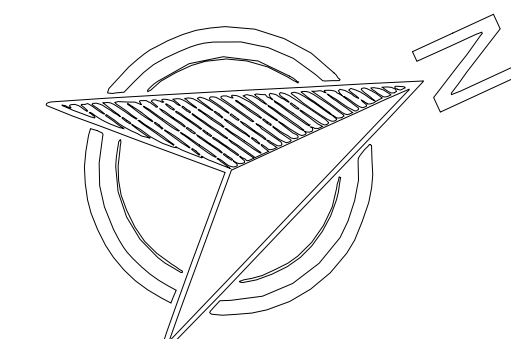

2 SITE PLAN