



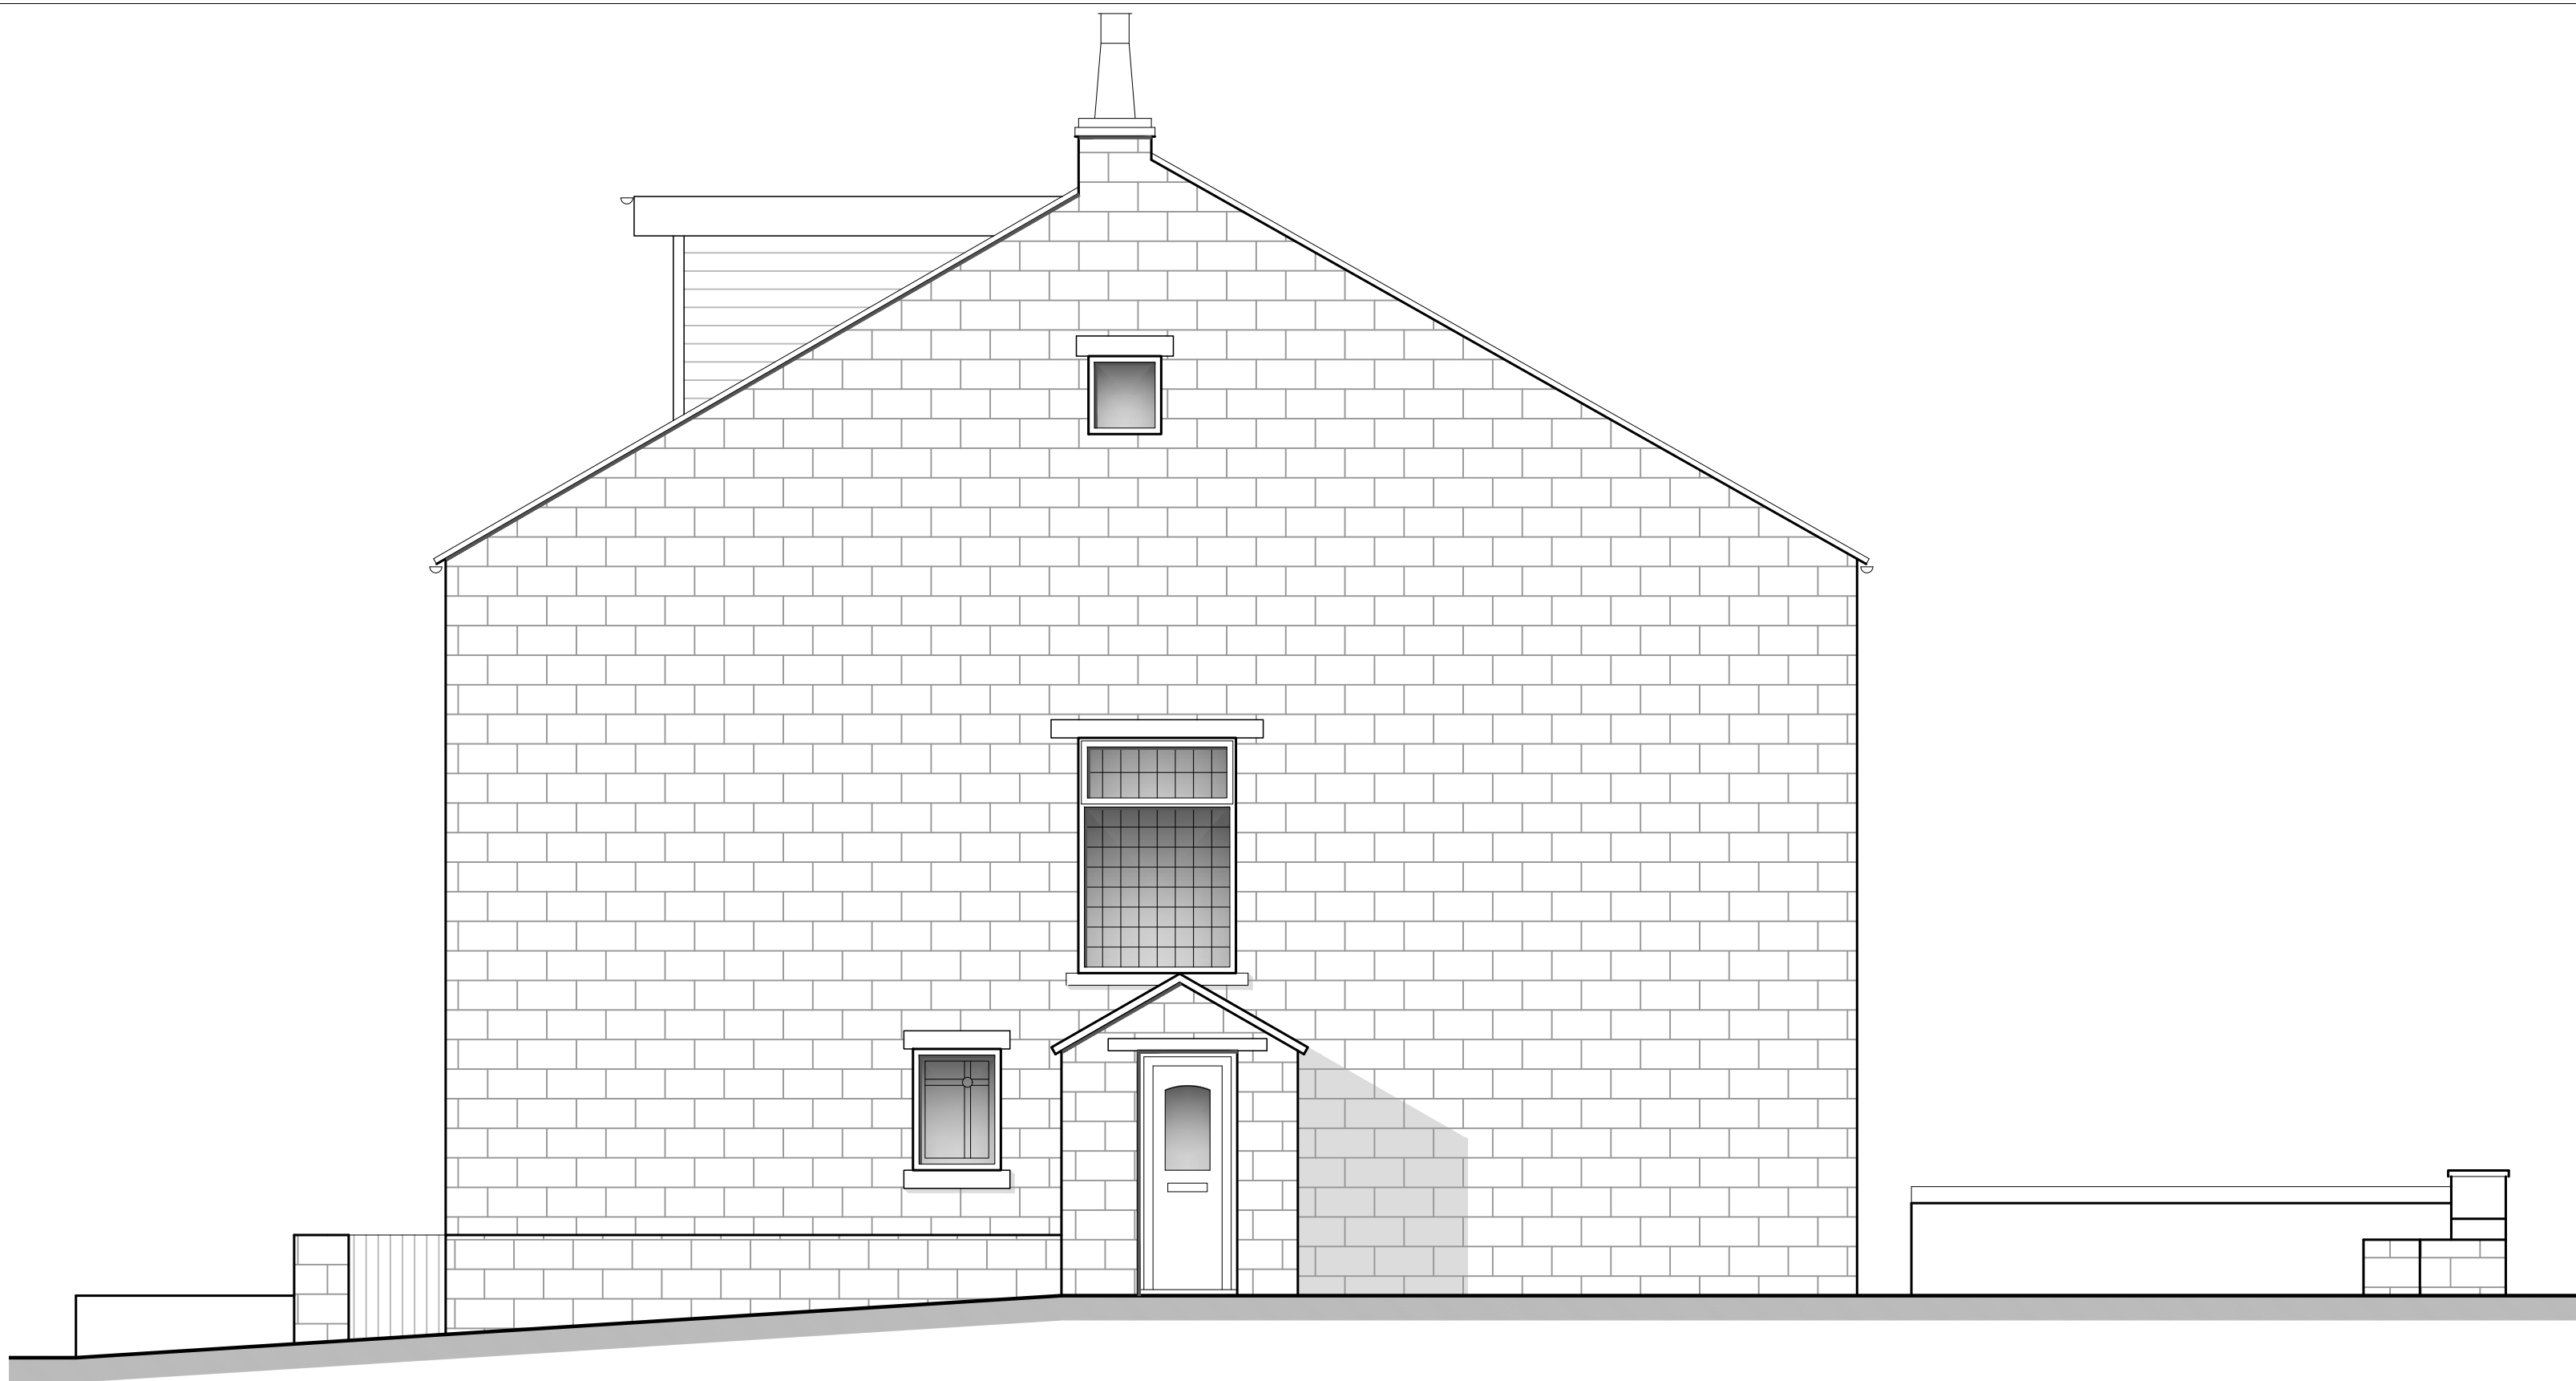


Gable Elevation as Existing




Rear Elevation as Existing

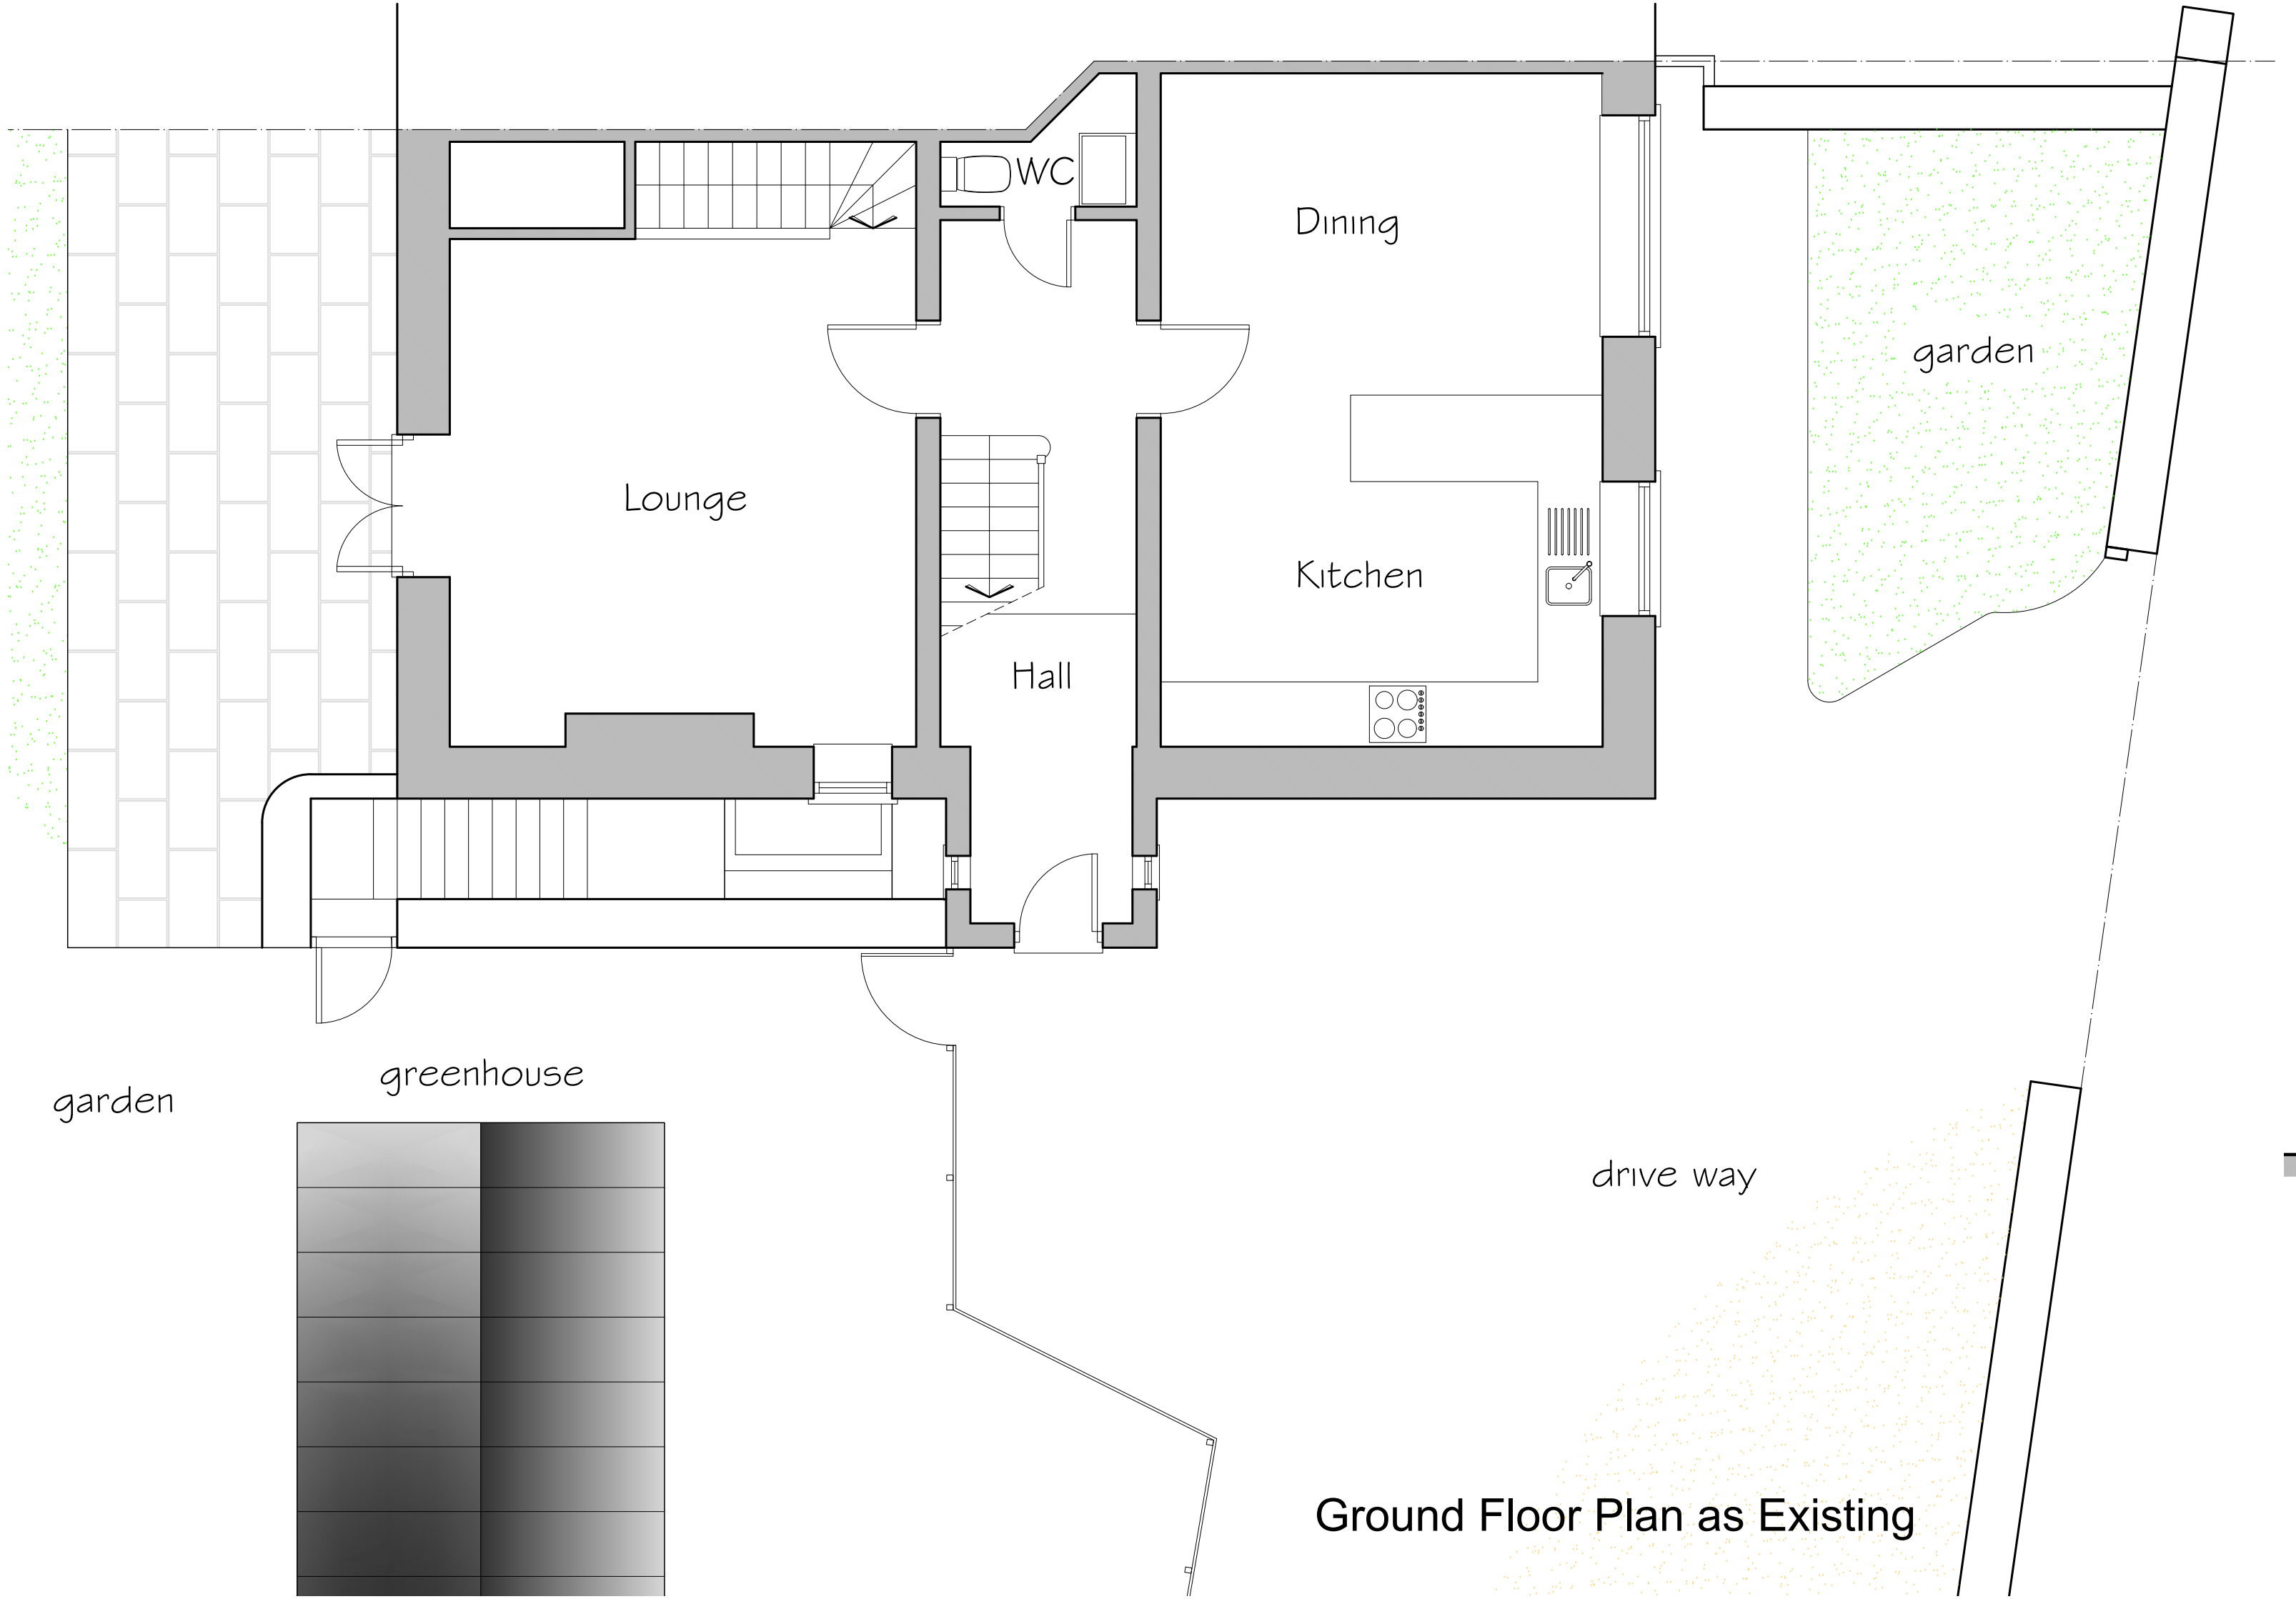

Ground Floor Plan as Existing

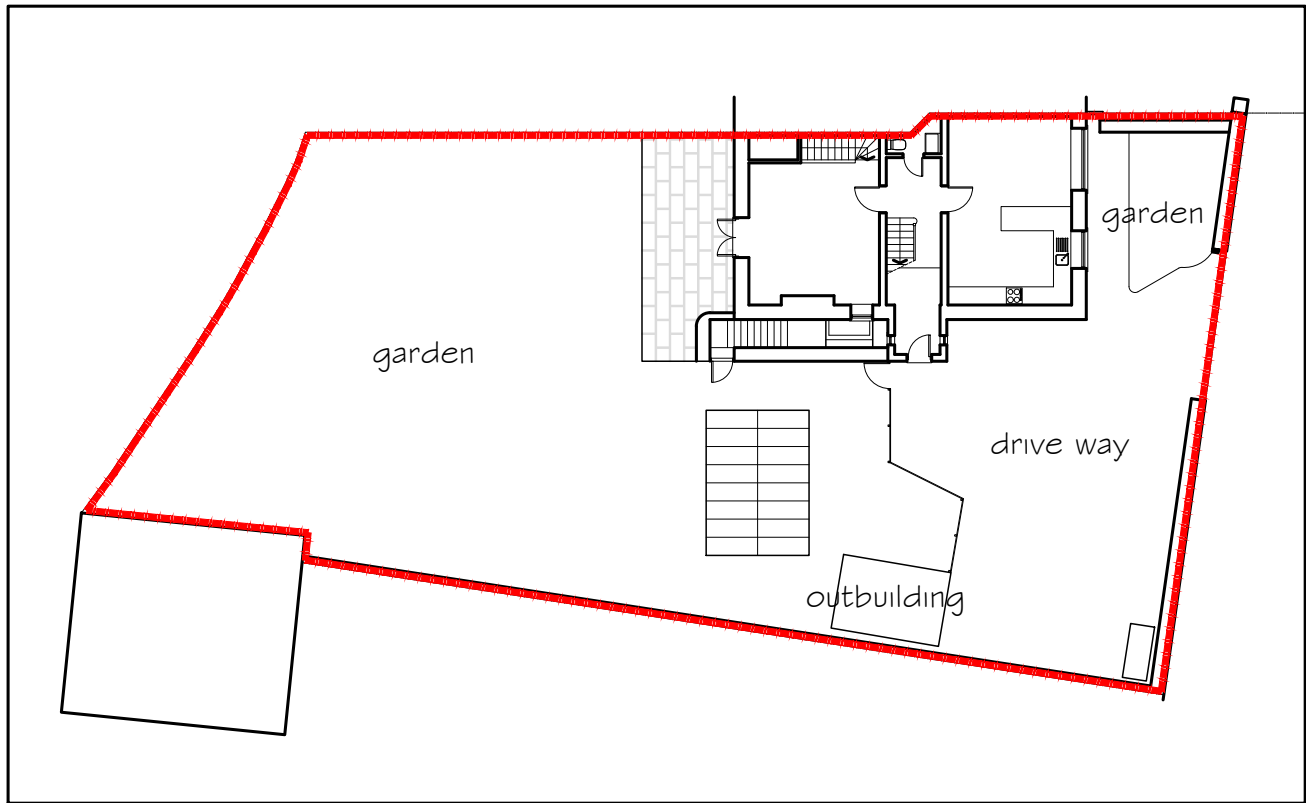

Existing Site Plan scale 1:250

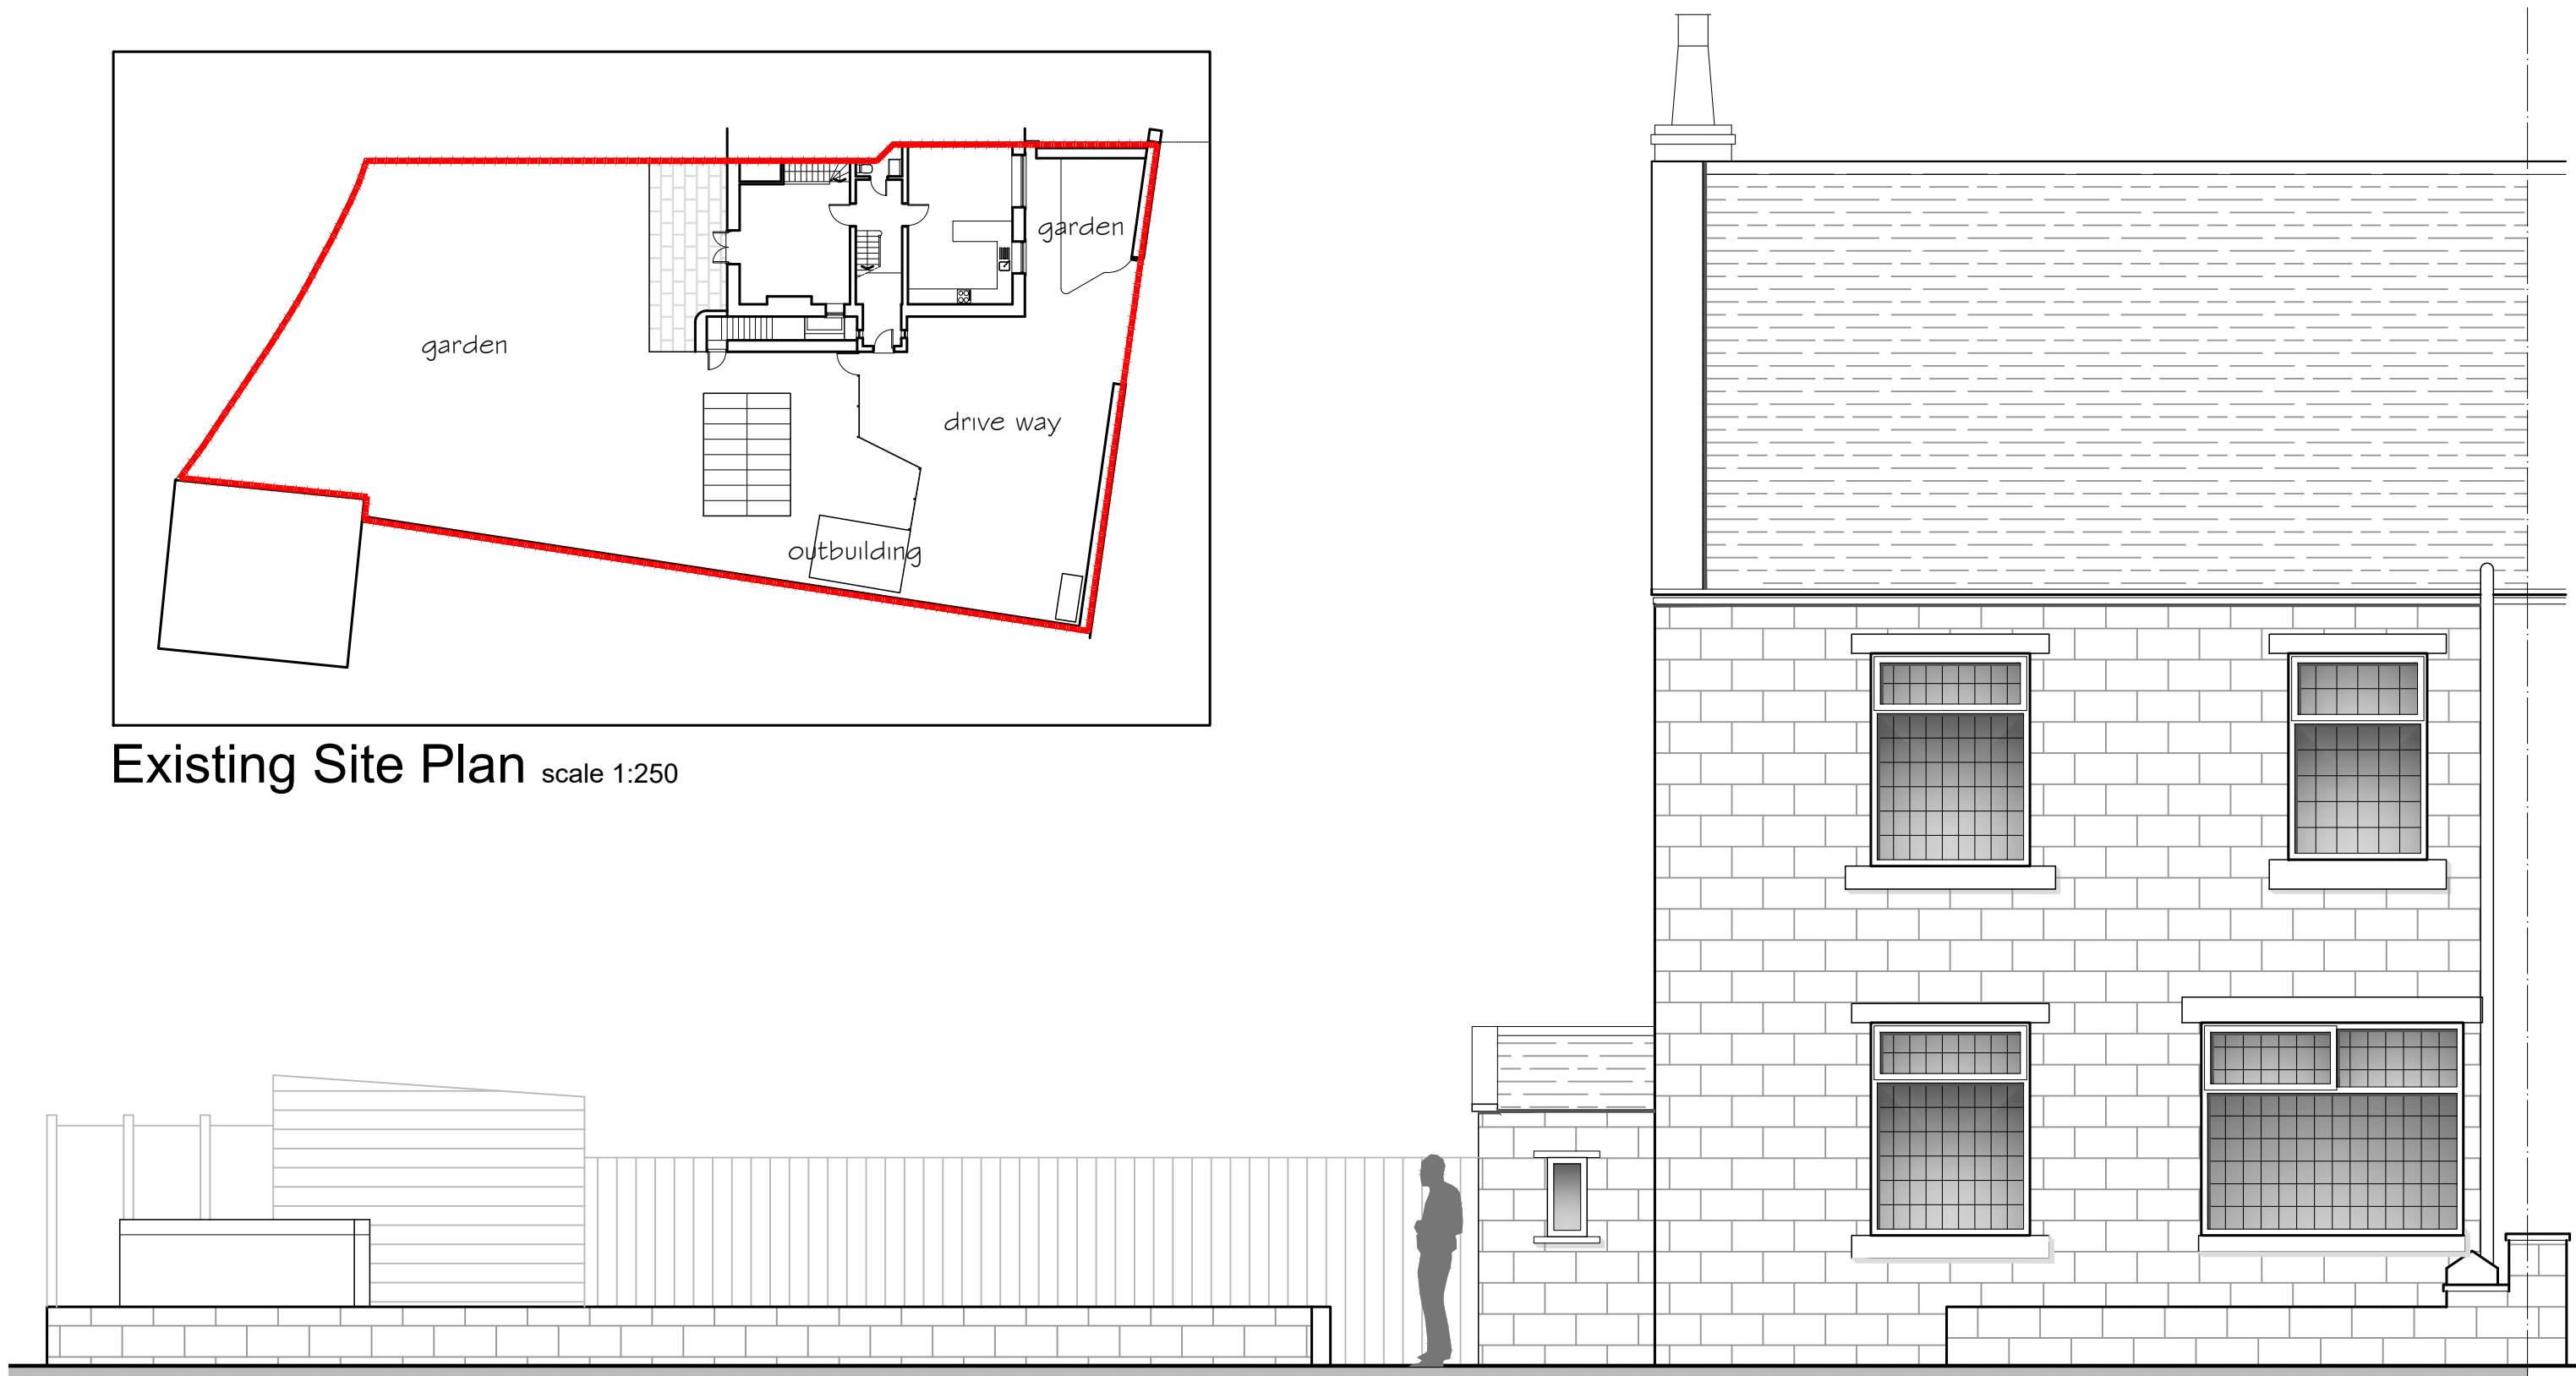

Front Elevation as Existing

Client:
Mr & Mrs W Craven

Contract:
Proposed Single StoreySide Extension
13 Wood Road Lane
Summerseat, Bury BL9 5QA

Drawing:
Existing Plan & Elevation

Status: Planning

Drawing No:
AS832 100
Drawn:
rmc

Revision:
Checked:

Scales:
1:50 @ A1
Date:
March '23

CUBE commercial house
architecture and design clearance avenue
www.cubearchitecture.net m17 1qs
tel: 0161 848 5893
DO NOT scale from this drawing.