


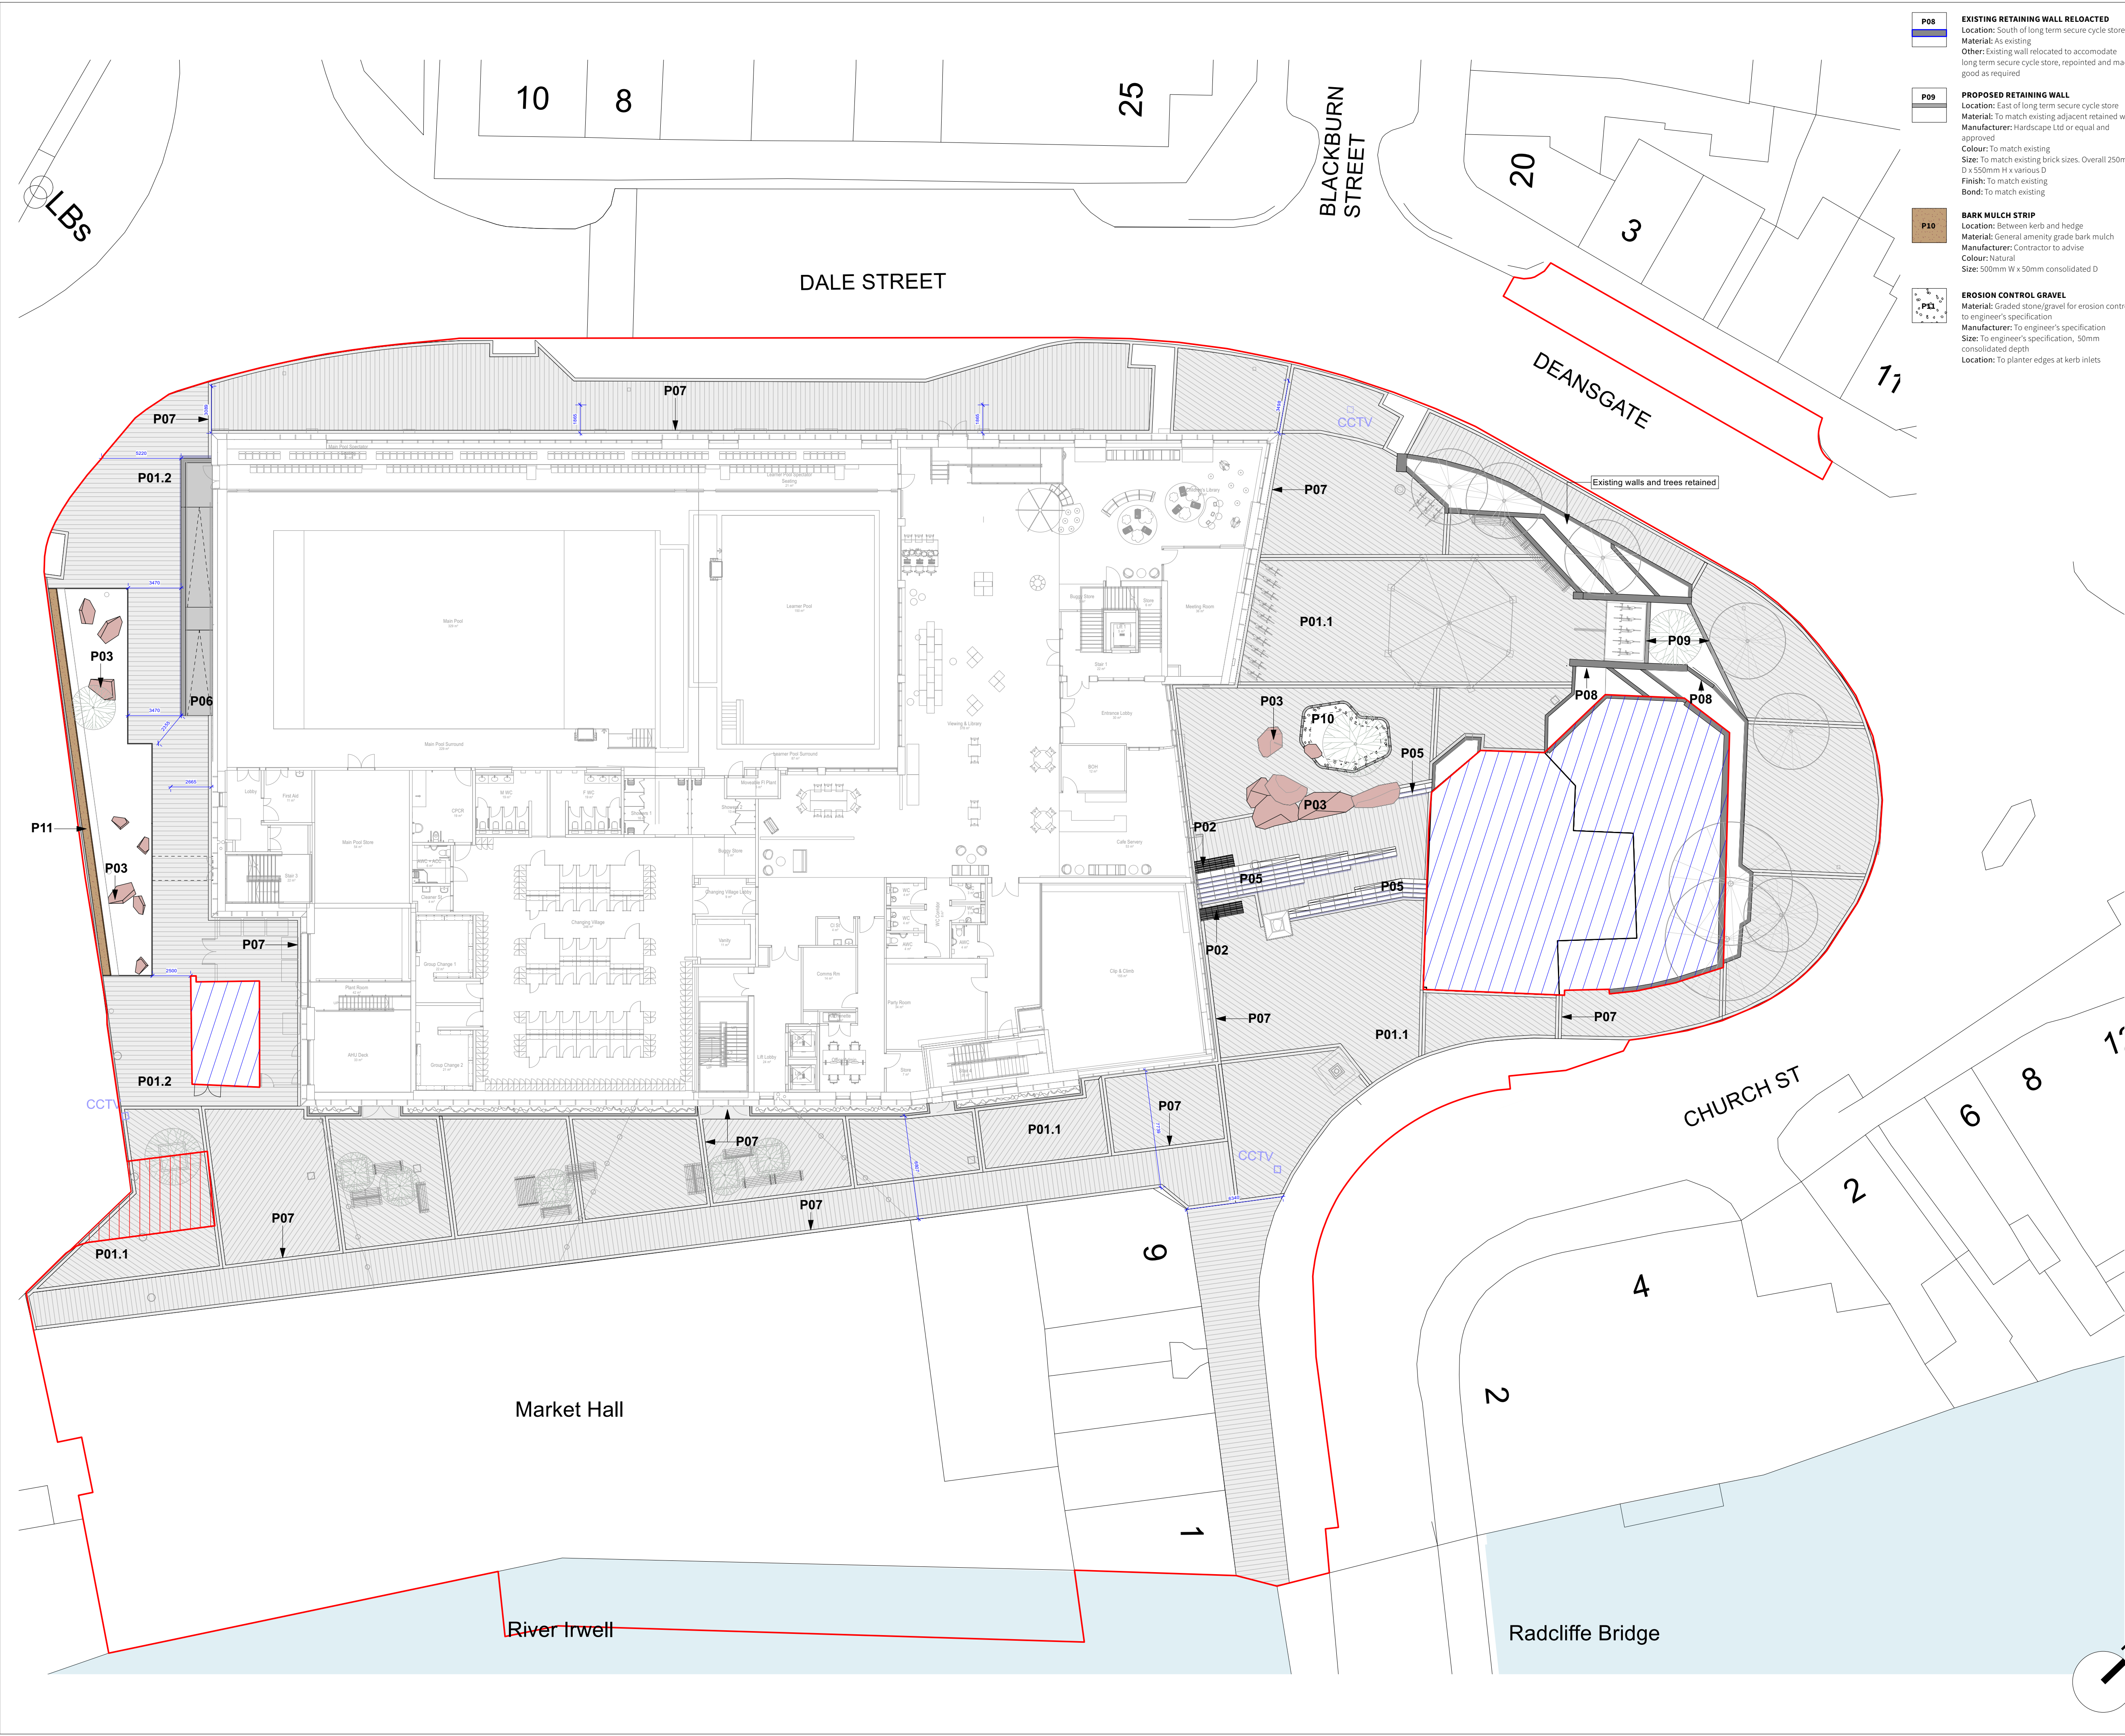

- P08

EXISTING RETAINING WALL RELOCATED
Location: South of long term secure cycle store
Material: As existing
Other: Existing wall relocated to accommodate long term secure cycle store, repointed and made good as required
- P09

PROPOSED RETAINING WALL
Location: East of long term secure cycle store
Material: To match existing adjacent retained wall
Manufacturer: Hardscape Ltd or equal and approved
Colour: To match existing
Size: To match existing brick sizes. Overall 250mm D x 550mm H x various D
Finish: To match existing
Bond: To match existing
- P10

BARK MULCH STRIP
Location: Between kerb and hedge
Material: General amenity grade bark mulch
Manufacturer: Contractor to advise
Colour: Natural
Size: 500mm W x 50mm consolidated D
- P01.1
P01.2

EROSION CONTROL GRAVEL
Material: Graded stone/gravel for erosion control to engineer's specification
Manufacturer: To engineer's specification
Size: To engineer's specification, 50mm consolidated depth
Location: To planter edges at kerb inlets

THIS DRAWING IS COPYRIGHT PROTECTED AND MAY NOT BE REPRODUCED IN WHOLE OR PART WITHOUT WRITTEN AUTHORITY FROM THE OWNER.

- NOTES:**
1. Do not scale from this drawing.
 2. Always work to noted dimensions.
 3. All dimensions are in millimetres unless otherwise stated.
 4. All setting out, levels and dimensions to be agreed on site.
 5. The dimensions of all materials must be checked on site before being laid out.
 6. This drawing must be read with the relevant specification clauses and detail drawings.
 7. Order of construction and setting out to be agreed on site.

- KEY:**
- Project Redline Boundary**
- Unadopted Area**
- Existing Site Structures - no proposed works**
- P01.1
P01.2

CONCRETE PAVING WITH NATURAL AGGREGATE FINISH
Location: Site wide
Material: Kellen - Lisico or equal and approved
Manufacturer: Hardscape Ltd or equal and approved
Colour: Tagenta E
Size: W150mm x L 300mm x D 80mm to vehicular (P01.1) & D 62mm to pedestrian (P01.2)
Bond/Finish: Stretcher.
- P02

CORDUROY WARNING PAVING
Location: To top and bottom of steps in public realm
Material: Corduroy concrete units
Manufacturer: Marshalls or equal and approved
Colour: Contrasting tone to adjacent paving
Size: 400mm L x 400mm W x 50mm D
Bond: Stack bond
- P03

SANDSTONE CUT BOULDERS
Location: Site wide
Material: Red sandstone with artwork opportunity integrated TBC
Supplier: CED or equal and approve
Colour: Natural
Size: 1000mm L x 600mm H
Foundations: Concrete to engineers specification
Other: To be devoid of sharp corners and be comfortable to the touch subject to quality visit
- P05

GRANITE STEPS
Material: Granite
Colour: Royal White steps and midnight black nosing
Finish: Steps and nosings flamed
Supplier: Hardscape or equal and approved
Size: W 300 x L 915 x D 190. Top step W 400, 50x50mm nosing
Other: Artwork opportunity on risers
Refer to details for more information
- P06

RAMP TO HUB BUILDING
Ramp
Material: Insitu, fine smooth finished cast high-quality concrete wall, tapering with ramp. Brushed concrete pavings.
Size: See details for more information.
Other: Subject to further design detail with engineers

Cladding/Coping
Material: Brick cladding to wall.
Size: 215 x 102.5 x 65mm
Colour: TBC with architect
Manufacturer: TBC with architect
Appearance: Creased

Balustrade
Material: Flat bar powder coated steel
Size: See details for more information
Colour: TBC
Other: To meet loading class 2 - 15Kn
- P07

HEADER COURSE
Location: Site wide
Material: Kellen - Lisico (or equal and approved)
Manufacturer: Hardscape Ltd or equal and approved
Colour: Tagenta E
Size: W150mm x L 200mm x D70mm
Finish: Lisico
Bond: Stretcher

S3-P12	28-06-2023	Highway & Binstore updates	RM	RM
S3-P11	26-05-2023	Stage 04 Issue	JTO	RM
S2-P10	23-02-2023	BIN STORE SHOWN	RM	RM

Revision	Date	Description	Drawn	Apprvd.
----------	------	-------------	-------	---------



Planit I.E. Limited
E: info@planit-ie.com W: planit-ie.com
MANCHESTER
2 Back Grafton St., Altrincham, WA14 1DY
T: 0161 928 9281
LONDON
Unit 6 Waterside, 44-48 Wharf Road, London, N1 7UX
T: 0207 253 5678
LIVERPOOL
Tempest 5.3, 12 Tithebarn Street, Liverpool, L2 2DT
T: 0151 363 1230

Client Bury Council

Project Radcliffe Civic Hub

Drg Title Hardworks

Created on	Created by	Approved by
04-01-2022	JTO	RM

Scale	Size	Workstage
1:200	A1	Stage 04

Drg No.	Suitability	Revision
RADHUB-PIE-00-00-DR-L-0003	S3	P12