


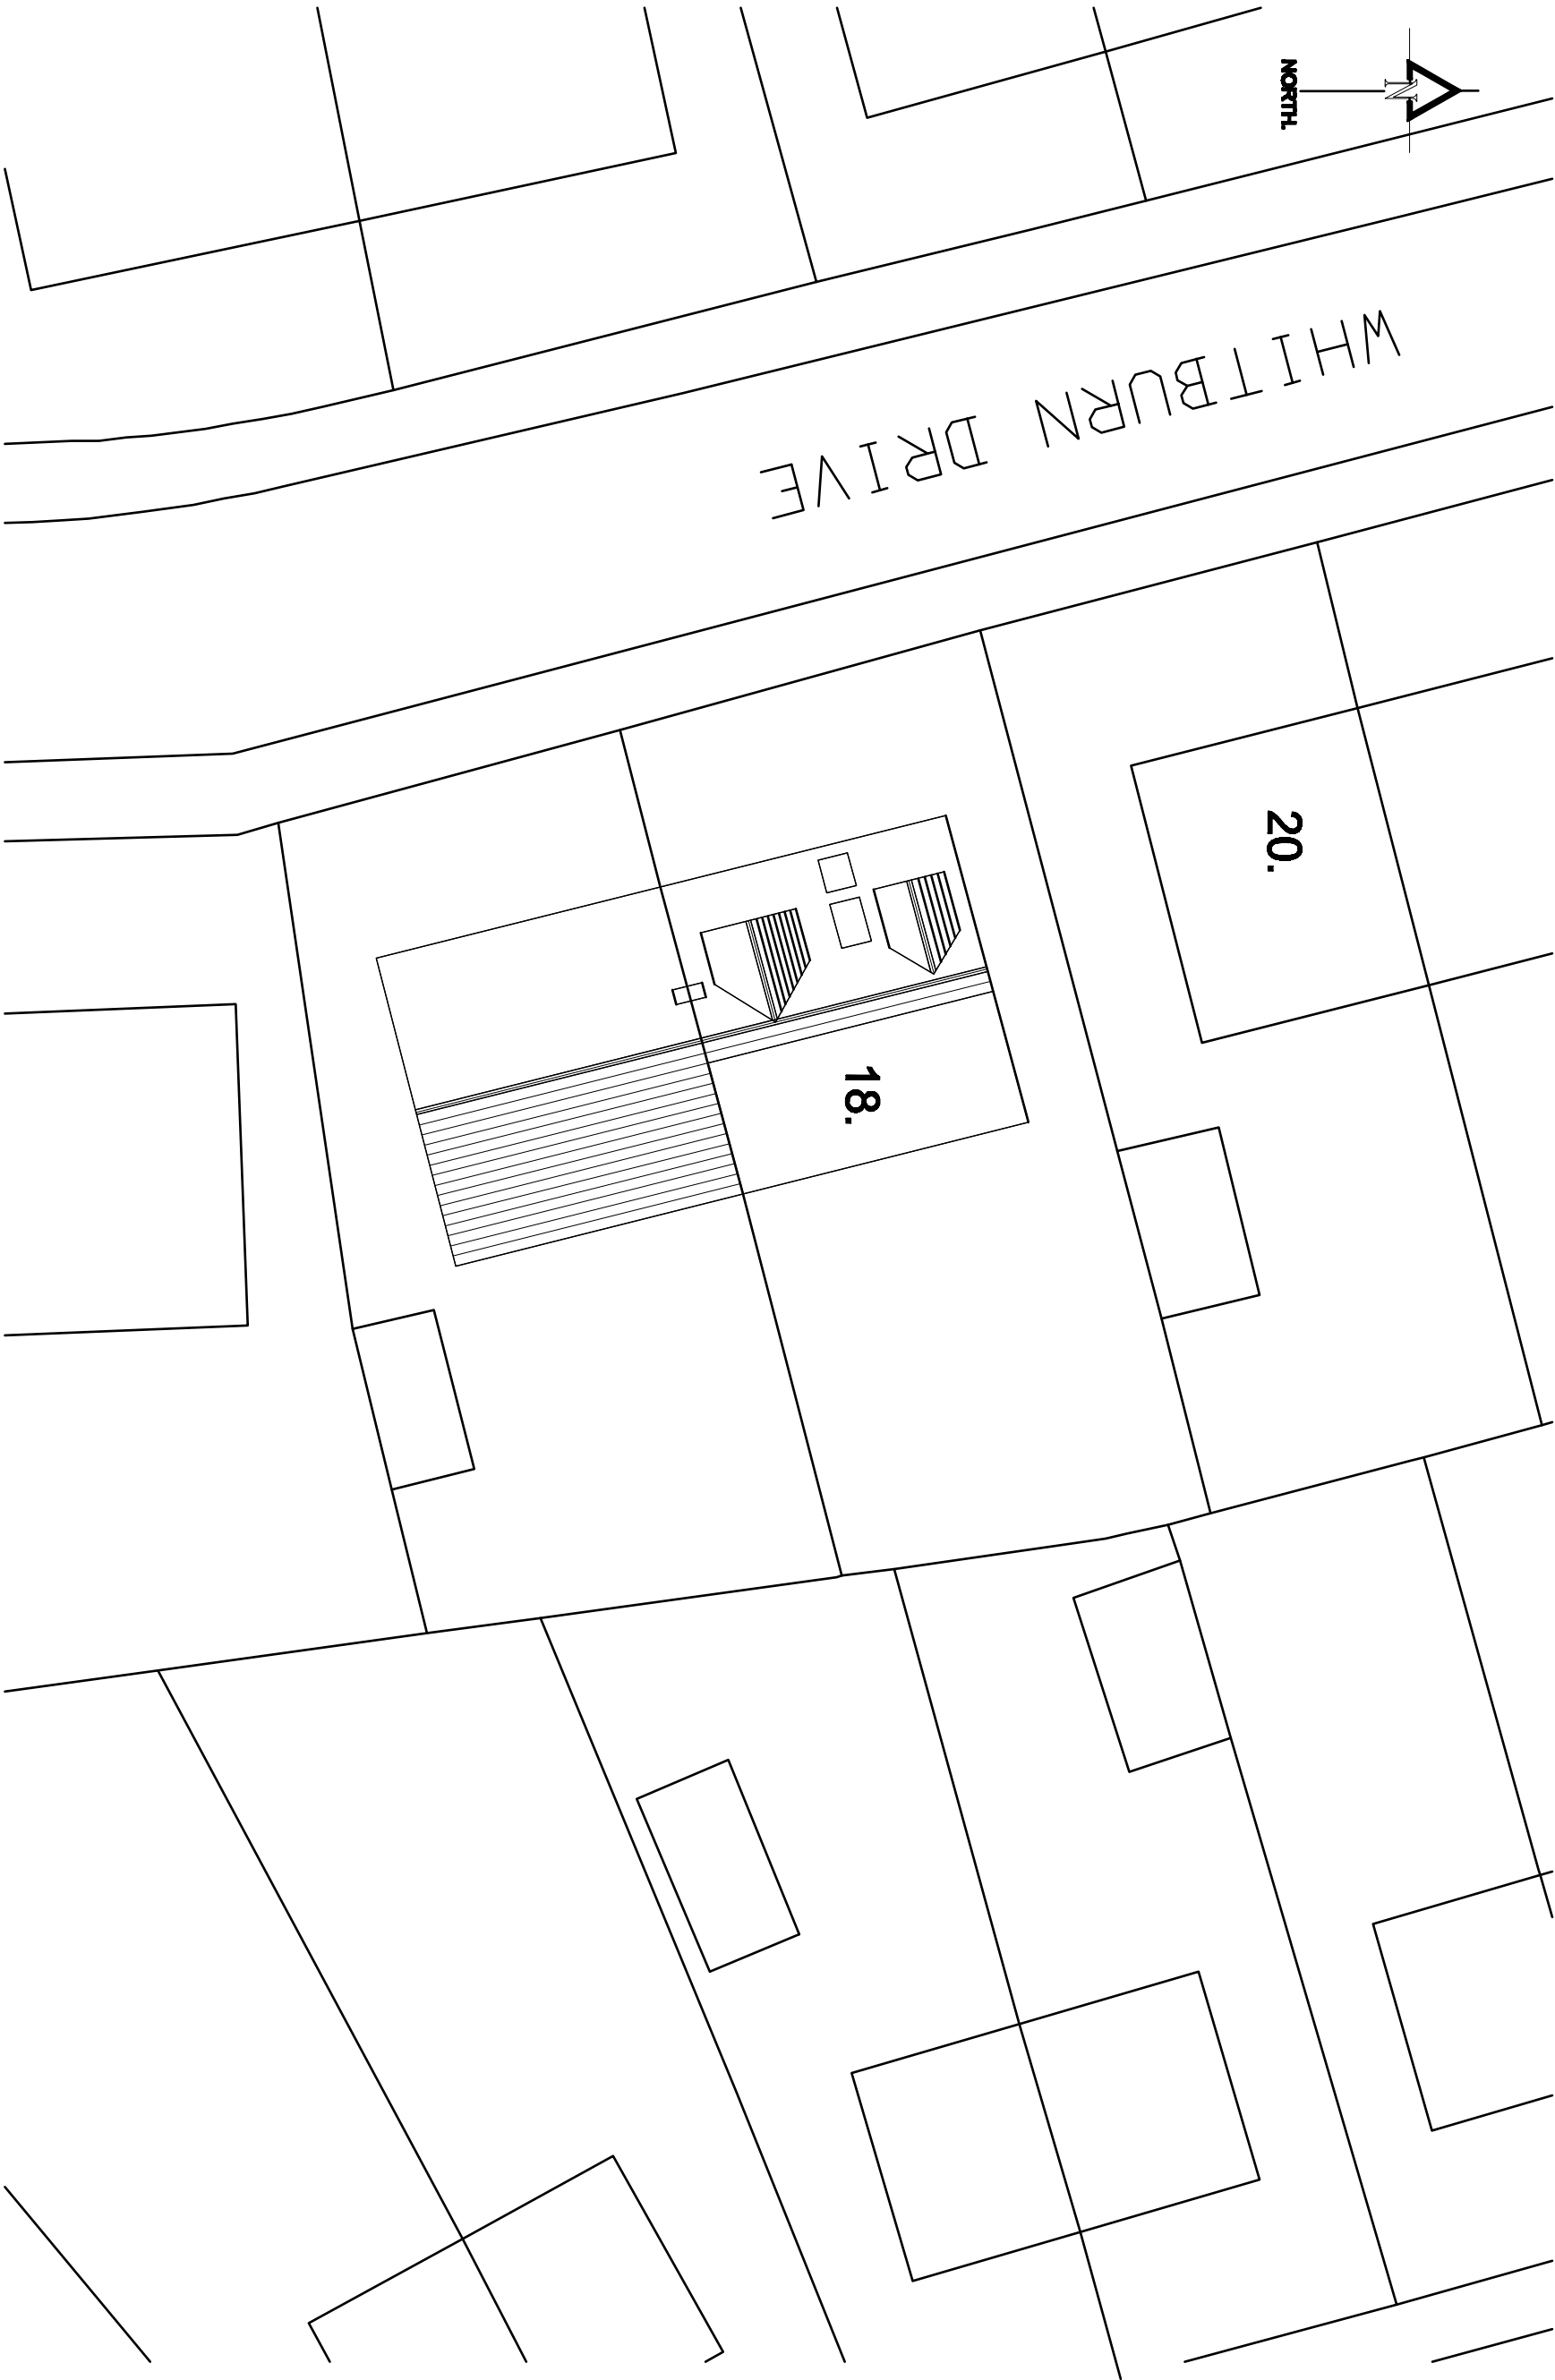

PROPOSED SITE PLAN.

Revision.	Title :	Project :	MTC Designs
	PROPOSED FRONT DORMERS.	18, WHITBURN DRIVE, BURY, BL8 1EH	31 Eskdale Drive Bordon BL2 6TB T: 01534 418714 M: 0776322814 Email: info@mtcdesigns.co.uk Scale: 1:200 @ A3 Date: July 2022.
			Drawing No: P05