




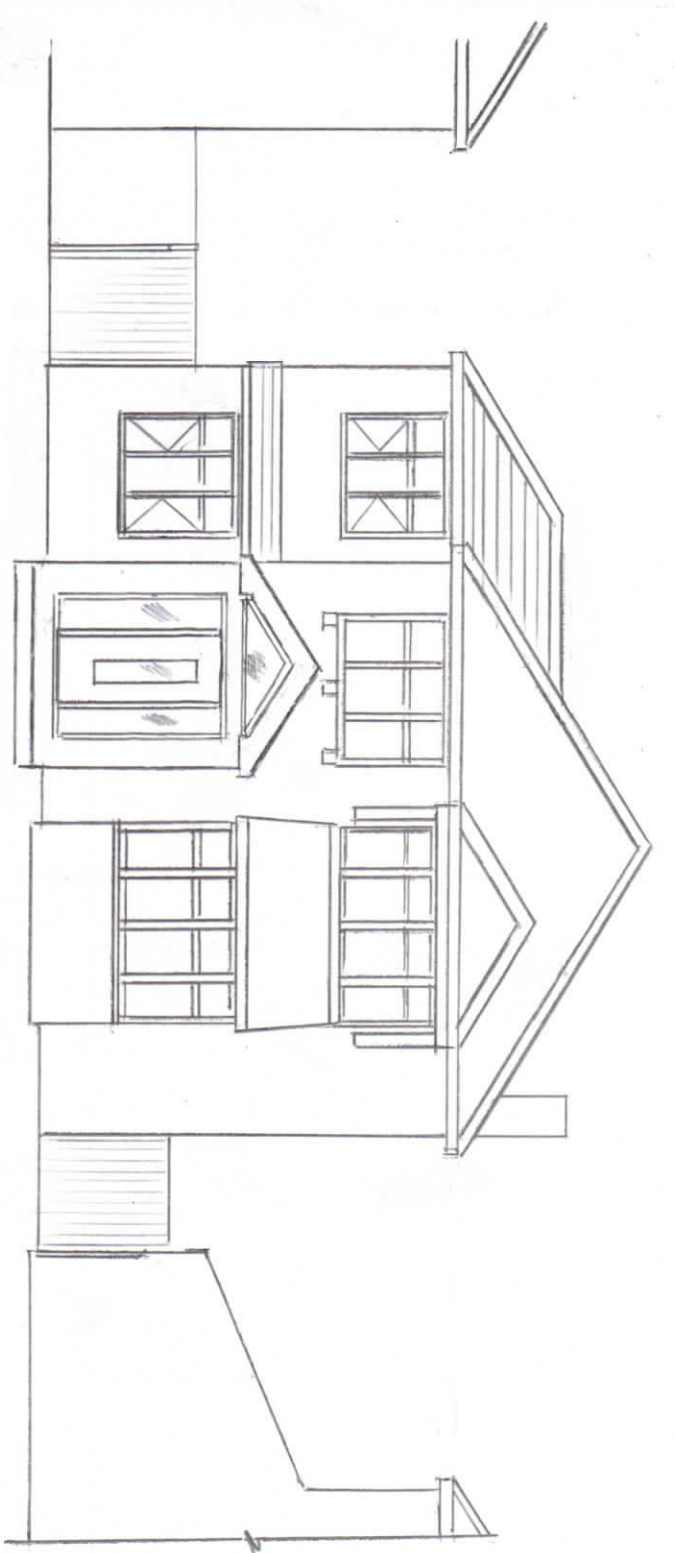


PROPOSED FRONT ELEVATION

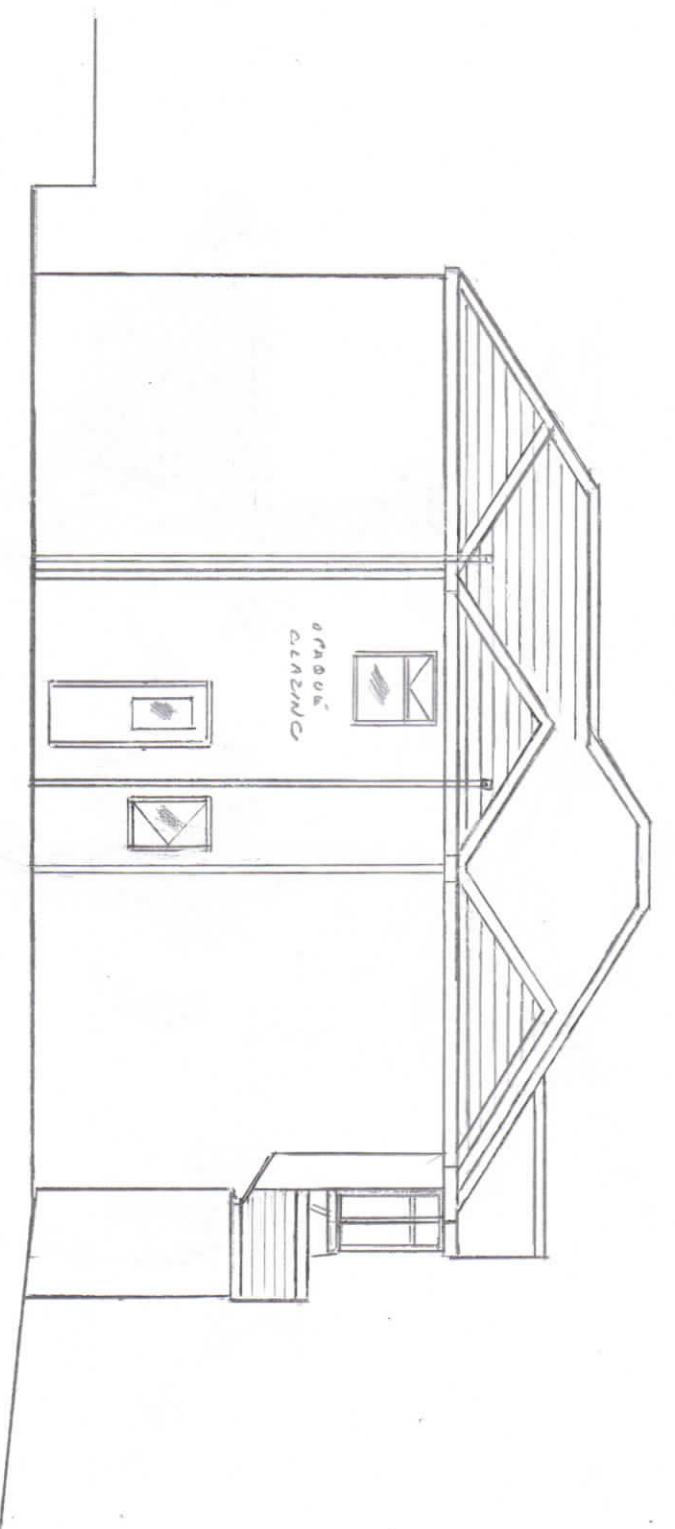

PROPOSED SIDE ELEVATION

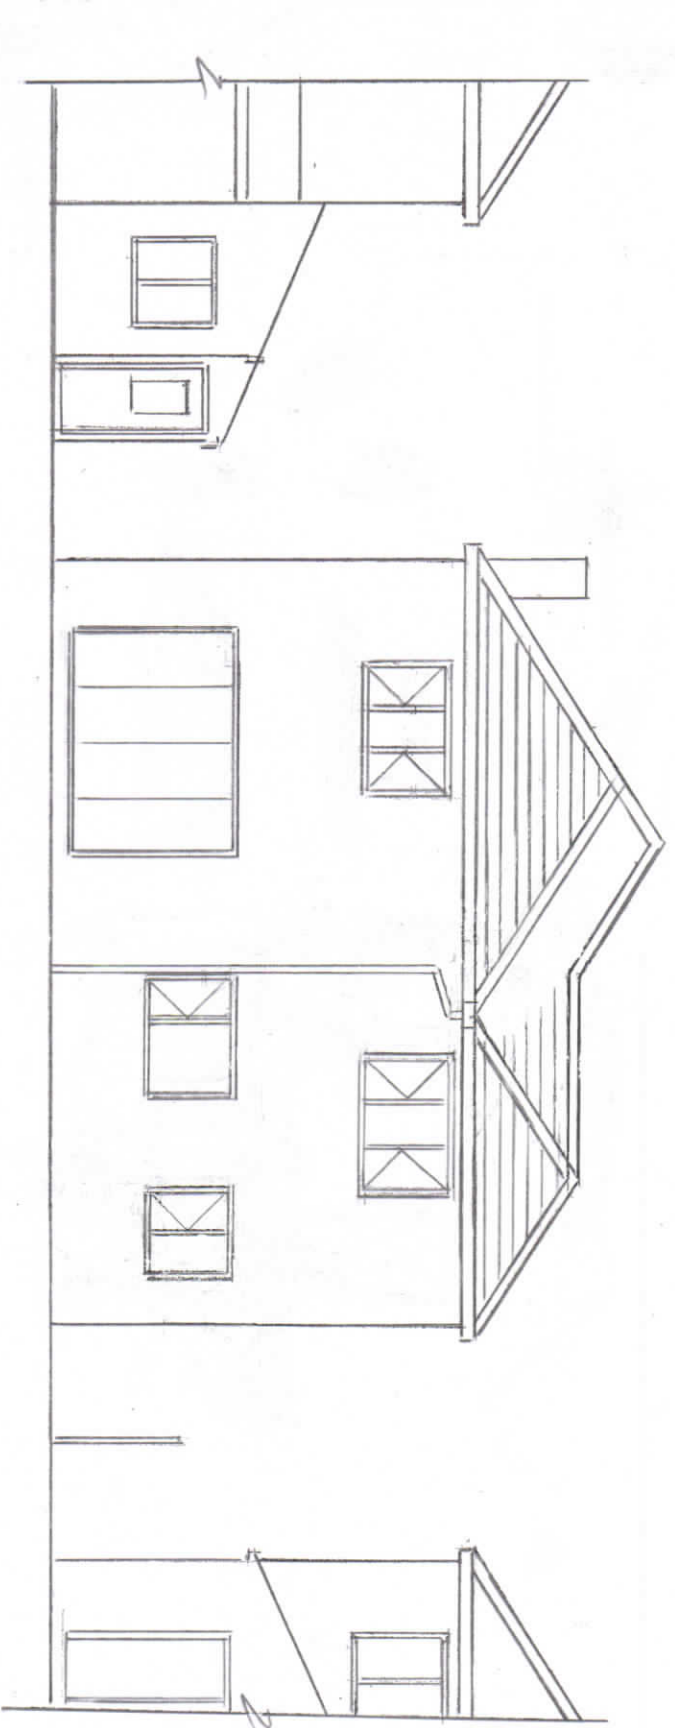

PROPOSED REAR ELEVATION

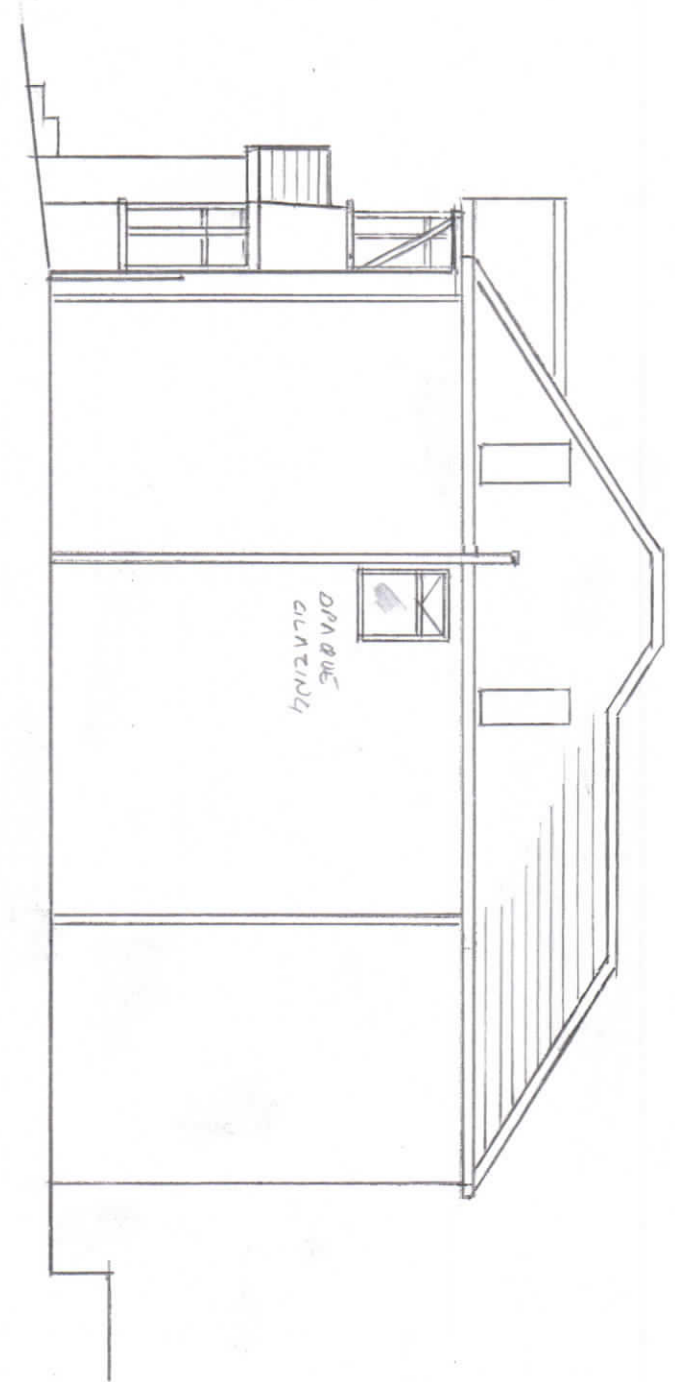

PROPOSED SIDE ELEVATION

REV 1

Thompson Designs Tel 0161 705 1458 Mob 07884 318634	
Sheet 4	Proposed Elevations
429 Bury and Bolton Road Radcliffe M26 4LJ	
Scale 1:100 @ A3 Date February 2026	