




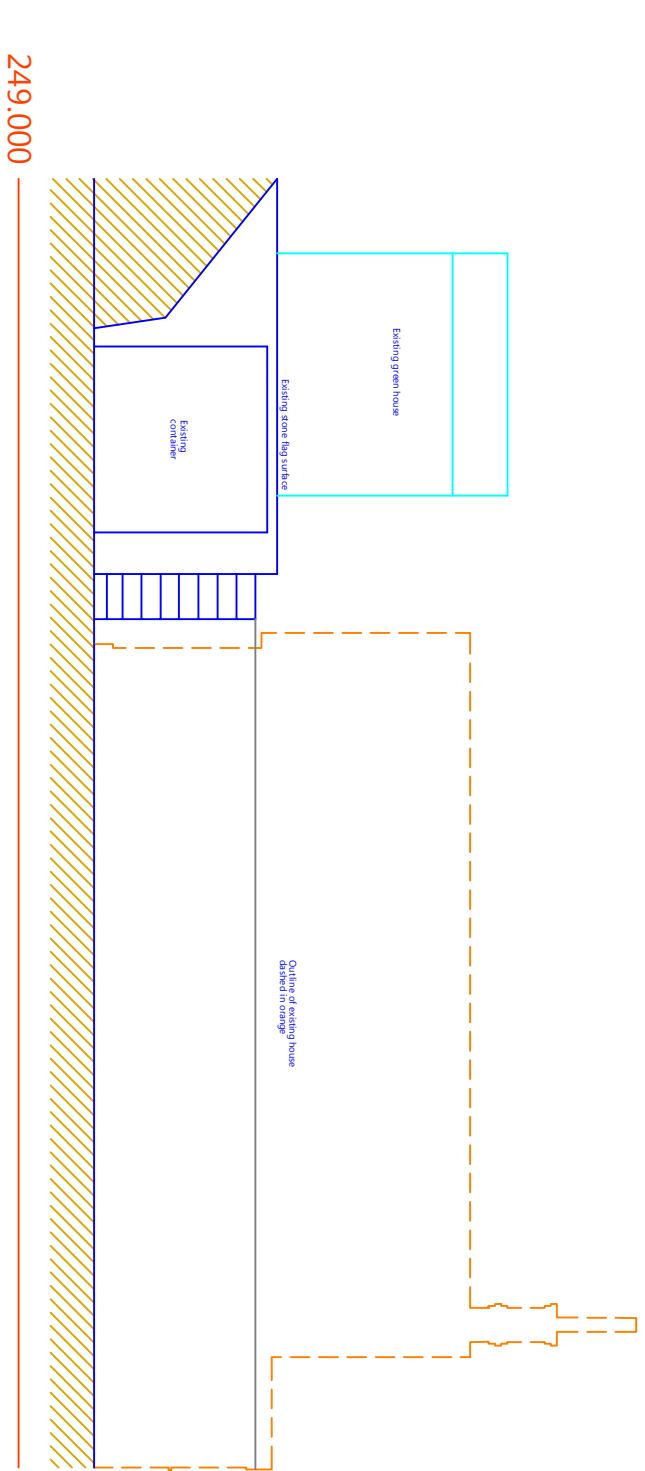


Existing Front Elevation (south)

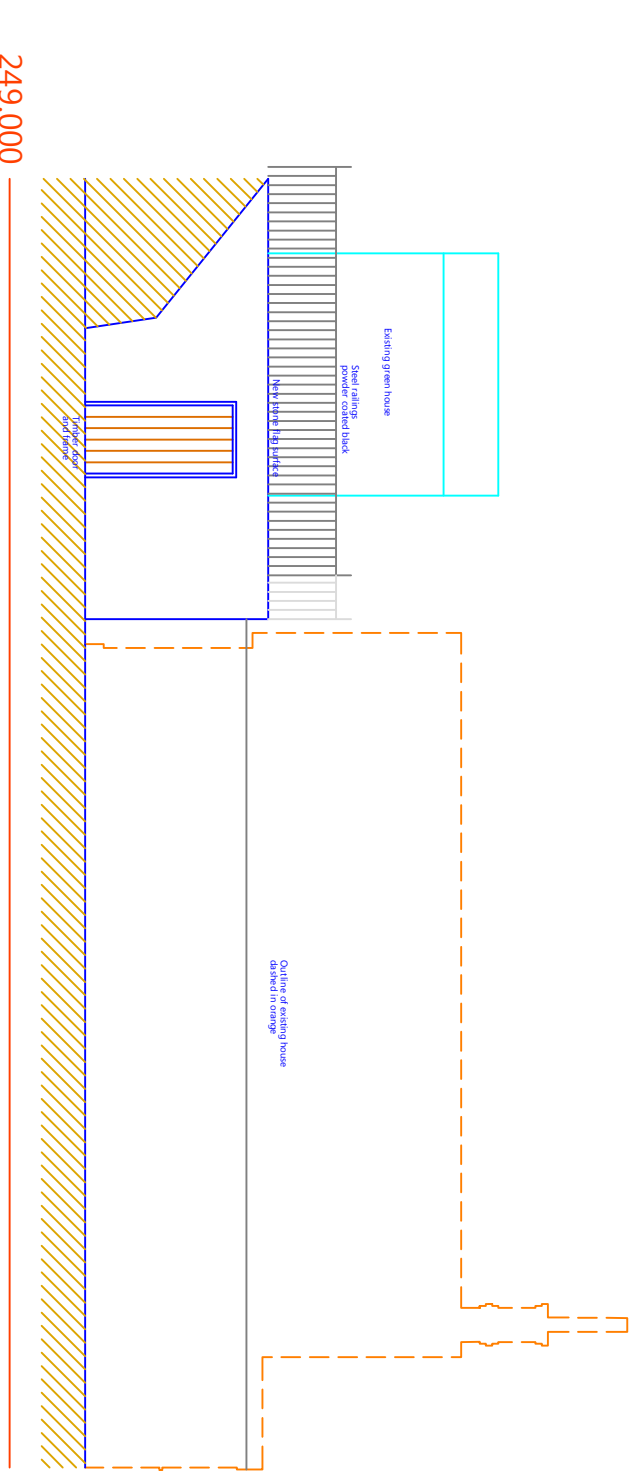


Proposed Front Elevation (south)

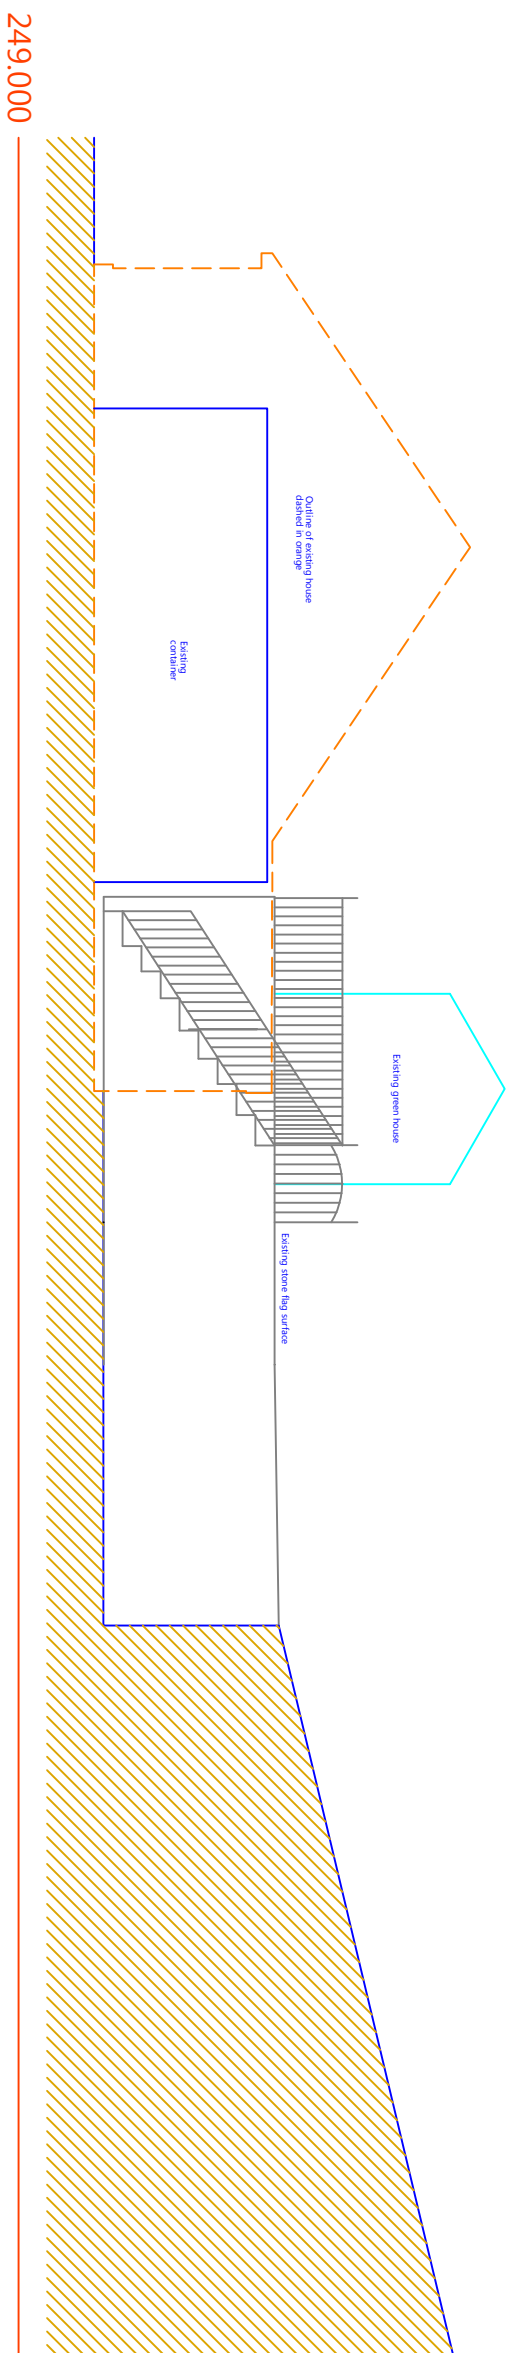


Existing Side Elevation (west through the yard)

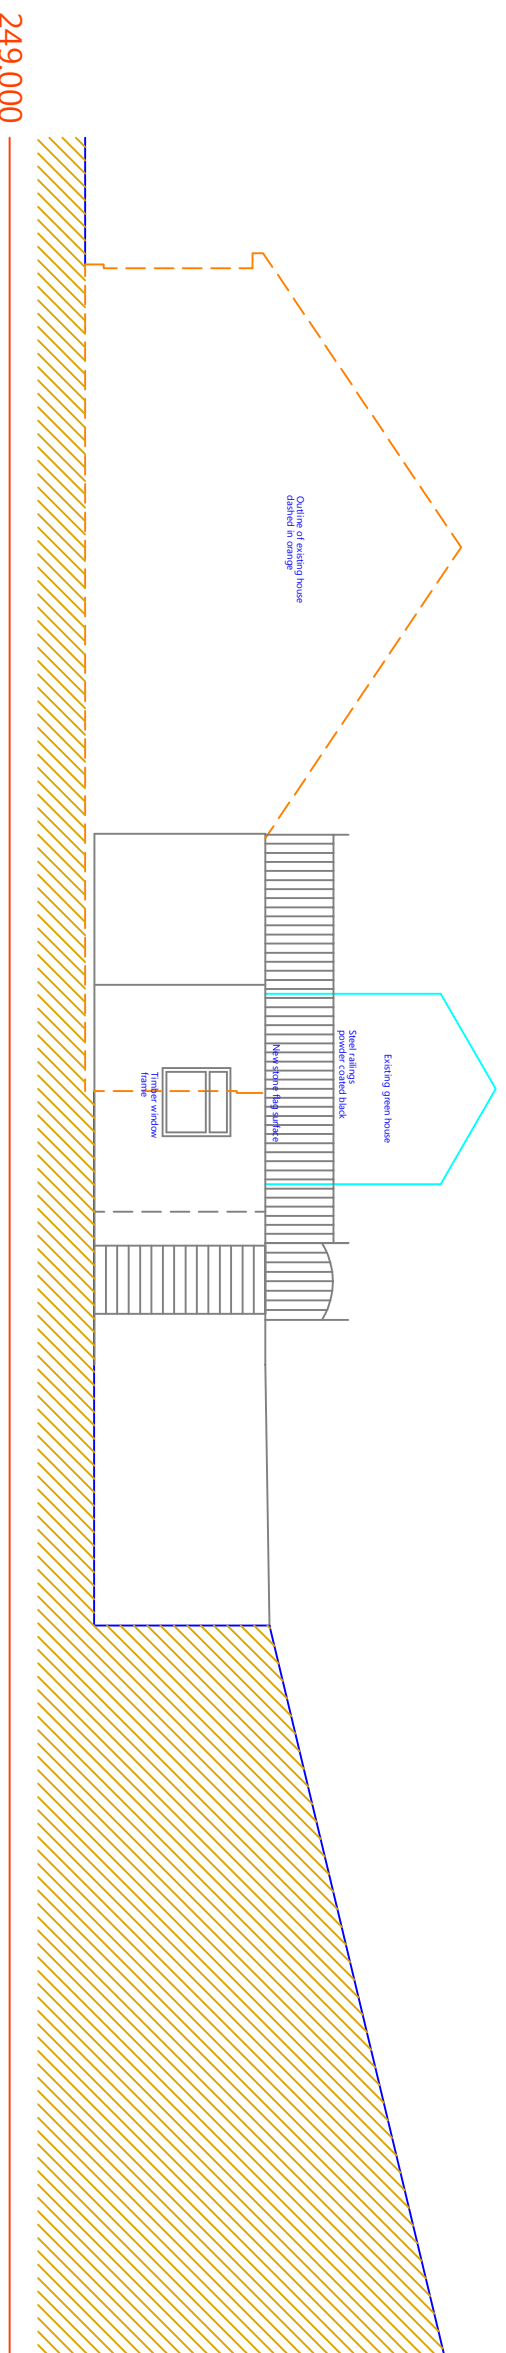


Proposed Side Elevation (west through the yard)

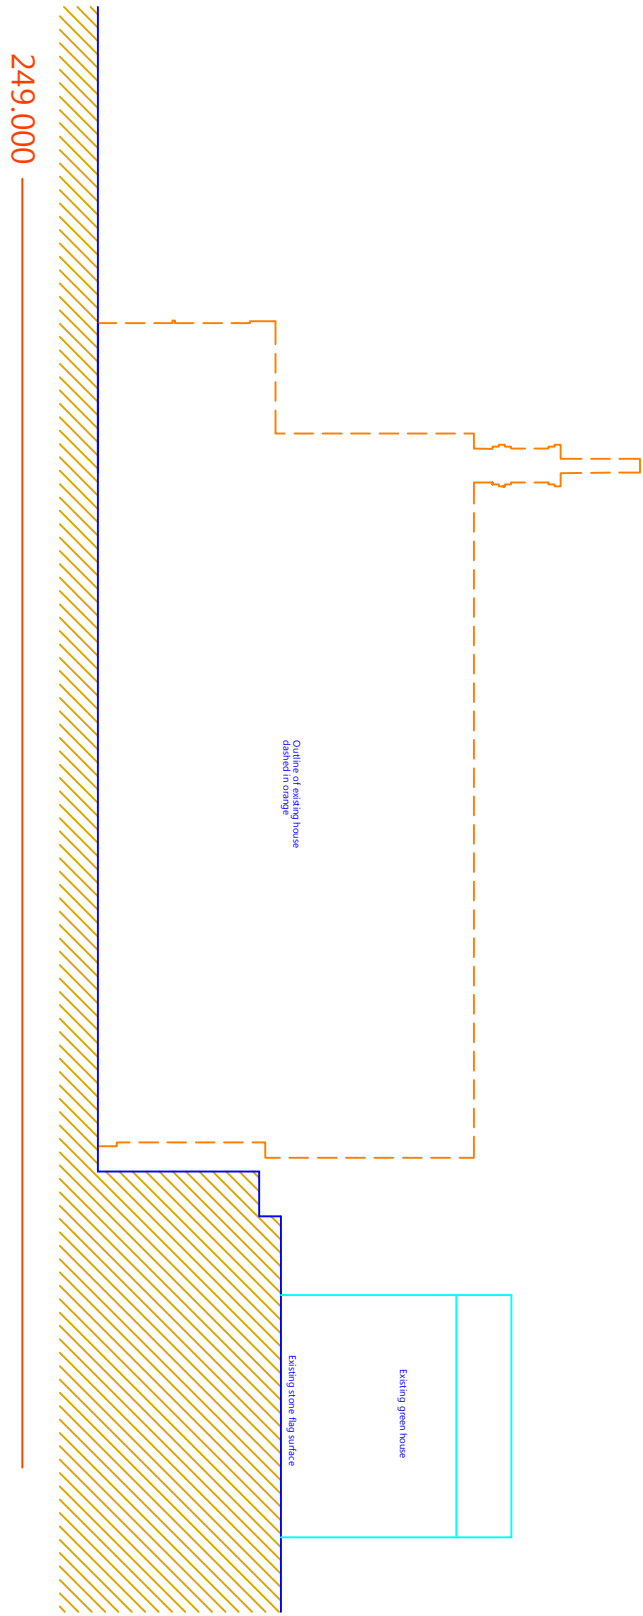


Existing Rear Section (north)

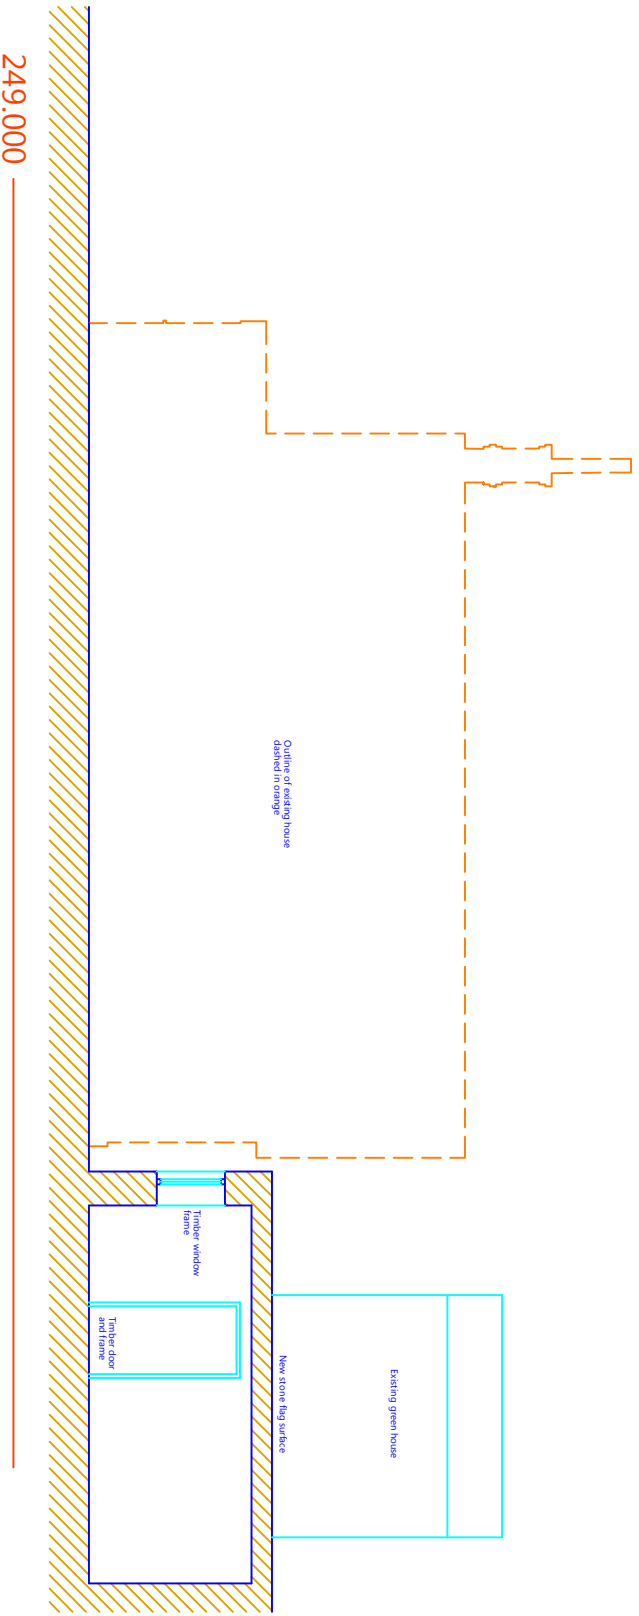

Proposed Rear Section (north)

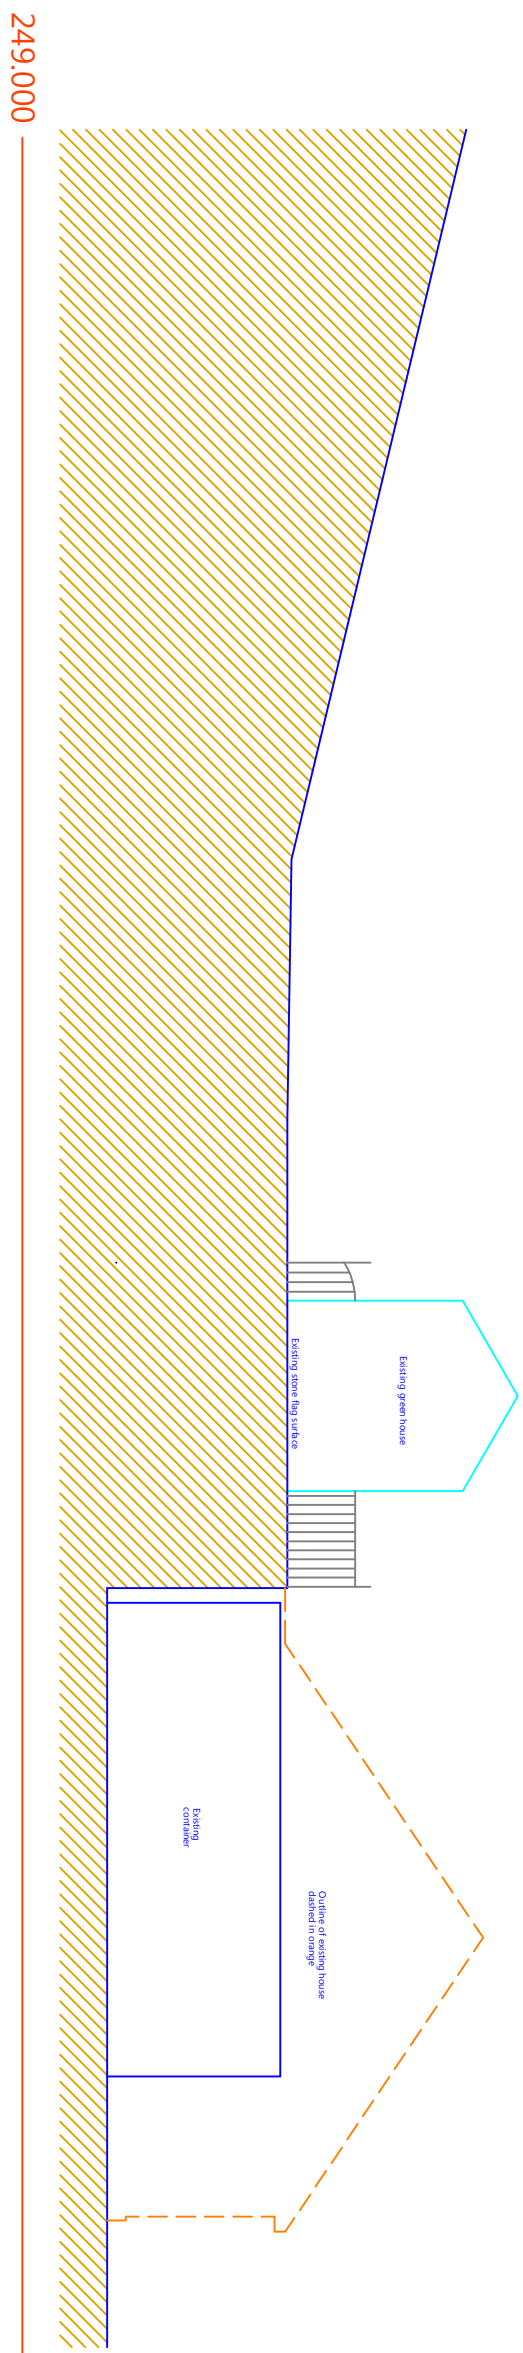

Existing Side Section (east)

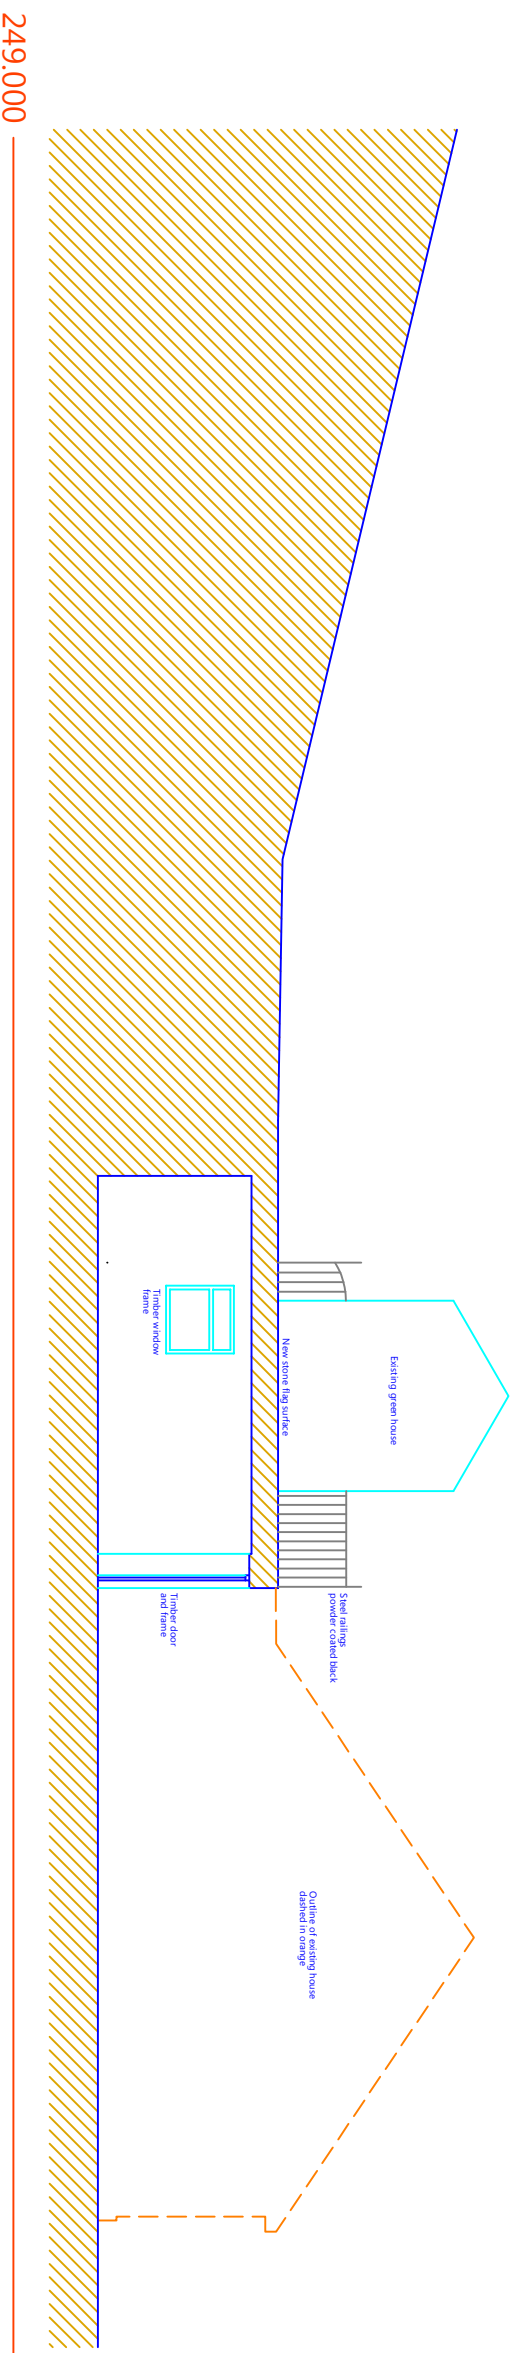

Proposed Side Section (east)

0 1 2 3 4 5 6 7 m

Meadow Hey's
Moorbottom Road
Holcombe
Bury BL8 5NS
scale 1:100 at A1
May 2026

PK4-03B
Existing and Proposed Elevations

P P Y design Ltd

2 Hemshore Road, Holcombe Village
Ramsbottom, Lancashire BL8 4PA
Gary Dearden (PAK) (ons) DpArch RIBA
gar@pypdesign@gmail.com
T: 01706 822791 M: 07712 669482

B New materials noted 30.06.2026
A North and east sections added 29.05.2026

This drawing and design concept is the
property of PPY design. It should not
be reproduced without written permission