
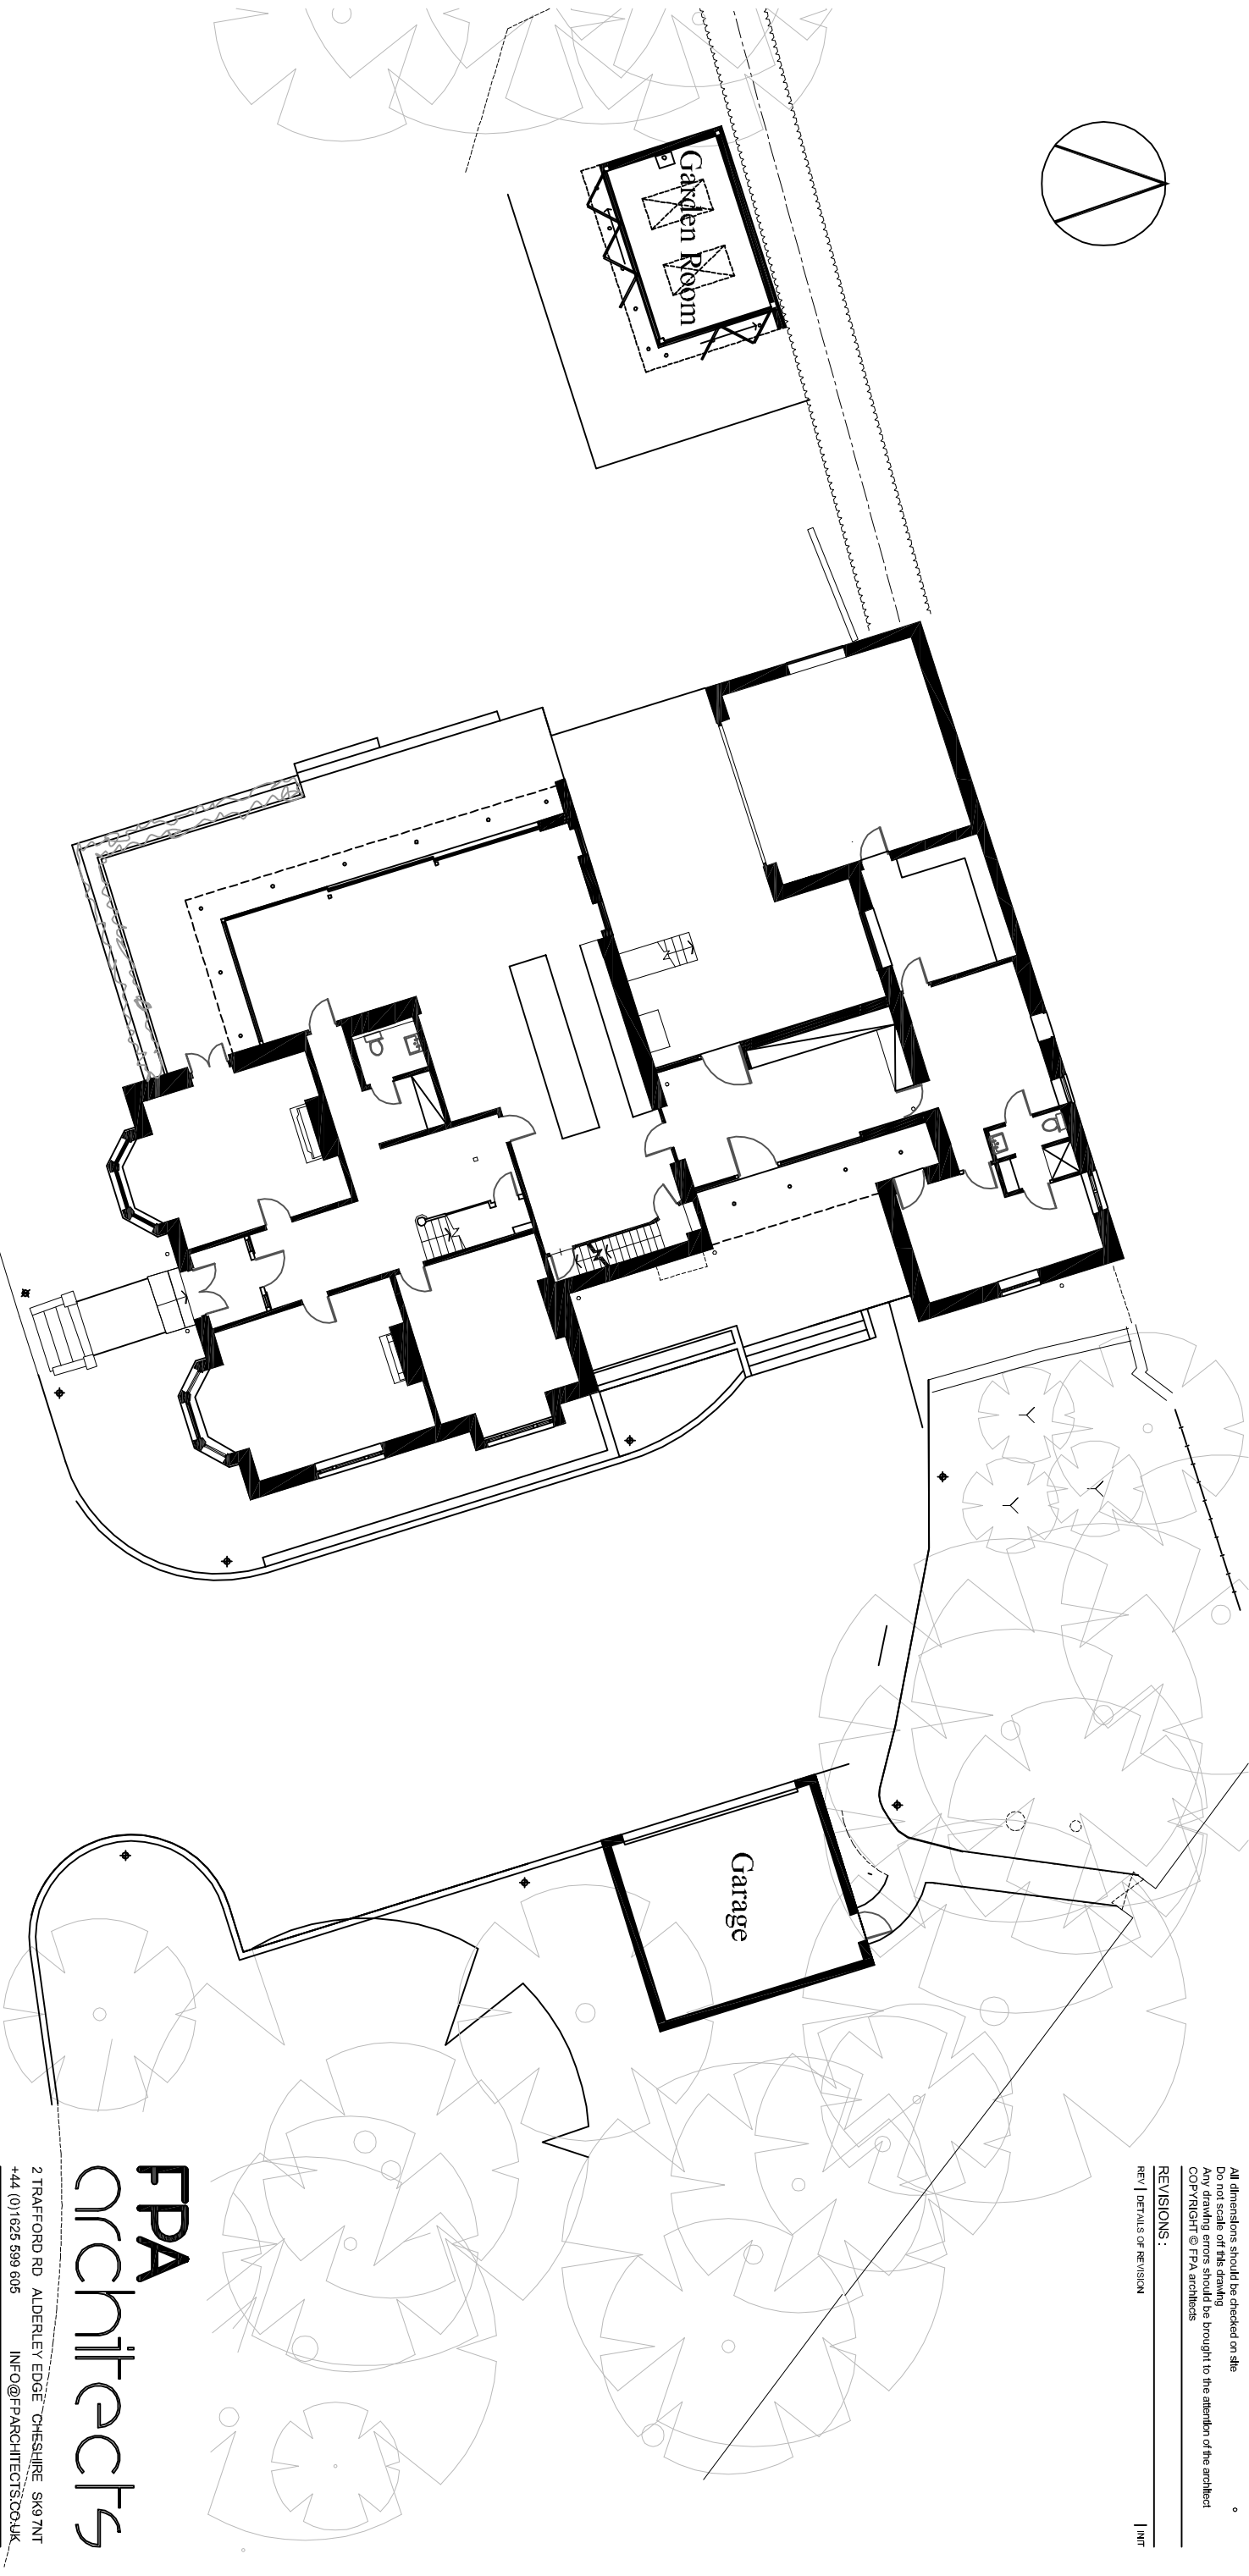


REVISIONS:

REV | DETAILS OF REVISION | INT

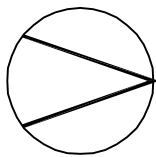

FPA
architects

2 TRAFORD RD ALDERLEY EDGE, CHESHIRE, SK9 7NT
+44 (0)1625 599 605 INFO@FPARCHITECTS.CO.UK

PROJECT :

GARAGE & GARDEN ROOM - CLAREMOUNT
HOLLYMOUNT LANE, GREENMOUNT

DRAWING TITLE :

PROPOSED SITE PLAN

SCALE: DRAWN BY: DATE:

1:200 A3 GCP NOV 22

DWG N°: REVISION: CHECKED:

794.03-P09