
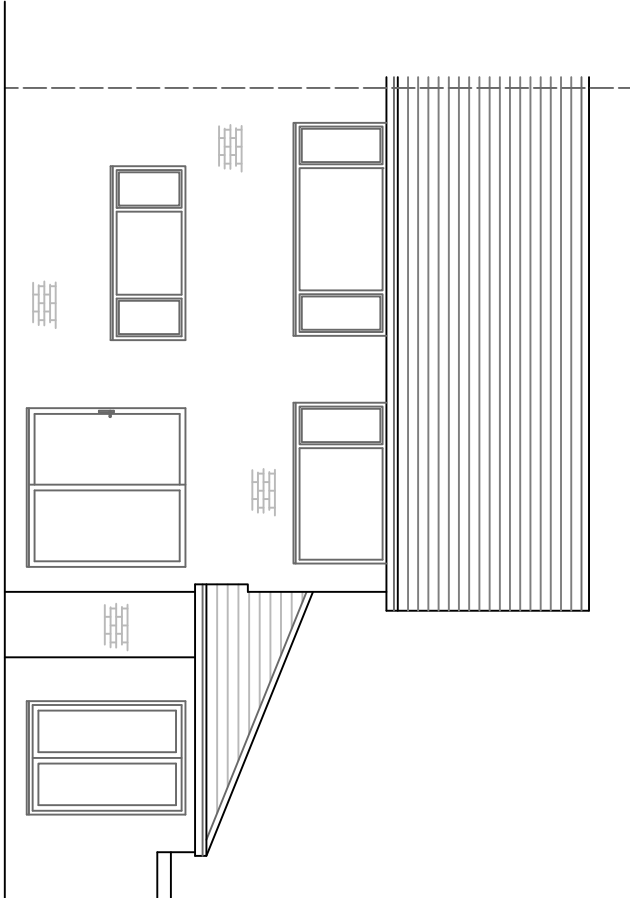
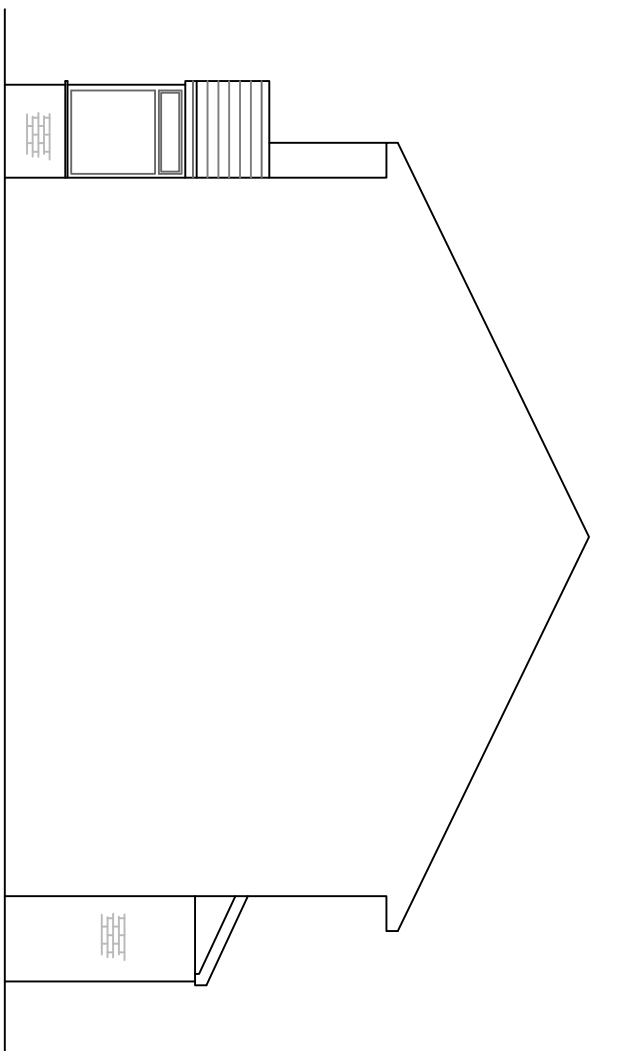
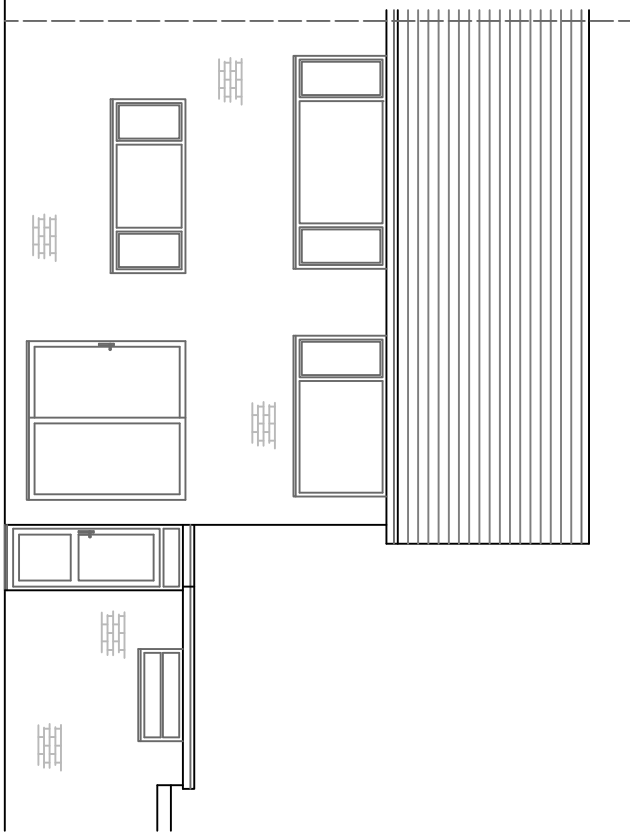
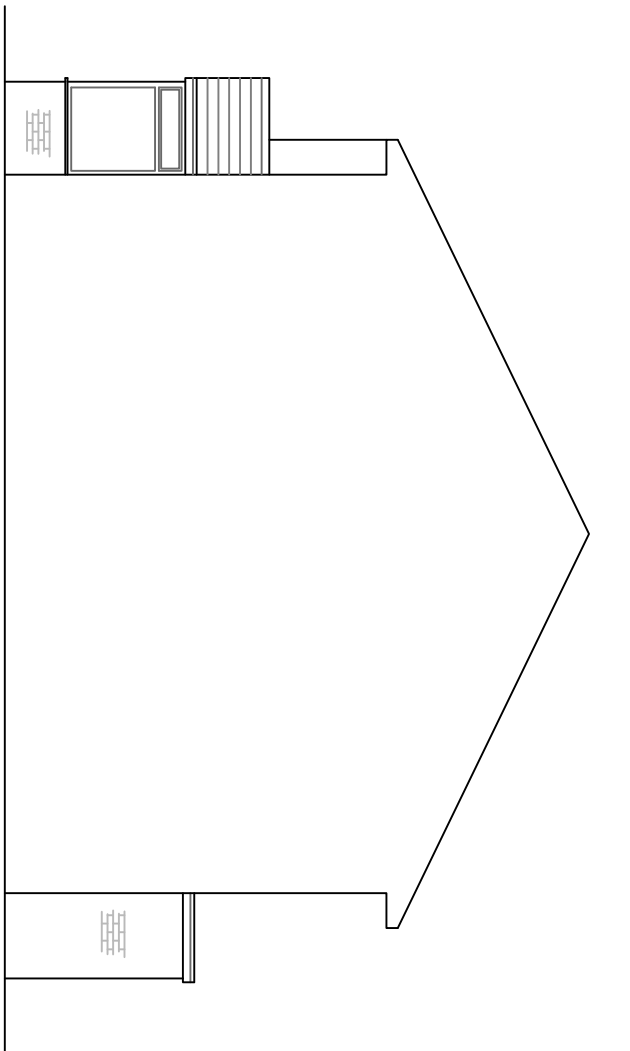
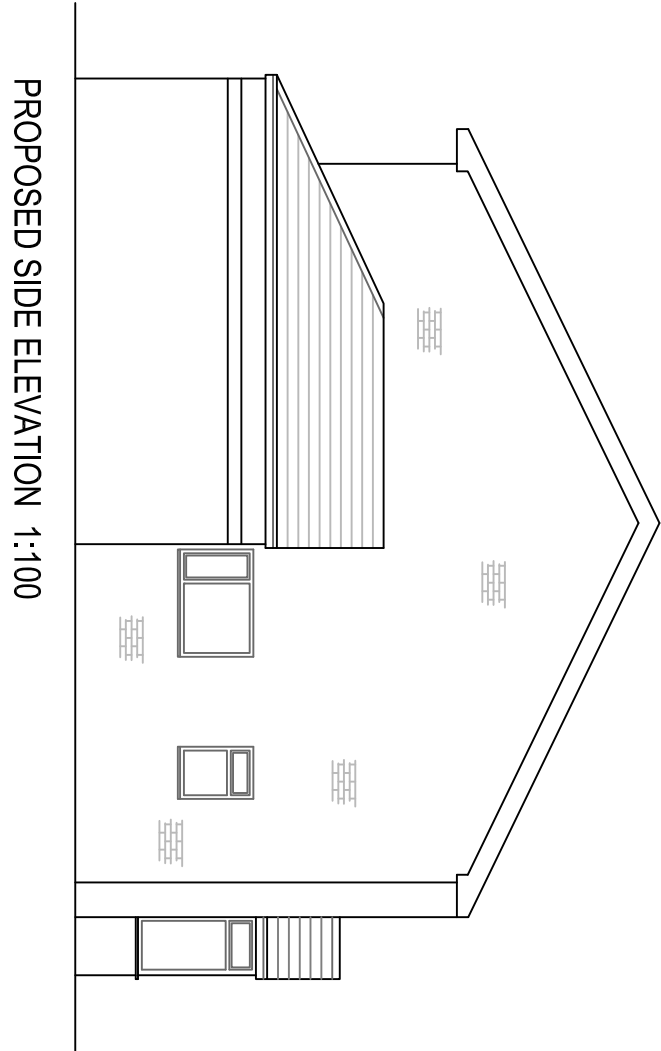
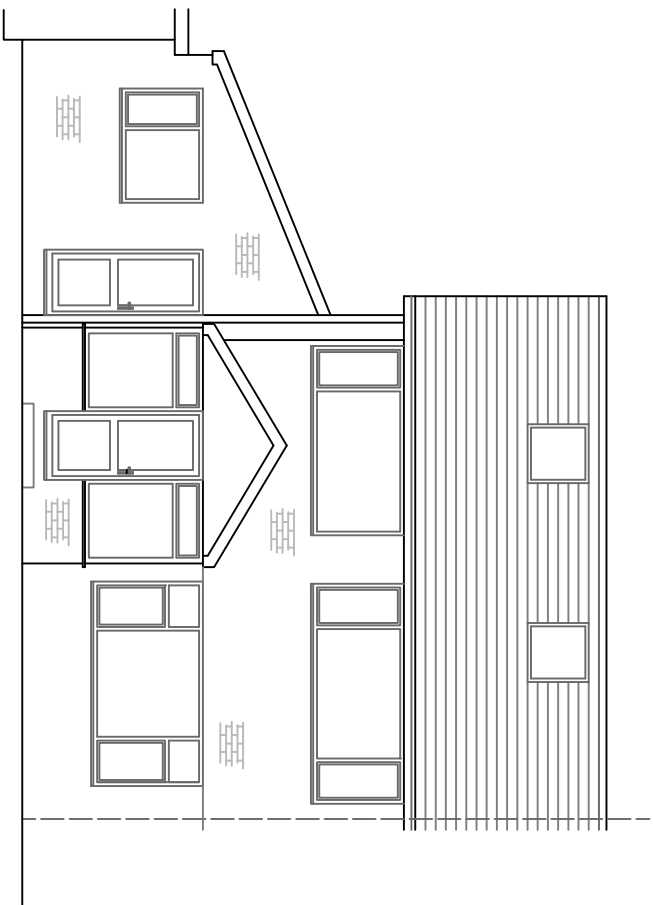
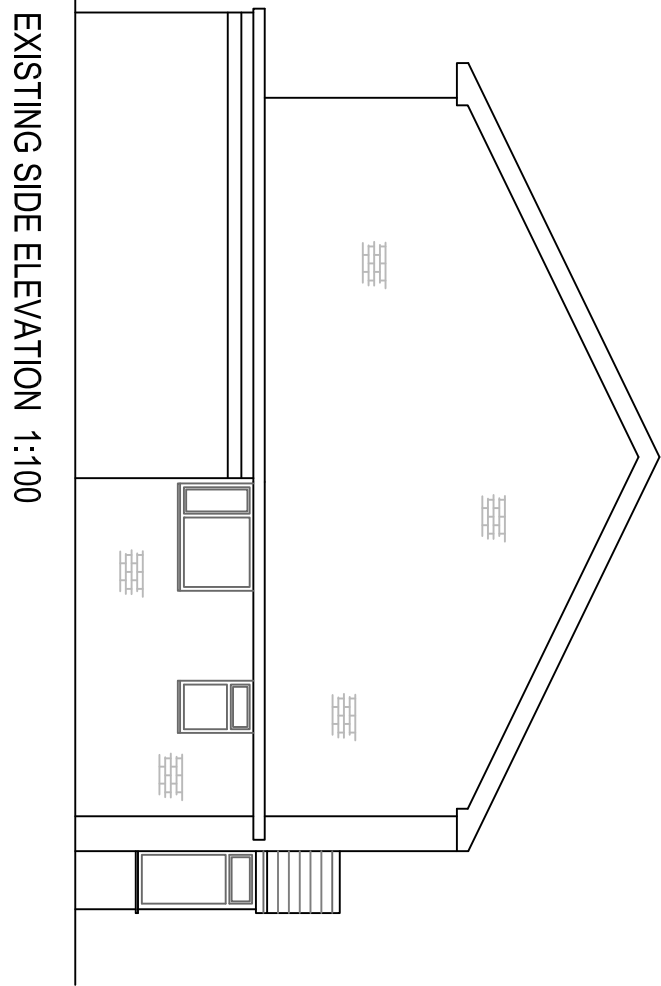
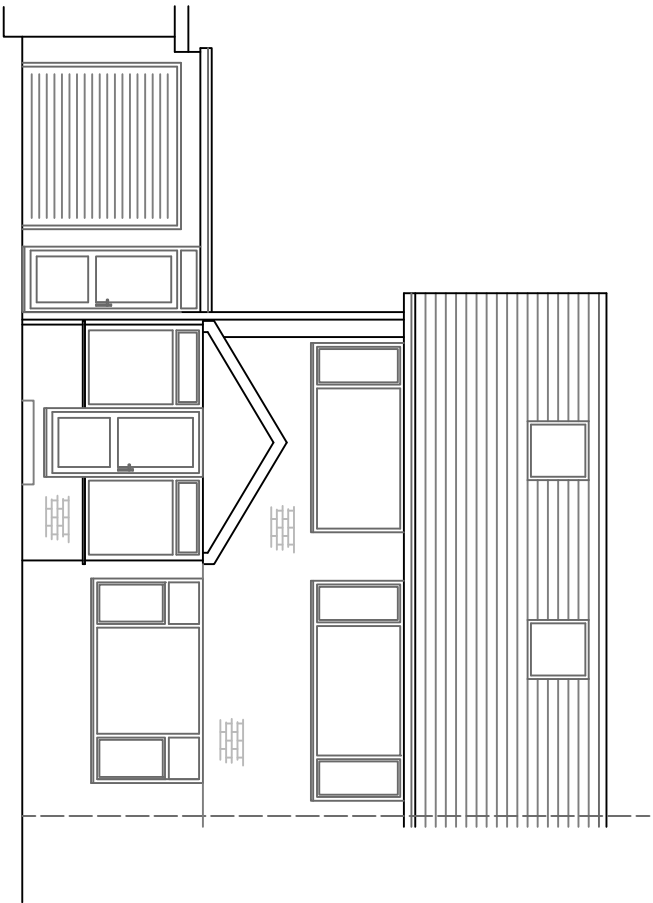
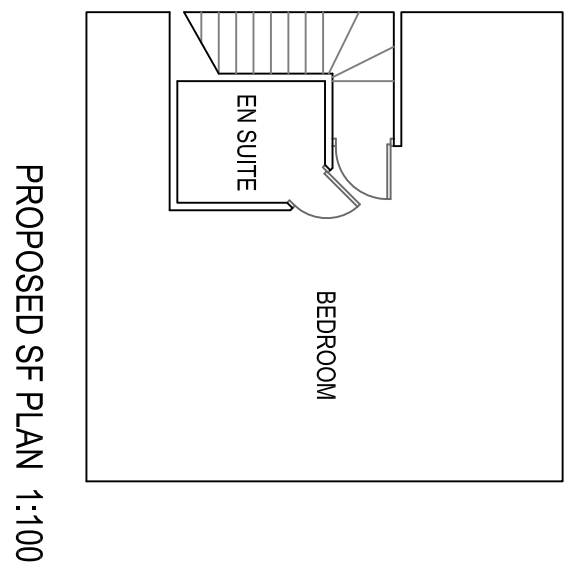
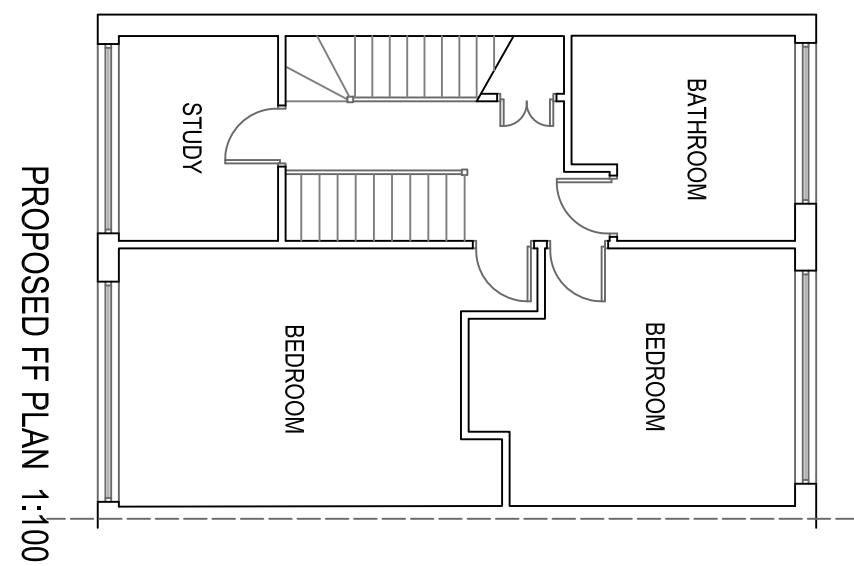
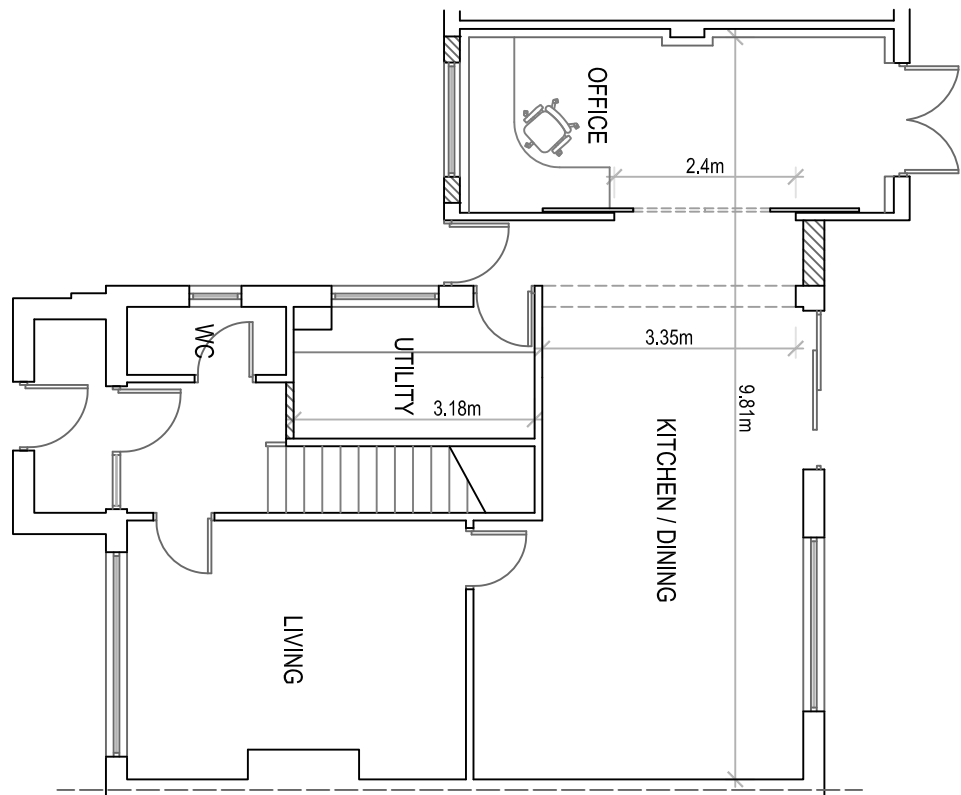
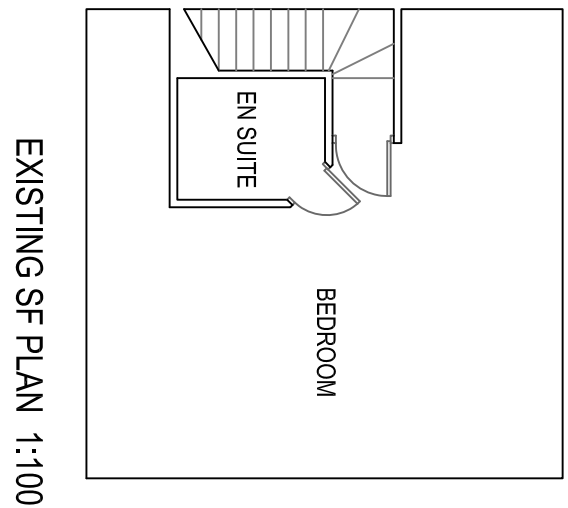
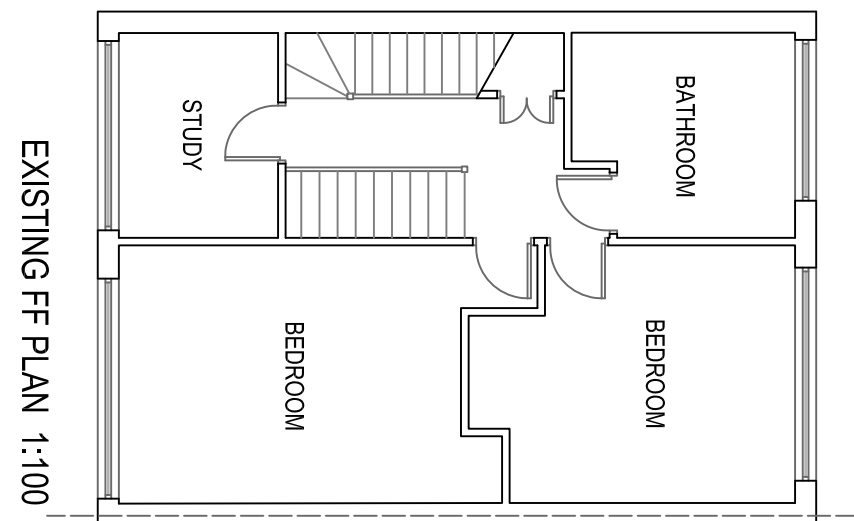






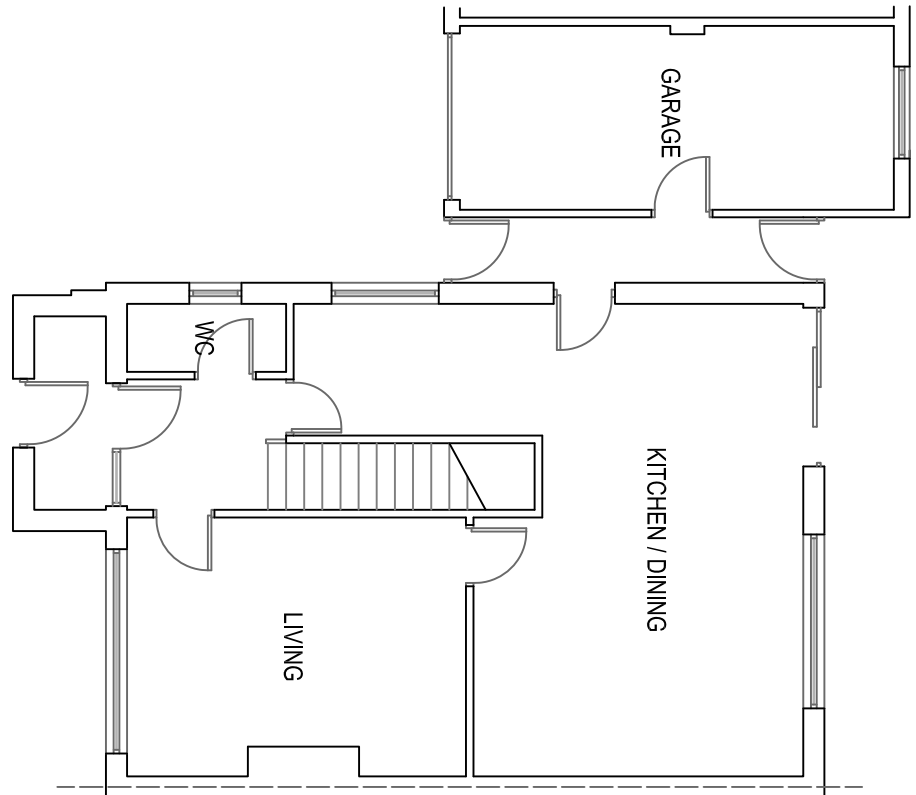


EXISTING SIDE ELEVATION 1:100

EXISTING REAR ELEVATION 1:100

PROPOSED SIDE ELEVATION 1:100

PROPOSED REAR ELEVATION 1:100

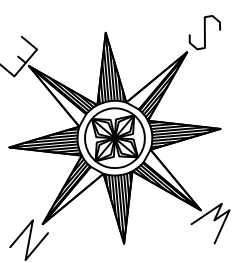 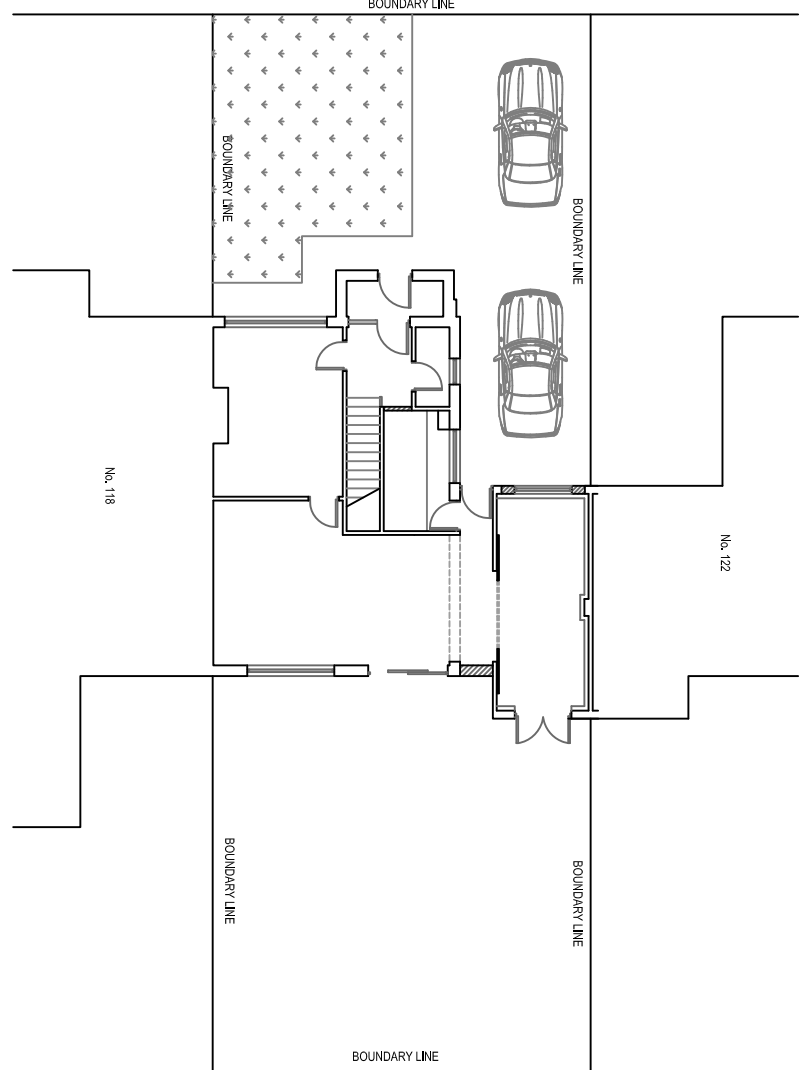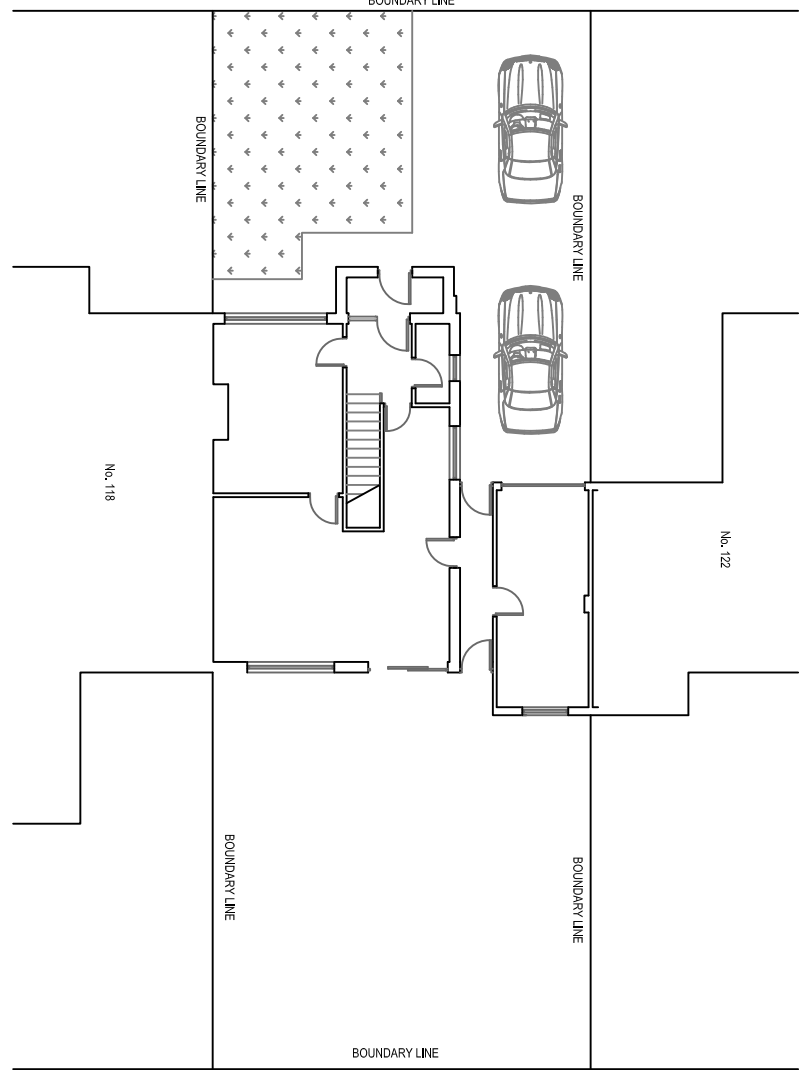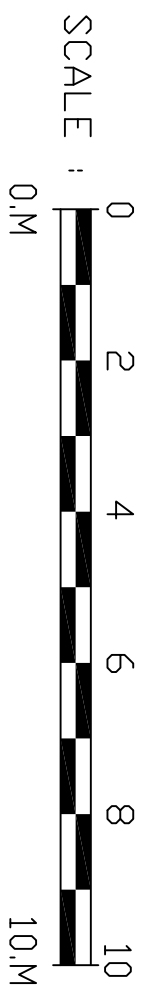

REV A Revisions to site plan

GARAGE CONVERSION & NEW PITCHED ROOF
120 Park Lane
Whitefield, Manchester
M45 7PT

Existing & Proposed Plans
and Elevations
Drawn: CDW/
Scale: 1:100 & 1:200 @ A1
Date: December 2021

2354_WH1_01_Planning_Rev_A