



ALL DIMENSIONS ARE FOR REFERENCE
PURPOSES ONLY DISCRPENCIES ARE TO BE
REPORTED TO THE DRAWINGS AUTHOR. DO NOT
SCALE FROM DRAWING.

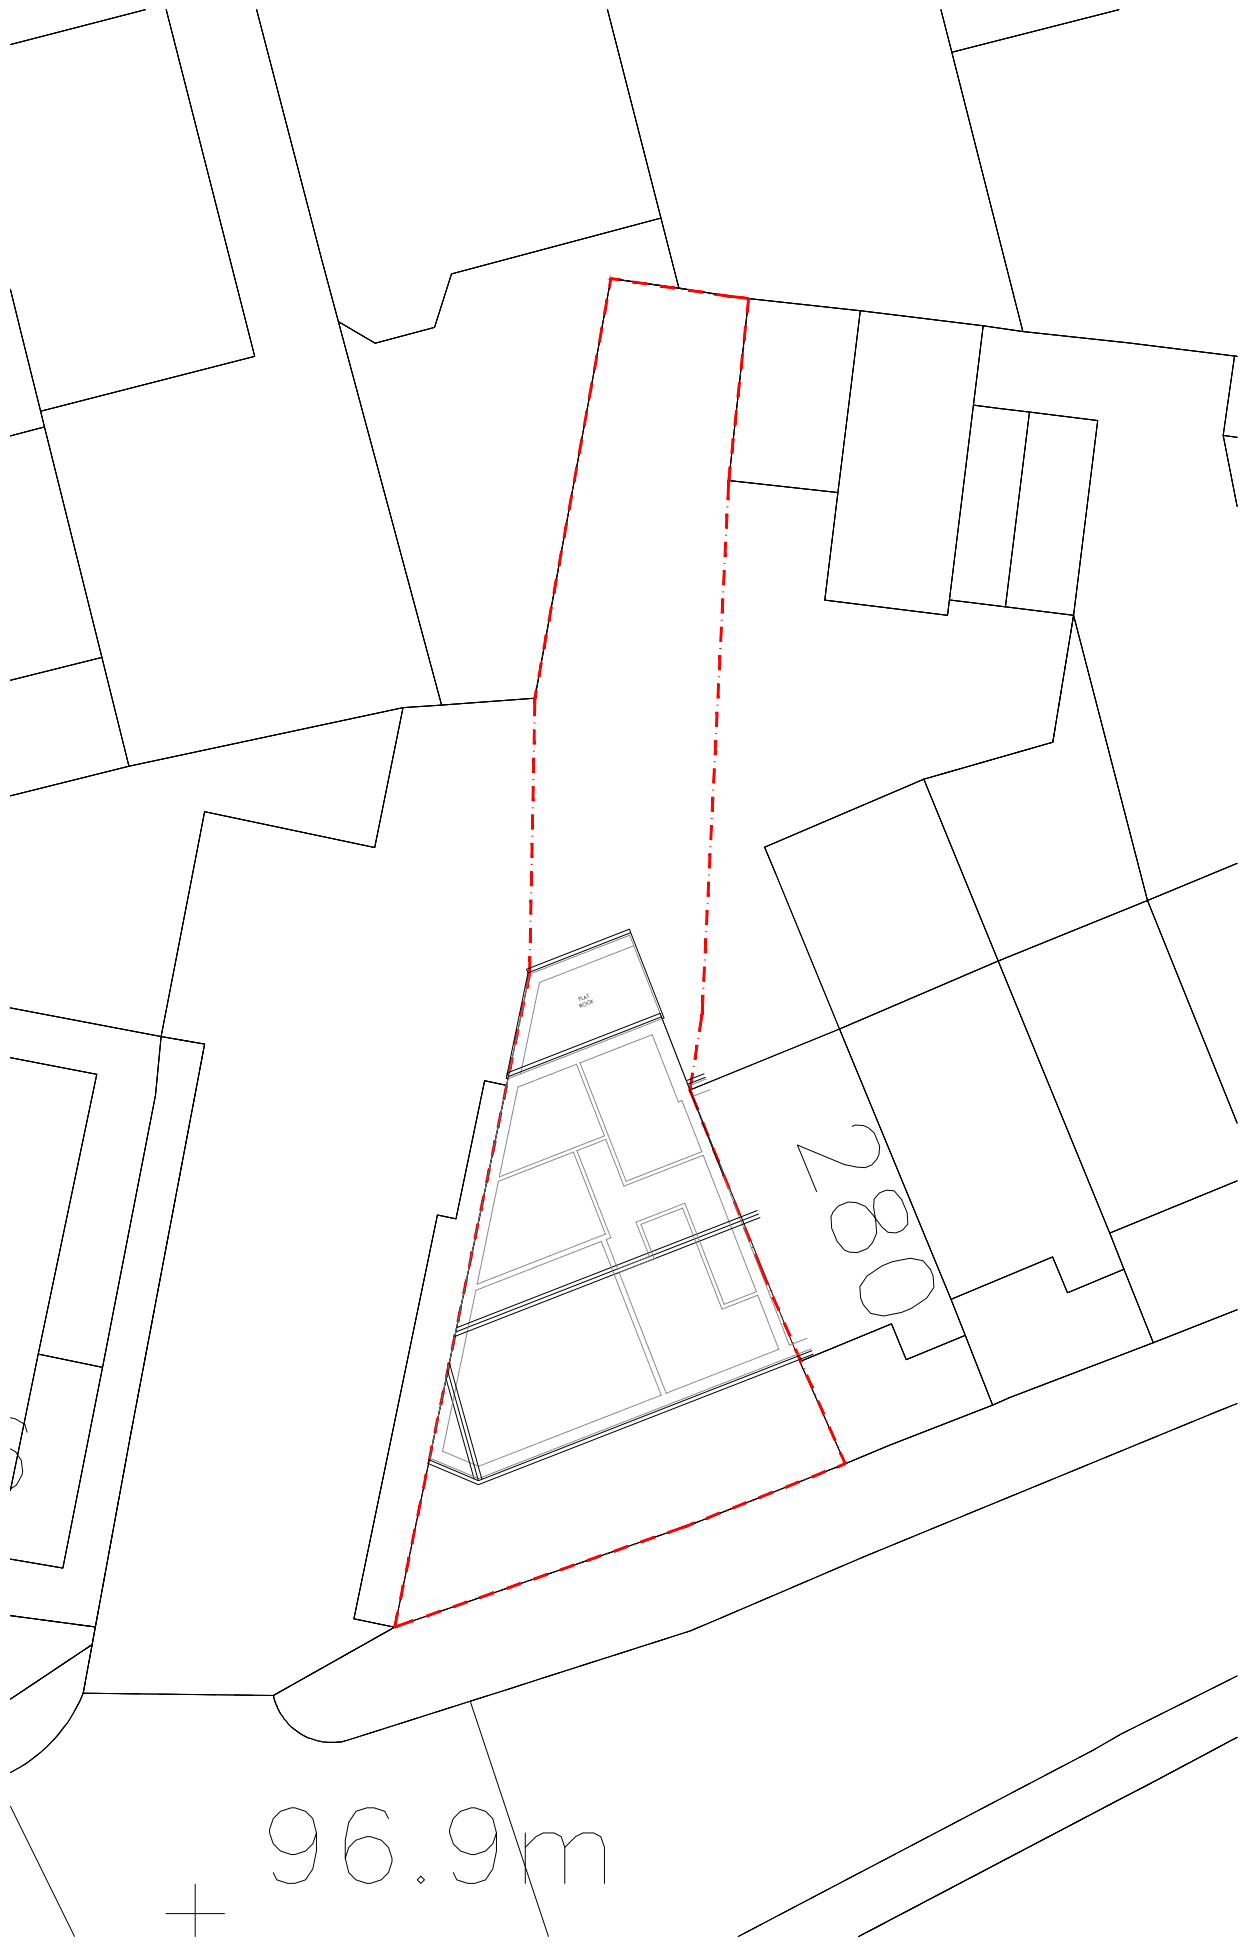

EXISTING SITE PLAN
1:200

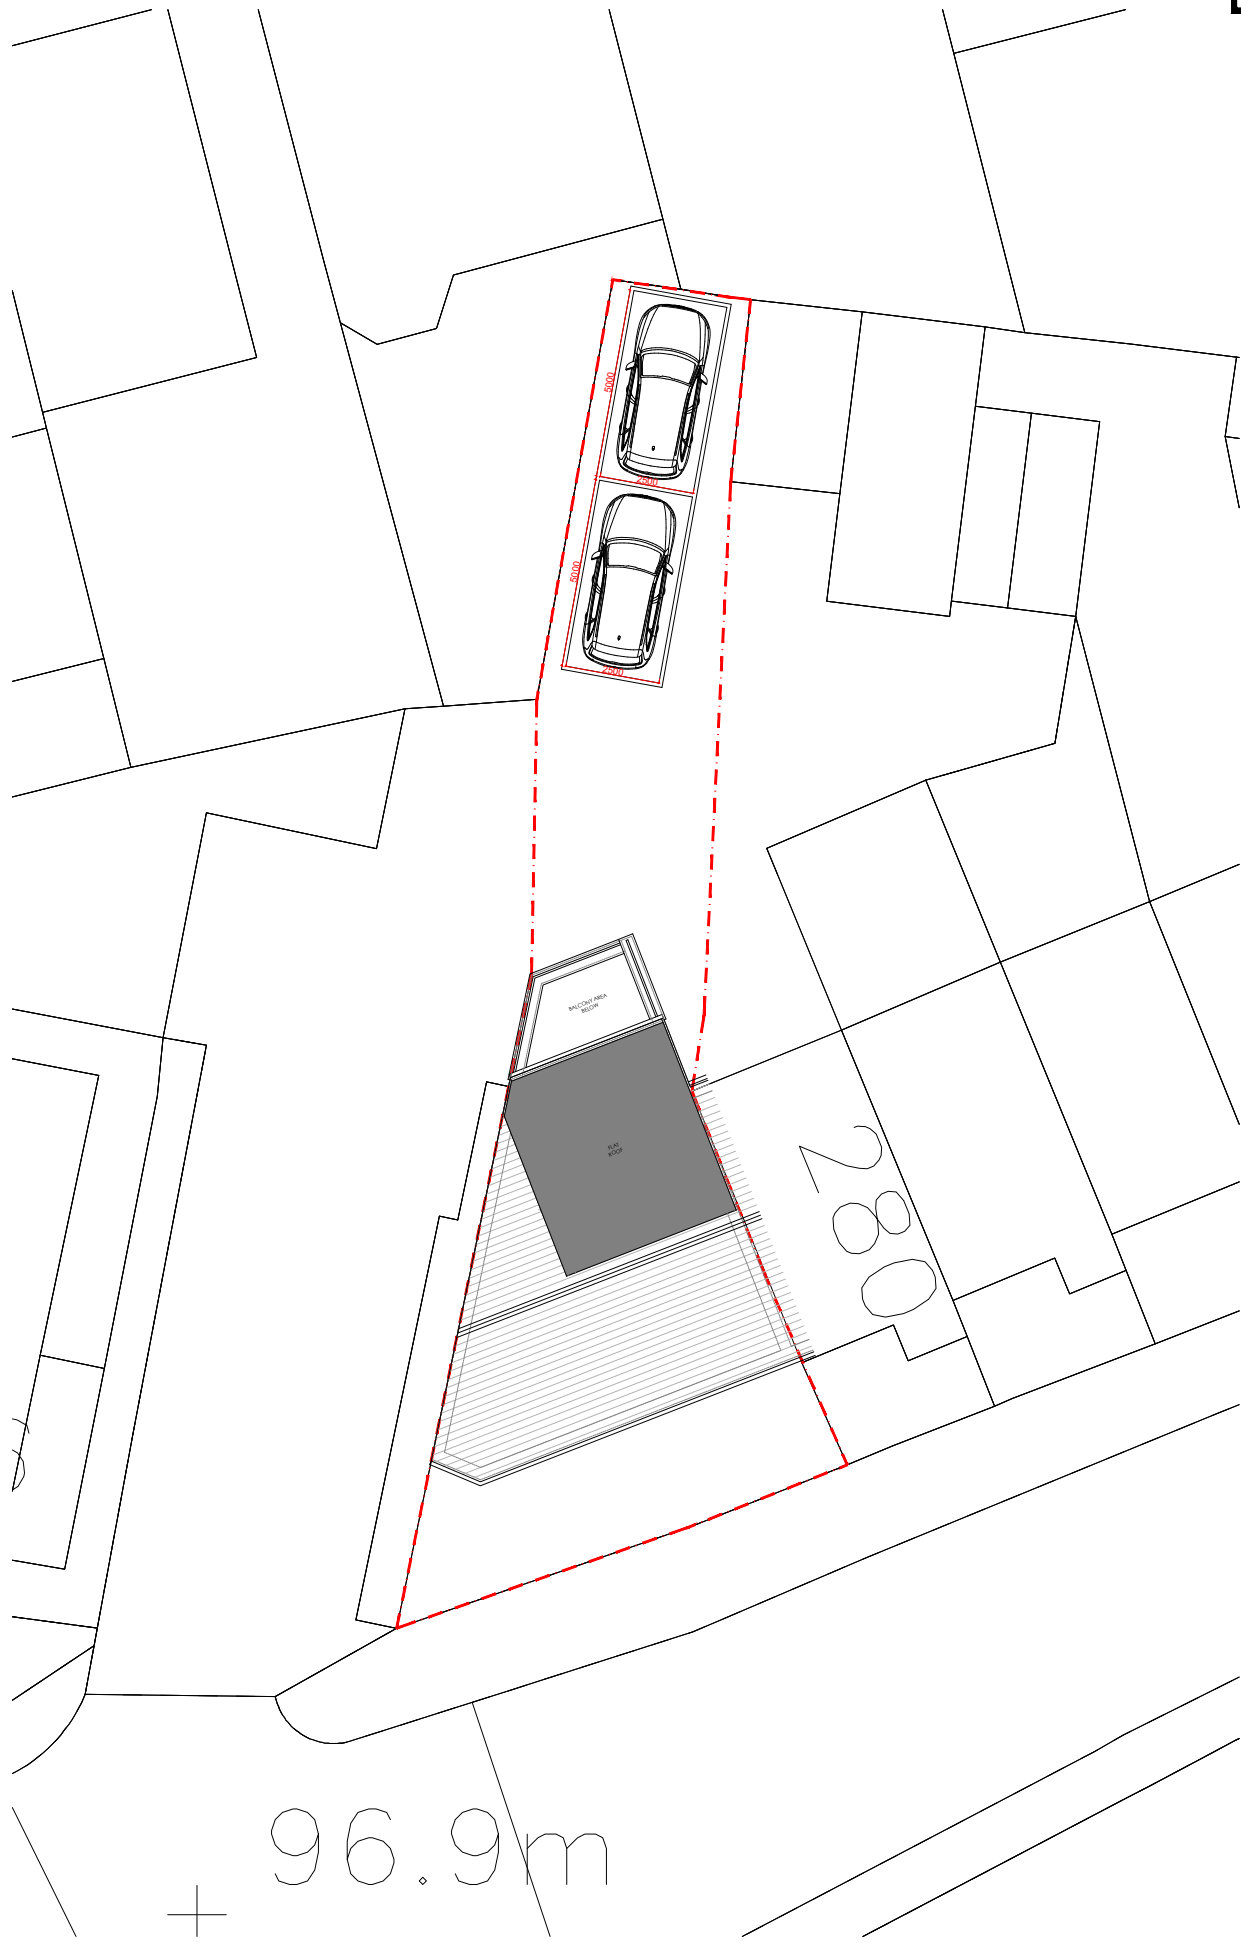

PROPOSED SITE PLAN
1:200

A	28.09.21	2No. Dedicated Parking Spaces Shown To Rear Of Property.		SFW	JSM	
Rev	Date	Description			Rev By	Chk'd By
Project Title		SHOP FRONT EXTENSION INC. REMODEL FIRST FLOOR REMODEL INC. DORMER HOLLINS BAKERY 282 - 284 HOLLINS LANE BURY BL9 8AY				
Client		MR. LEE REYNOLDS				
Status		PLANNING				
Scale		1:200	Drawing Size		A3	
Drawn By		SFW	Checked By	JSM	Date	09/21
Drawing Title		EXISTING & PROPOSED SITE PLAN				
Job-Dwg No		450BUR - 101A				
ABODE MANCHESTER 0161 711 0858 No.1 Spinningfields, WeWork (Abode) Quay Street, Manchester, M3 3JE LONDON 020 3053 8255 1 Knightsbridge Green, 7th Floor, Office 7.02 London, SW1X 7NE info@abode-architecture.co.uk www.abode-architecture.co.uk						