




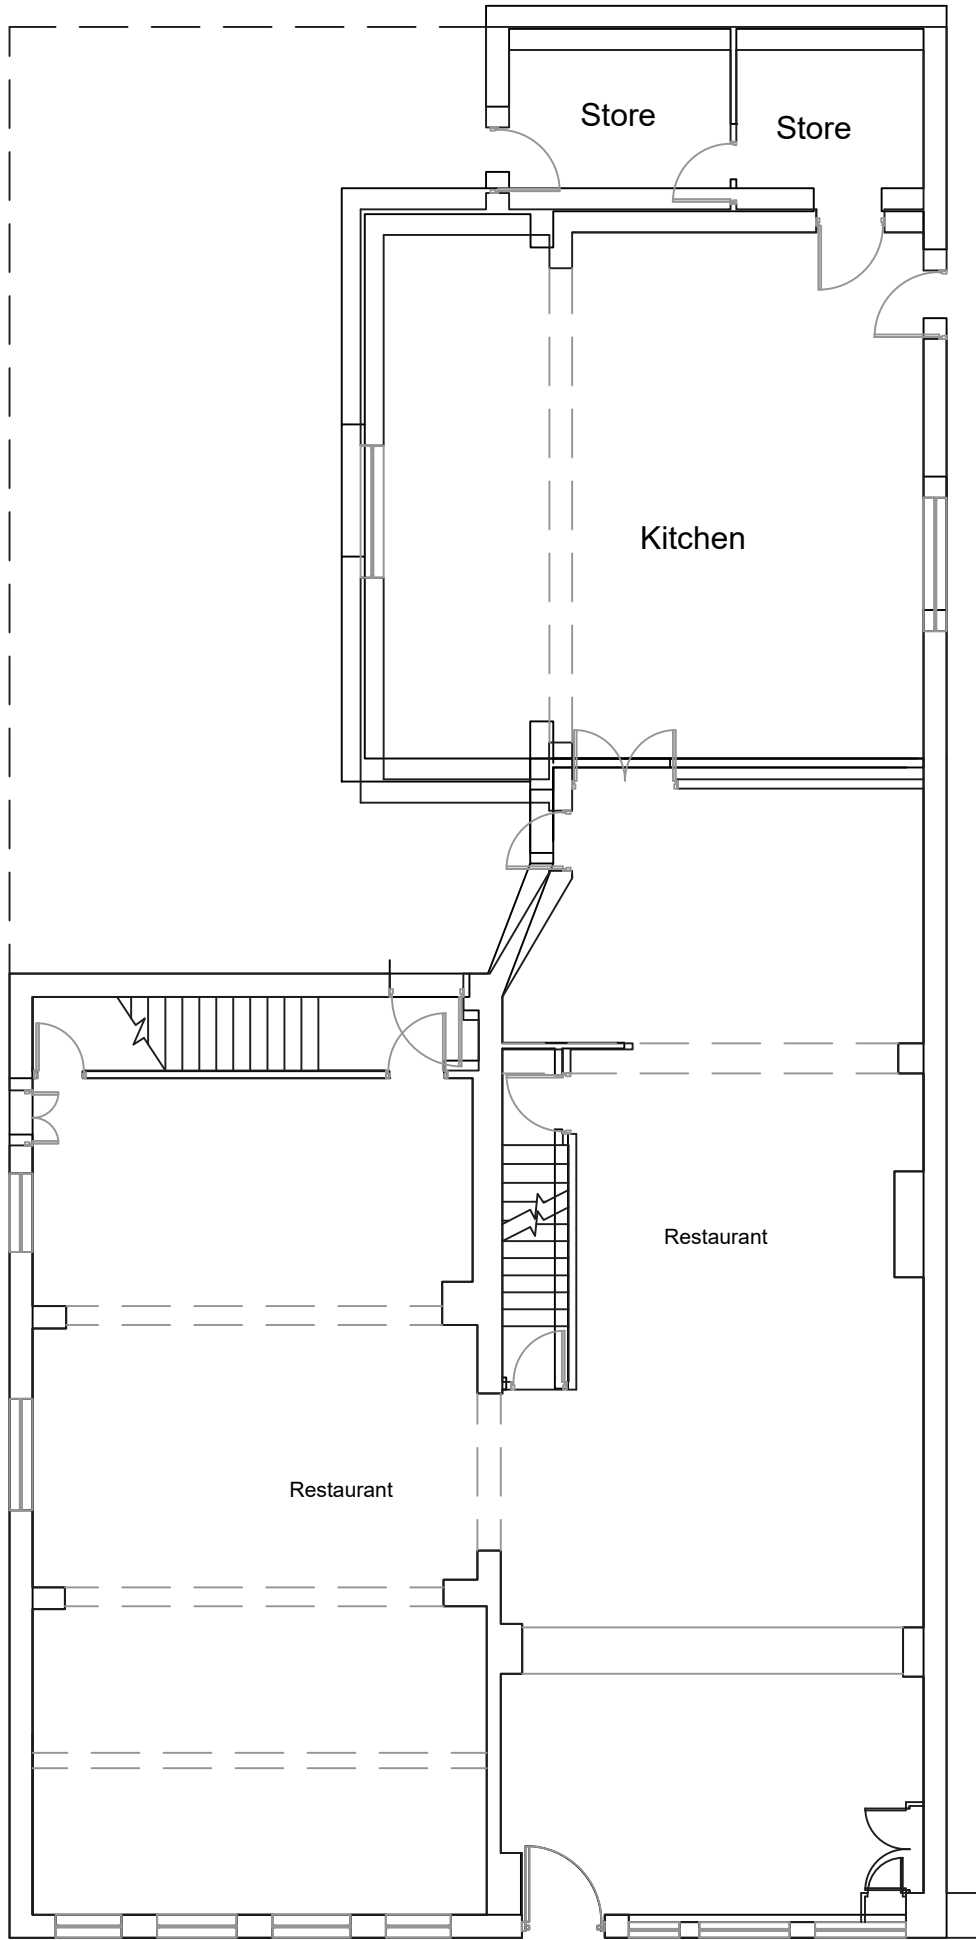

Existing Ground Floor Plan

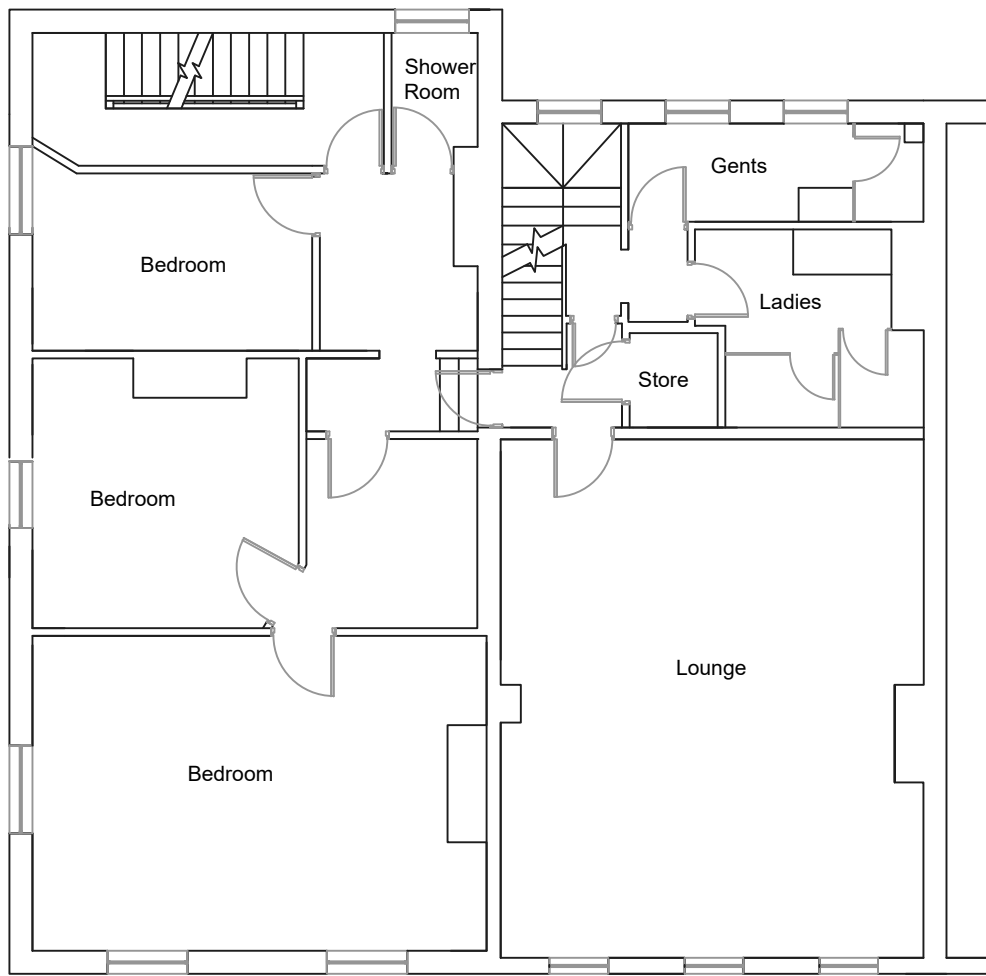


Existing First Floor Plan

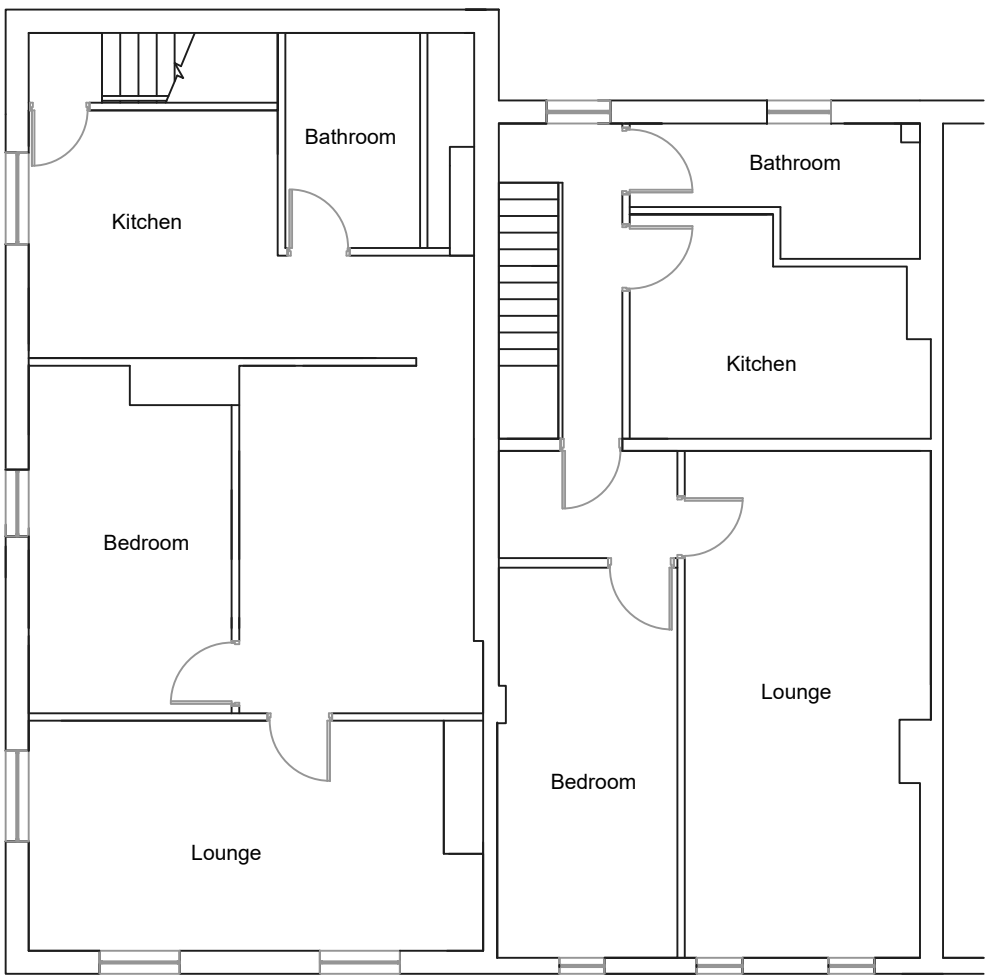

Existing Second Floor Plan



Existing Front Elevation

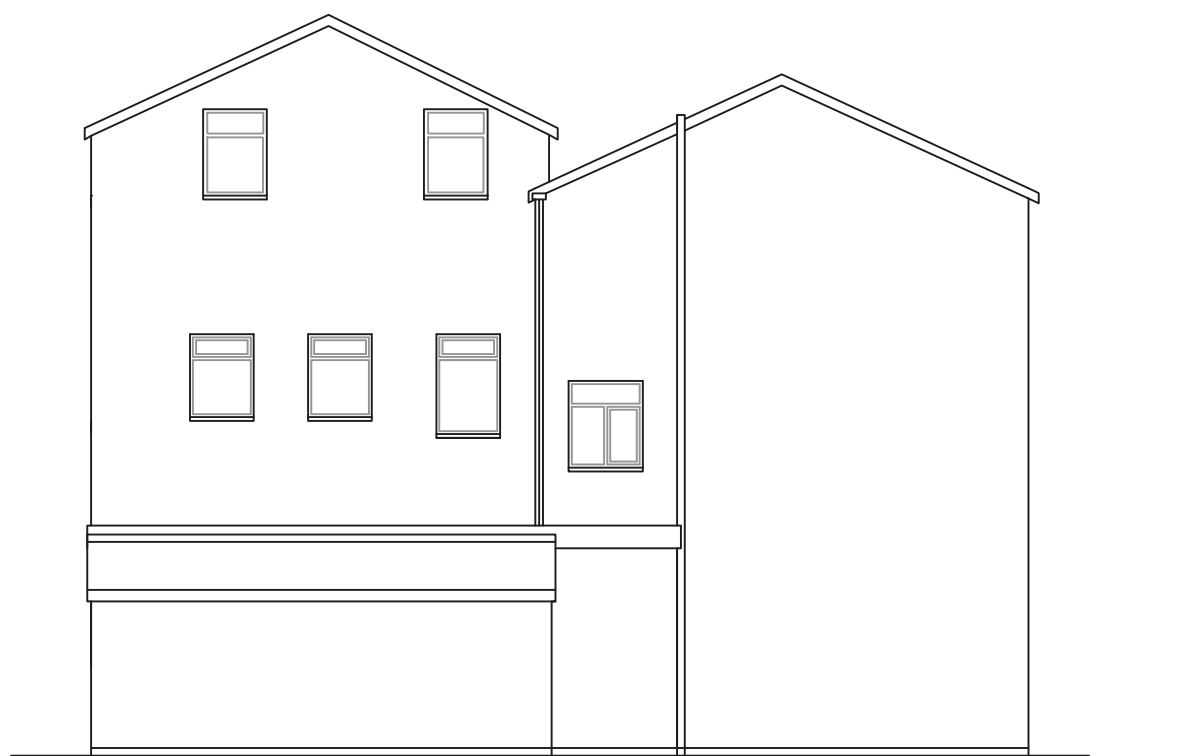

Existing Rear Elevation



Existing Side Elevation

rev	Revision details	Date
This drawing is not authorised unless signed as checked & approved		
Address 173 -175 The Rock, Bury		
Job Title Variation of Condition No. 2of Planning Approval Ref: 65163		
Drawing title Existing Plans and Elevations		
Chkd	Appvd	date
		Aug 20
scale 1:100@A1		drawn
DRAWING No		191005/01/01
		rev *