




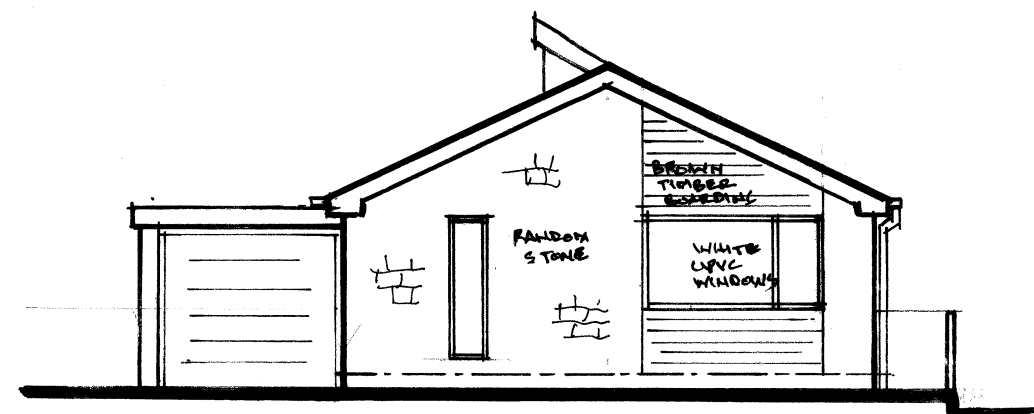


FRONT ELEVATION. 1:100.

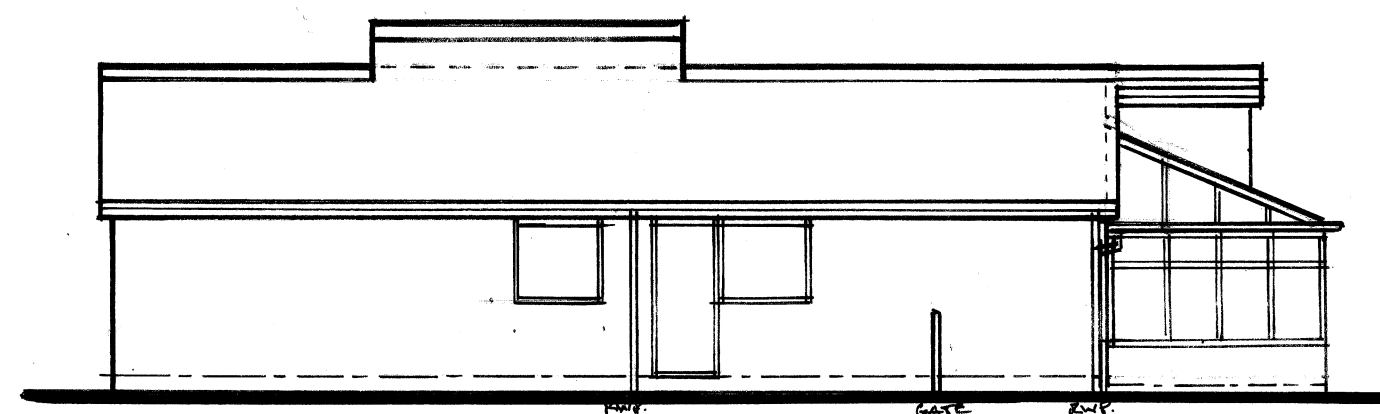


R.H. SIDE ELEVATION

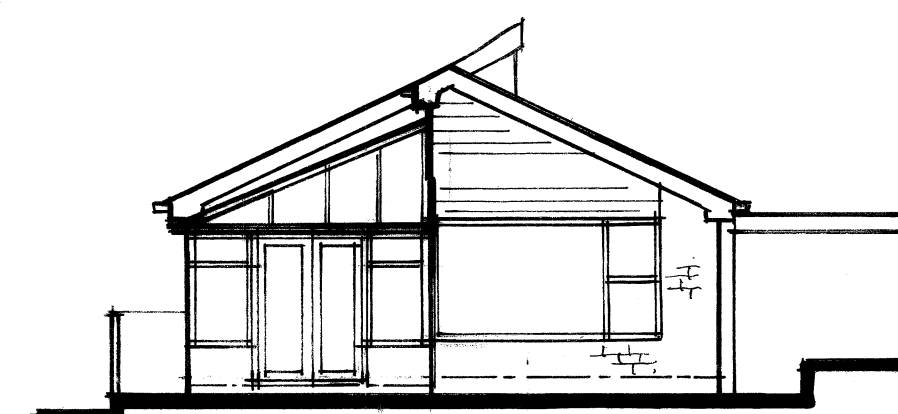


REAR ELEVATION

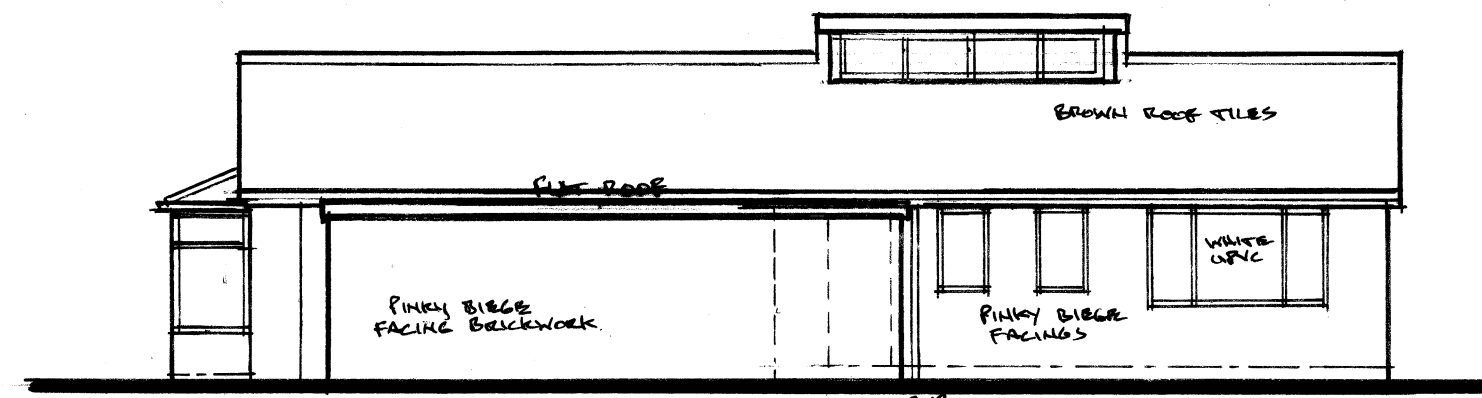

L.H. SIDE ELEVATION

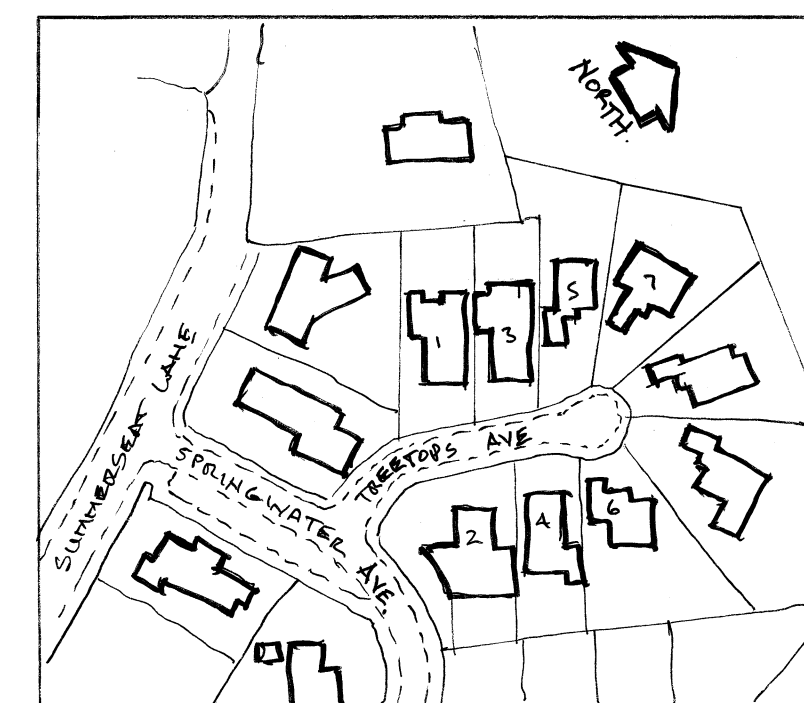

LOCATION PLAN. 1:1250

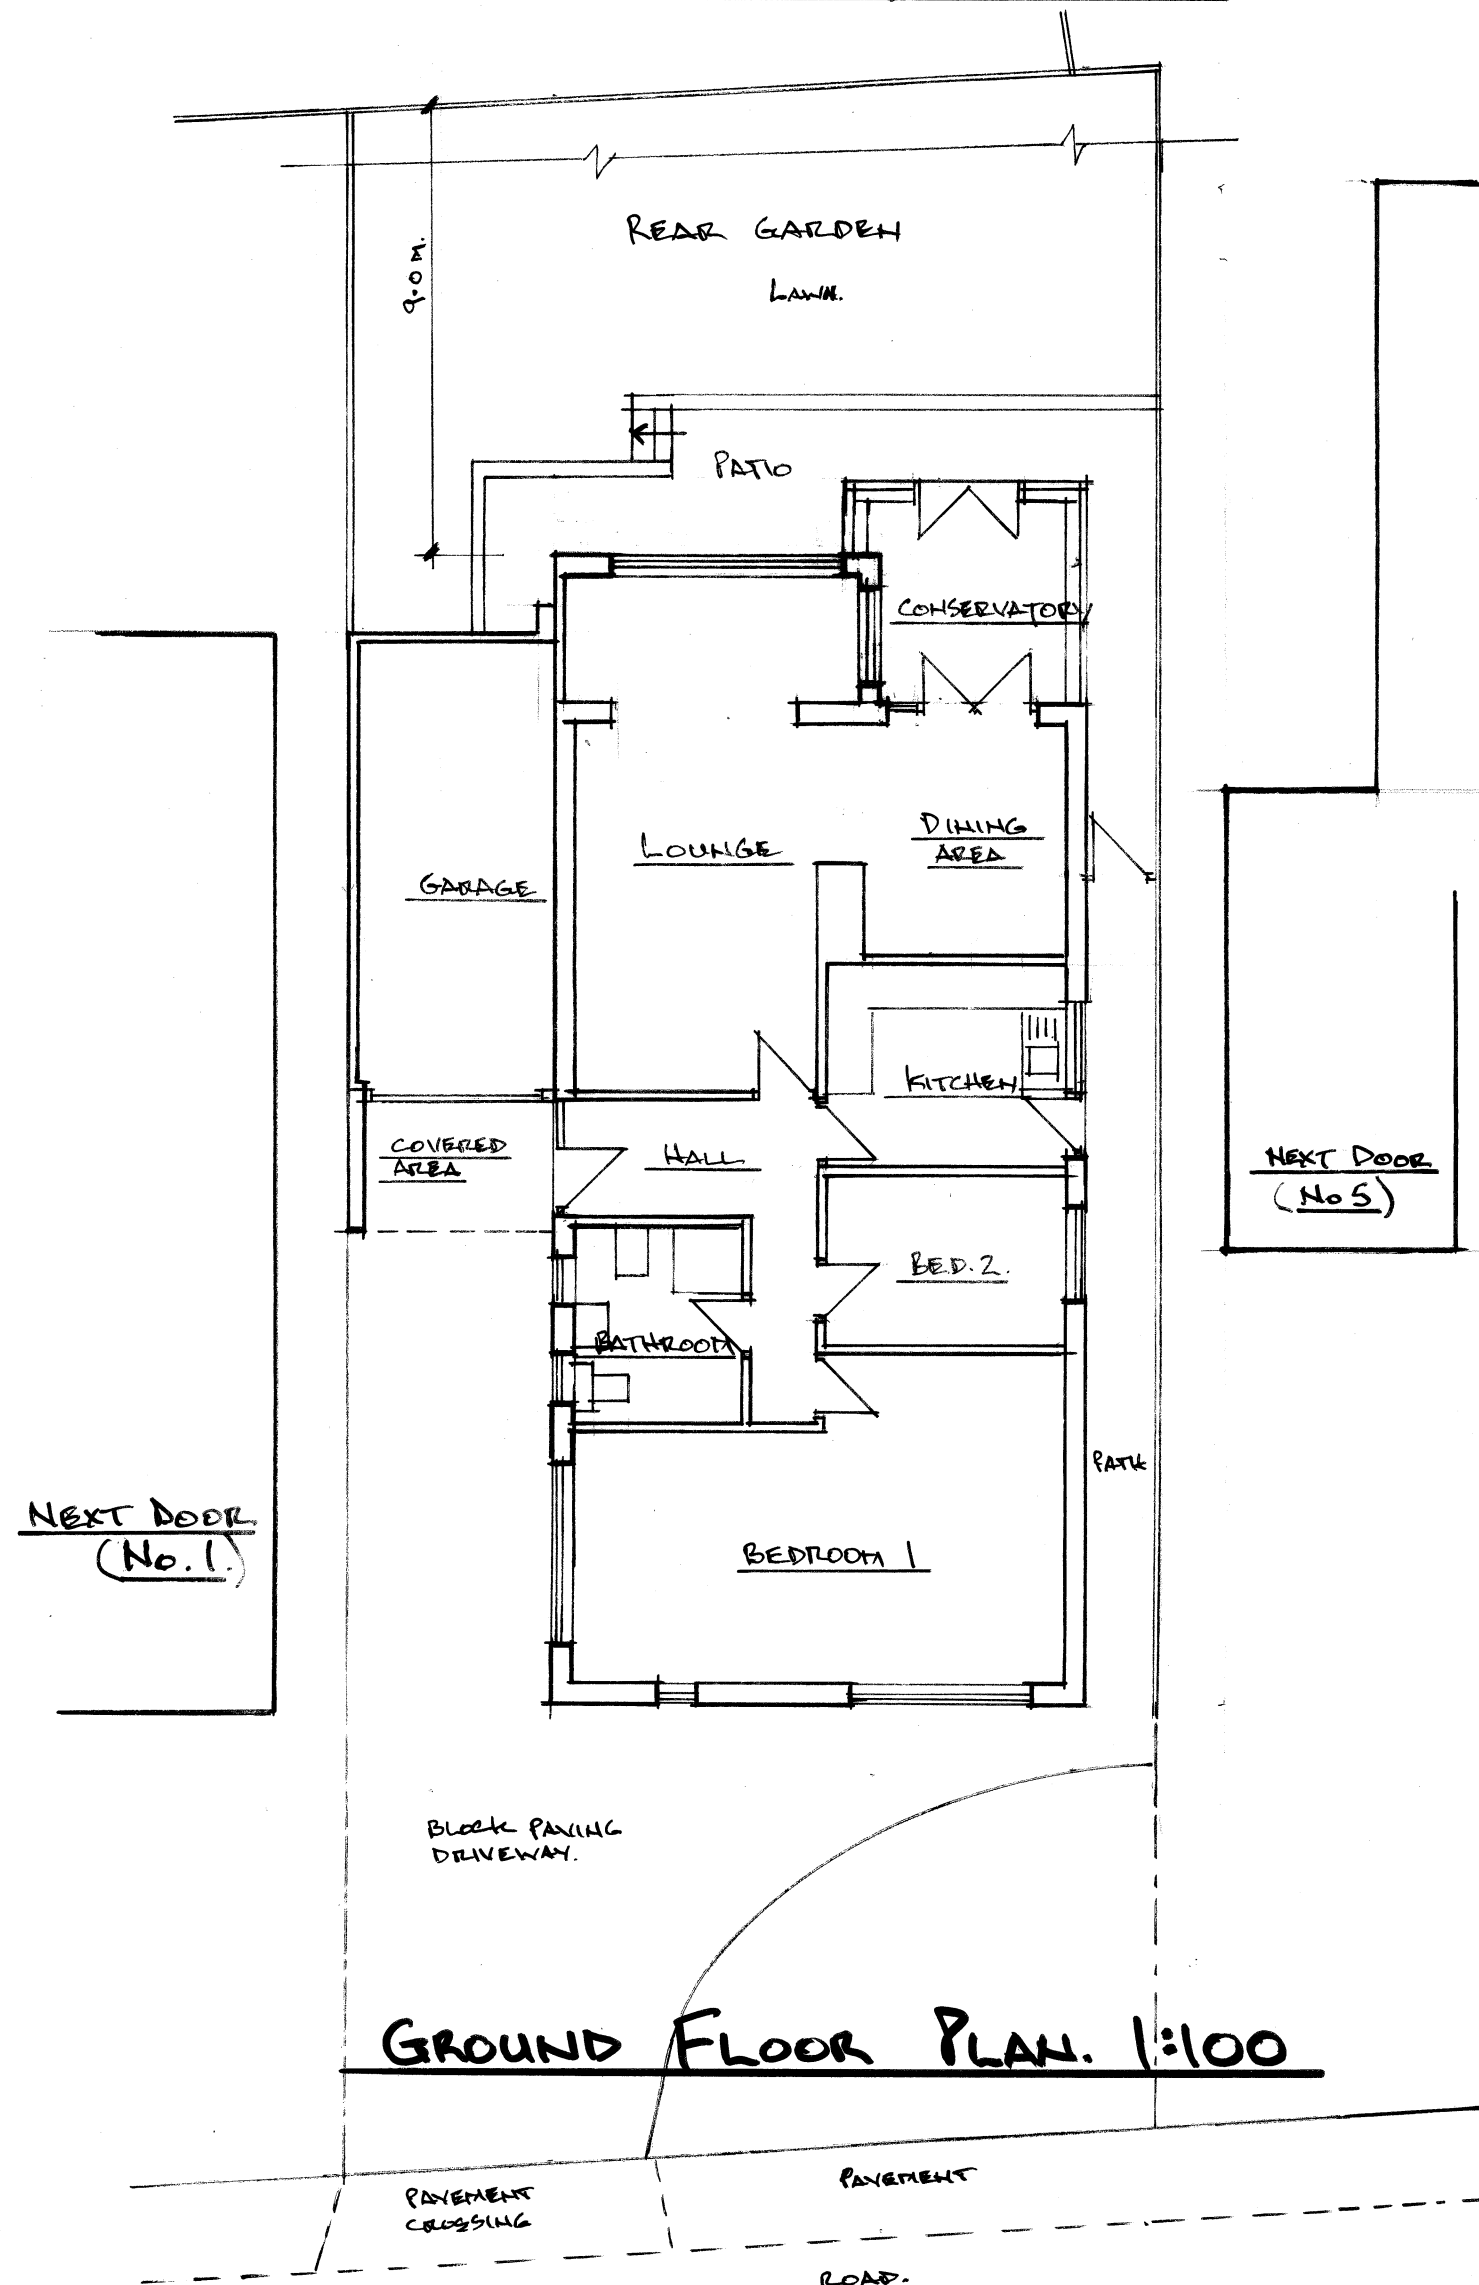

GROUND FLOOR PLAN. 1:100

Architectural & Building Services			
NEIL BUTTERWORTH			
Tel: 07786 275483			
Mobile: 07786 275483			
89 Higher Ainsworth Road, Radcliffe, Manchester, M26 4JJ.			
Job Title <u>PROPOSED GARAGE CONVERSION, SINGLE STOREY REAR EXTENSION, & EXTERNAL/INTERNAL ALTERATIONS, AT 3 TREETOPS AVE, HOLCOMBE BROOK, BURY.</u>			
Drawing Title <u>EXISTING PLANS & ELEVATIONS.</u>			
Scale	Date	Drawn by	Drawing No.,
<u>1:100</u>	<u>APR. 24</u>	<u>N.B.</u>	<u>1</u>