




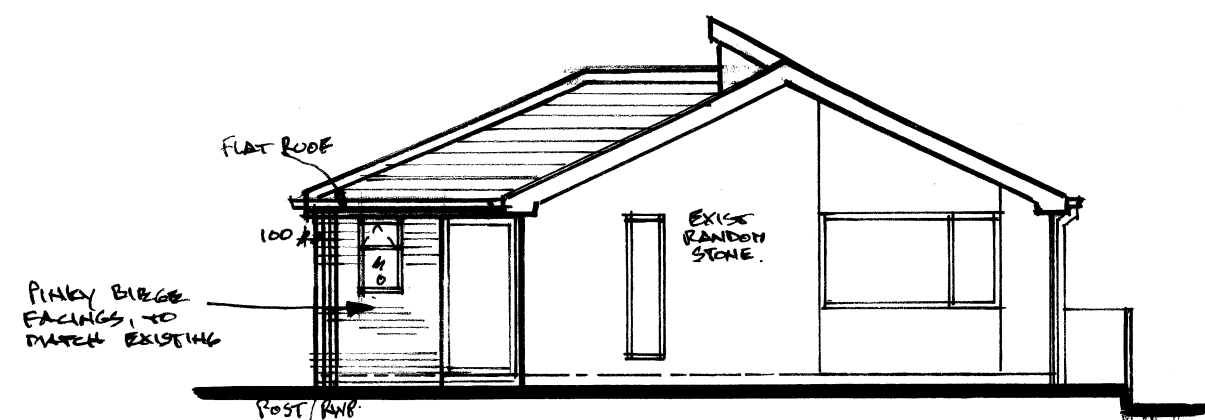


FRONT ELEVATION. 1:100

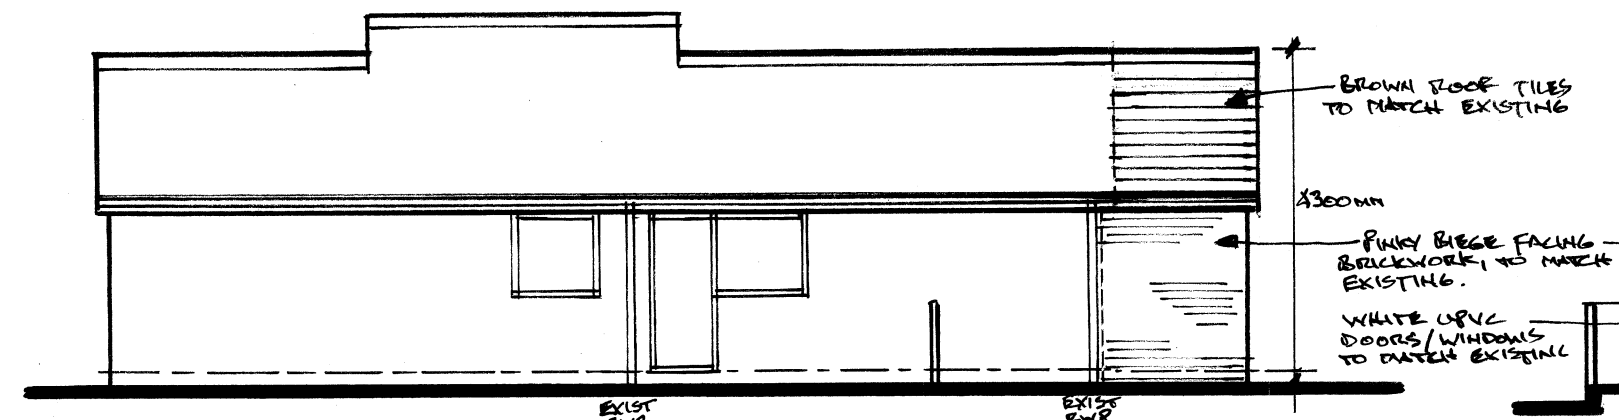


R.H. SIDE ELEVATION.

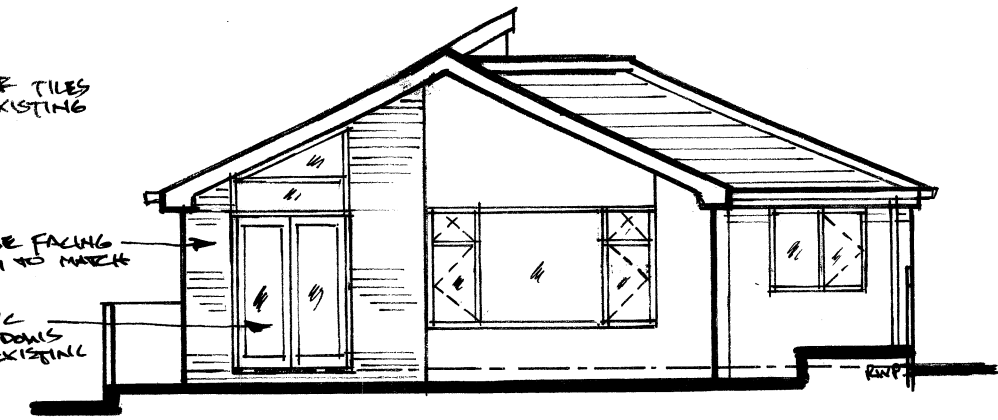

REAR ELEVATION.

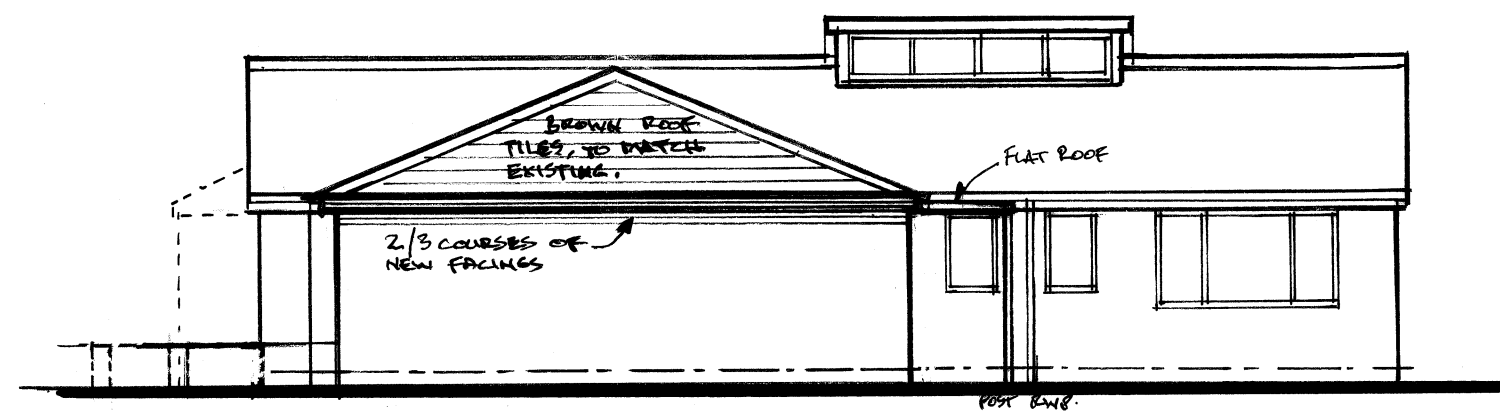

L.H. SIDE ELEVATION

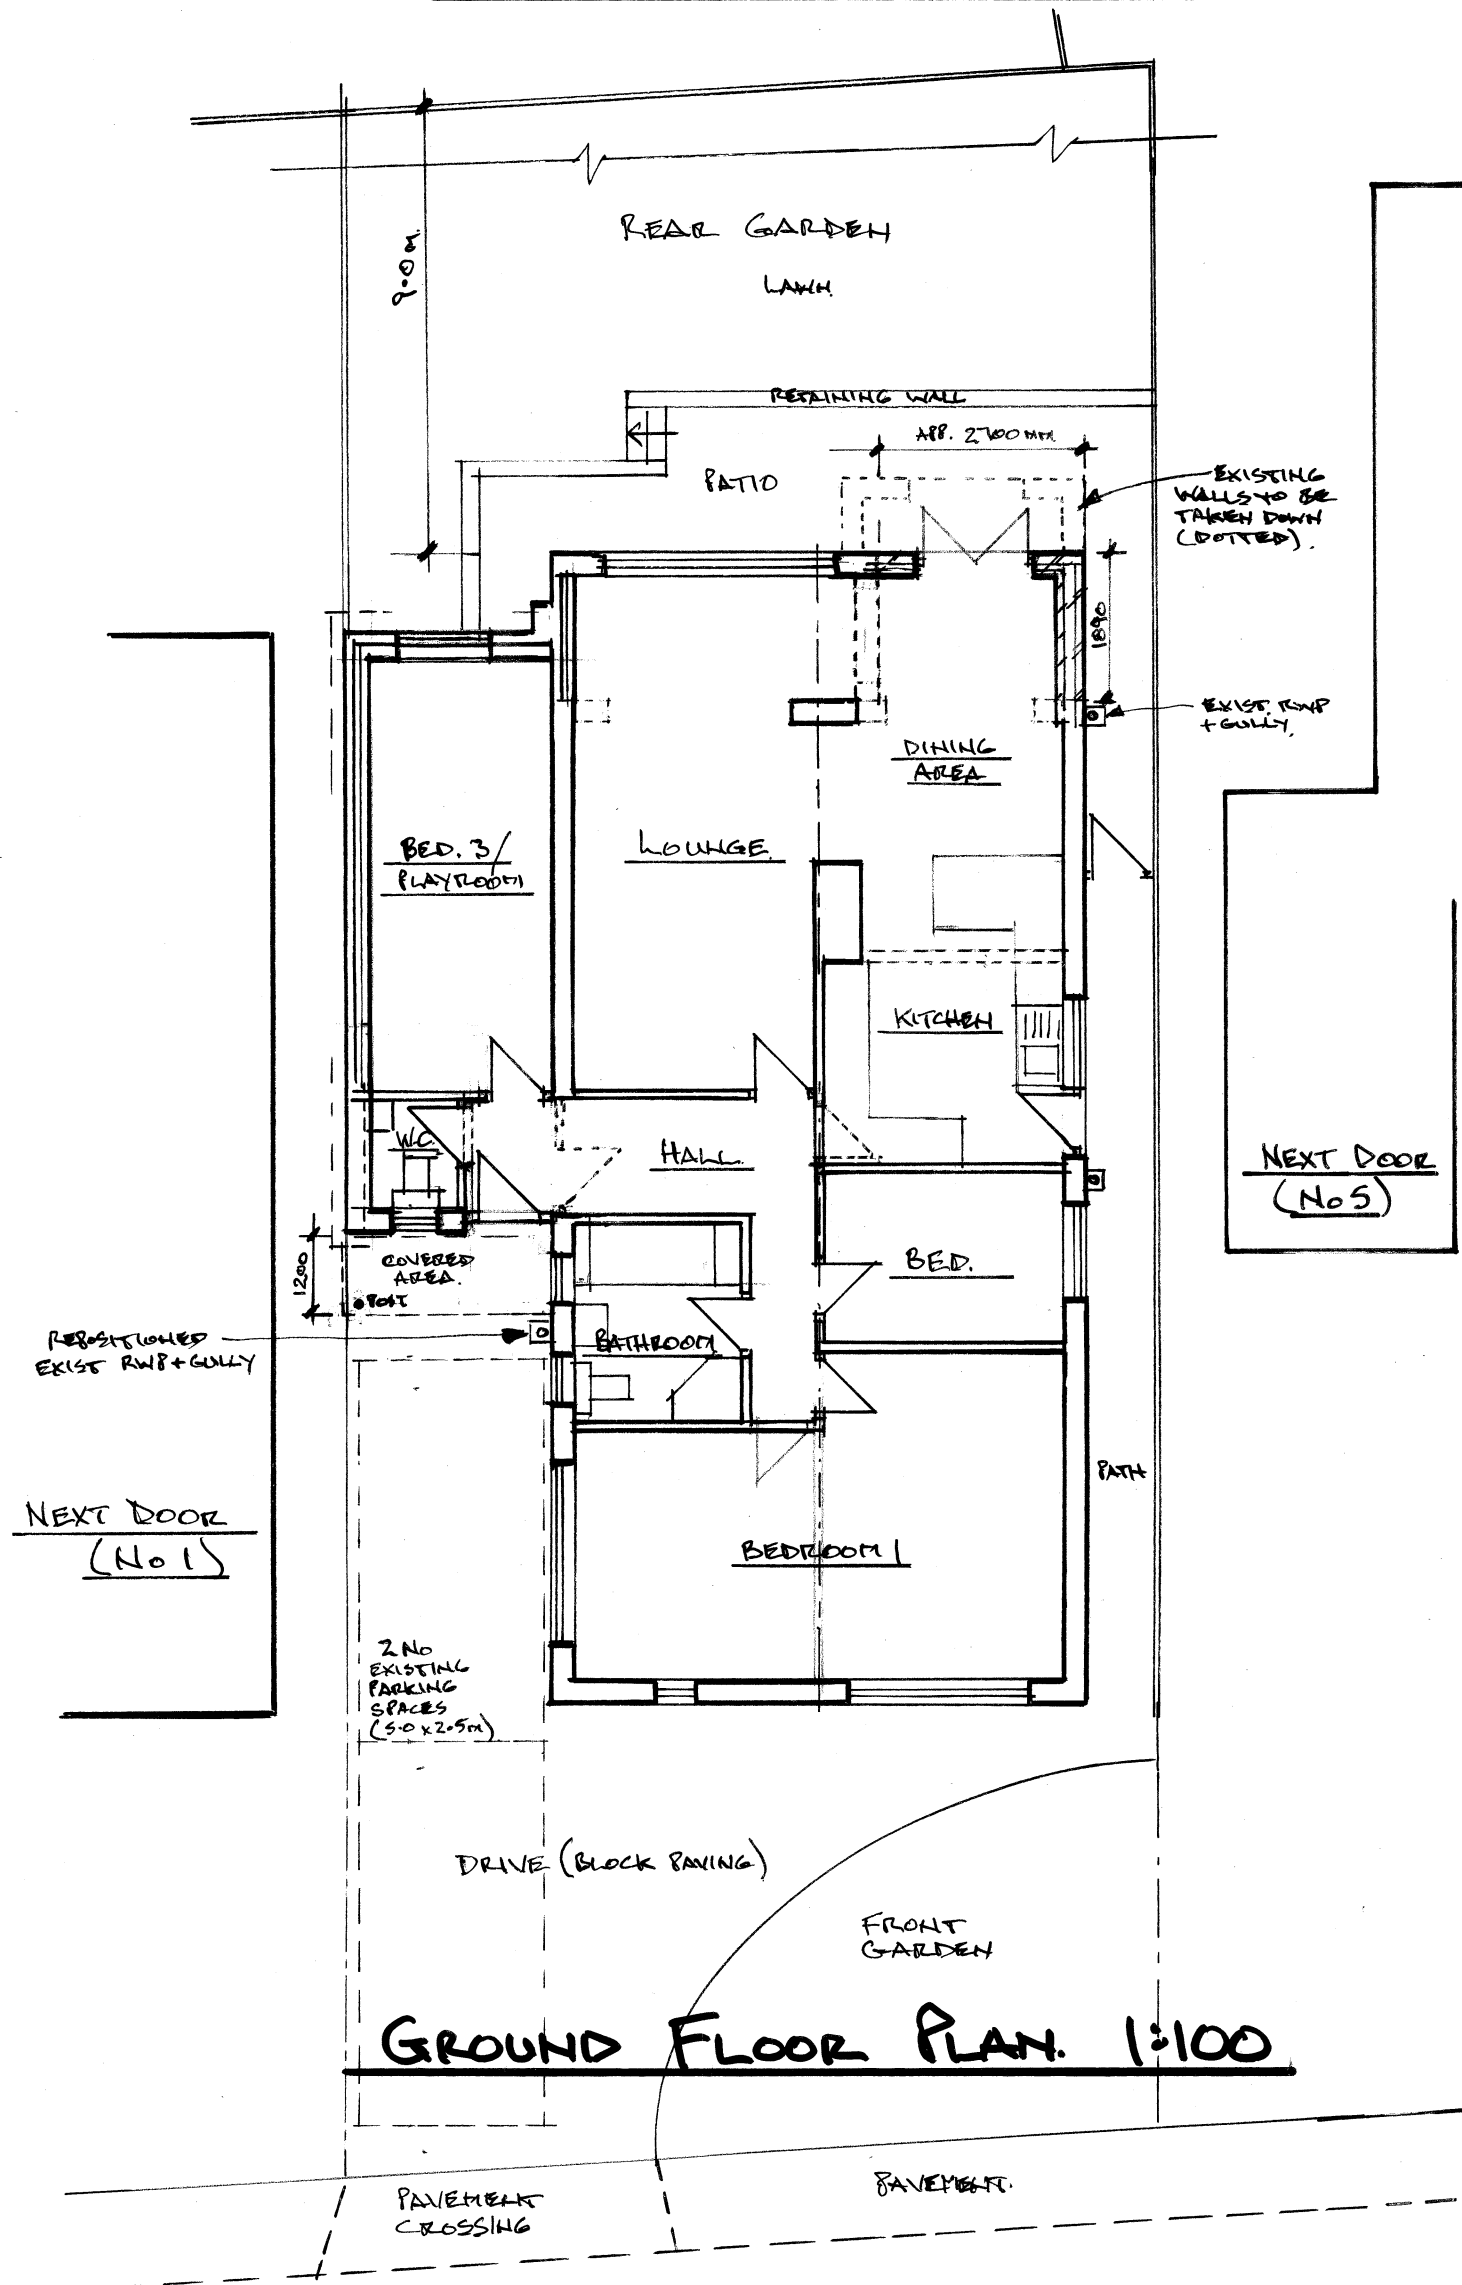

GROUND FLOOR PLAN. 1:100

Architectural & Building Services			
NEIL BUTTERWORTH			
Tel: Mobile: 07785 275483			
89 Higher Ainsworth Road, Radcliffe, Manchester, M26 4JJ.			
Job Title <u>PROPOSED GARAGE CONVERSION, SINGLE STOREY REAR EXTENSION, & EXTERNAL/INTERNAL ALTERATIONS, AT 3 TREETOPS AVE, HOLCOMBE BROOK, BURY.</u>			
Drawing Title <u>PROPOSED PLANS & ELEVATIONS</u>			
Scale <u>1:100</u>	Date <u>APR. 24</u>	Drawn by <u>N.B.</u>	Drawing No., <u>2</u>