




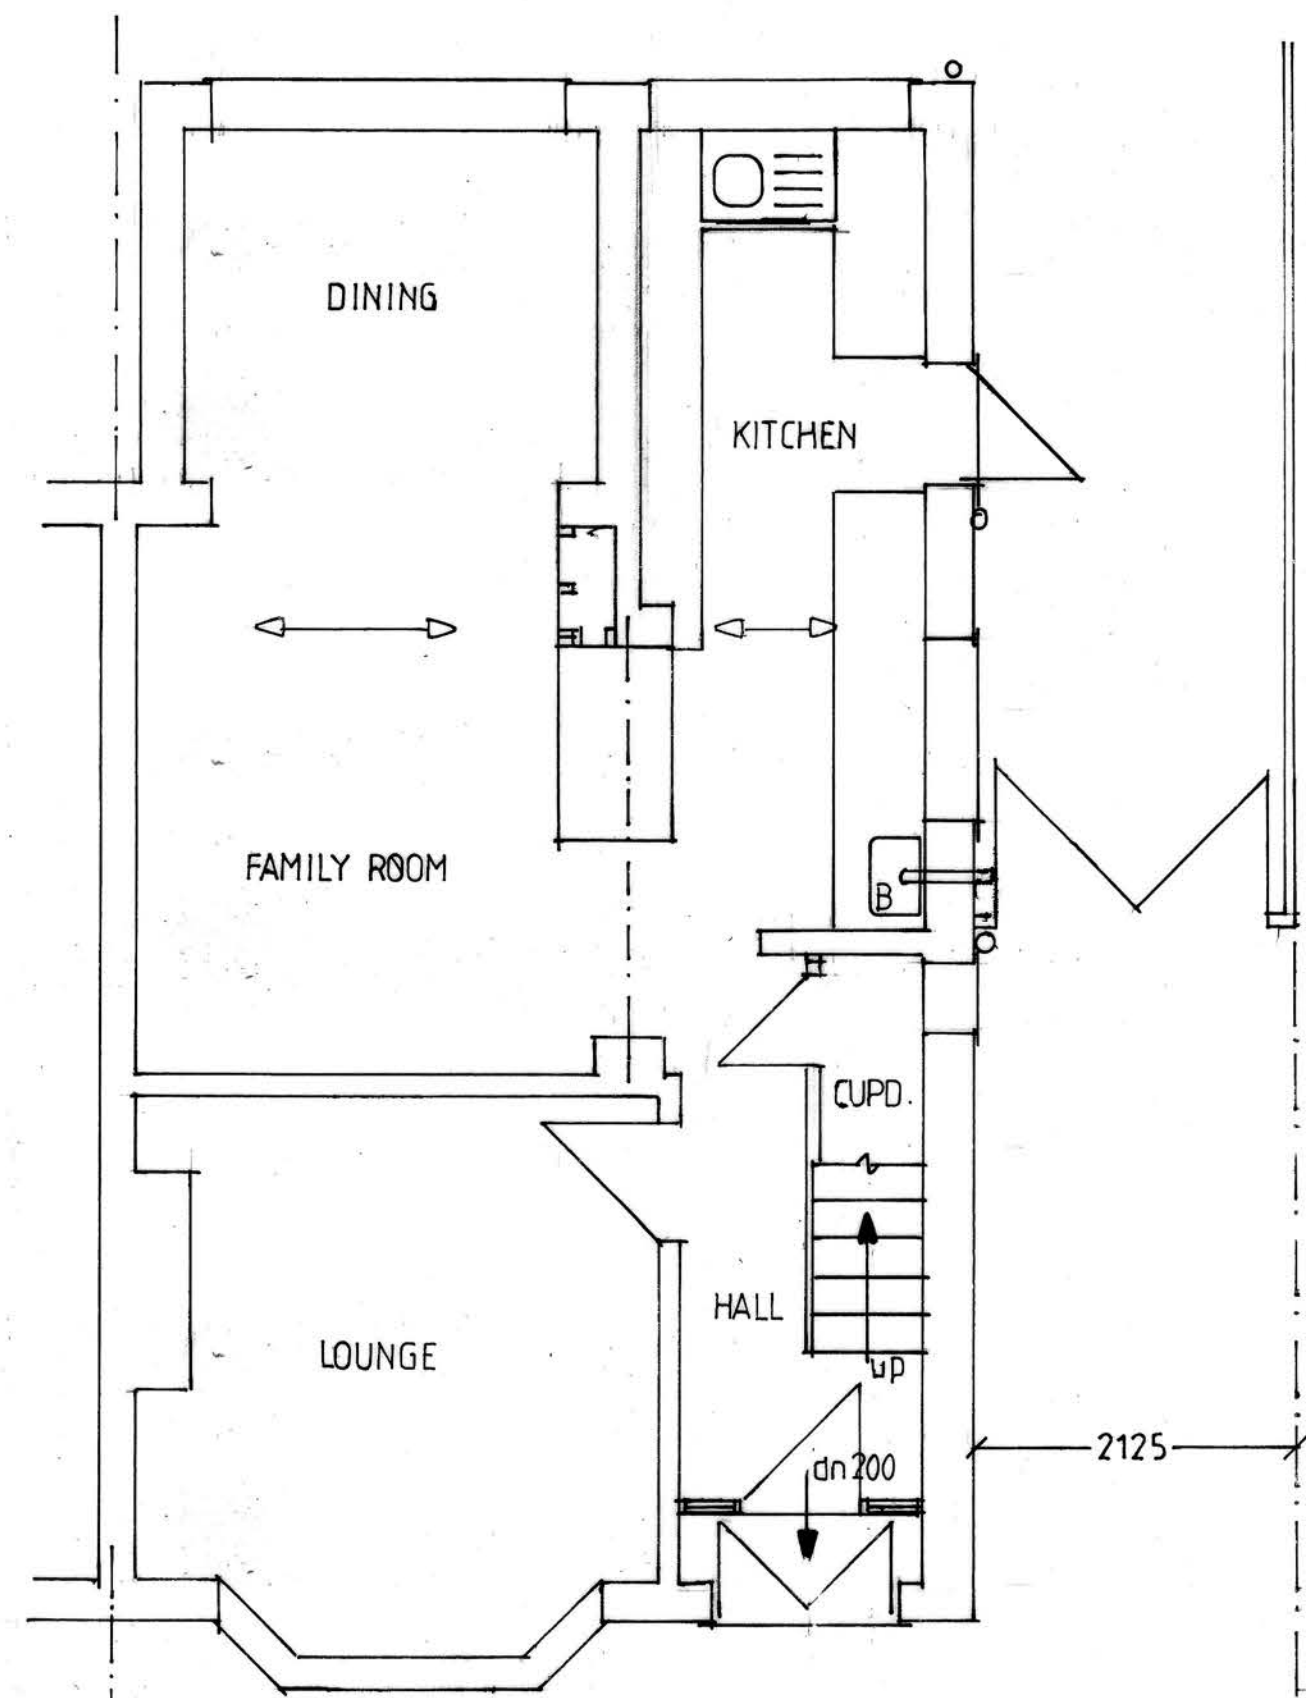


GROUND FLOOR PLAN

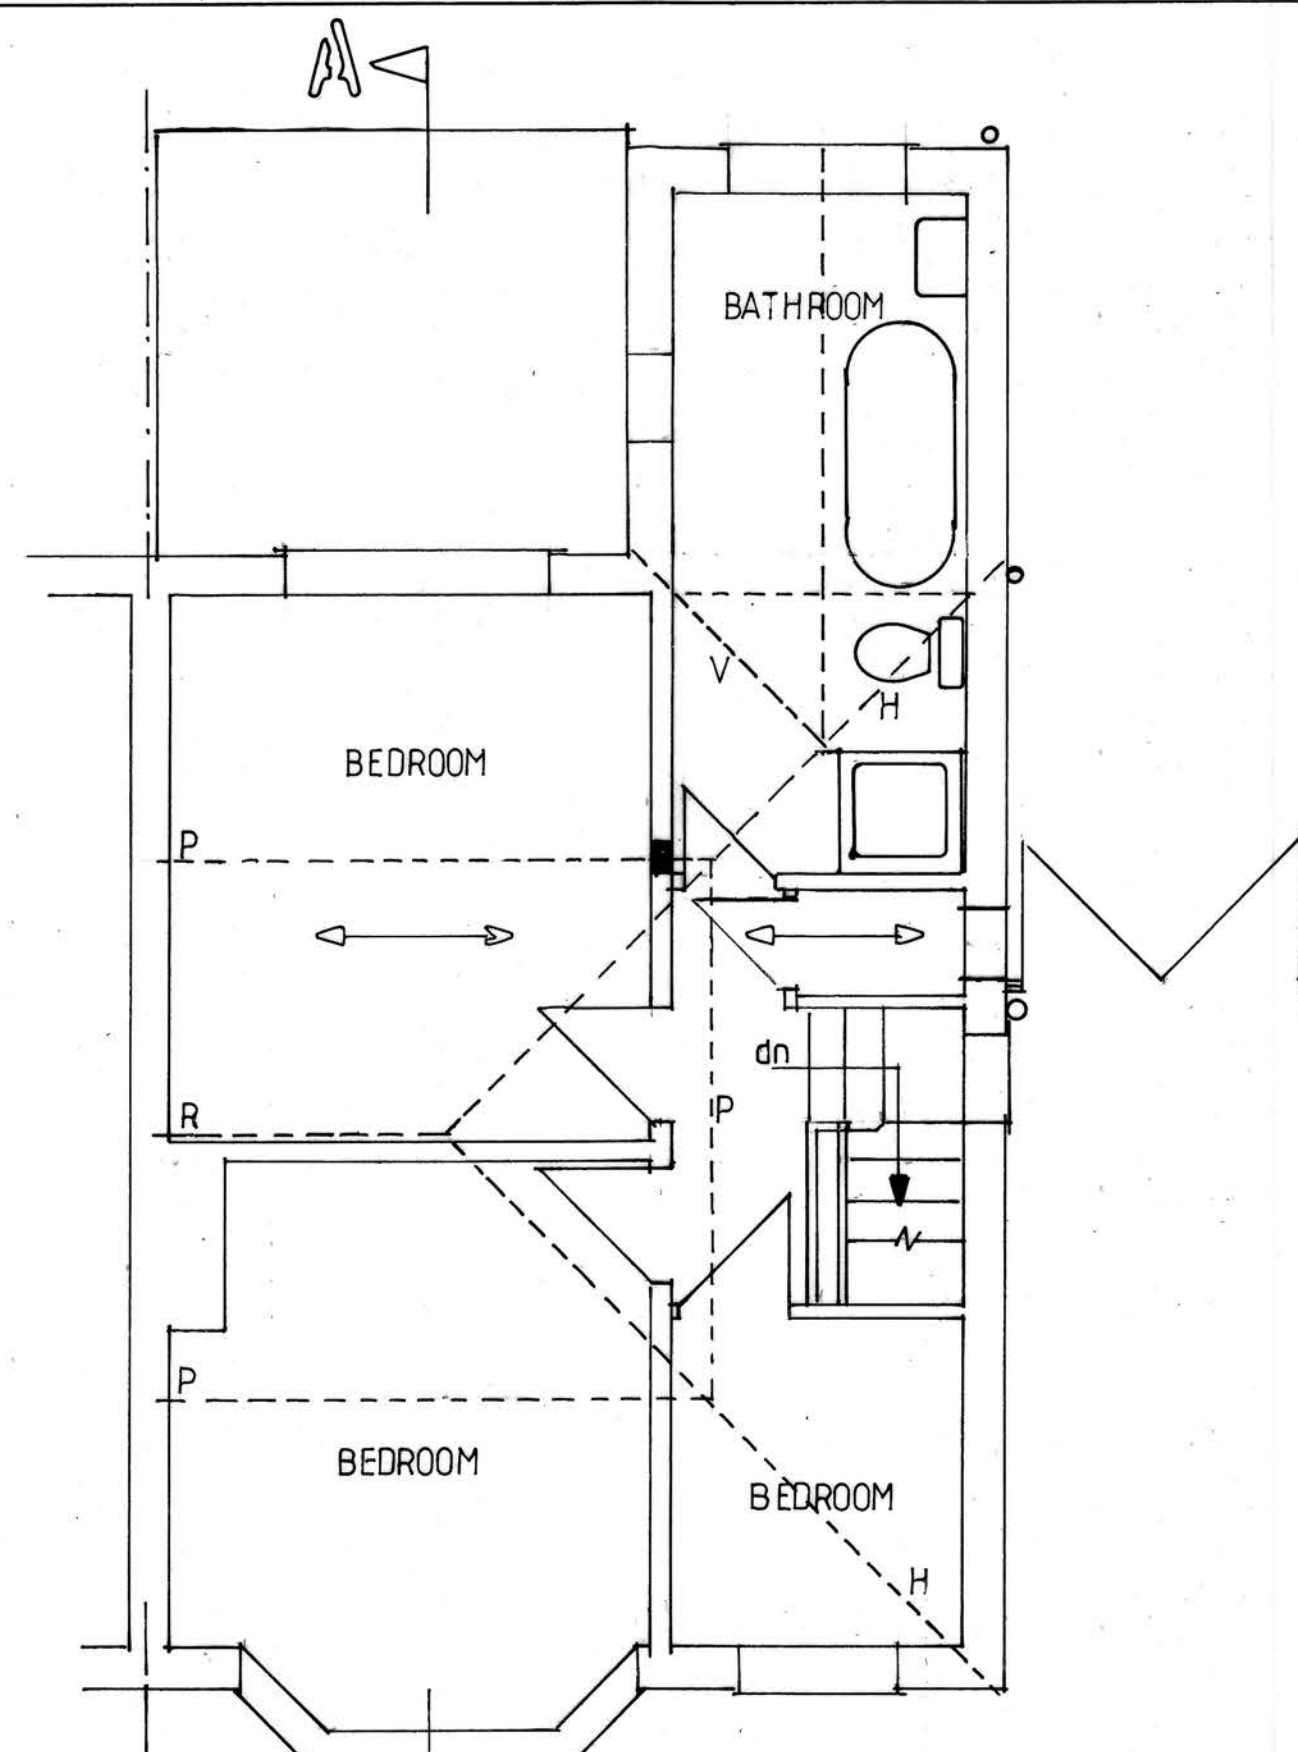


FIRST FLOOR PLAN

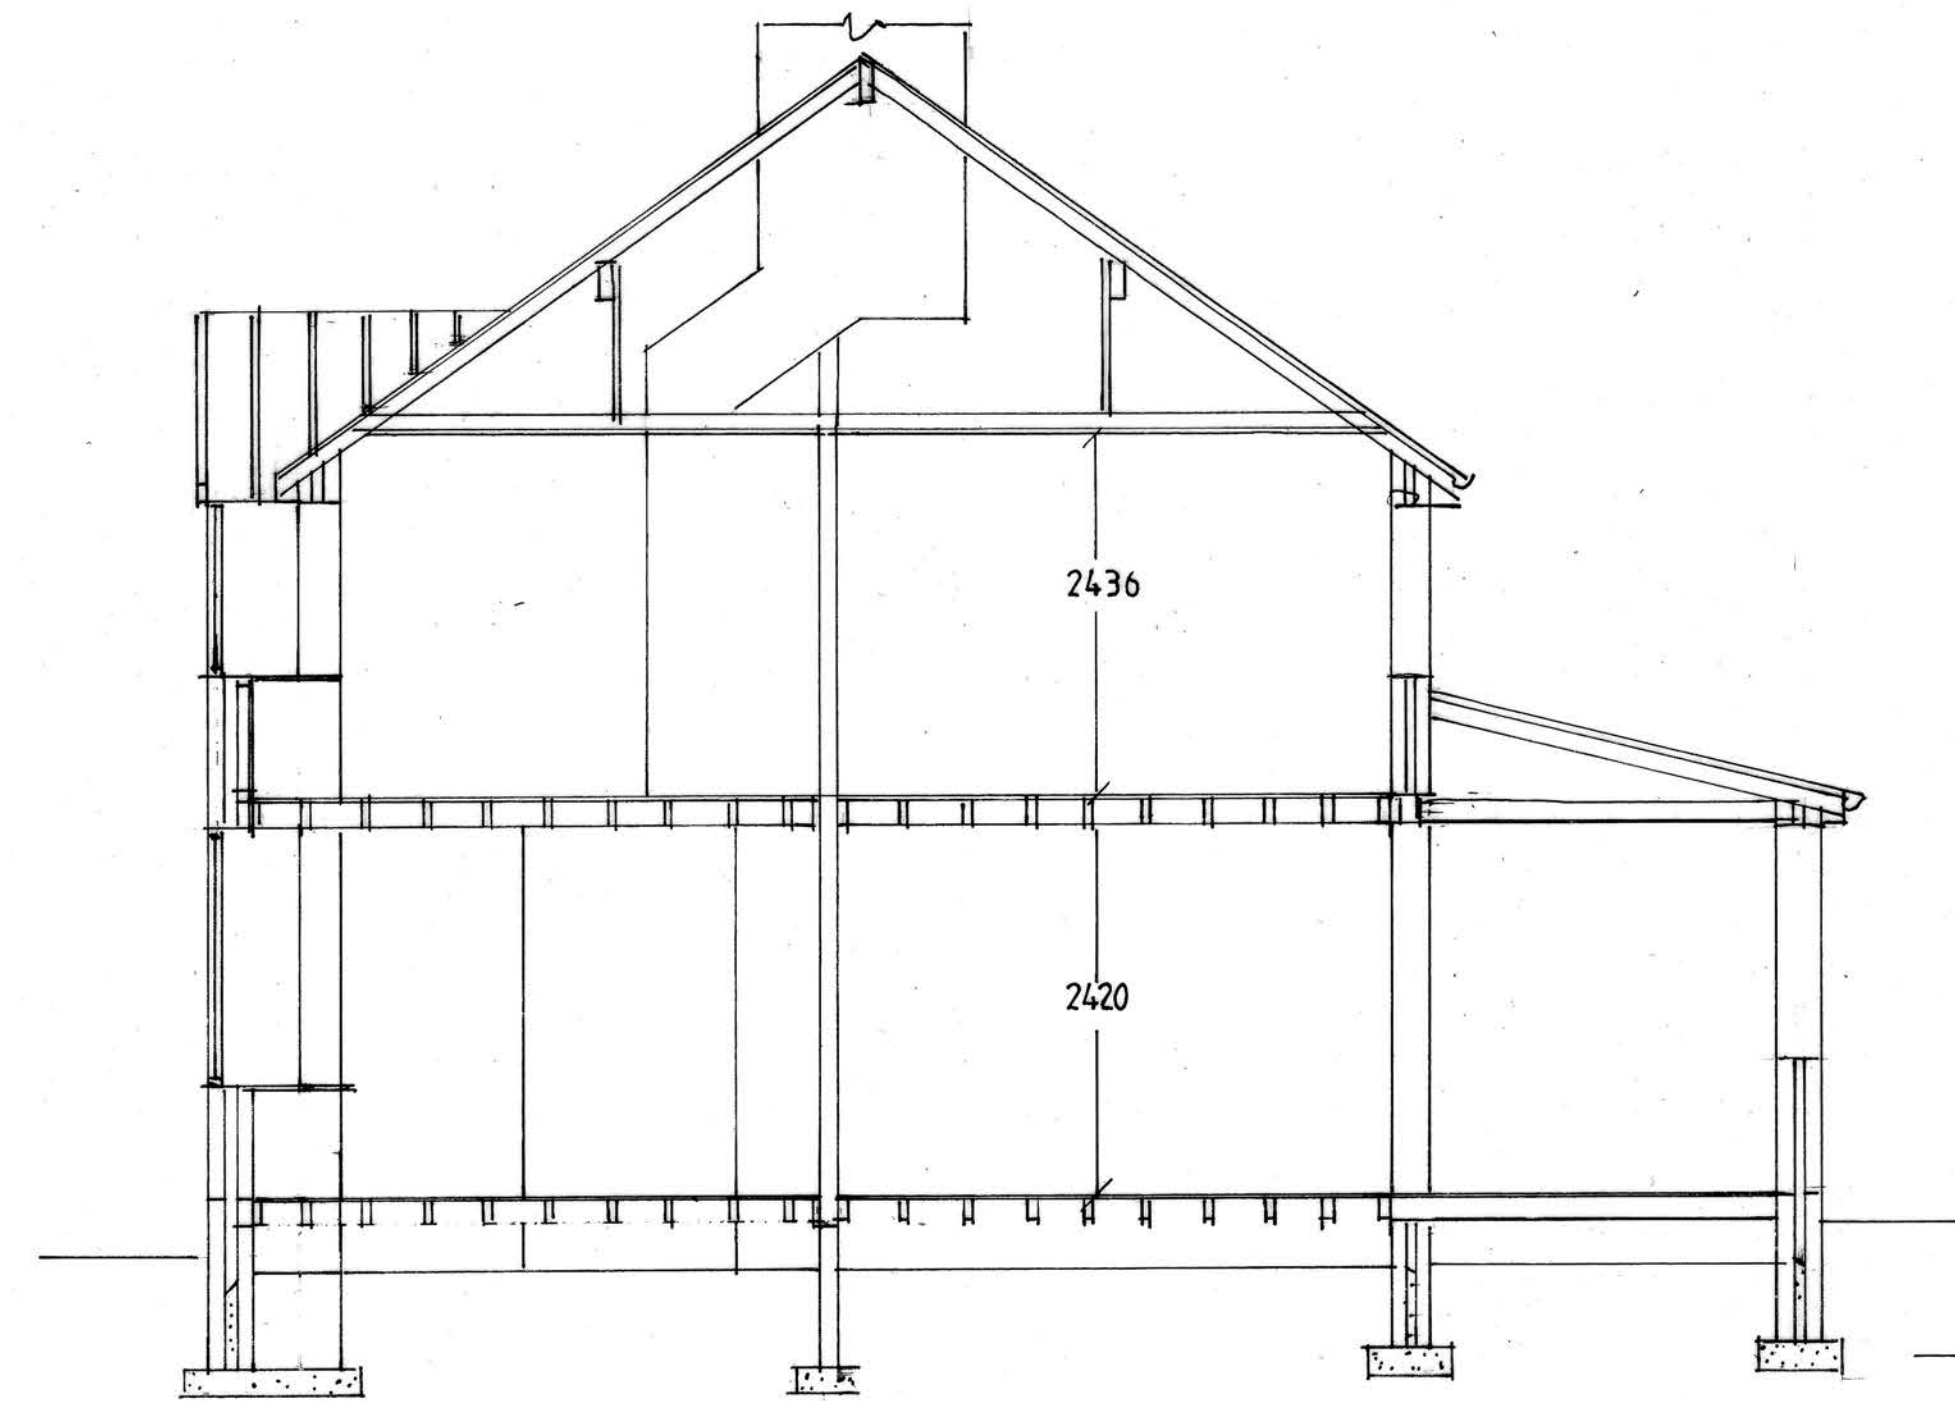

SECTION A-A

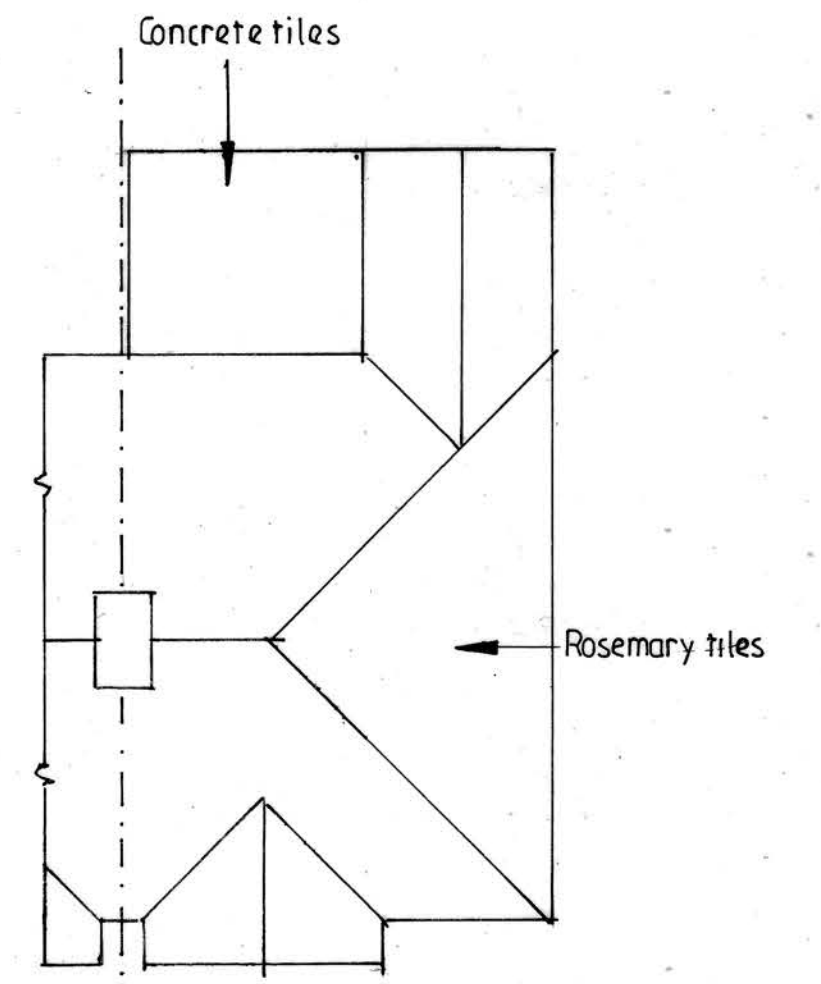


ROOF PLAN 1:100

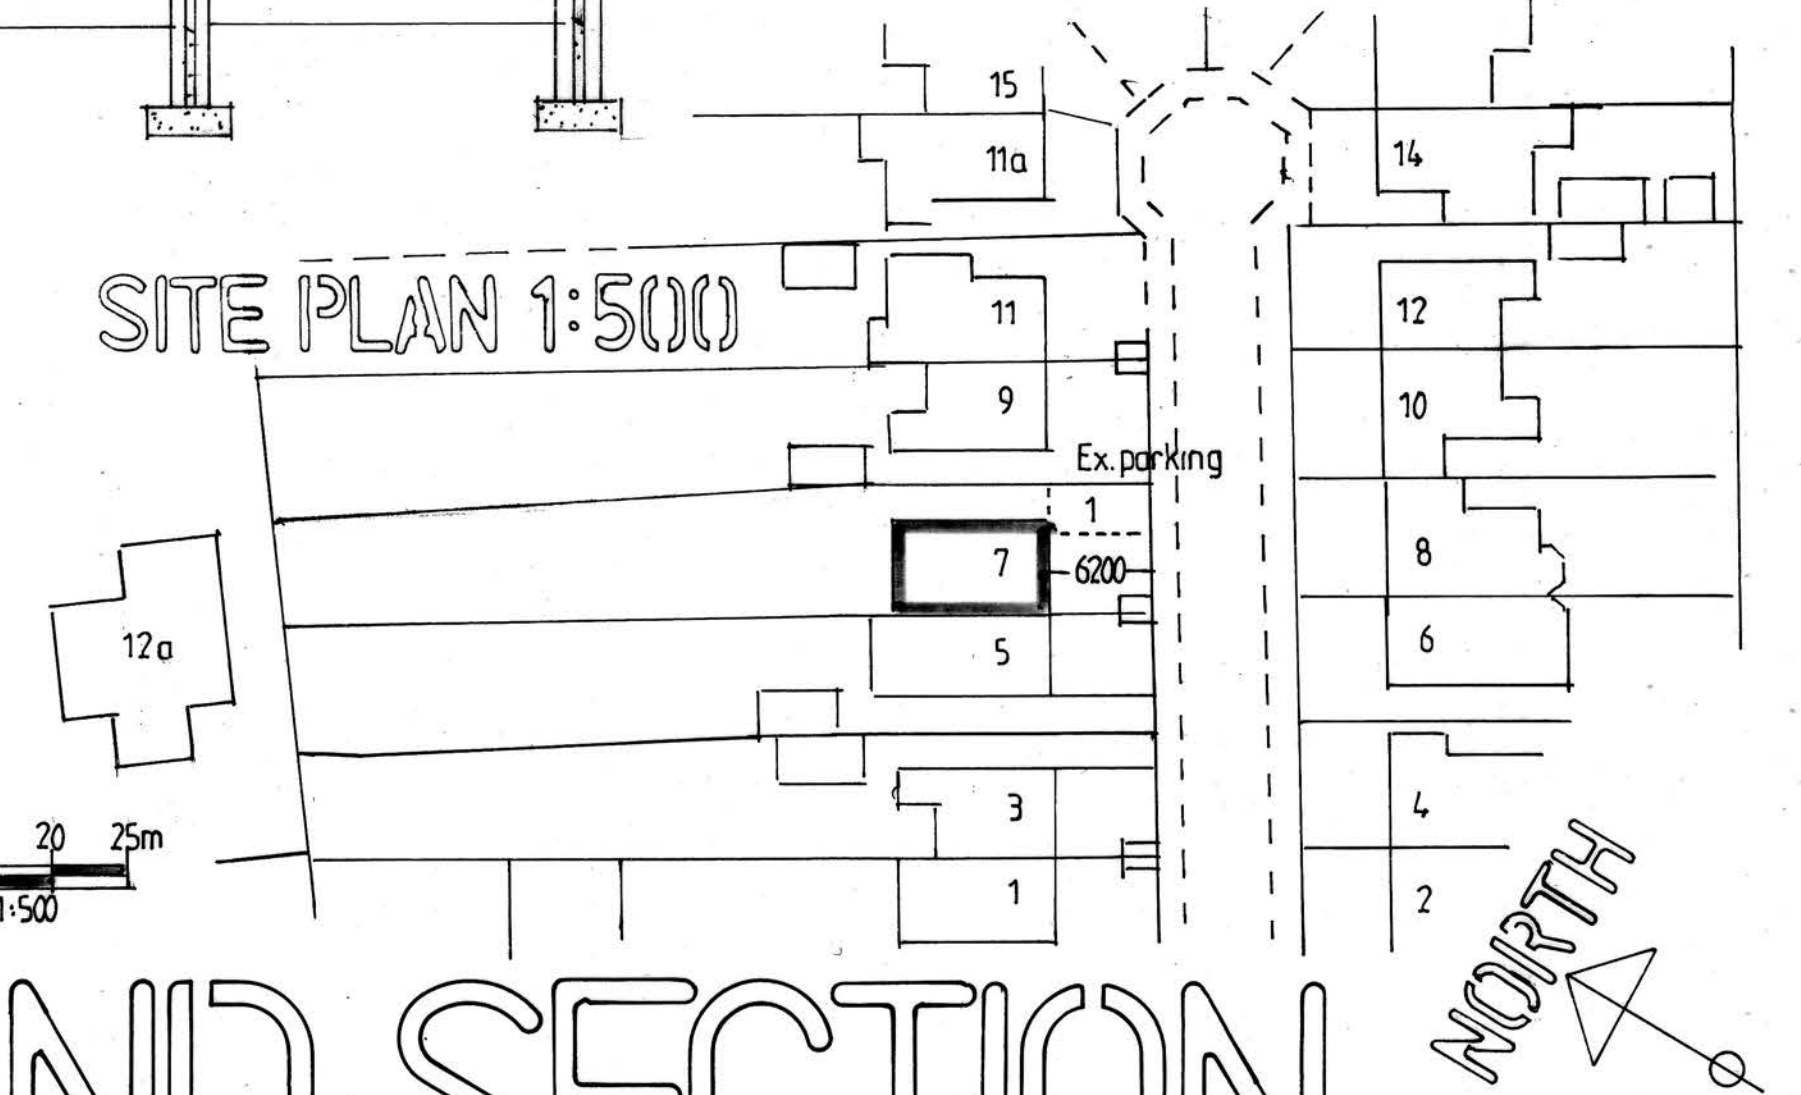


SITE PLAN 1:500


EXISTING FLOOR PLANS, ELEVATIONS AND SECTION

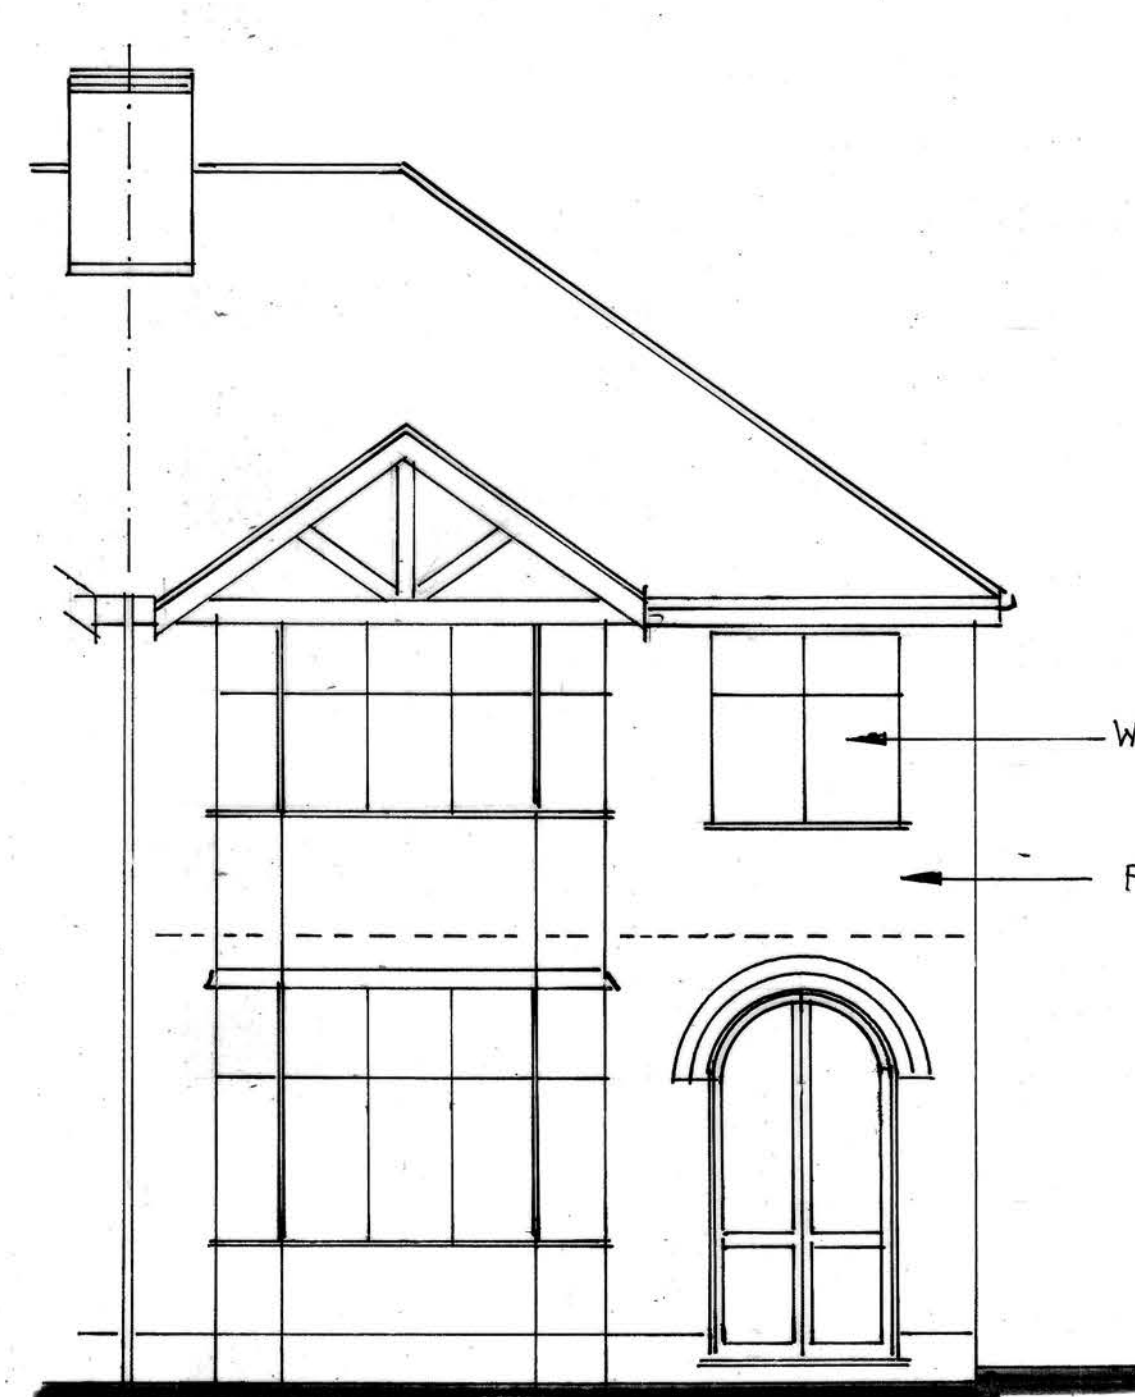

FRONT ELEVATION

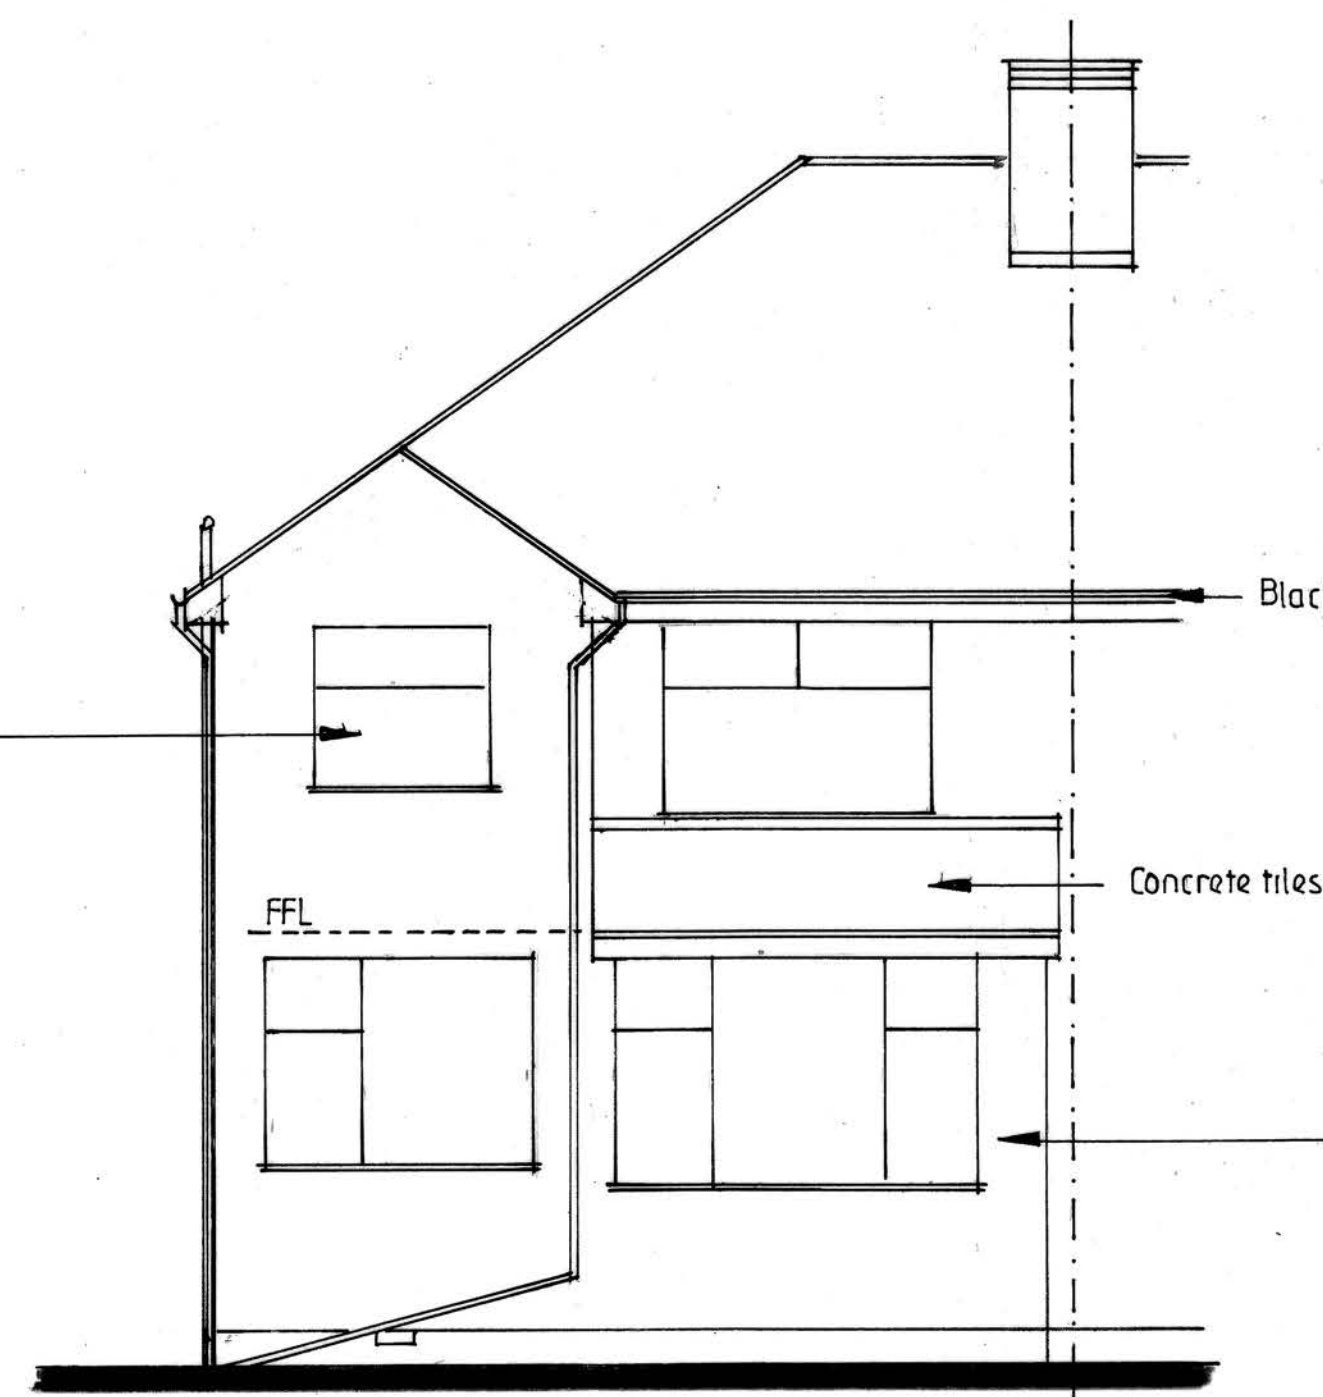

REAR ELEVATION

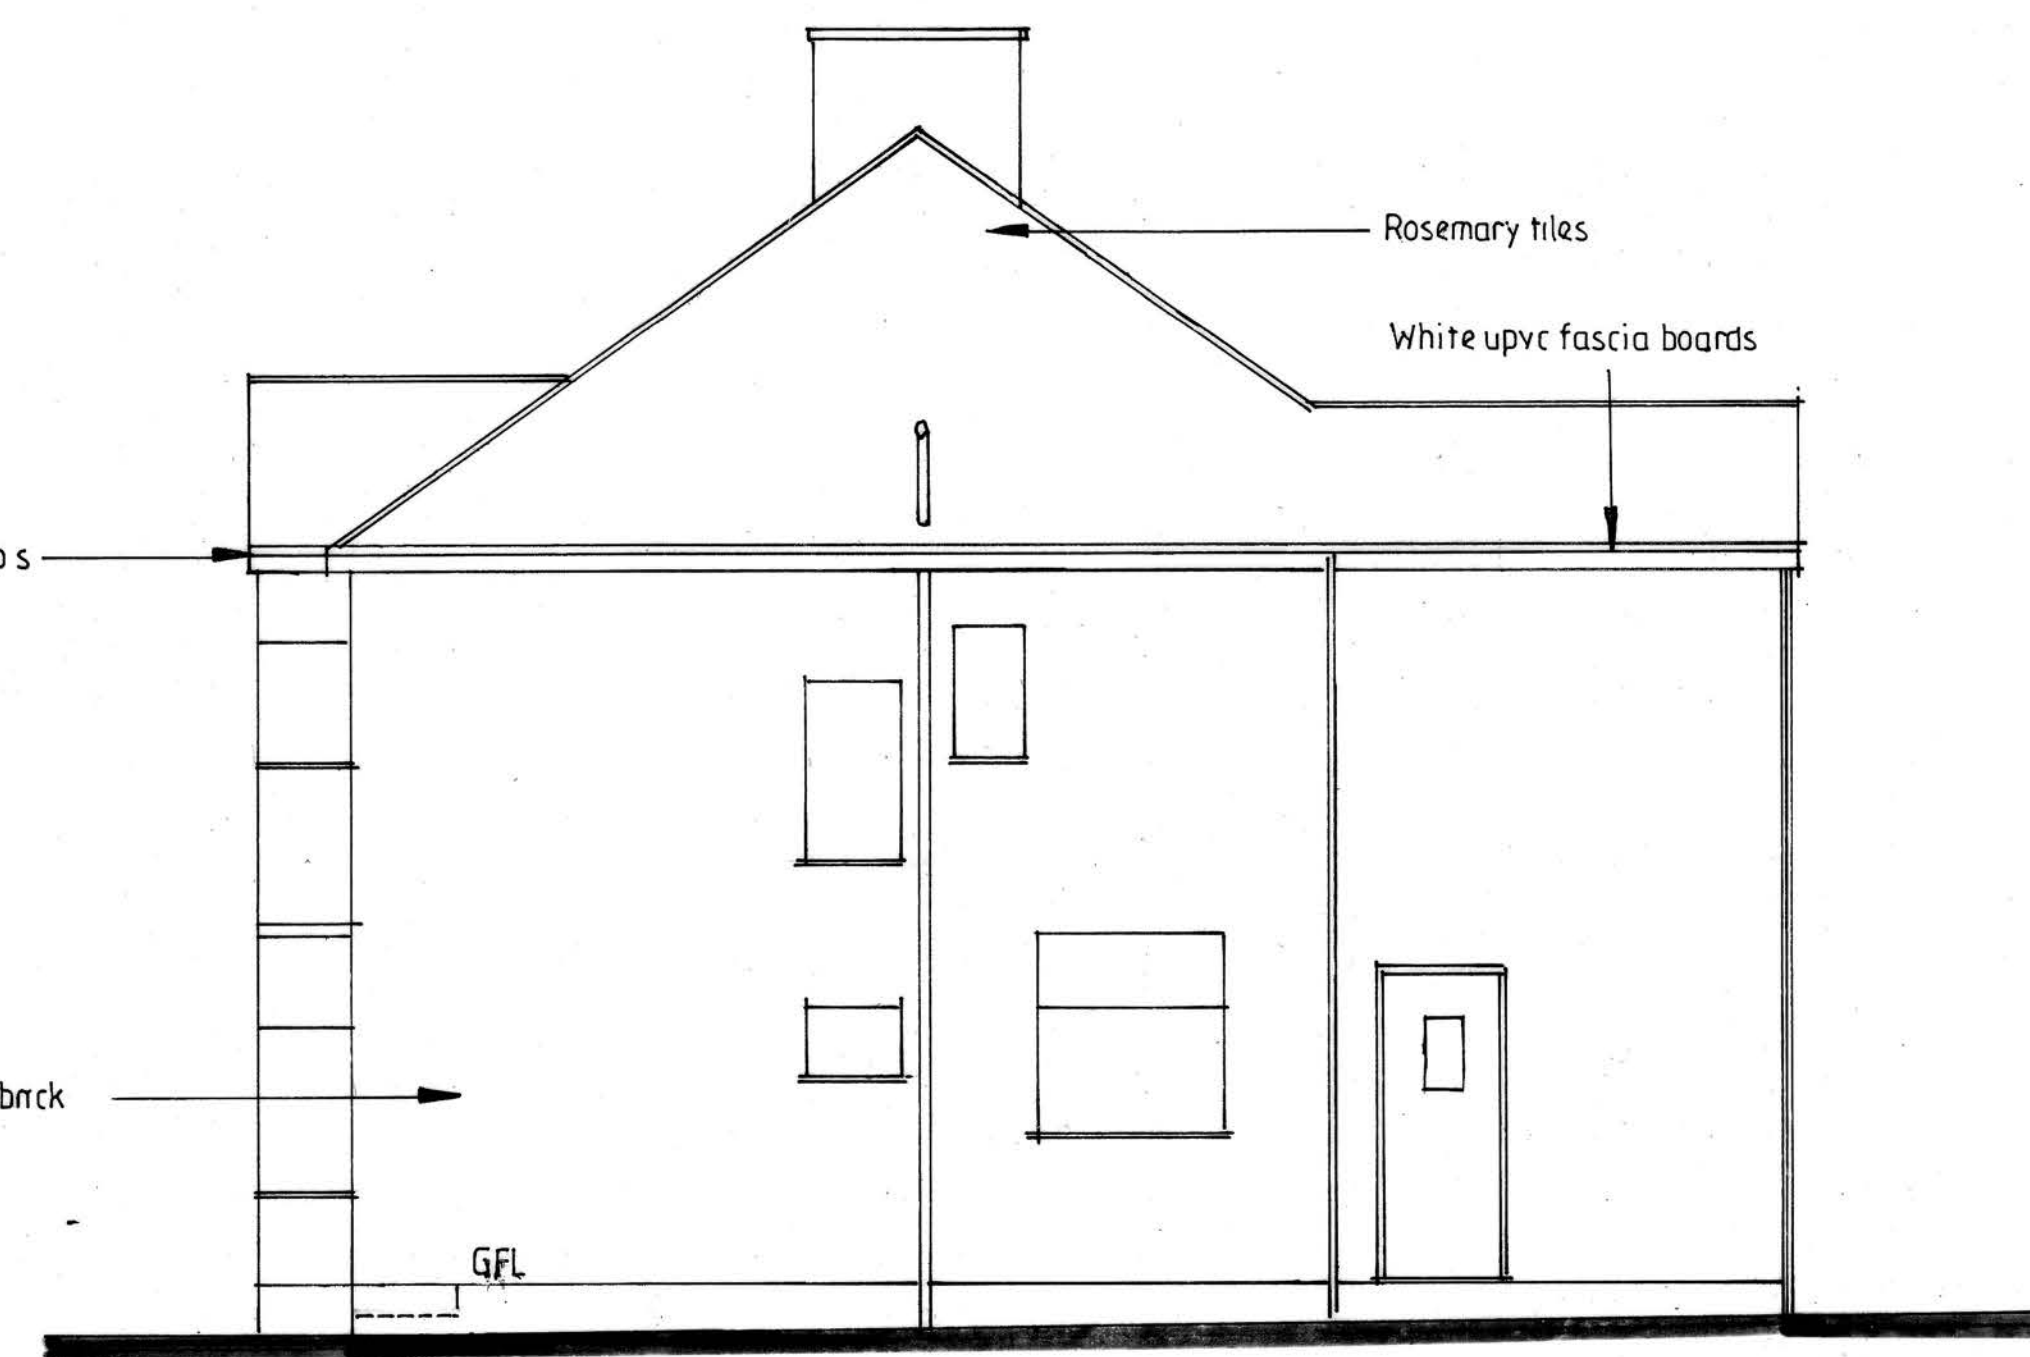

SIDE ELEVATION



PROPOSED TWO
STOREY EXTENSION
TO SIDE AND REAR

FOR MR & MRS M CHAPMAN
AT 7 VERNON DRIVE
PRESTWICH
M25 9RA

AIDRIAN HUGHES
ARCHITECTURAL SERVICES

SCALE 1:50 1:100

DATE OCT. 2021

DRAWING NO.

1/35/2021