



1 Existing Site Location Plan
1 : 1250



2 Block Plan
1 : 1250
0m 12.5m 25m 37.5m 50m 62.5m
SCALE 1:1250

ORDINANCE SURVEY (c) Crown Copyright 2021.
All rights reserved.
Licence no. - 100022432

RALA SHALL HAVE NO RESPONSIBILITY FOR ANY USE MADE OF THIS DOCUMENT OTHER THAN FOR THAT WHICH IT WAS PREPARED AND ISSUED. ALL DIMENSIONS SHOULD BE CHECKED ON SITE. DO NOT SCALE FROM THIS DRAWING

ANY DRAWING ERRORS OR DIVERGENCIES SHOULD BE BROUGHT TO THE ATTENTION OF RALA AT THE ADDRESS SHOWN BELOW.

DRAWINGS SHALL BE READ IN CONJUNCTION WITH THE FOLLOWING BEFORE WORK COMMENCES:


- THE CDM DESIGN ISSUES REGISTER
- THE RALA RISK SERIES OF DRAWINGS
- THE PROJECT CDM RISK REGISTER

NOTES

P00	Client Workshop 1	RB	RB	28/09/21
P01	Planning Issue	RB	RB	01/11/21

REVISION	DESCRIPTION	DRAWN	CHECKED	DATE
----------	-------------	-------	---------	------

REVISION	DESCRIPTION	DRAWN	CHECKED	DATE
----------	-------------	-------	---------	------

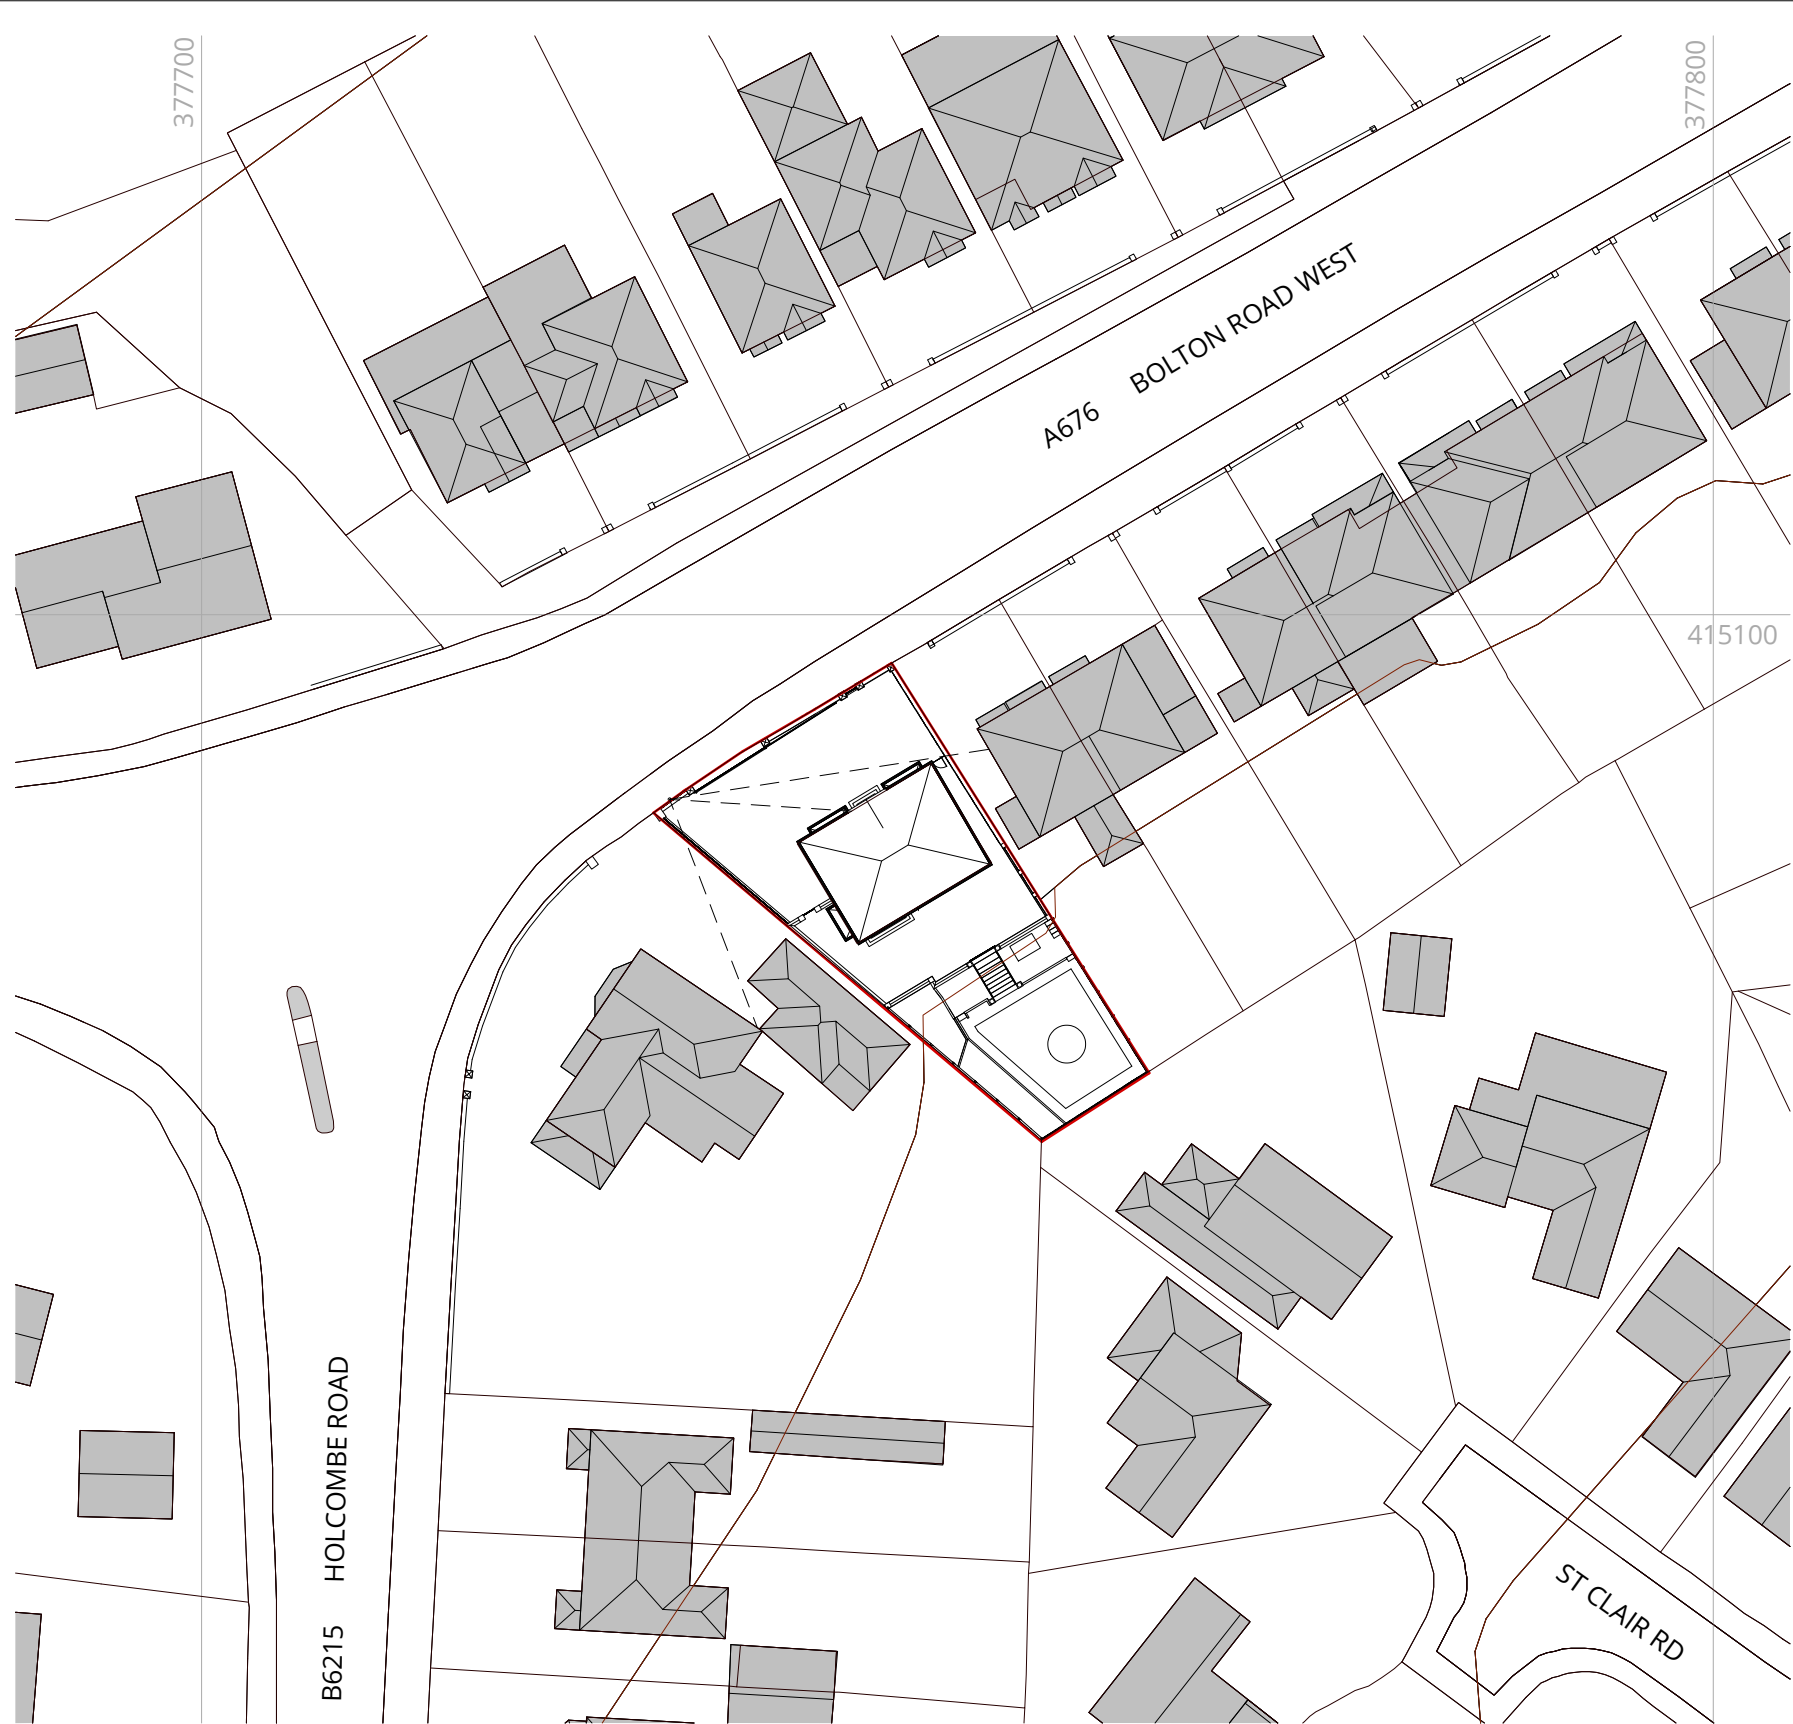

3 Proposed Site Plan
1 : 500

0m 5m 10m 15m 20m 25m
SCALE 1:500

11 Hackford Close,
Brandlesholme,
Bury,
Greater Manchester,
BL8 1XP
United Kingdom

T +44 [0]7564 361 972



PROJECT TITLE 491 Bolton Road West	
ROP JOB NUMBER P0009	ISO 27001 CLASSIFICATION Planning
DRAWING TITLE Site Location Plan & Site Plan	
DRAWING NO. BRW-RALA-ZZ-XX-DR-A(PL)-0000	
SCALE As @ A3 indicated	
DATE FIRST ISSUED 23/09/21	
REVISION P01	