




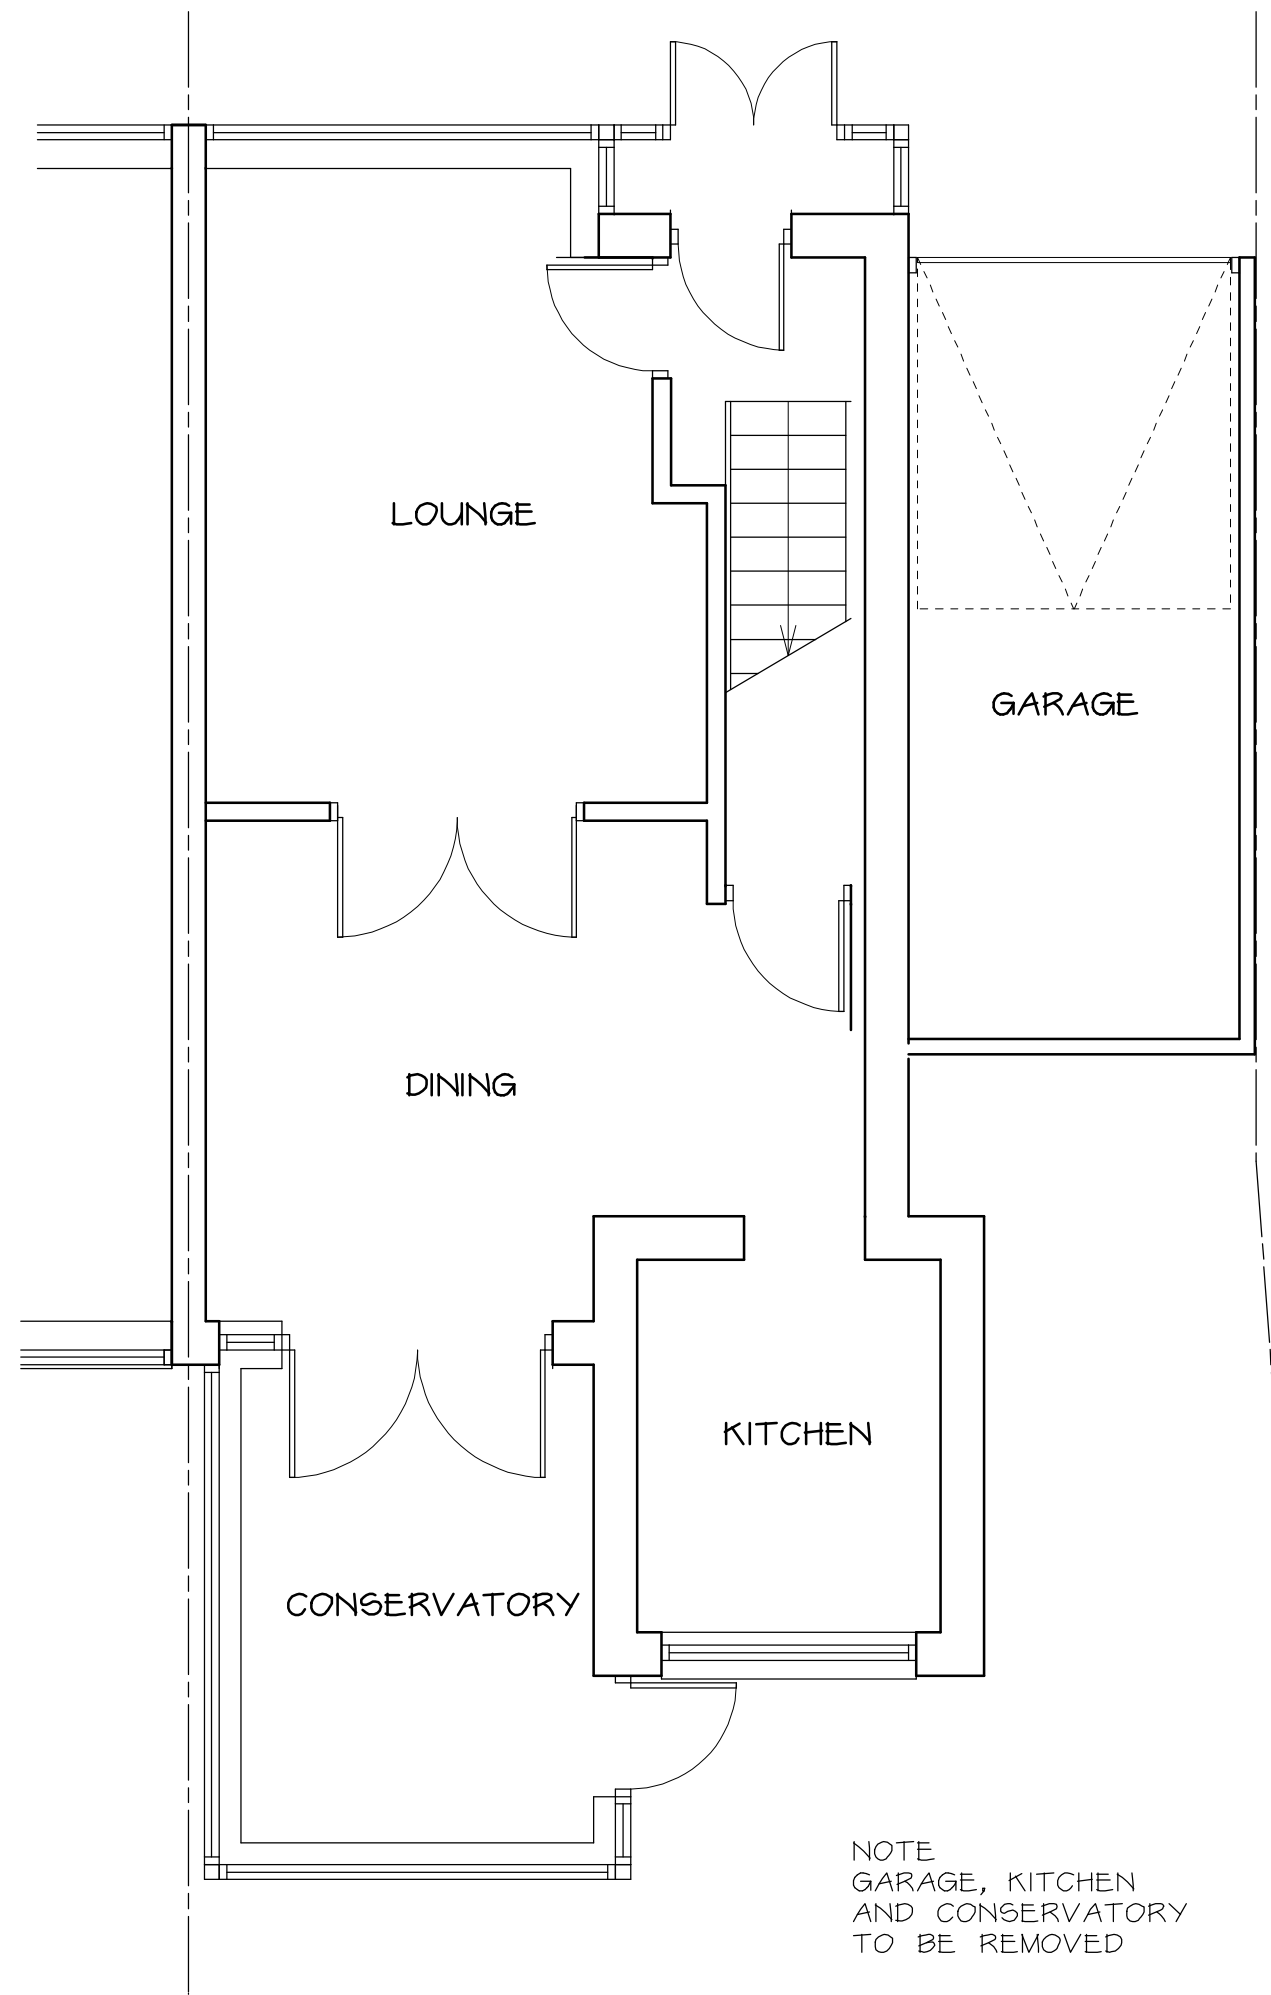


EXISTING GROUND FLOOR PLAN 1 : 50

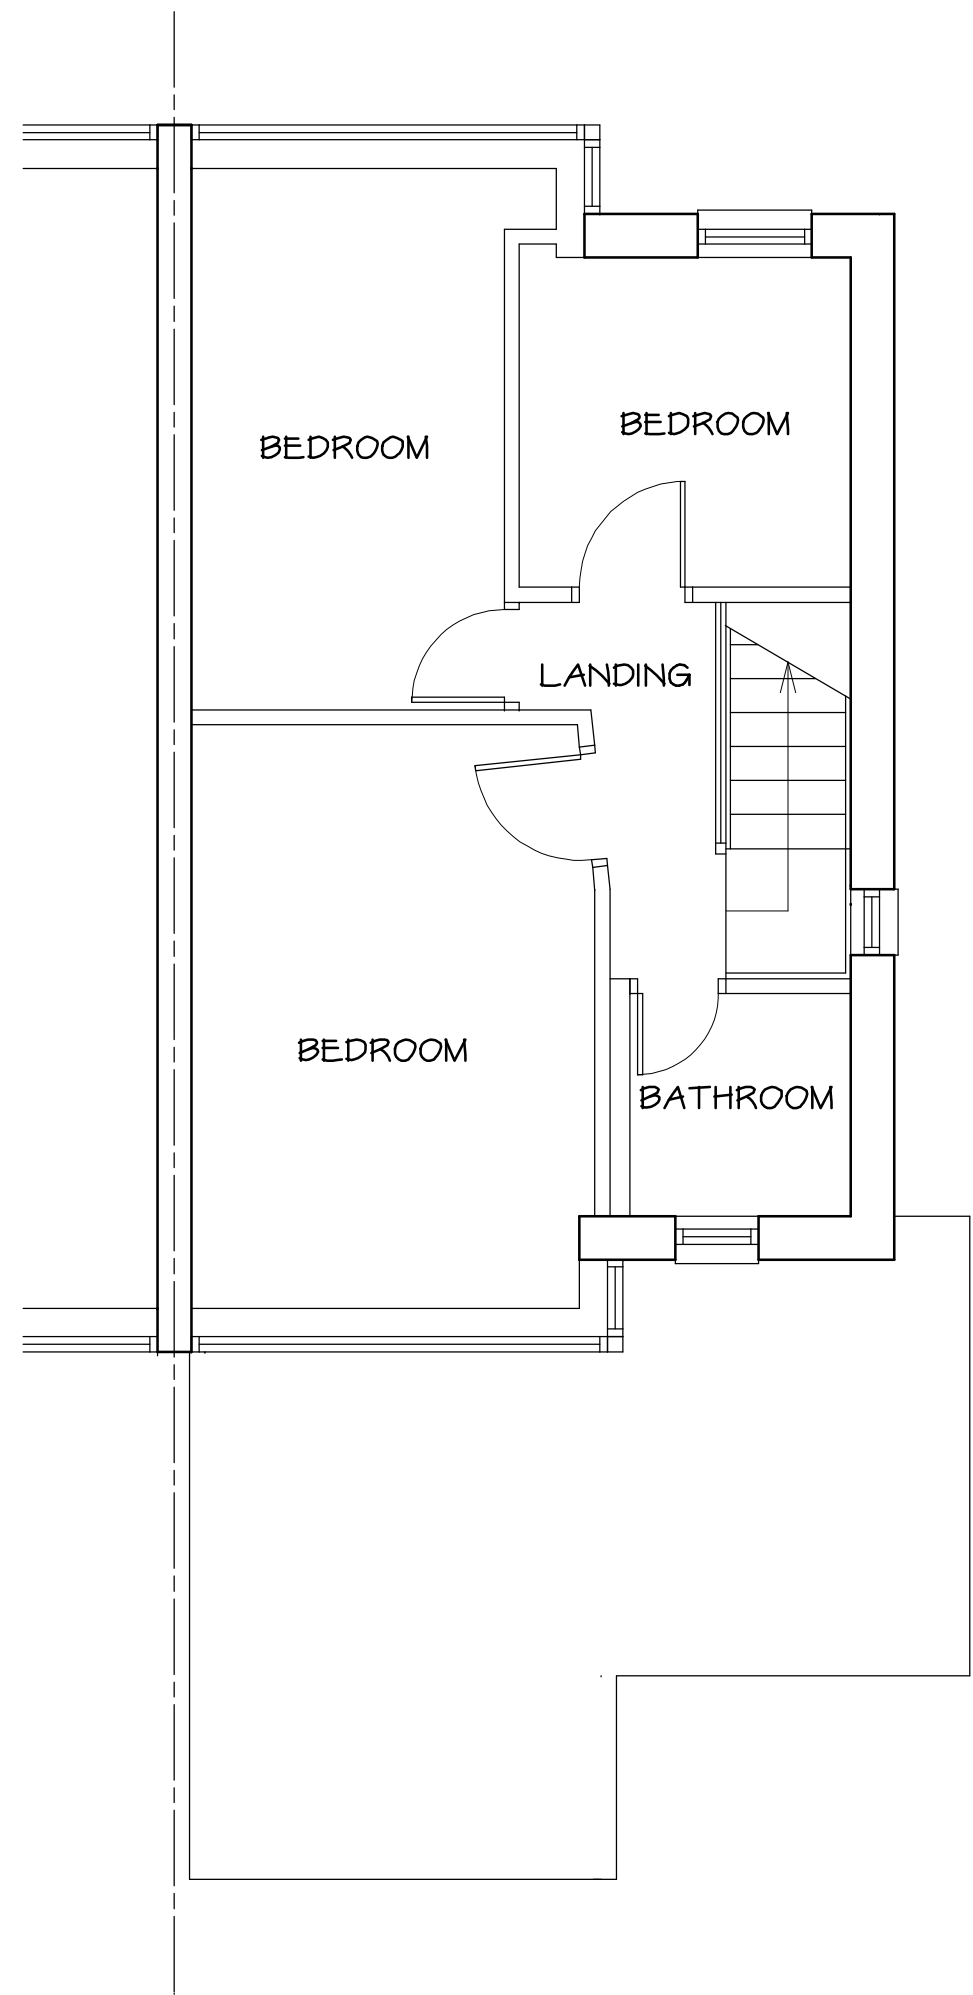


EXISTING FIRST FLOOR PLAN 1 : 50

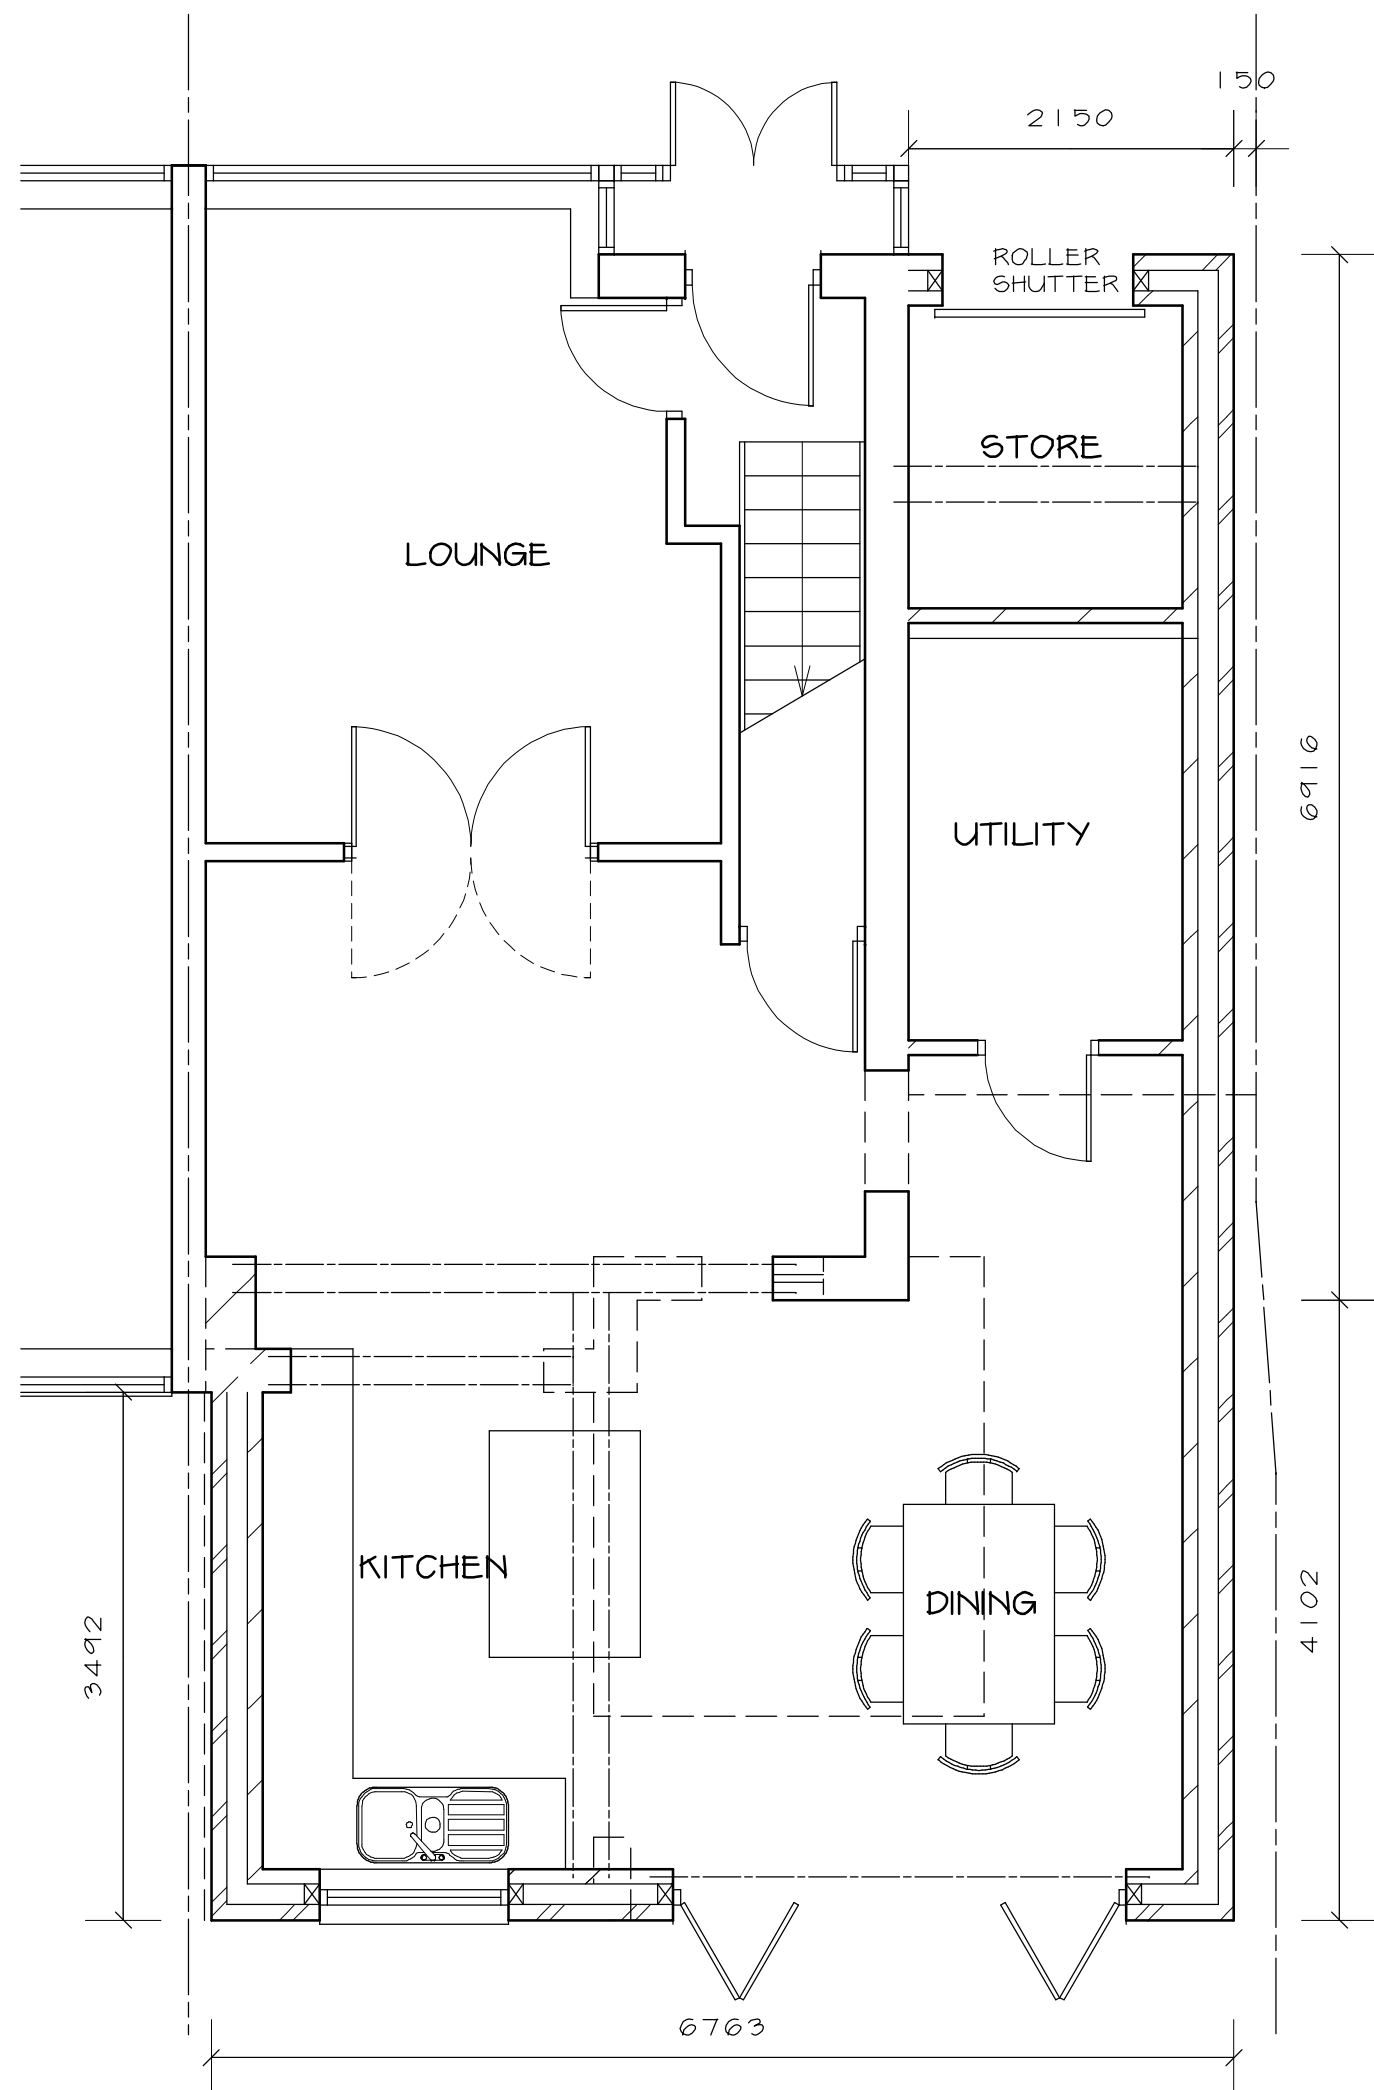


PROPOSED GROUND FLOOR PLAN 1 : 50

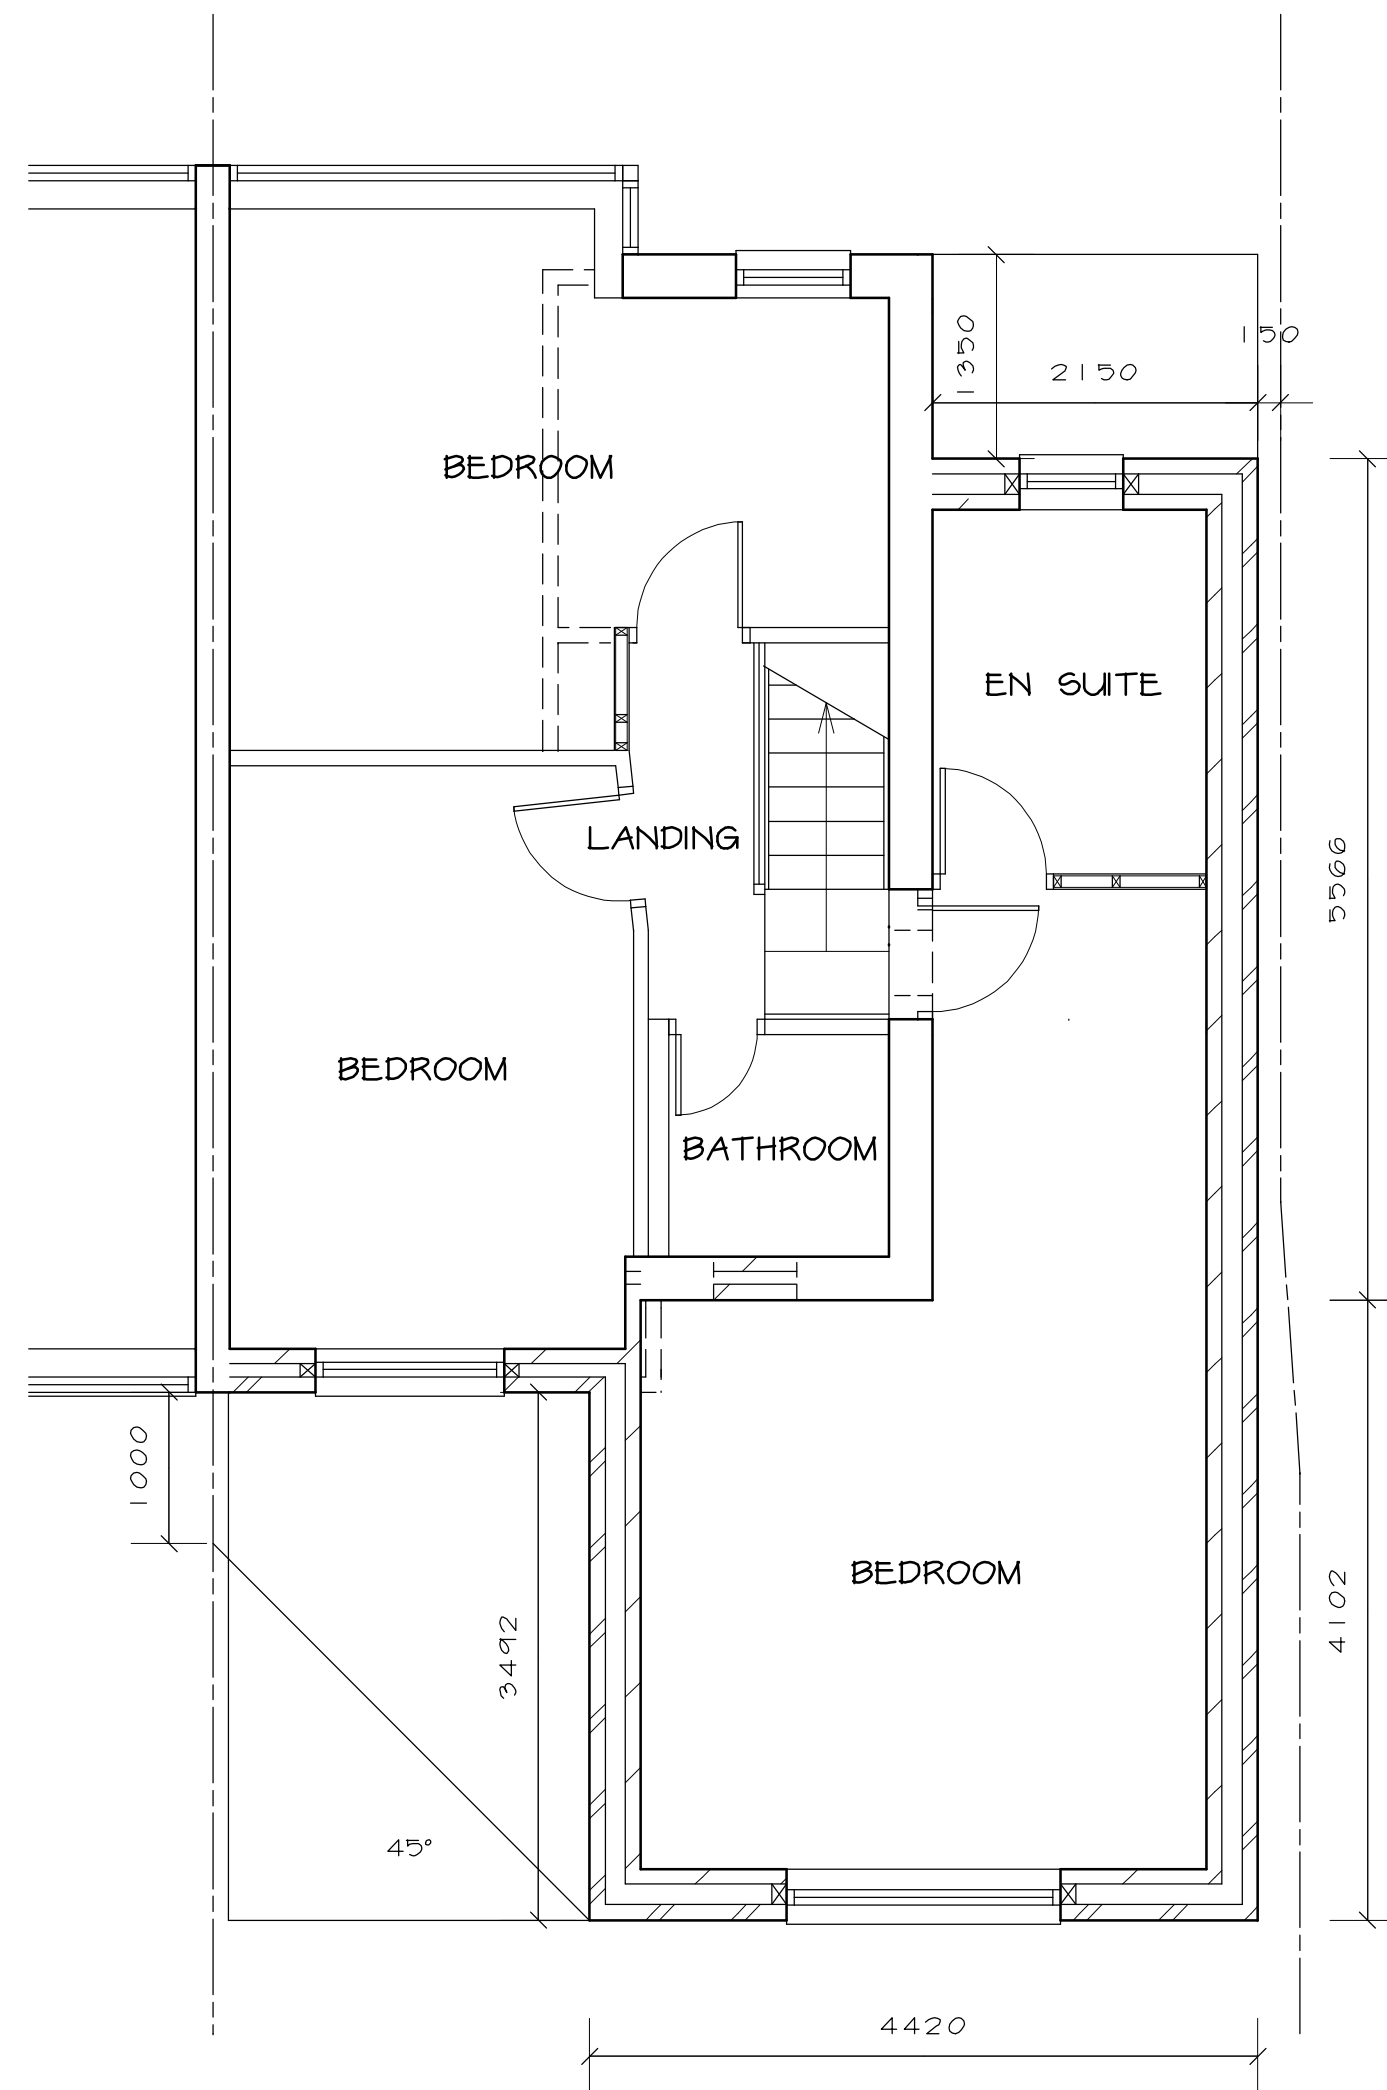


PROPOSED FIRST FLOOR PLAN 1 : 50

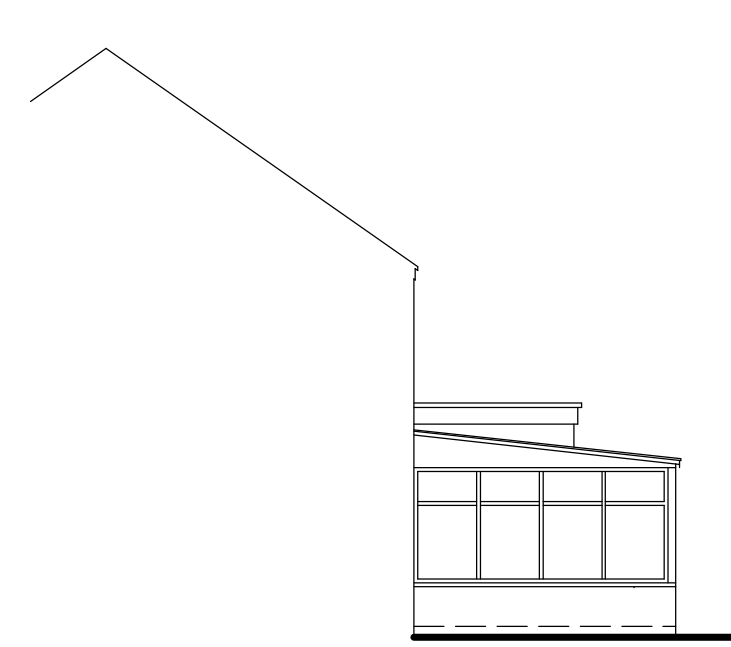

EAST

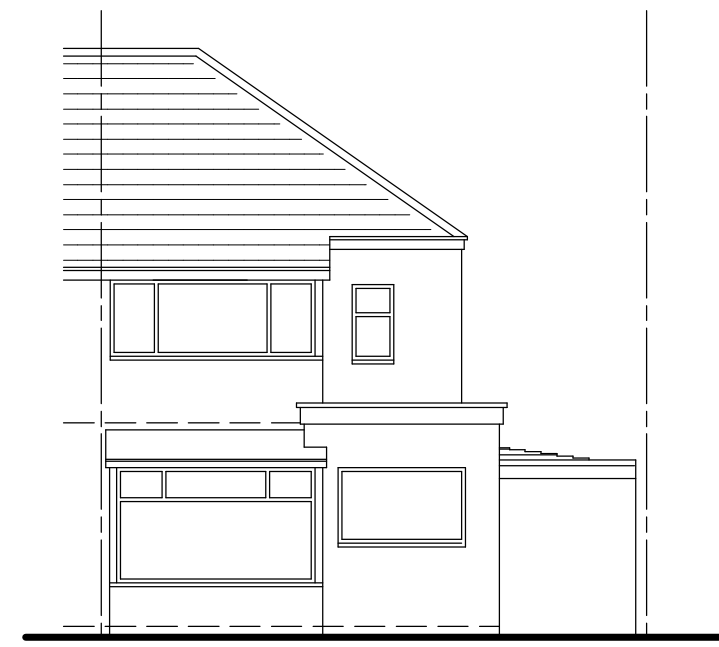

NORTH

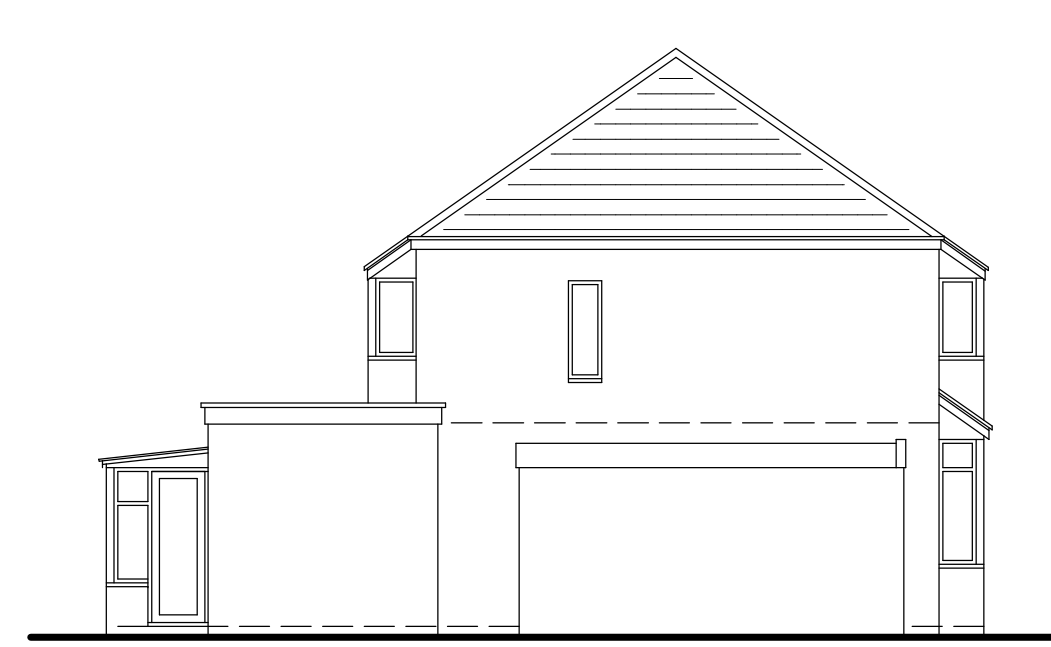


WEST



SOUTH


EXISTING ELEVATIONS 1 : 50

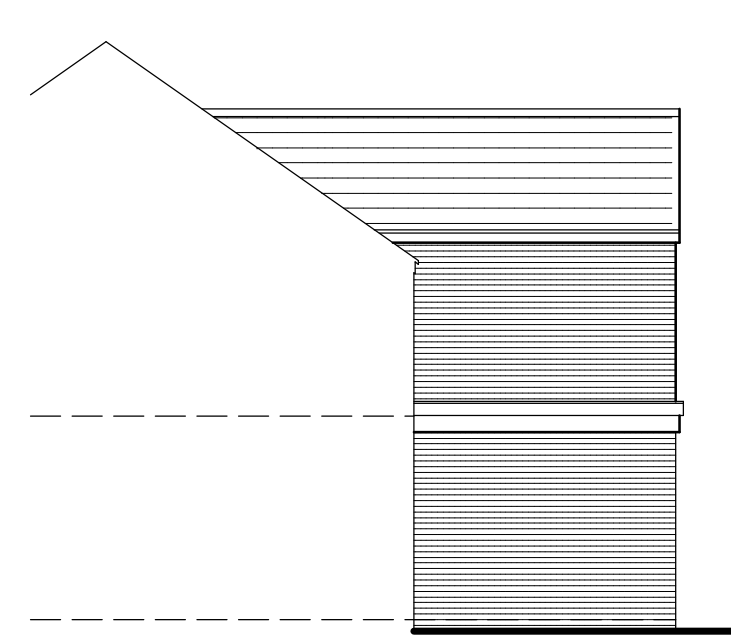

EAST



NORTH

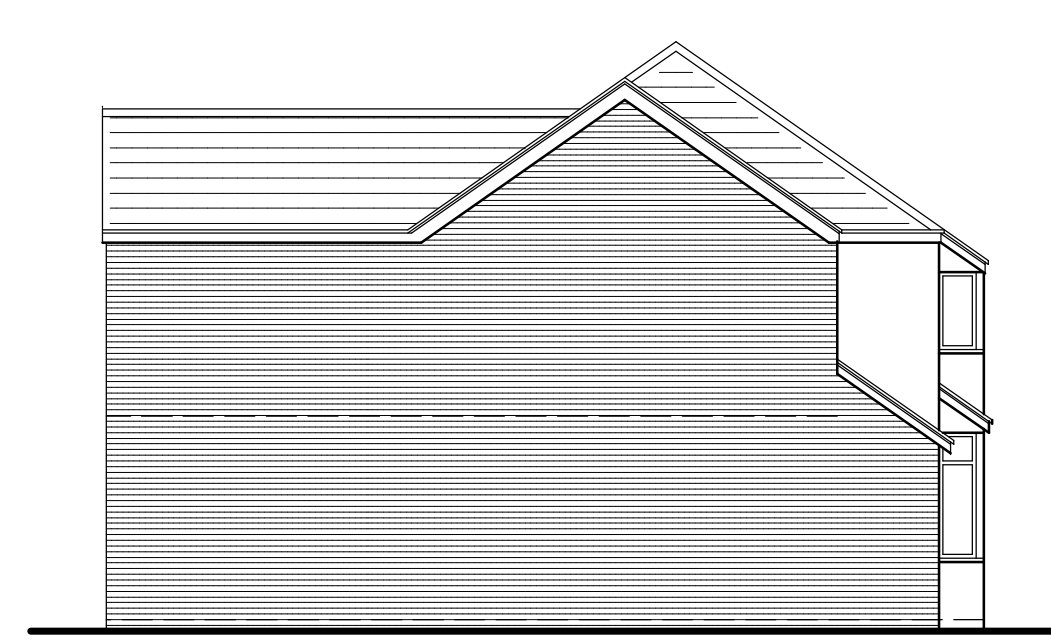


WEST





SOUTH

PROPOSED ELEVATIONS 1 : 50

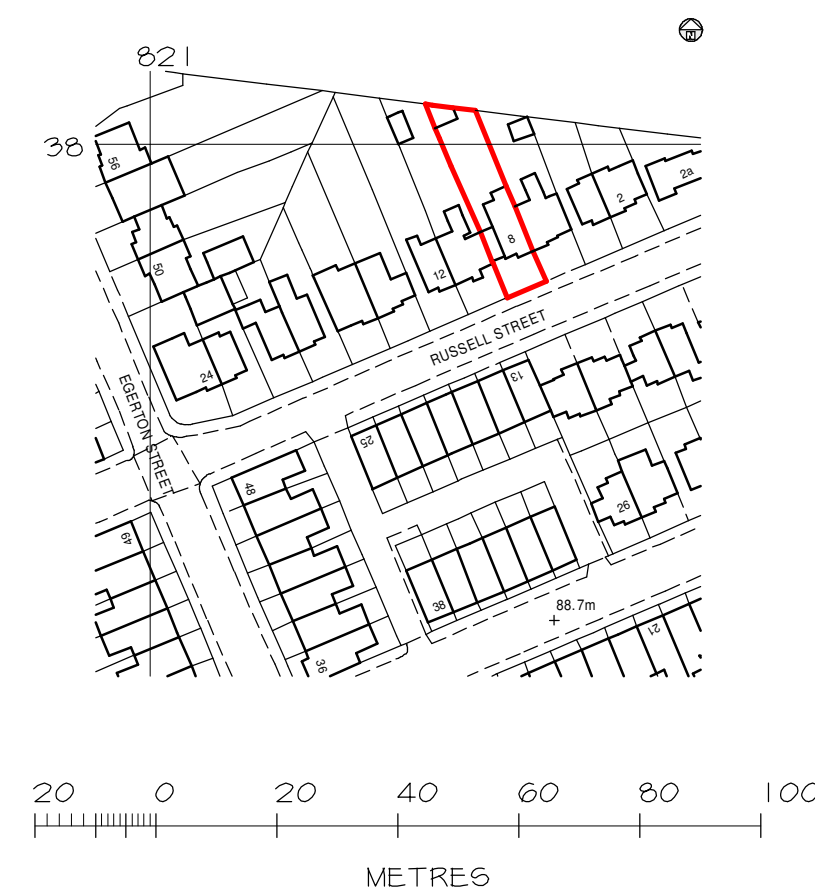

LOCATION PLAN 1 : 1250

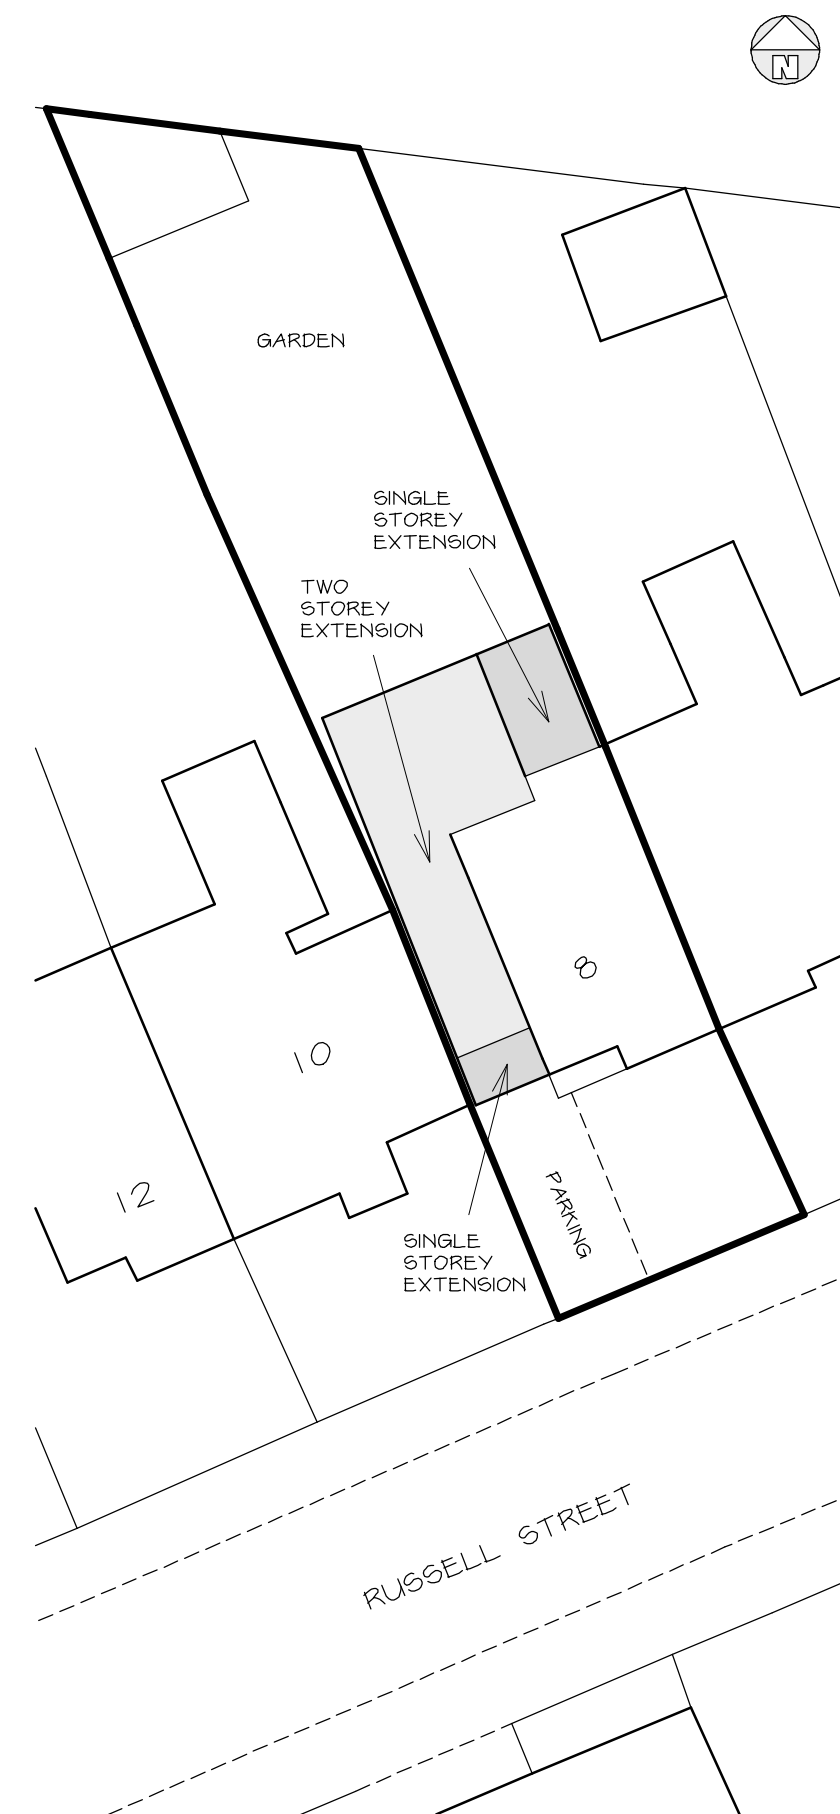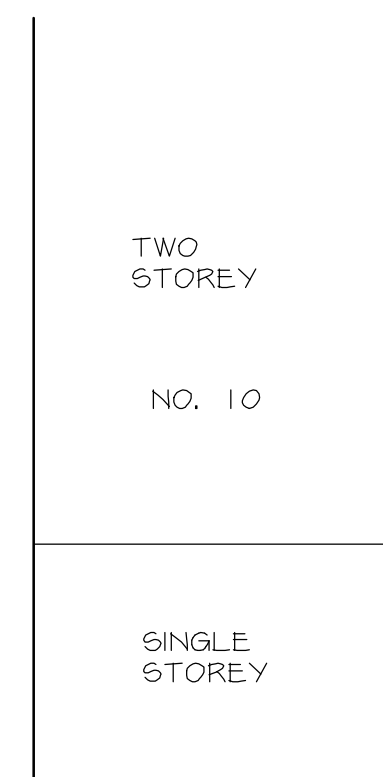

SITE PLAN 1 : 200

- MATERIALS
- ROOFS
- A) PITCHED - CONCRETE ROOF TILES - SIMILAR COLOUR TO EXISTING TILES
- B) FLAT ROOF - GRP OR EPDM MEMBRANE
- EXTERNAL WALLS
- B) BRICKWORK AND RENDER SIMILAR COLOUR TO EXISTING

Telephone 0161 643 2422

Northside Plans Ltd

Planning and Building Design

116 Simister Lane Prestwich Manchester M25 2SB

Project

SINGLE STOREY AND TWO STOREY
SIDE AND REAR EXTENSIONS

8 RUSSELL STREET
PRESTWICH

Title

FLOOR PLANS, ELEVATIONS AND
SITE PLAN

Scale 1:50 1:100 1:200 (A1) Date 01/2023
Drawn by NIGEL TAMM Dwg.no. 8/R6/1