


A3 Size

Scale 1:100

FOR PLANNING PURPOSED ONLY. USE FIGURED DIMENSIONS ONLY. SUBJECT TO SITE SURVEY AND ALL NECESSARY CONSENTS. ALL DIMENSIONS TO BE CHECKED BY USER AND ANY DISCREPANCIES, ERRORS OR OMISSIONS TO BE REPORTED TO THE ARCHITECT BEFORE THE WORK COMMENCES. THIS DRAWING IS TO BE READ WITH ALL OTHER RELEVANT MATERIALS

Revision	Notes	Date	Drawn
A			

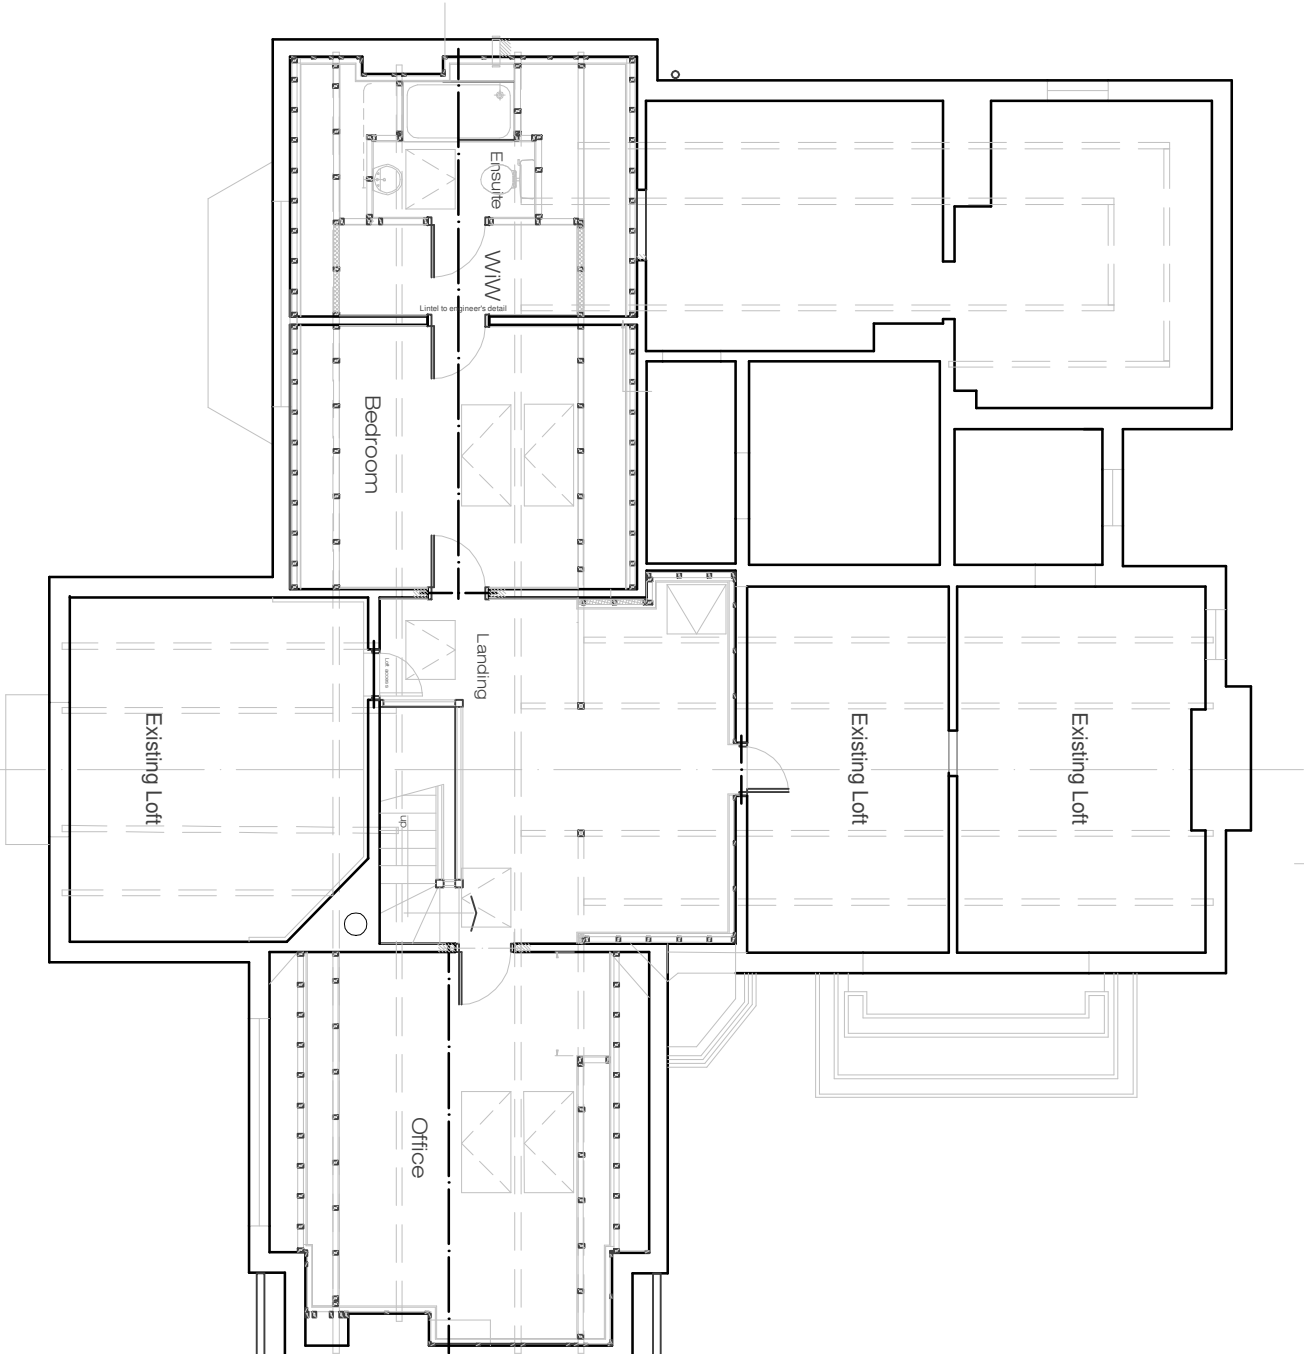

Existing 2nd Floor Plan

FUZED ARCHITECTURE

FUZED A+D, Jactin House, 24 Hood Street, Ancoats, Manchester M4 6WY
T: 0161 724 8006 E: fuzedarchitects@gmail.com W: fuzedarchitects@gmail.co.uk

Project:	Stand Knoll, 38 Ringley Road, Whitefield M45 7LE
Client:	Mr and Mrs Davies
Content:	Planning Submission Existing Floor Plans

DESIGN

Contract No.	1141
Dwg No.	20.06
Revision	-
Date	November '23

Scale Bar 1:100

