

A3 Size

Scale 1:100


FOR PLANNING PURPOSES ONLY. USE FIGURED DIMENSIONS ONLY. SUBJECT TO SITE SURVEY AND ALL NECESSARY CONSENTS. ALL DIMENSIONS TO BE CHECKED BY USER AND ANY DISCREPANCIES, ERRORS OR OMISSIONS TO BE REPORTED TO THE ARCHITECT BEFORE THE WORK COMMENCES. THIS DRAWING IS TO BE READ WITH ALL OTHER RELEVANT MATERIALS.

Revision Notes

Date

Drawn

A

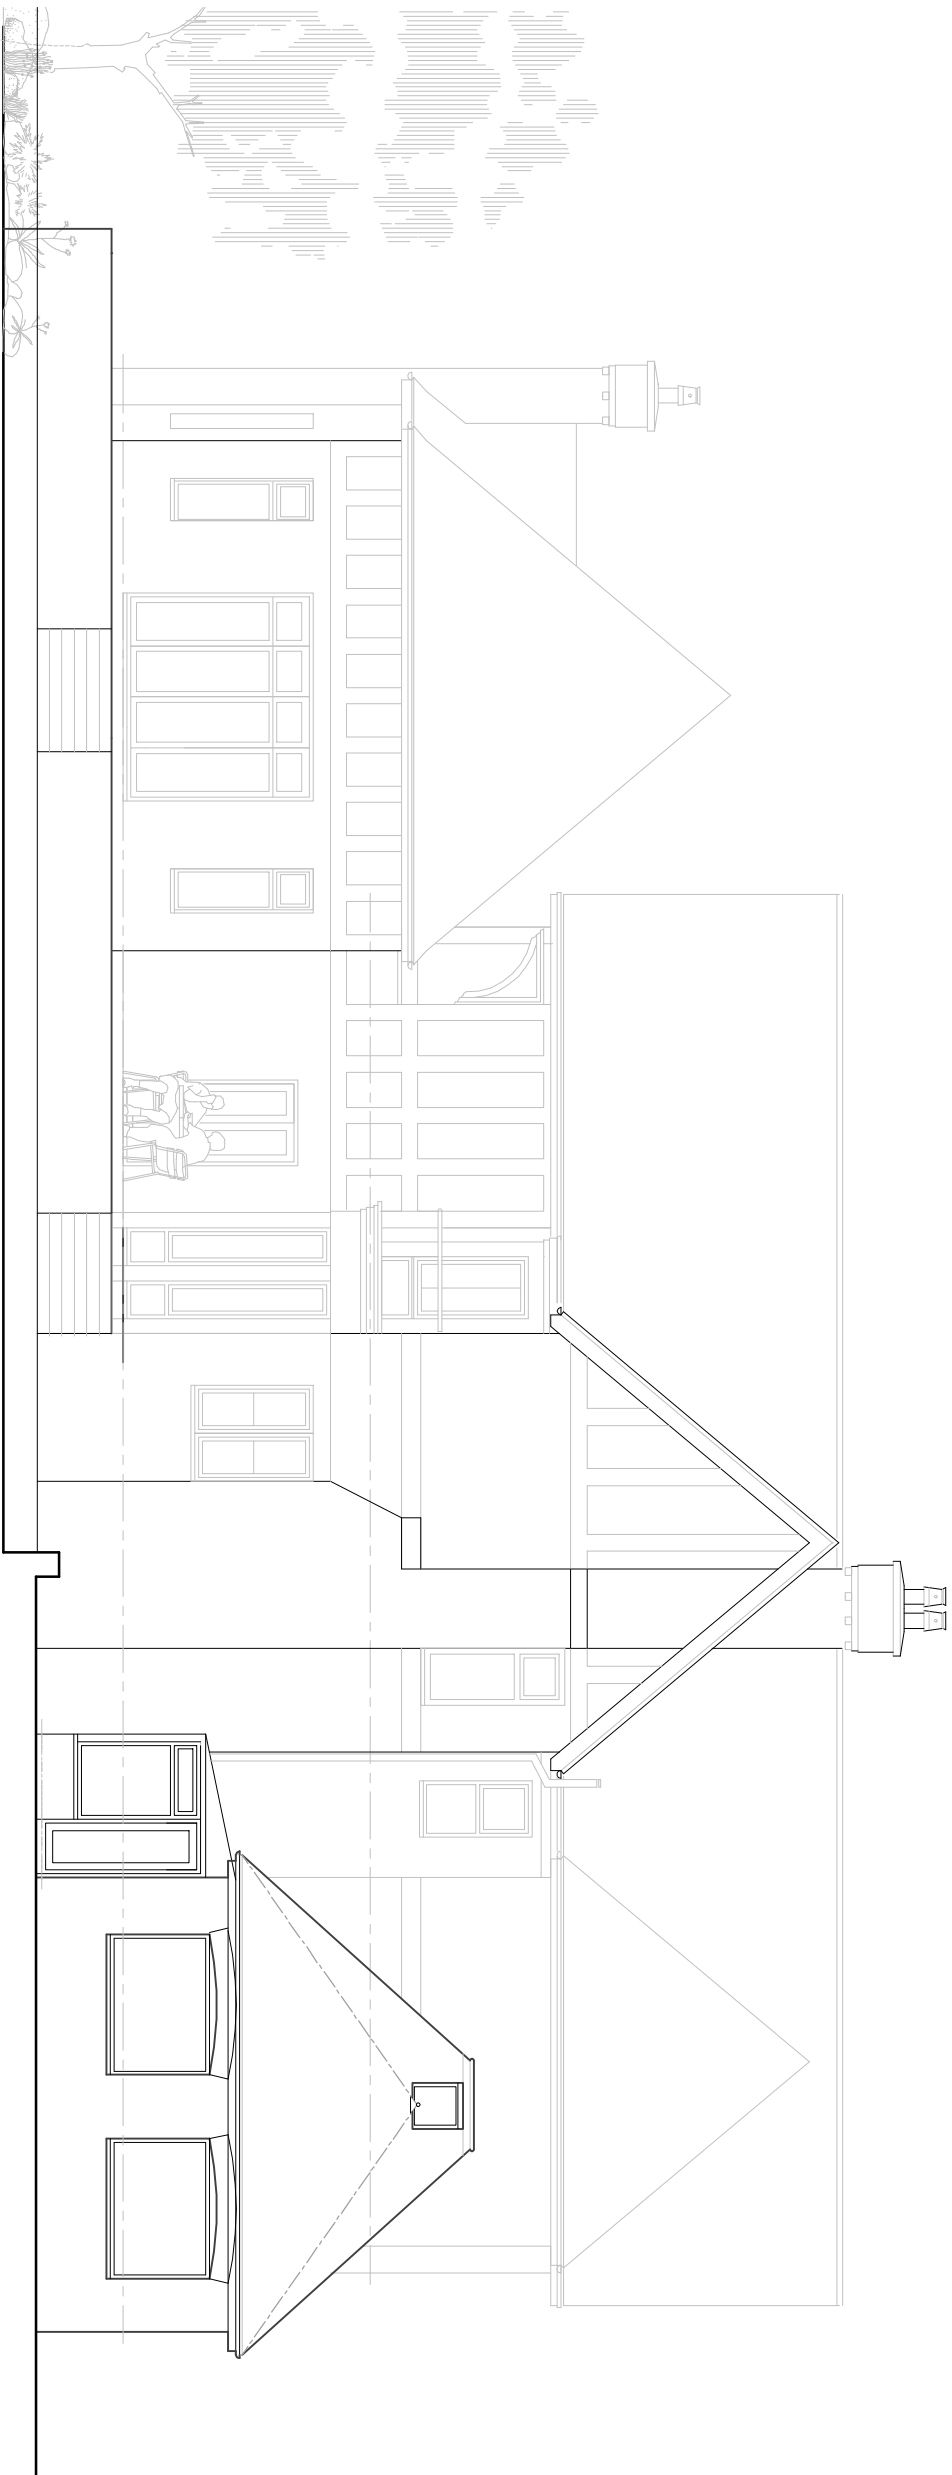

Existing North Elevation

FUZED ARCHITECTURE



FUZED A+D, Jactin House, 24 Hood Street, Ancoats, Manchester M4 6WX
T: 0161 724 8006 E: fuzedarchitects@gmail.com W: fuzedarchitects@gmail.co.uk

DESIGN

Project:	Stand Knoll, 38 Ringley Road, Whitefield M45 7LE
Client:	Mr and Mrs Davies
Content:	Planning Submission
	Existing Elevations

Contract No.	1141
Dwg No.	20.08
Revision	-
Date	November '23

Scale Bar 1:100

