

A3 Size

Scale 1:100


FOR PLANNING PURPOSES ONLY. USE FIGURED DIMENSIONS ONLY. SUBJECT TO SITE SURVEY AND ALL NECESSARY CONSENTS. ALL DIMENSIONS TO BE CHECKED BY USER AND ANY DISCREPANCIES, ERRORS OR OMISSIONS TO BE REPORTED TO THE ARCHITECT BEFORE THE WORK COMMENCES. THIS DRAWING IS TO BE READ WITH ALL OTHER RELEVANT MATERIALS.

Revision Notes

Date

Drawn

A

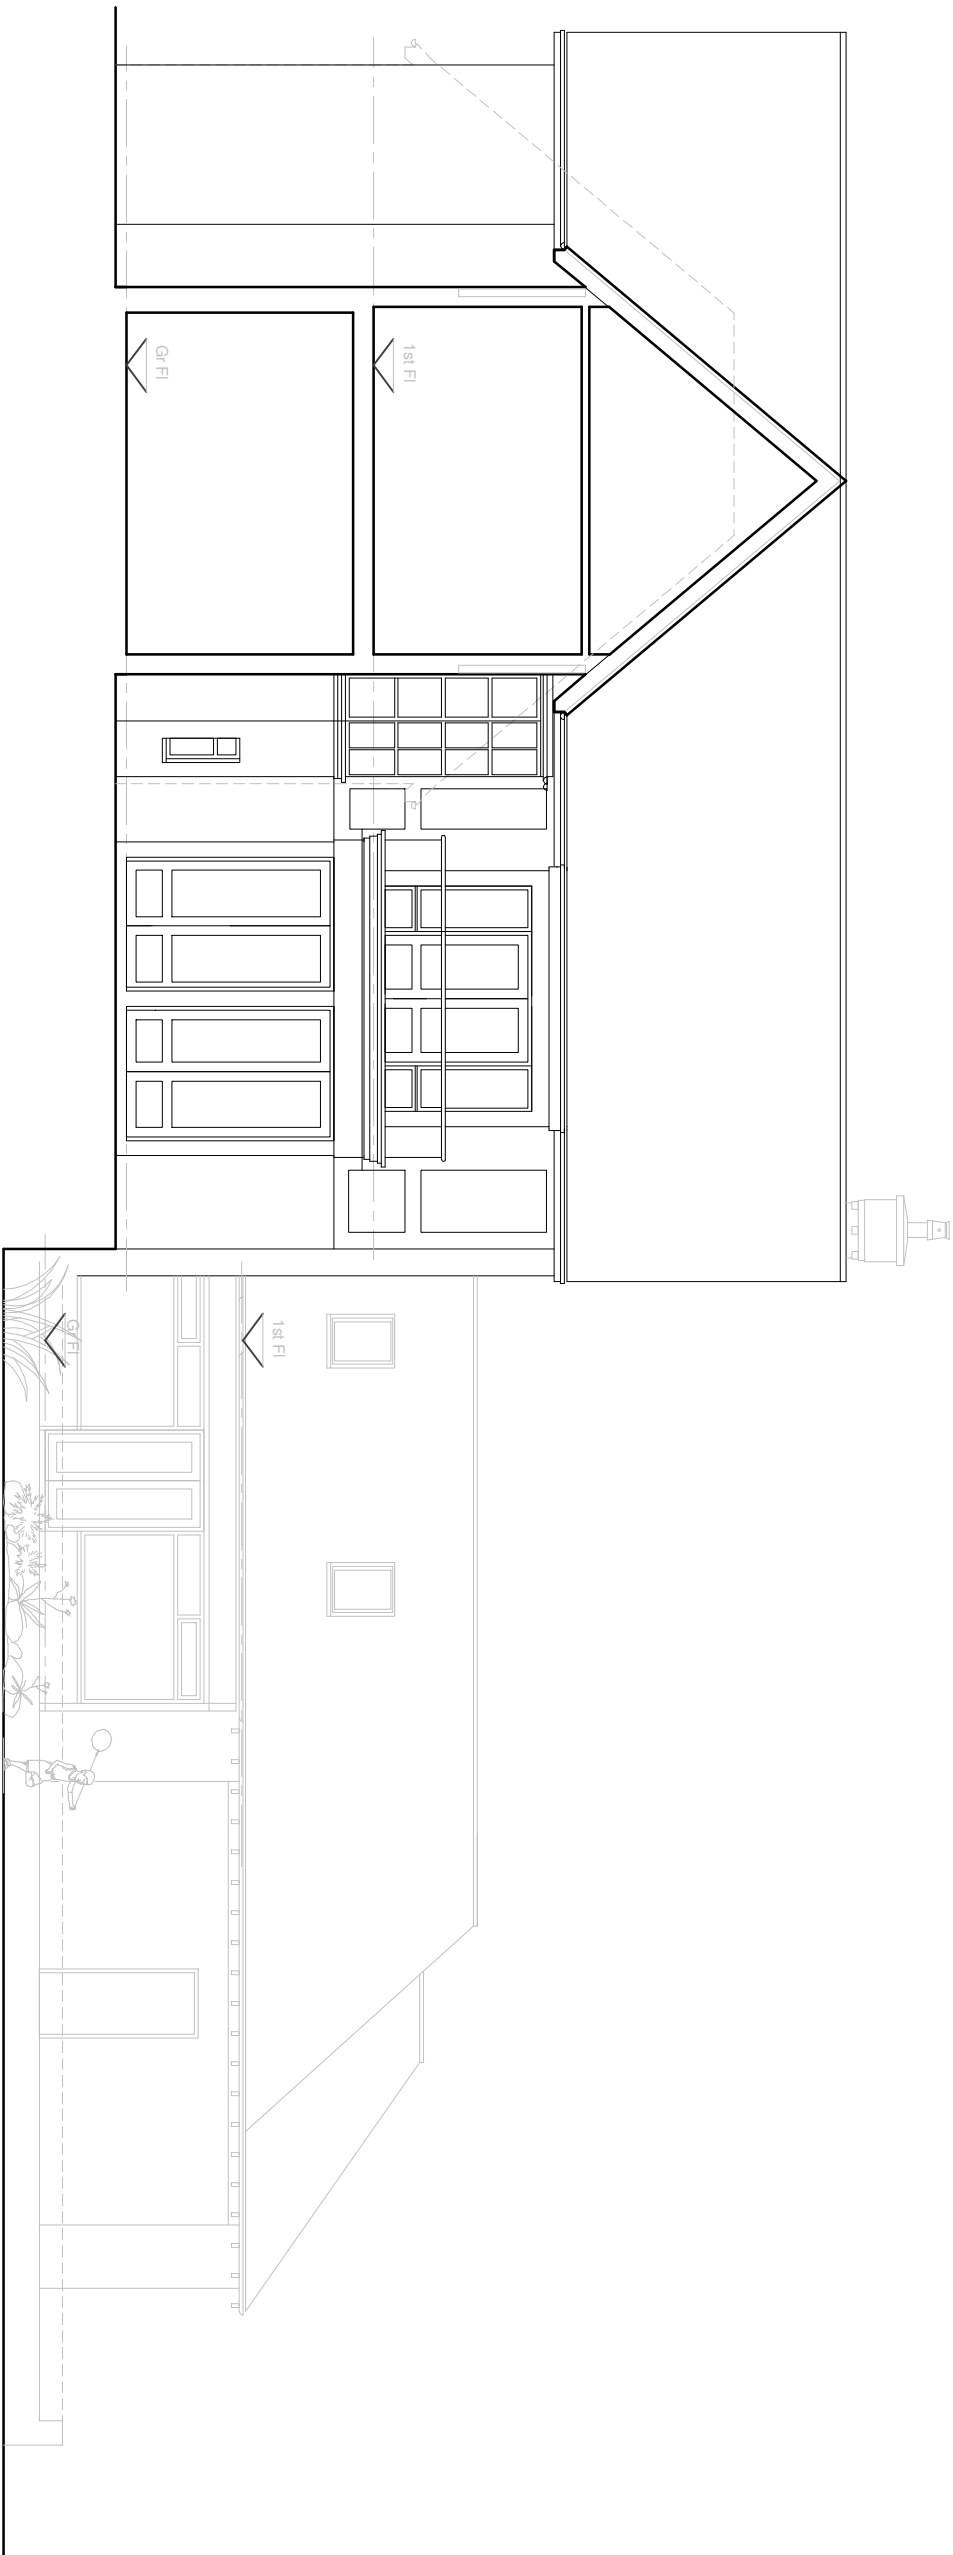

Existing East Elevation/Section

Scale Bar 1:100



FUZED ARCHITECTURE



FUZED A+D, Jactin House, 24 Hood Street, Ancoats, Manchester M4 6WY
T: 0161 724 8006 E: fuzedarchitects@gmail.com W: fuzedarchitects@gmail.co.uk

DESIGN

Project: Stand Knoll, 38 Ringley Road, Whitefield M45 7LE

Client: Mr and Mrs Davies

Content: Planning Submission

Existing Elevations

Contract No. 1141

Dwg No. 20.09

Revision -

Date November '23