

A3 Size

Scale 1:100


FOR PLANNING PURPOSES ONLY. USE FIGURED DIMENSIONS ONLY. SUBJECT TO SITE SURVEY AND ALL NECESSARY CONSENTS. ALL DIMENSIONS TO BE CHECKED BY USER AND ANY DISCREPANCIES, ERRORS OR OMISSIONS TO BE REPORTED TO THE ARCHITECT BEFORE THE WORK COMMENCES. THIS DRAWING IS TO BE READ WITH ALL OTHER RELEVANT MATERIALS

Revision Notes

Date

Drawn

A

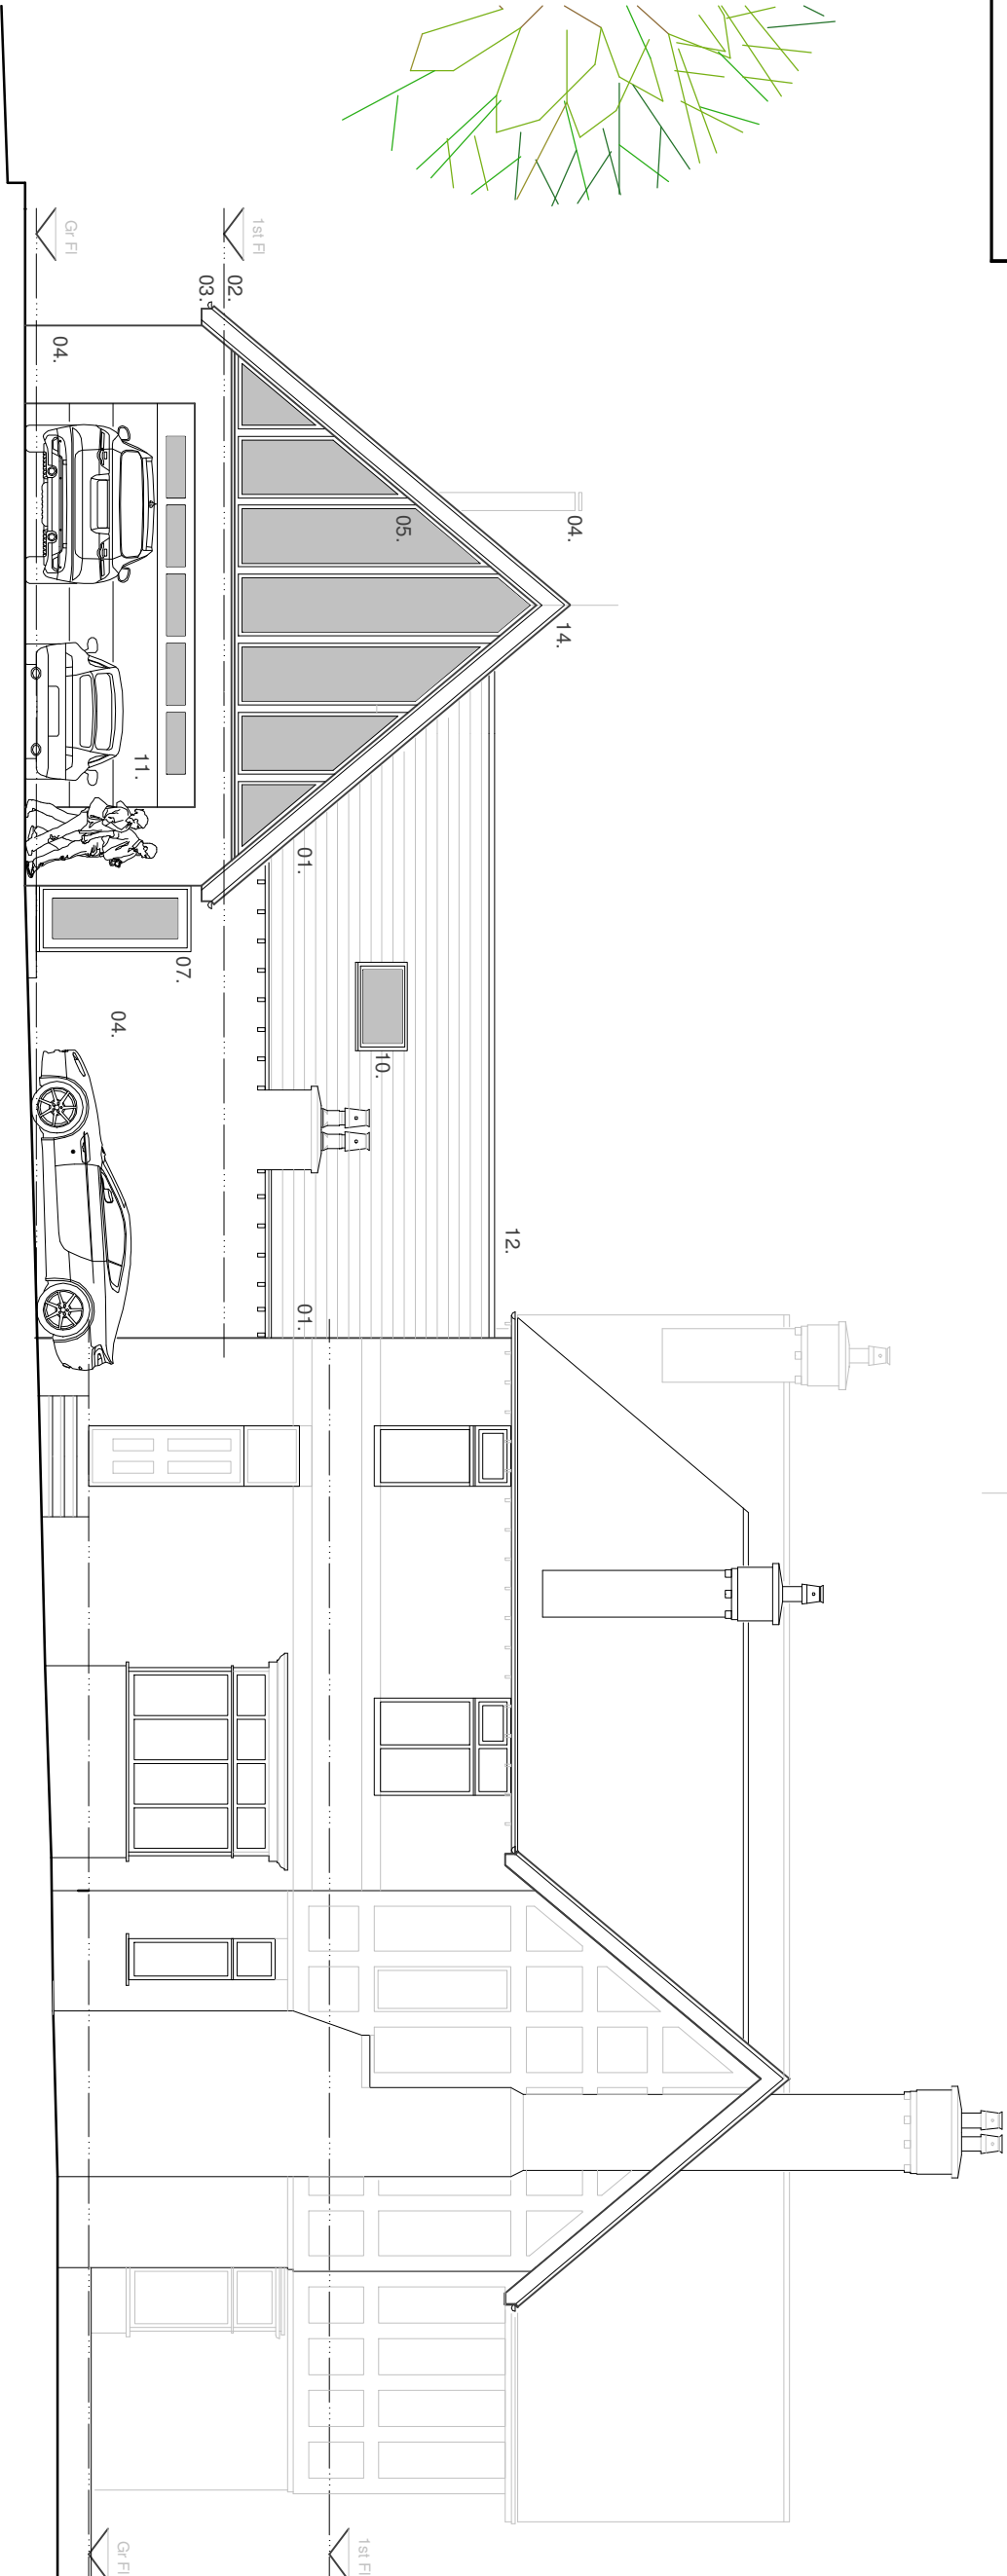

LEGEND: PROPOSED MATERIALS

- Rosmary tiles to match existing
- Rainwater goods to match existing
- Timber fascia to match existing
- Brickwork to match existing
- Aluminium frame glazing
- Woodburner flue
- Aluminium glazed doors
- Juliet balcony
- Aluminium framed roof glazing
- Roof light
- Paint finish to steel garage door
- Raised seam zinc flat roof
- External woodstore
- Timber barge board

Scale Bar 1:100



Proposed West Elevation

FUZED ARCHITECTURE



DESIGN

**FUZED A+D**, Jactin House, 24 Hood Street, Ancoats, Manchester M4 6WX  
T: 0161 724 8006 E: fuzedarchitects@gmail.com W: fuzedarchitects@gmail.co.uk

|          |                                                  |
|----------|--------------------------------------------------|
| Project: | Stand Knoll, 38 Ringley Road, Whitefield M45 7LE |
| Client:  | Mr and Mrs Davies                                |
| Content: | Planning Submission<br>Proposed Elevations       |

|              |              |
|--------------|--------------|
| Contract No. | 1141         |
| Dwg No.      | 21.03        |
| Revision     | -            |
| Date         | November '23 |