




LEGEND: PROPOSED MATERIALS

- Rosmary tiles to match existing
- Rainwater goods to match existing
- Timber fascia to match existing
- Brickwork to match existing
- Aluminium frame glazing
- Woodburner flue
- Aluminium glazed doors
- Juliet balcony
- Aluminium framed roof glazing
- Roof light
- Paint finish to steel garage door
- Raised seam zinc flat roof
- External woodstore
- Timber barge board

Scale Bar 1:100

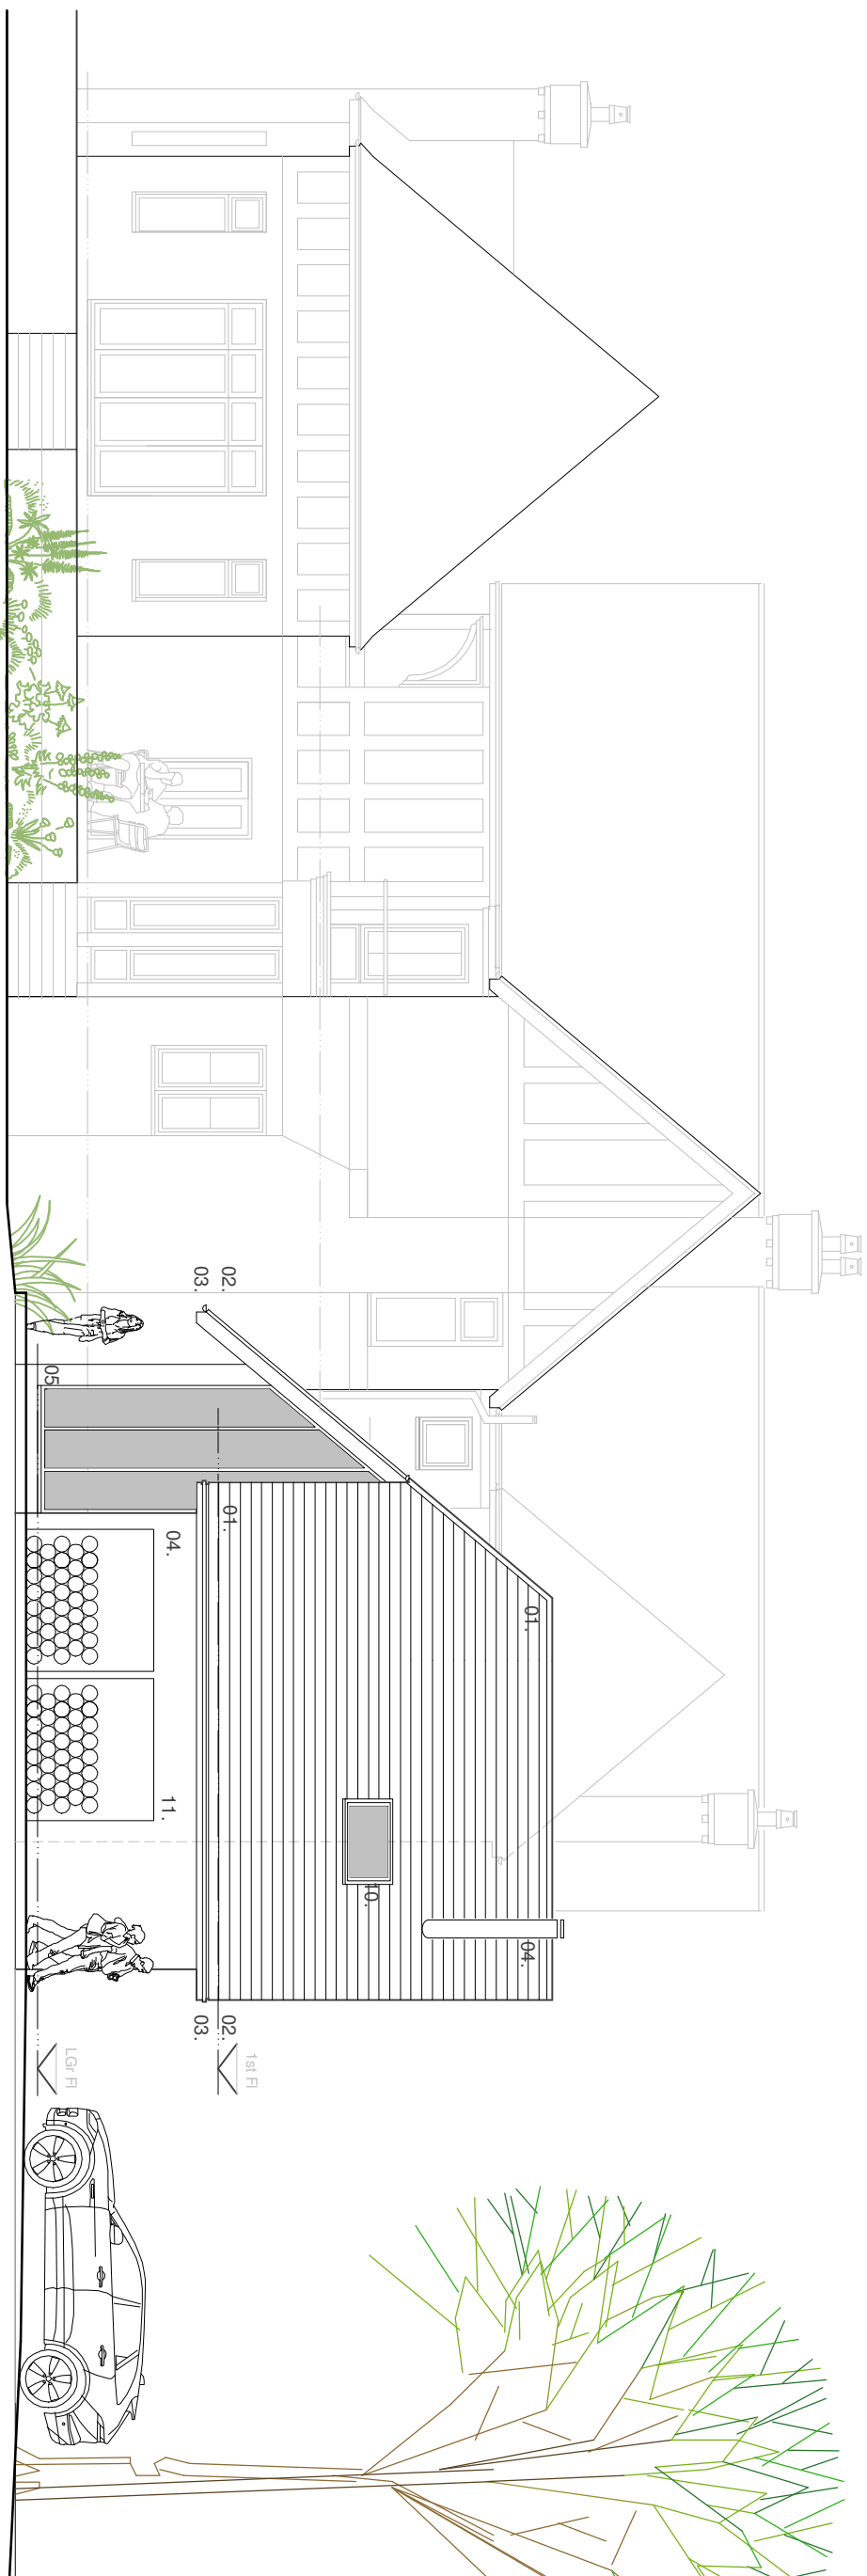

Proposed North Elevation

FUZED ARCHITECTURE



DESIGN

FUZED A+D, Jactin House, 24 Hood Street, Ancoats, Manchester M4 6WX
T: 0161 724 8006 E: fuzedarchitects@gmail.com W: fuzedarchitects@gmail.co.uk

Project: Stand Knoll, 38 Ringley Road, Whitefield M45 7LE

Client: Mr and Mrs Davies

Content: Planning Submission

Proposed Elevations

Contract No.

1141

Dwg No.

21.04

Revision

-

Date

November '23