



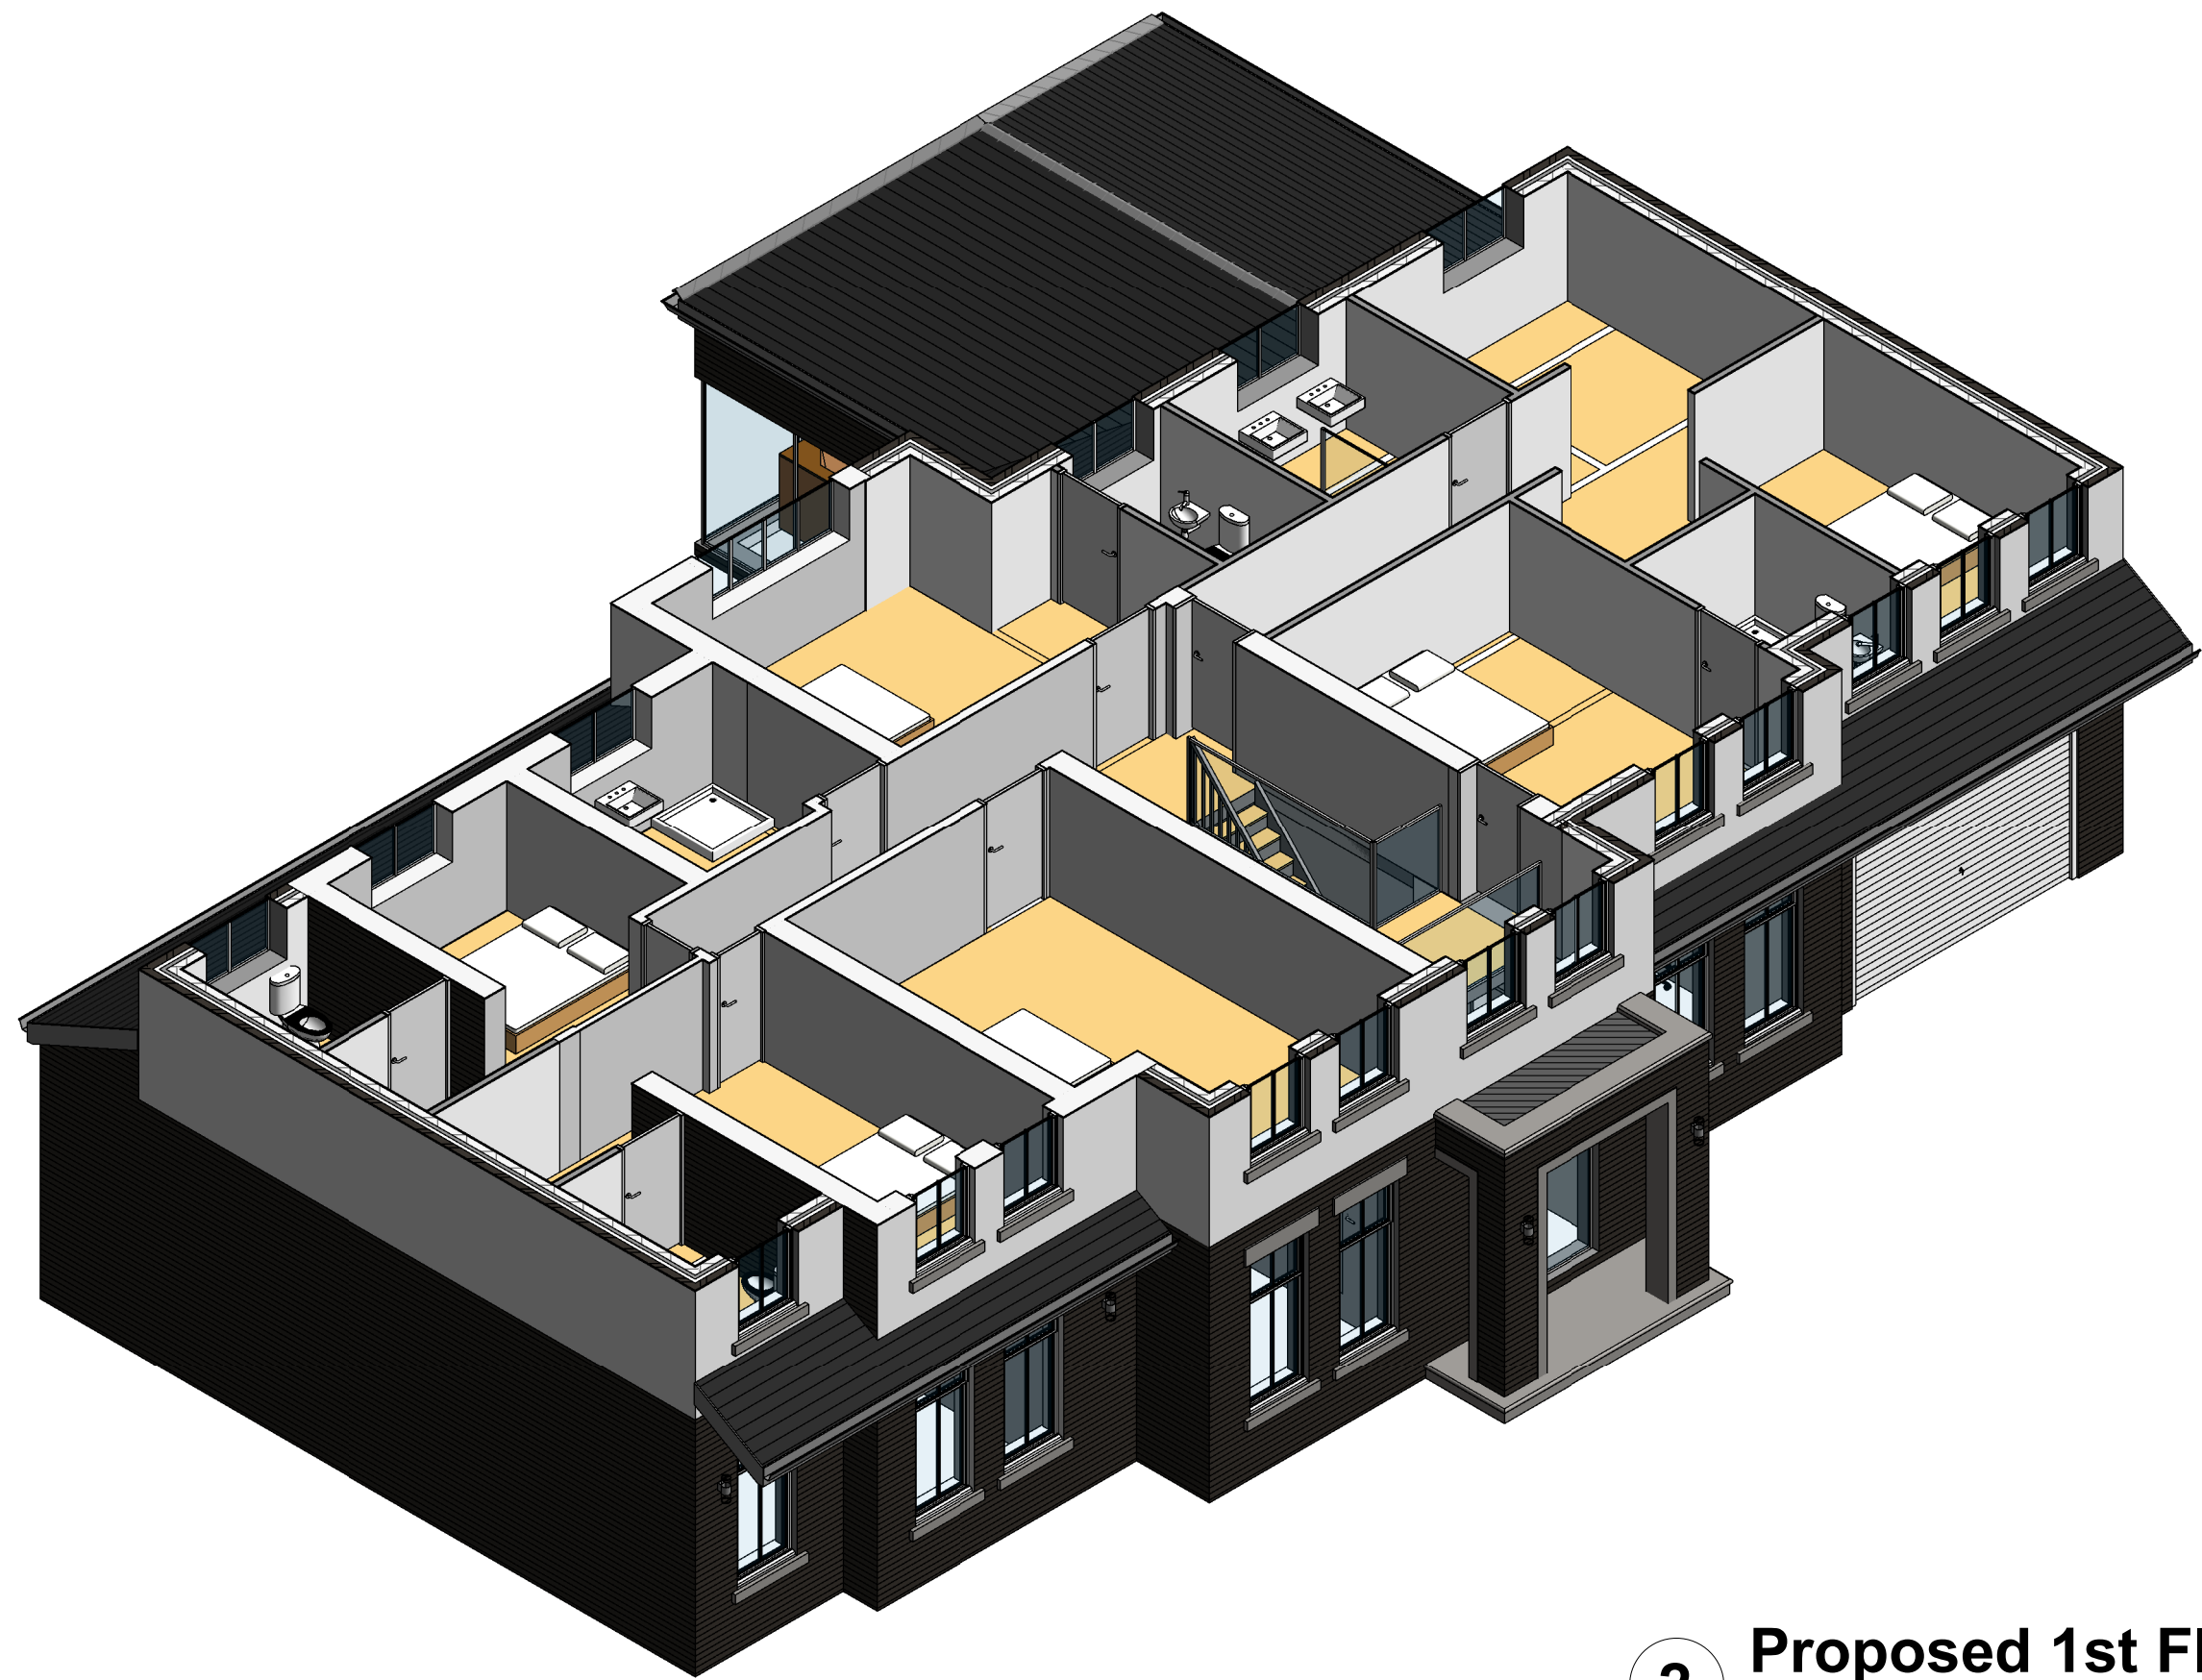

2 Proposed 1st Floor 3D

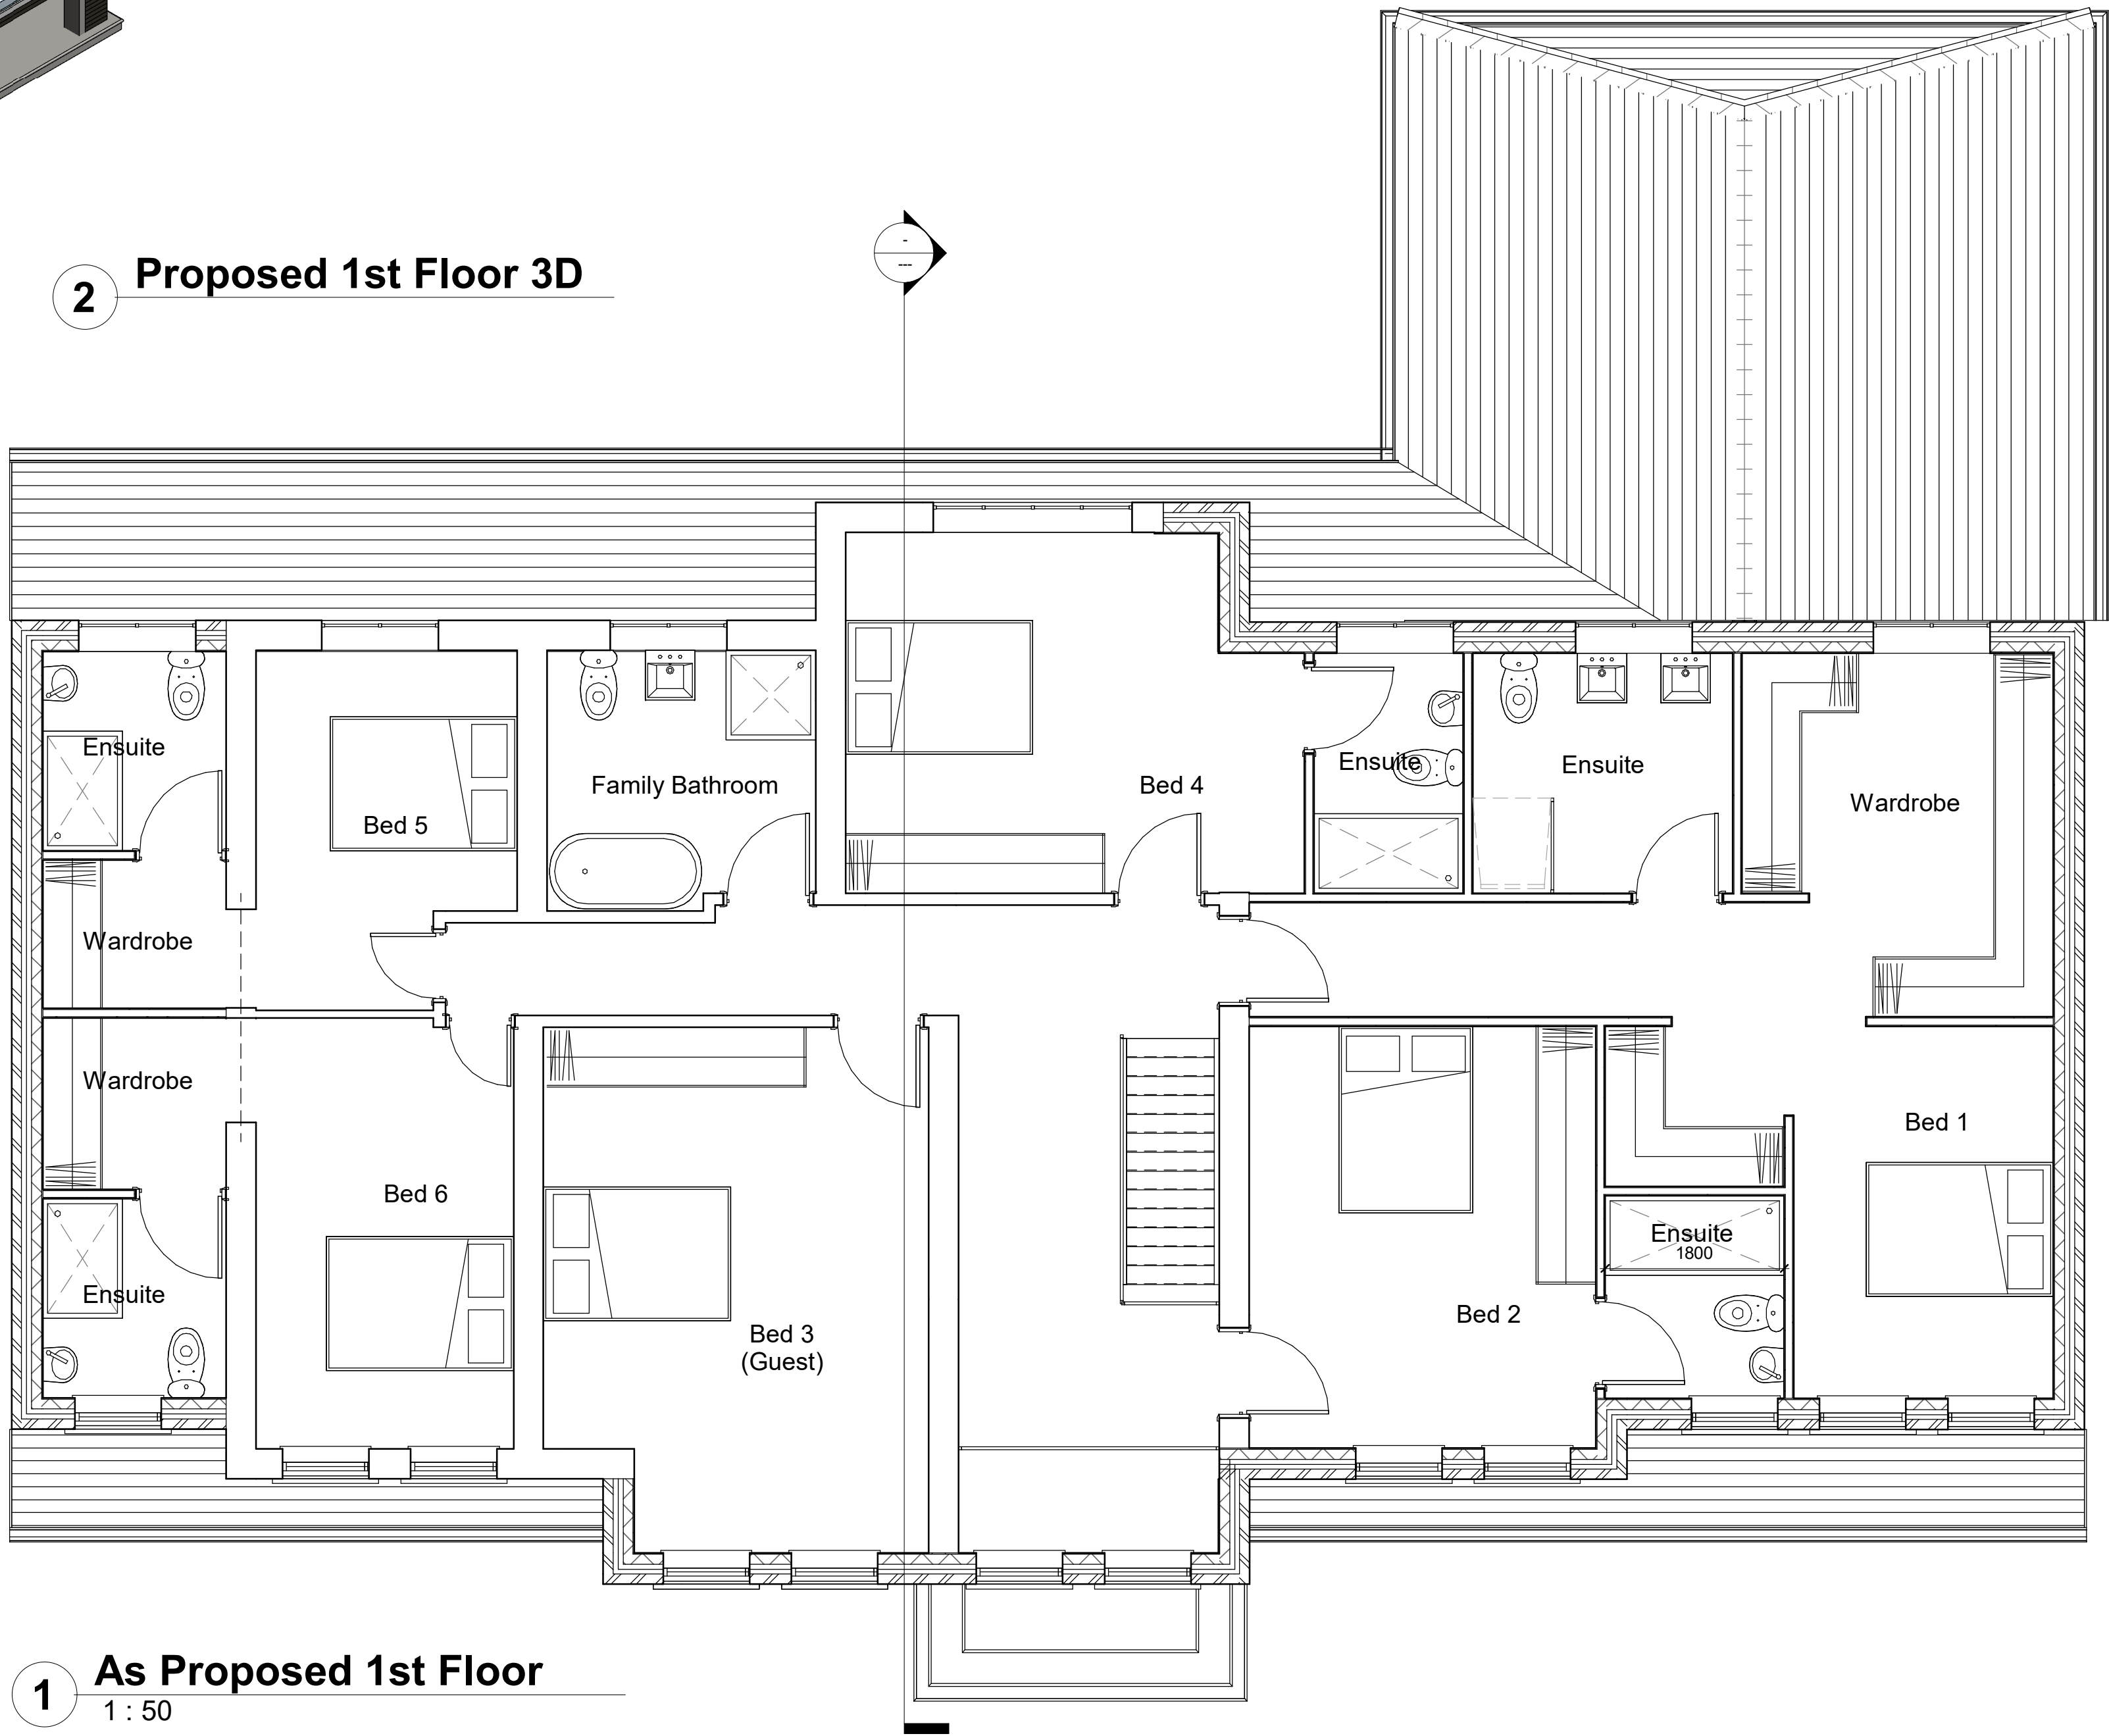

1 As Proposed 1st Floor
1 : 50

NOTES

ALL DIMENSIONS AND LEVELS ARE TO BE CHECKED ON SITE

ANY DISCREPANCIES ARE TO BE REPORTED TO THE PROJECT MANAGER BEFORE ANY WORK COMMENCES

THIS DRAWING SHALL NOT BE SCALED TO ASCERTAIN ANY DIMENSIONS WORK TO FIGURED DIMS ONLY

THIS DRAWING SHALL NOT BE REPRODUCED WITHOUT EXPRESS WRITTEN PERMISSION FROM LUXE DESIGN AND BUILD

P2	25.10.21	BC	Planning comments
P1	11.01.21	BC	First issue
Rev No.	Rev Date	Rev By	Description
474 bolton road			
474 Bolton Road, Bury, BL8 2DU			
Luxe Design			

LUXE
DESIGN BUILD

As Proposed 1st Floor Plan

PRELIMINARY

scale 1 : 50	drawn BC	checked BC
@ sheet size A1	rev date 25.10.21	
21-008	PL-003	P2
job number	drawing number	revision

Luxe Design and
Build