


General Notes


Do not scale from this drawing. Only work to written dimensions.

All site dimensions shall be verified by the Contractor on site prior to commencing any works.


This drawing is the property of Studio Square and copyright is reserved by them. The drawing is not to be copied or disclosed by or to any unauthorised persons without the prior written consent of Studio Square.

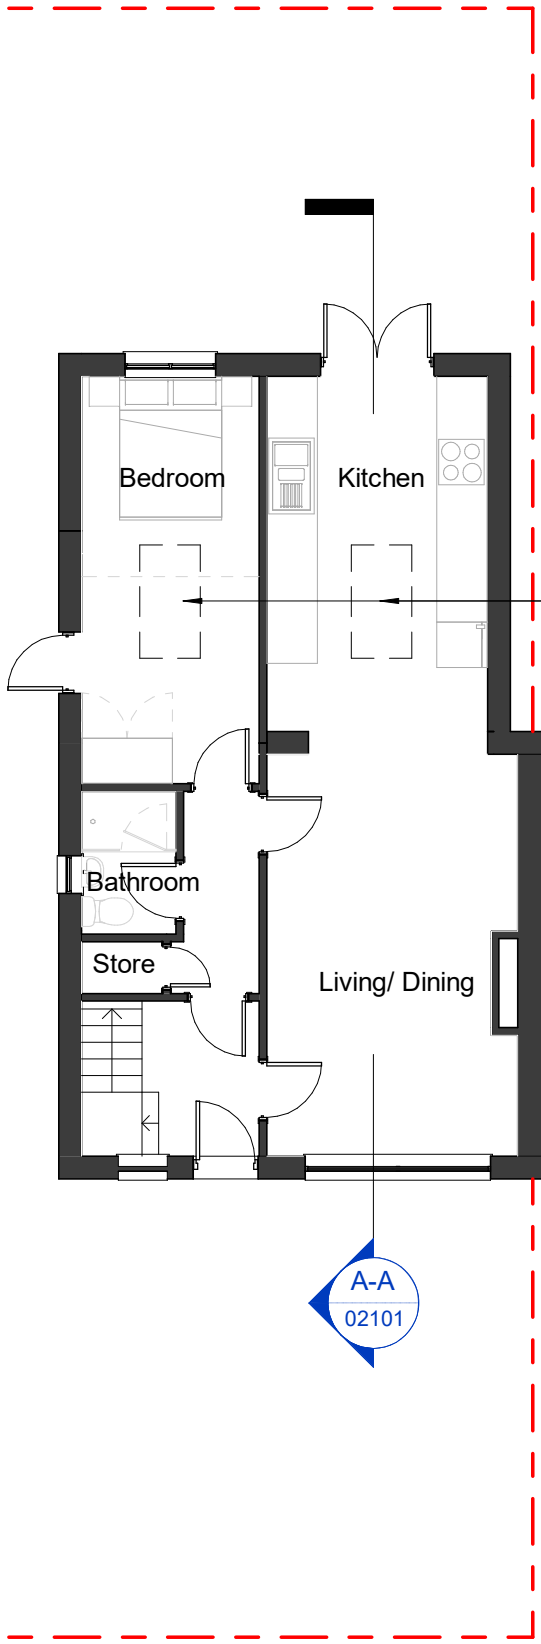


Proposed Ground Floor Plan

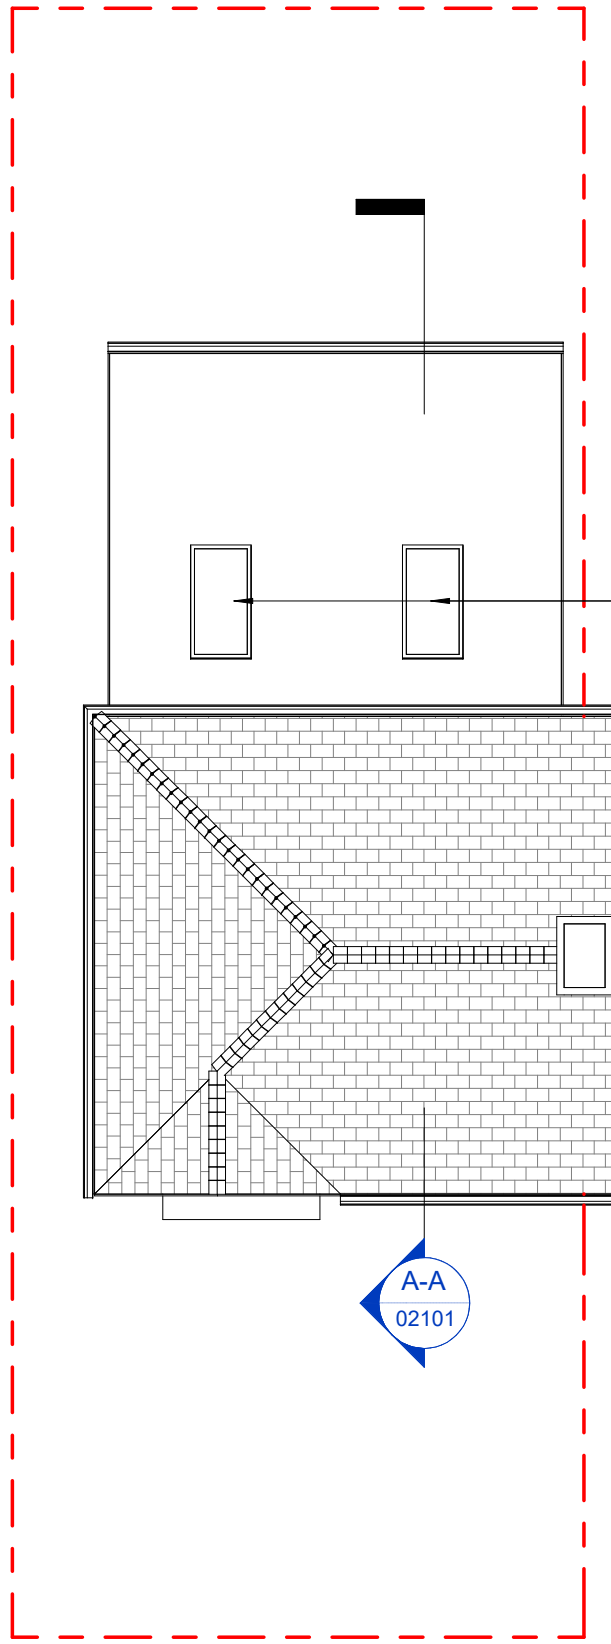


Proposed Roof Plan

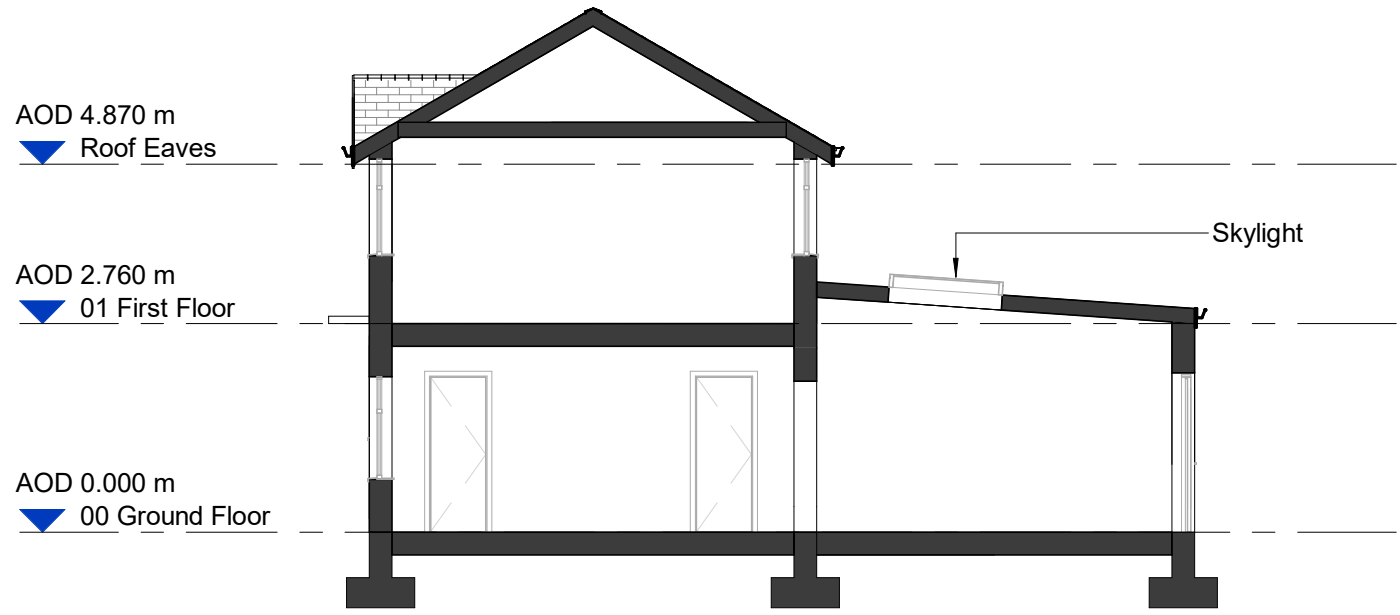


Proposed Section A-A

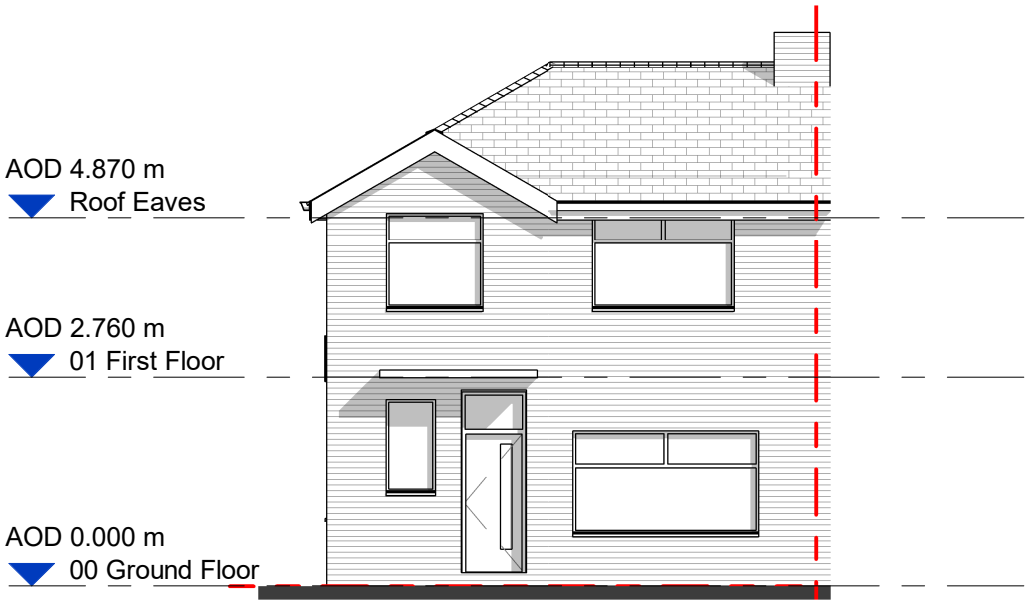


Proposed East Elevation (Front)
[No Change]

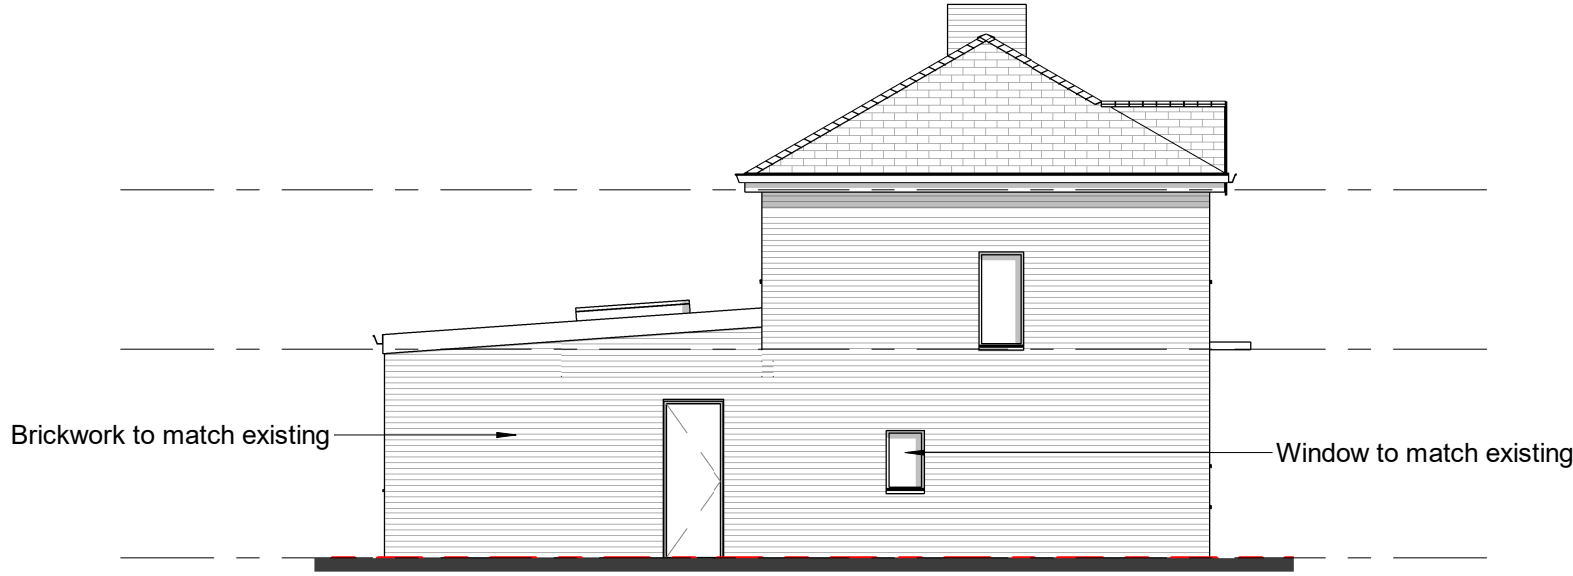


Proposed South Elevation (Side)

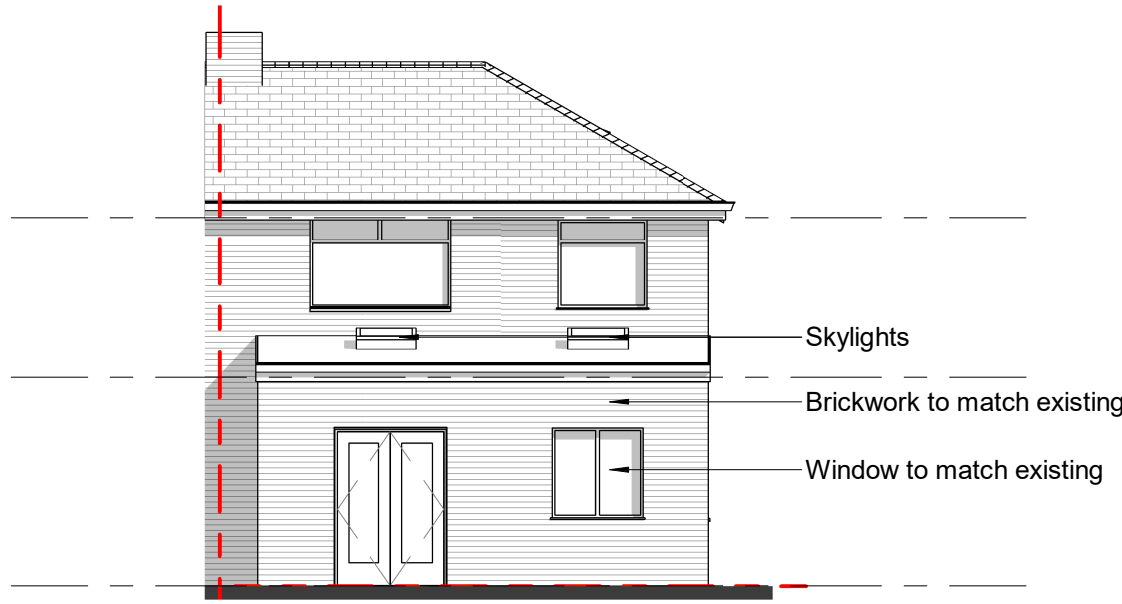

Proposed West Elevation (Rear)

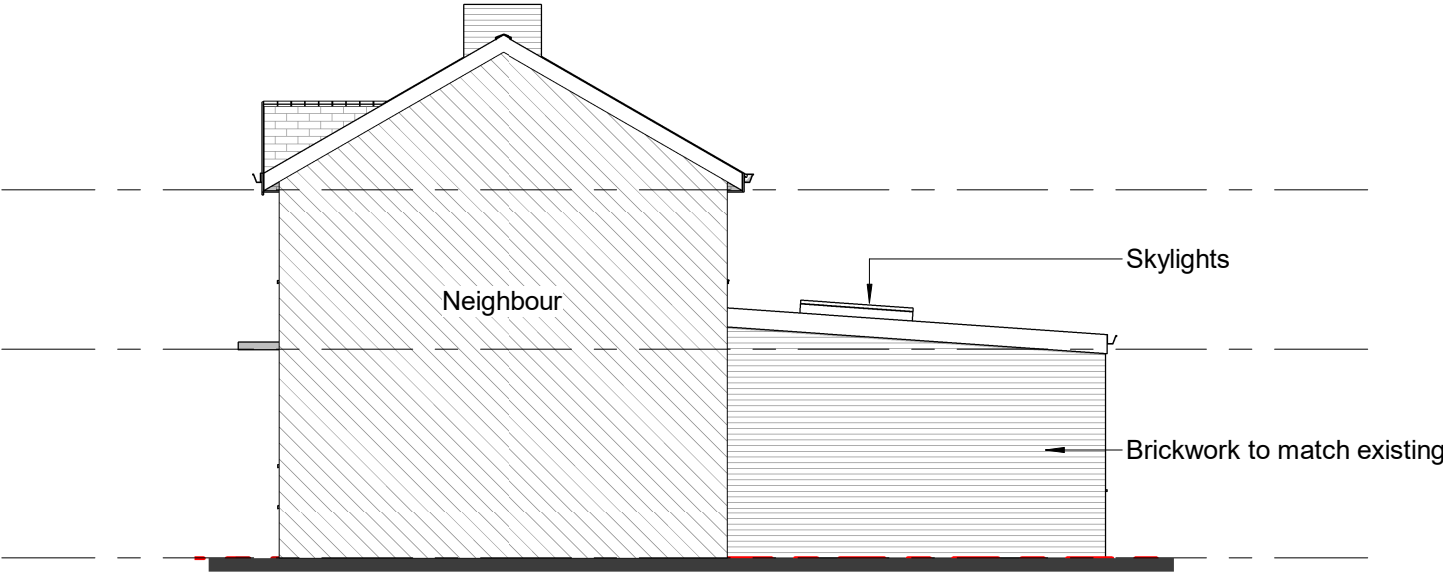

Proposed North Elevation (Side)

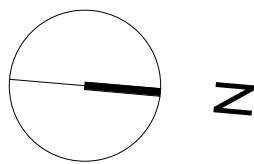

REV.	DATE	AMENDMENT
P01	26/01/2021	Issue For Planning

CLIENT
Mr B. George

PROJECT
19 Wellington Drive

Scale @ A1 **1 : 100**
Status **Stage 2**
Drawn By **AR**
Date **17/01/2022**

Sheet Name:
**Proposed:
GA Plans, Elevations and Sections**

STATUS	PURPOSE FOR ISSUE	Project NO.
S2	Planning	1047
Project No.	Orig. Zone Level Type Role Dwg.No.	Rev.
1047	SSQ · XX · XX · DR · A · 02101	P01

STUDIO SQUARE

The Studio. No. 90 New North Road, Huddersfield, HD1 5NE
Email. hello@studio-square.co.uk
Web. www.studio-square.co.uk