
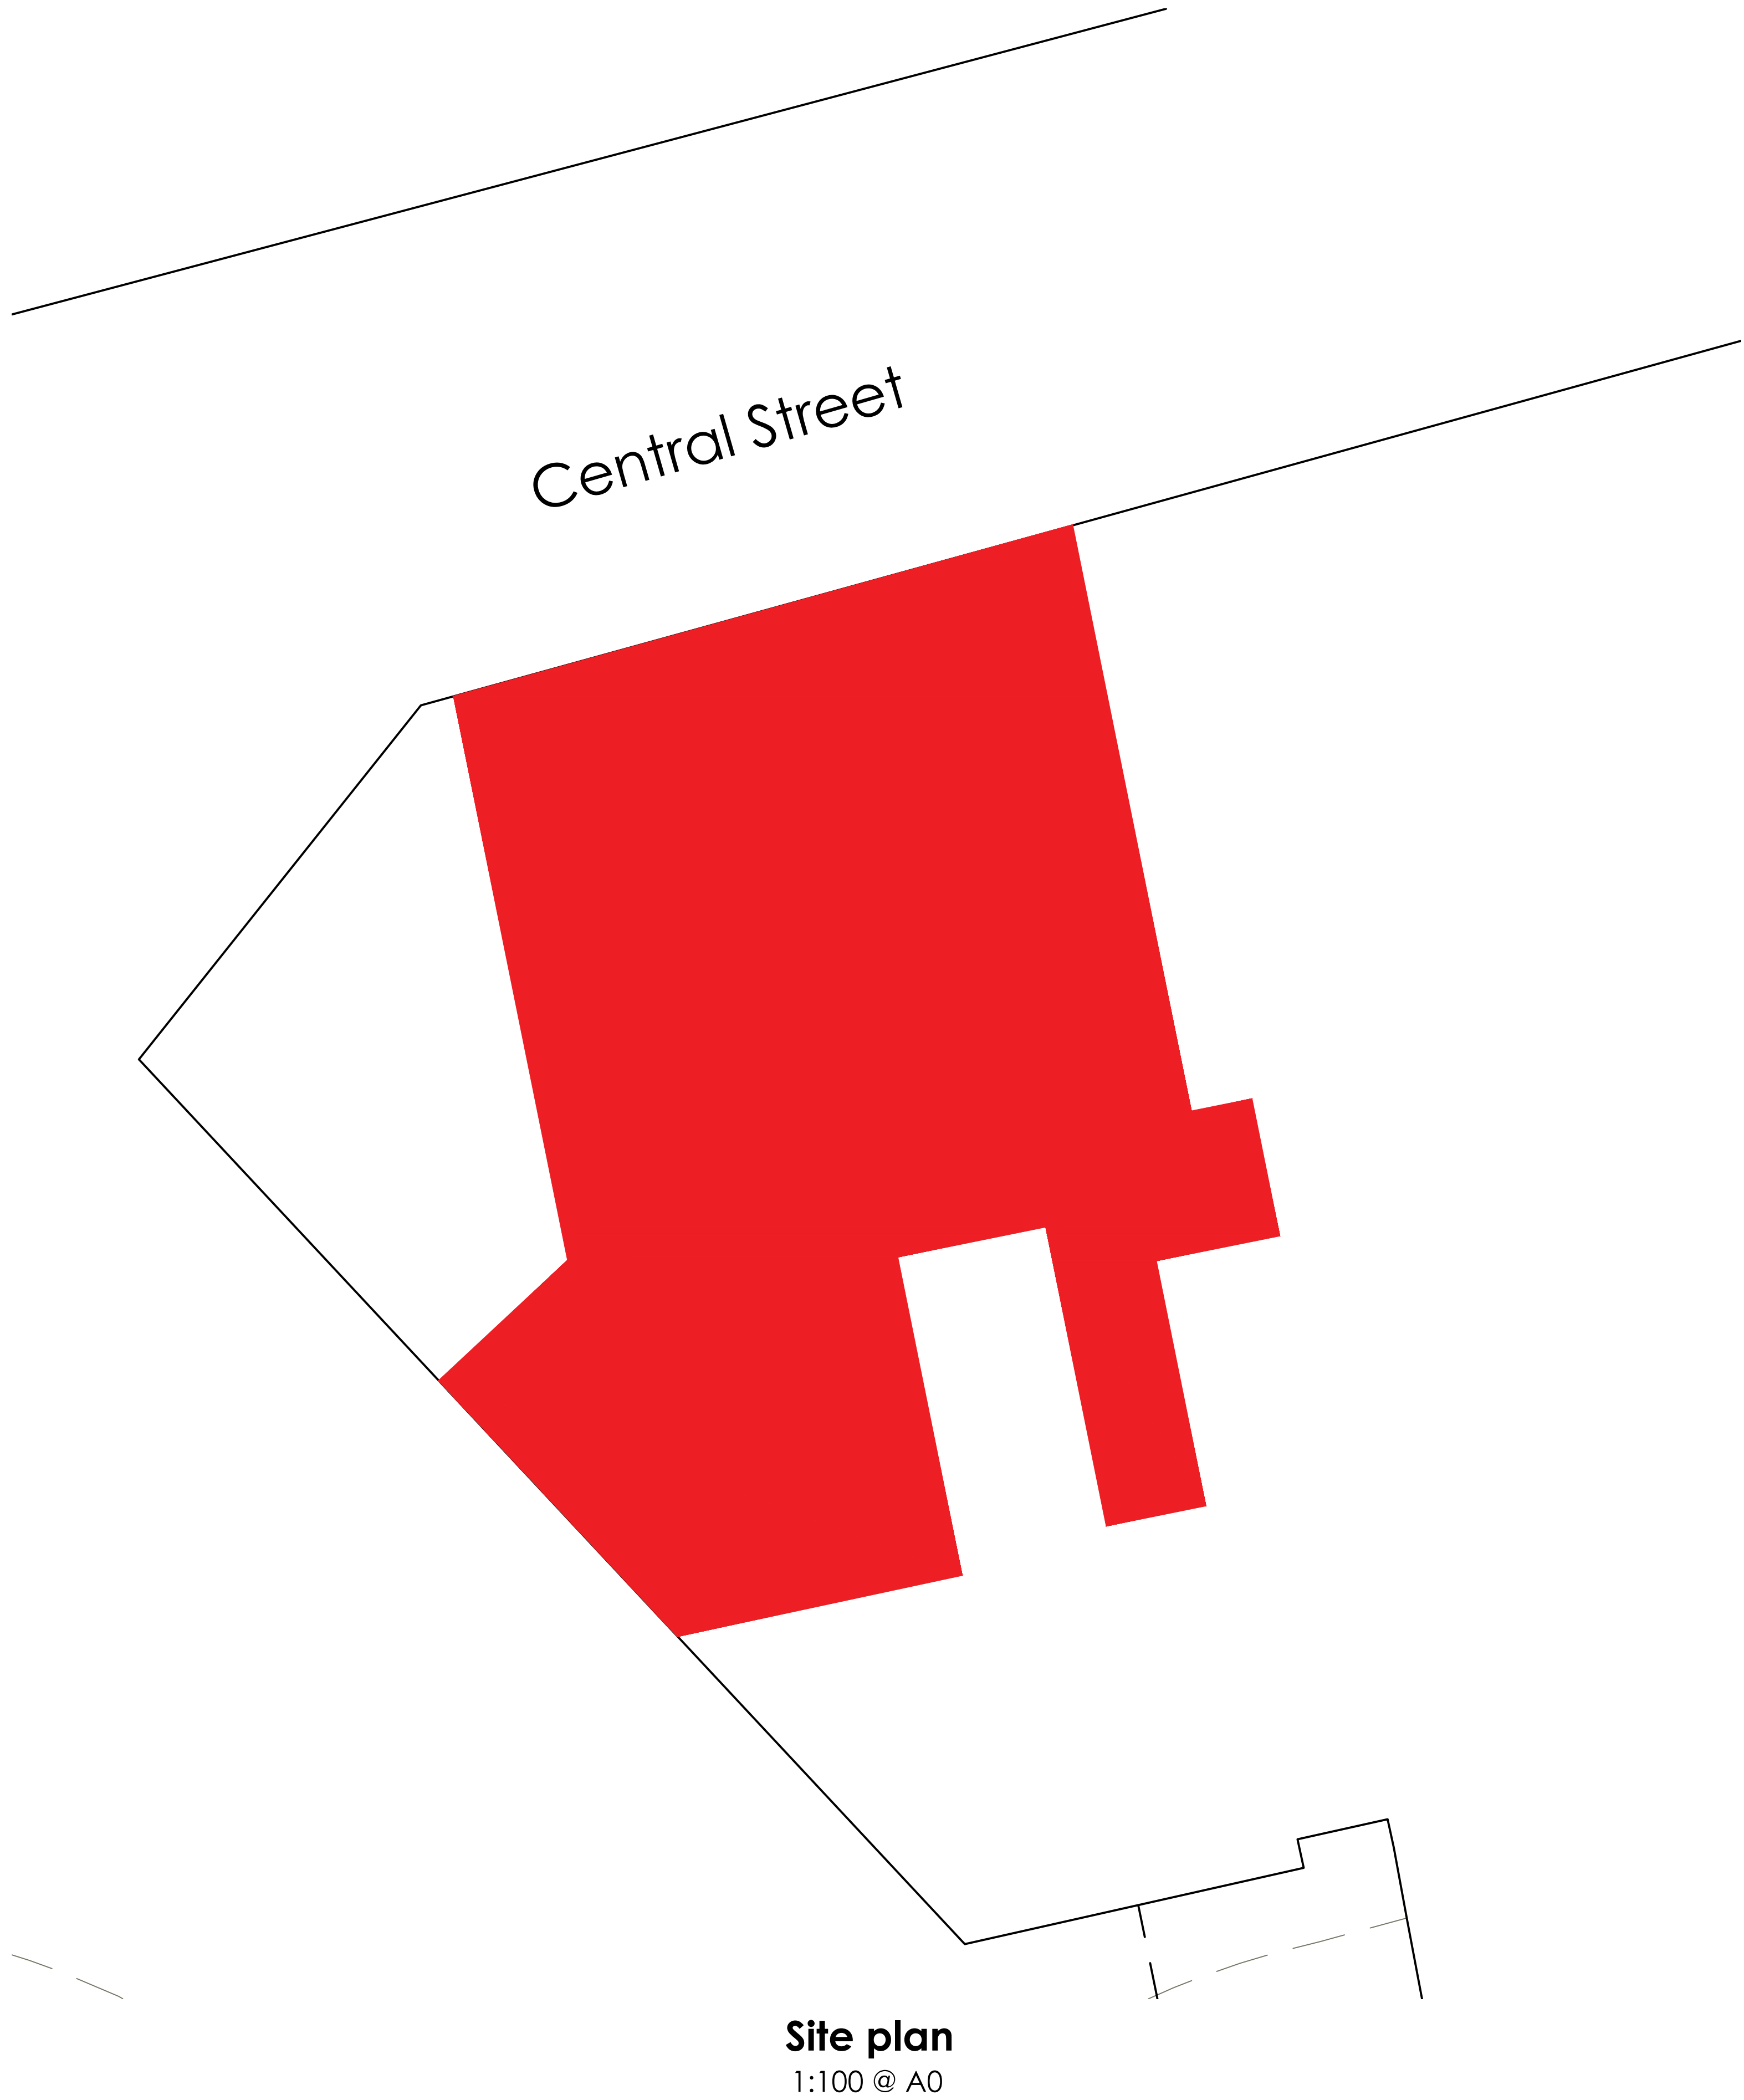


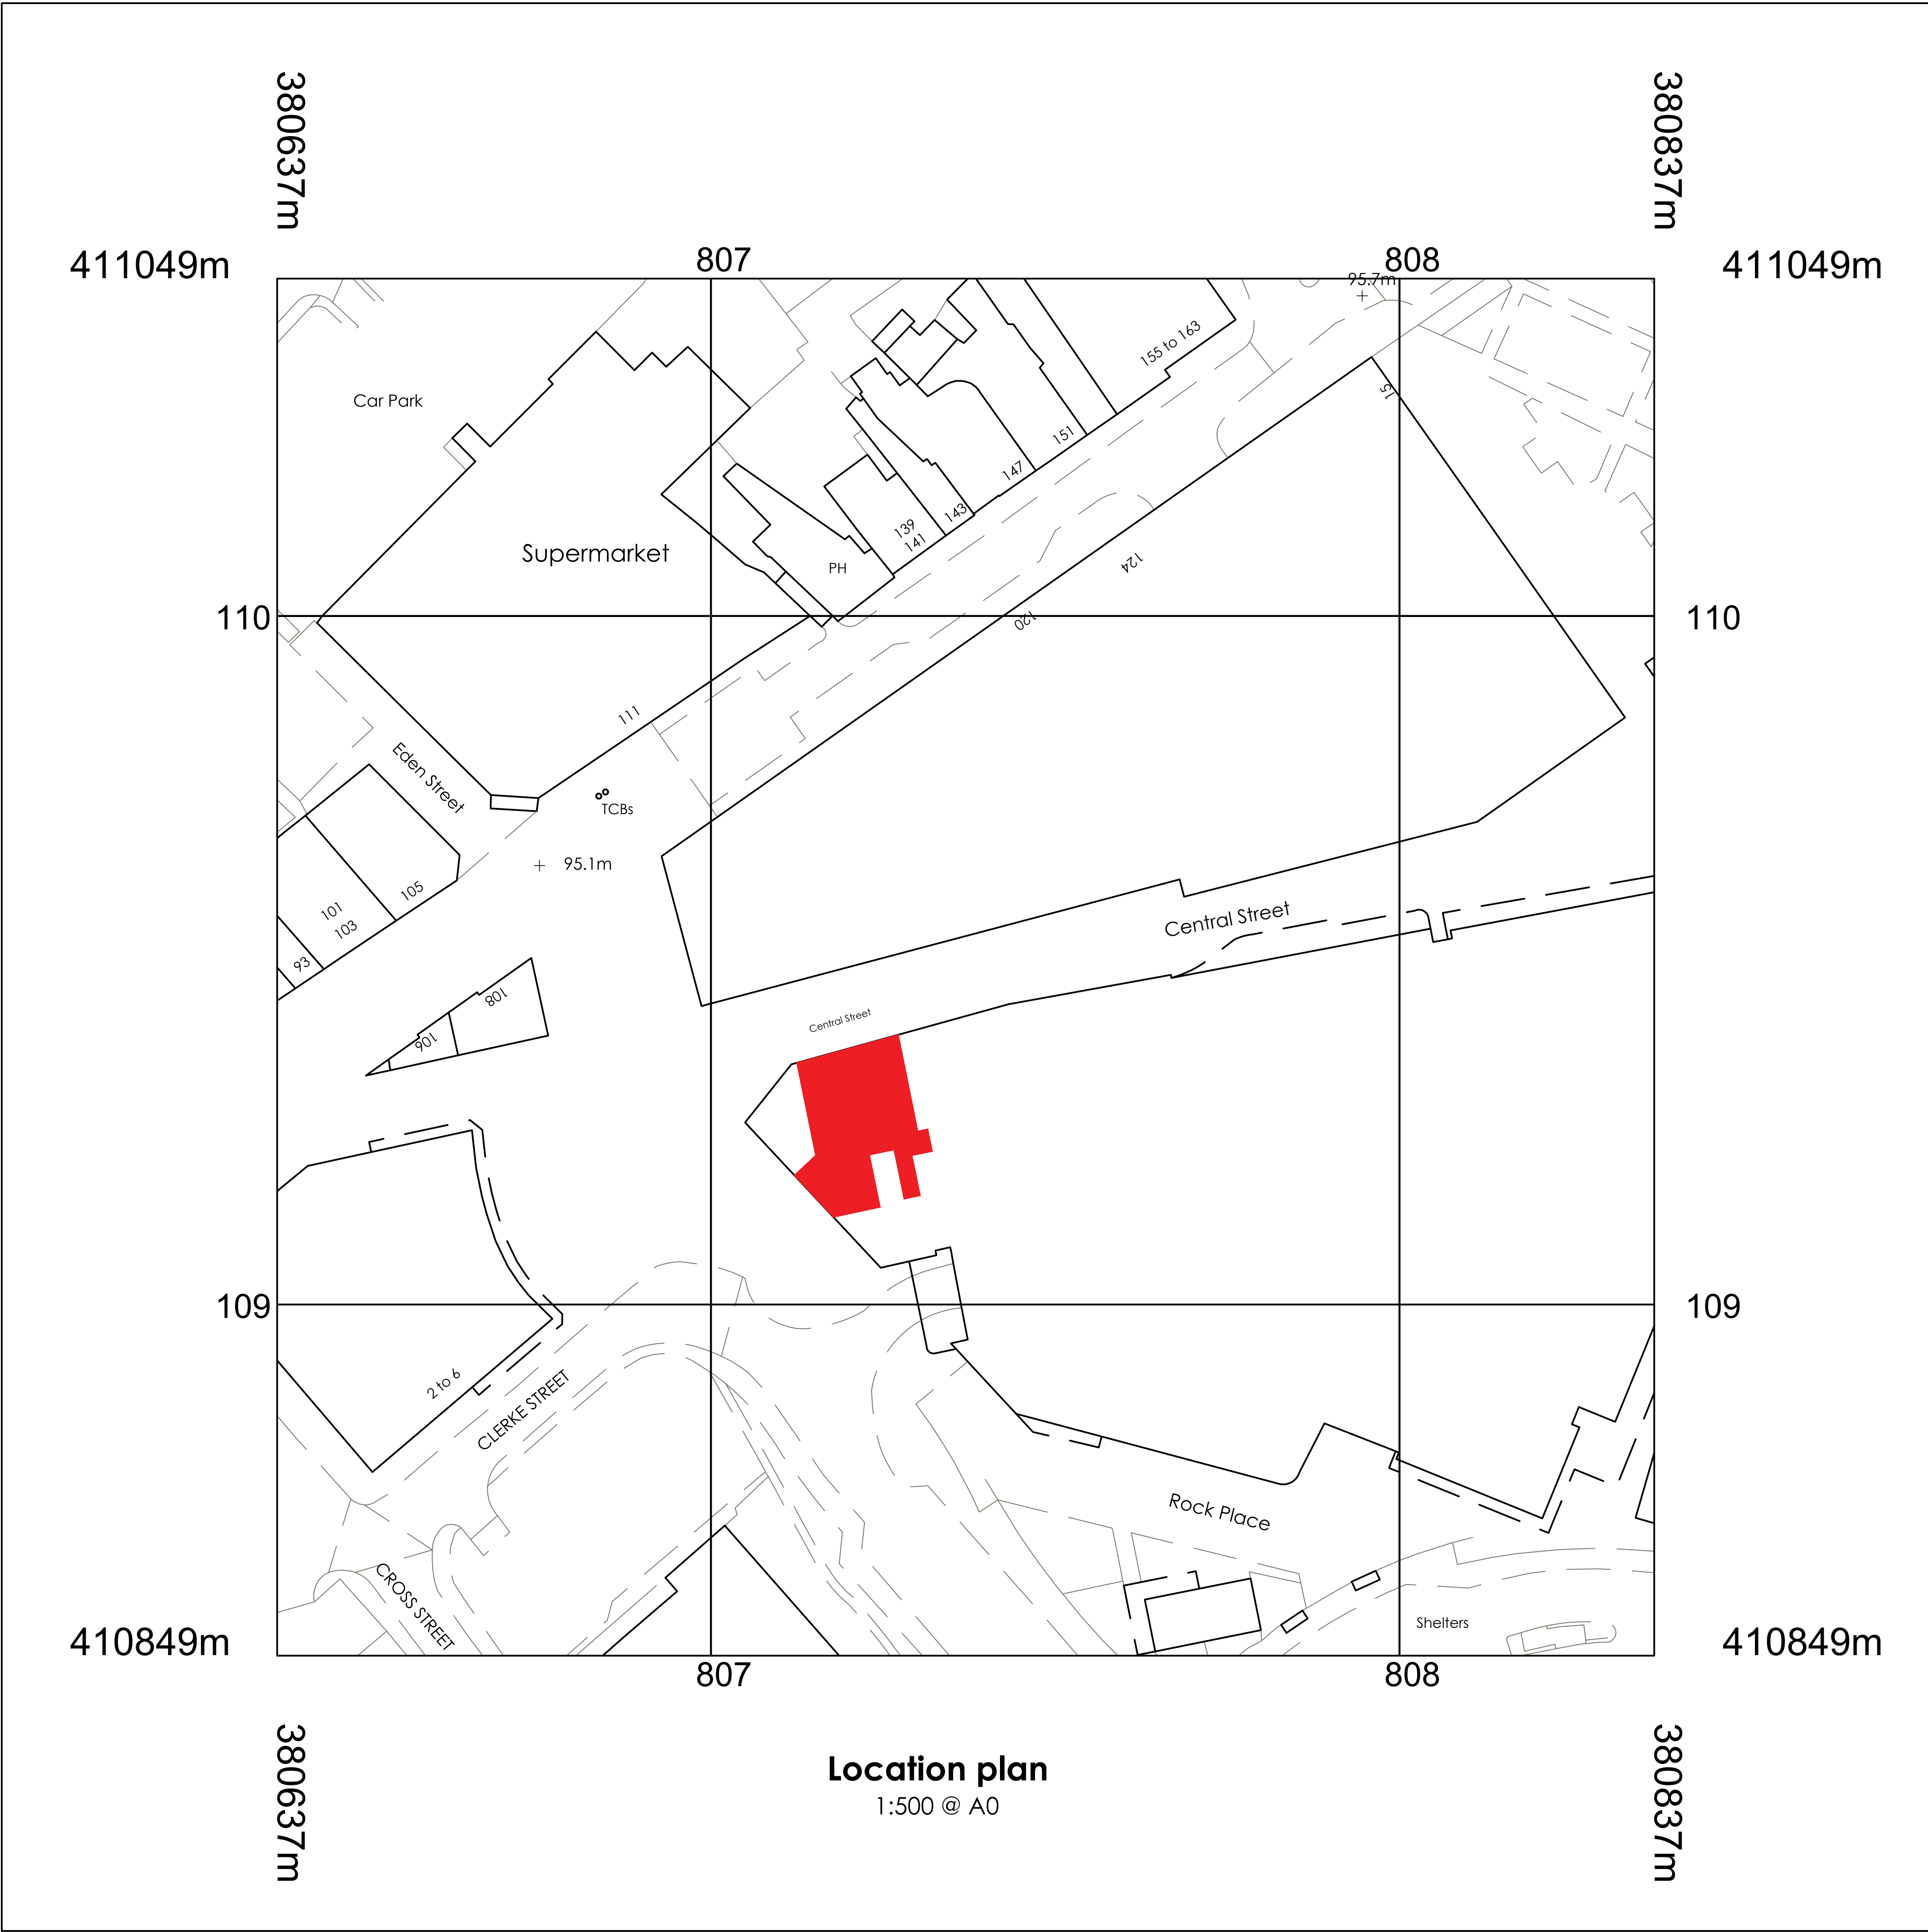

Written dimensions on these drawings shall take precedence over scaled dimensions. Contractors shall verify and be responsible for all dimensions and conditions on the project and this office must be notified of any variations from the dimensions and conditions shown by these drawings prior to commencement of any work. All contractors are deemed to have made themselves aware of site conditions prior to entering into any contract. Shopfiting details must be submitted to this office for approval before proceeding with fabrication. This drawing is the property of rpa. Copyright is reserved by them and the drawing is issued on condition that it is not copied, reproduced, retained or disclosed to any unauthorised person, either wholly or in part without the consent in writing of rpa.

NOTE:
This drawing was created using details from:
rpa survey 25-04-2022

PLANNING-FOR ADVERTS APPROVAL

rev	date	description	drawn	chk
07/10/22		FOR ADVERTS APPROVAL Initial issue of drawing.	EF	-,-
client				
VANILLA				
BURY				
Unit F27a, The Rock Shopping Centre Bury BL9 0JY				
checked job no				
-				
drawing title				
PLANNING				
Location and site plan				
drawn by		date	checked	
EF		Aug'22	-,-	
job no.	drawing no.	revision		
2007551	P00	-		

IMPORTANT NOTE:
Whilst every effort has been made to ensure the accuracy of the tender drawings, the contractor is to take all dimensions as provisional, and is to check all dimensions during their first site visit. Any discrepancies with the Tender Drawings are to be recorded and reported to the Project Manager without delay.

IMPORTANT NOTE:
All contractors are to review, price, and construct in accordance with with RPA Standard Details and other documents and the Foot Locker IS & T document which can be located on Info exchange in the standard detail folder Section G Mechanical & Electrical.