




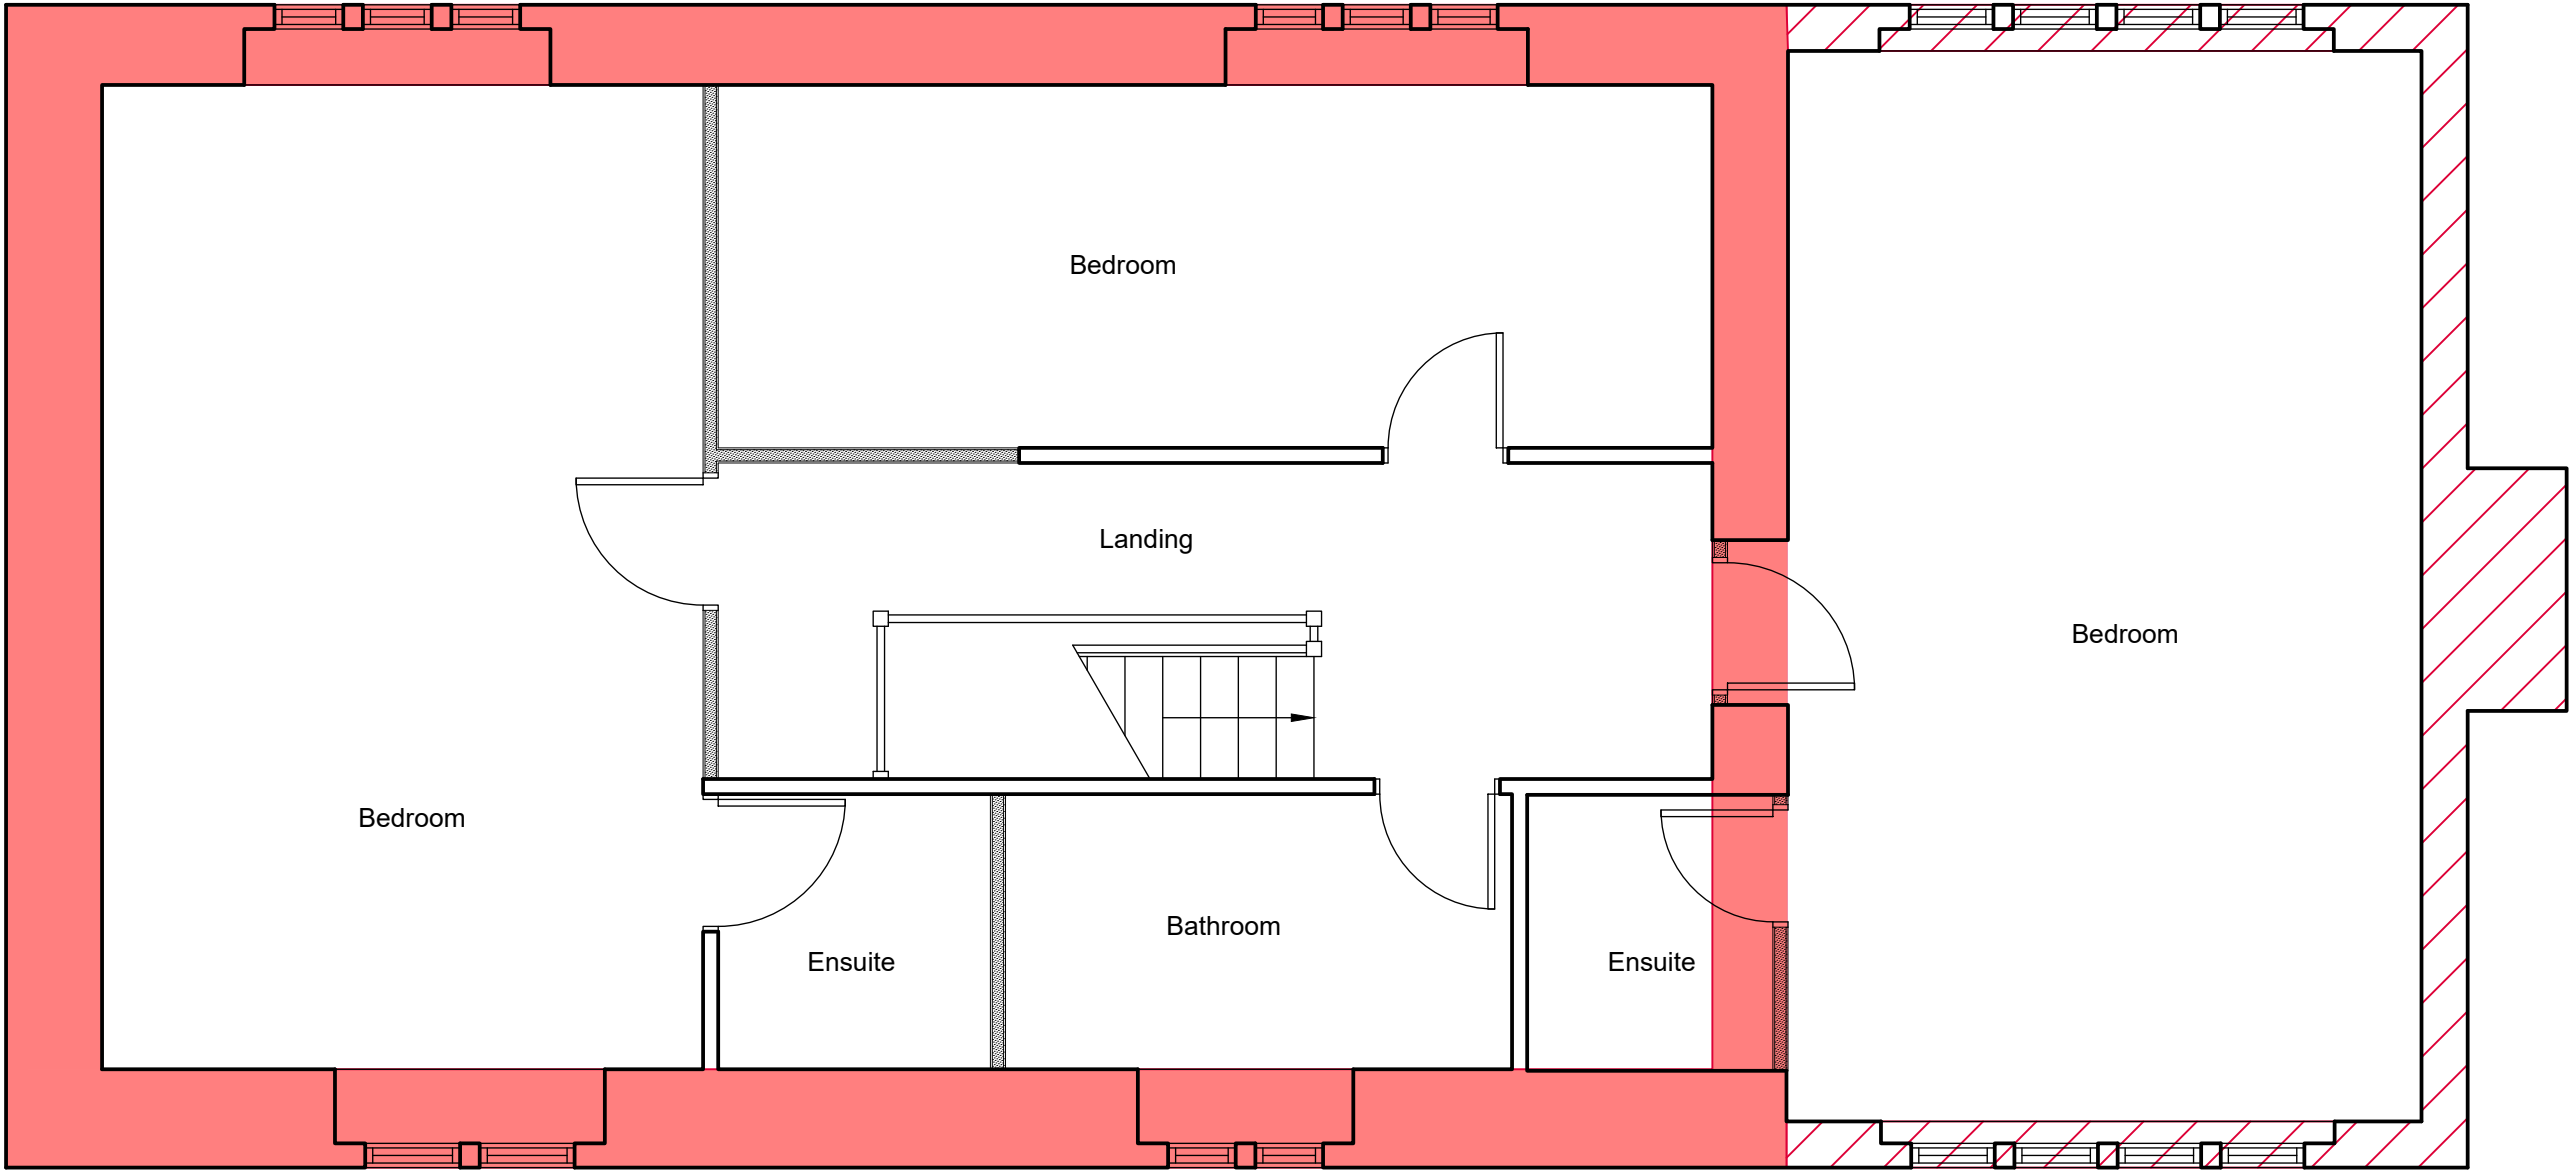

First Floor Plan

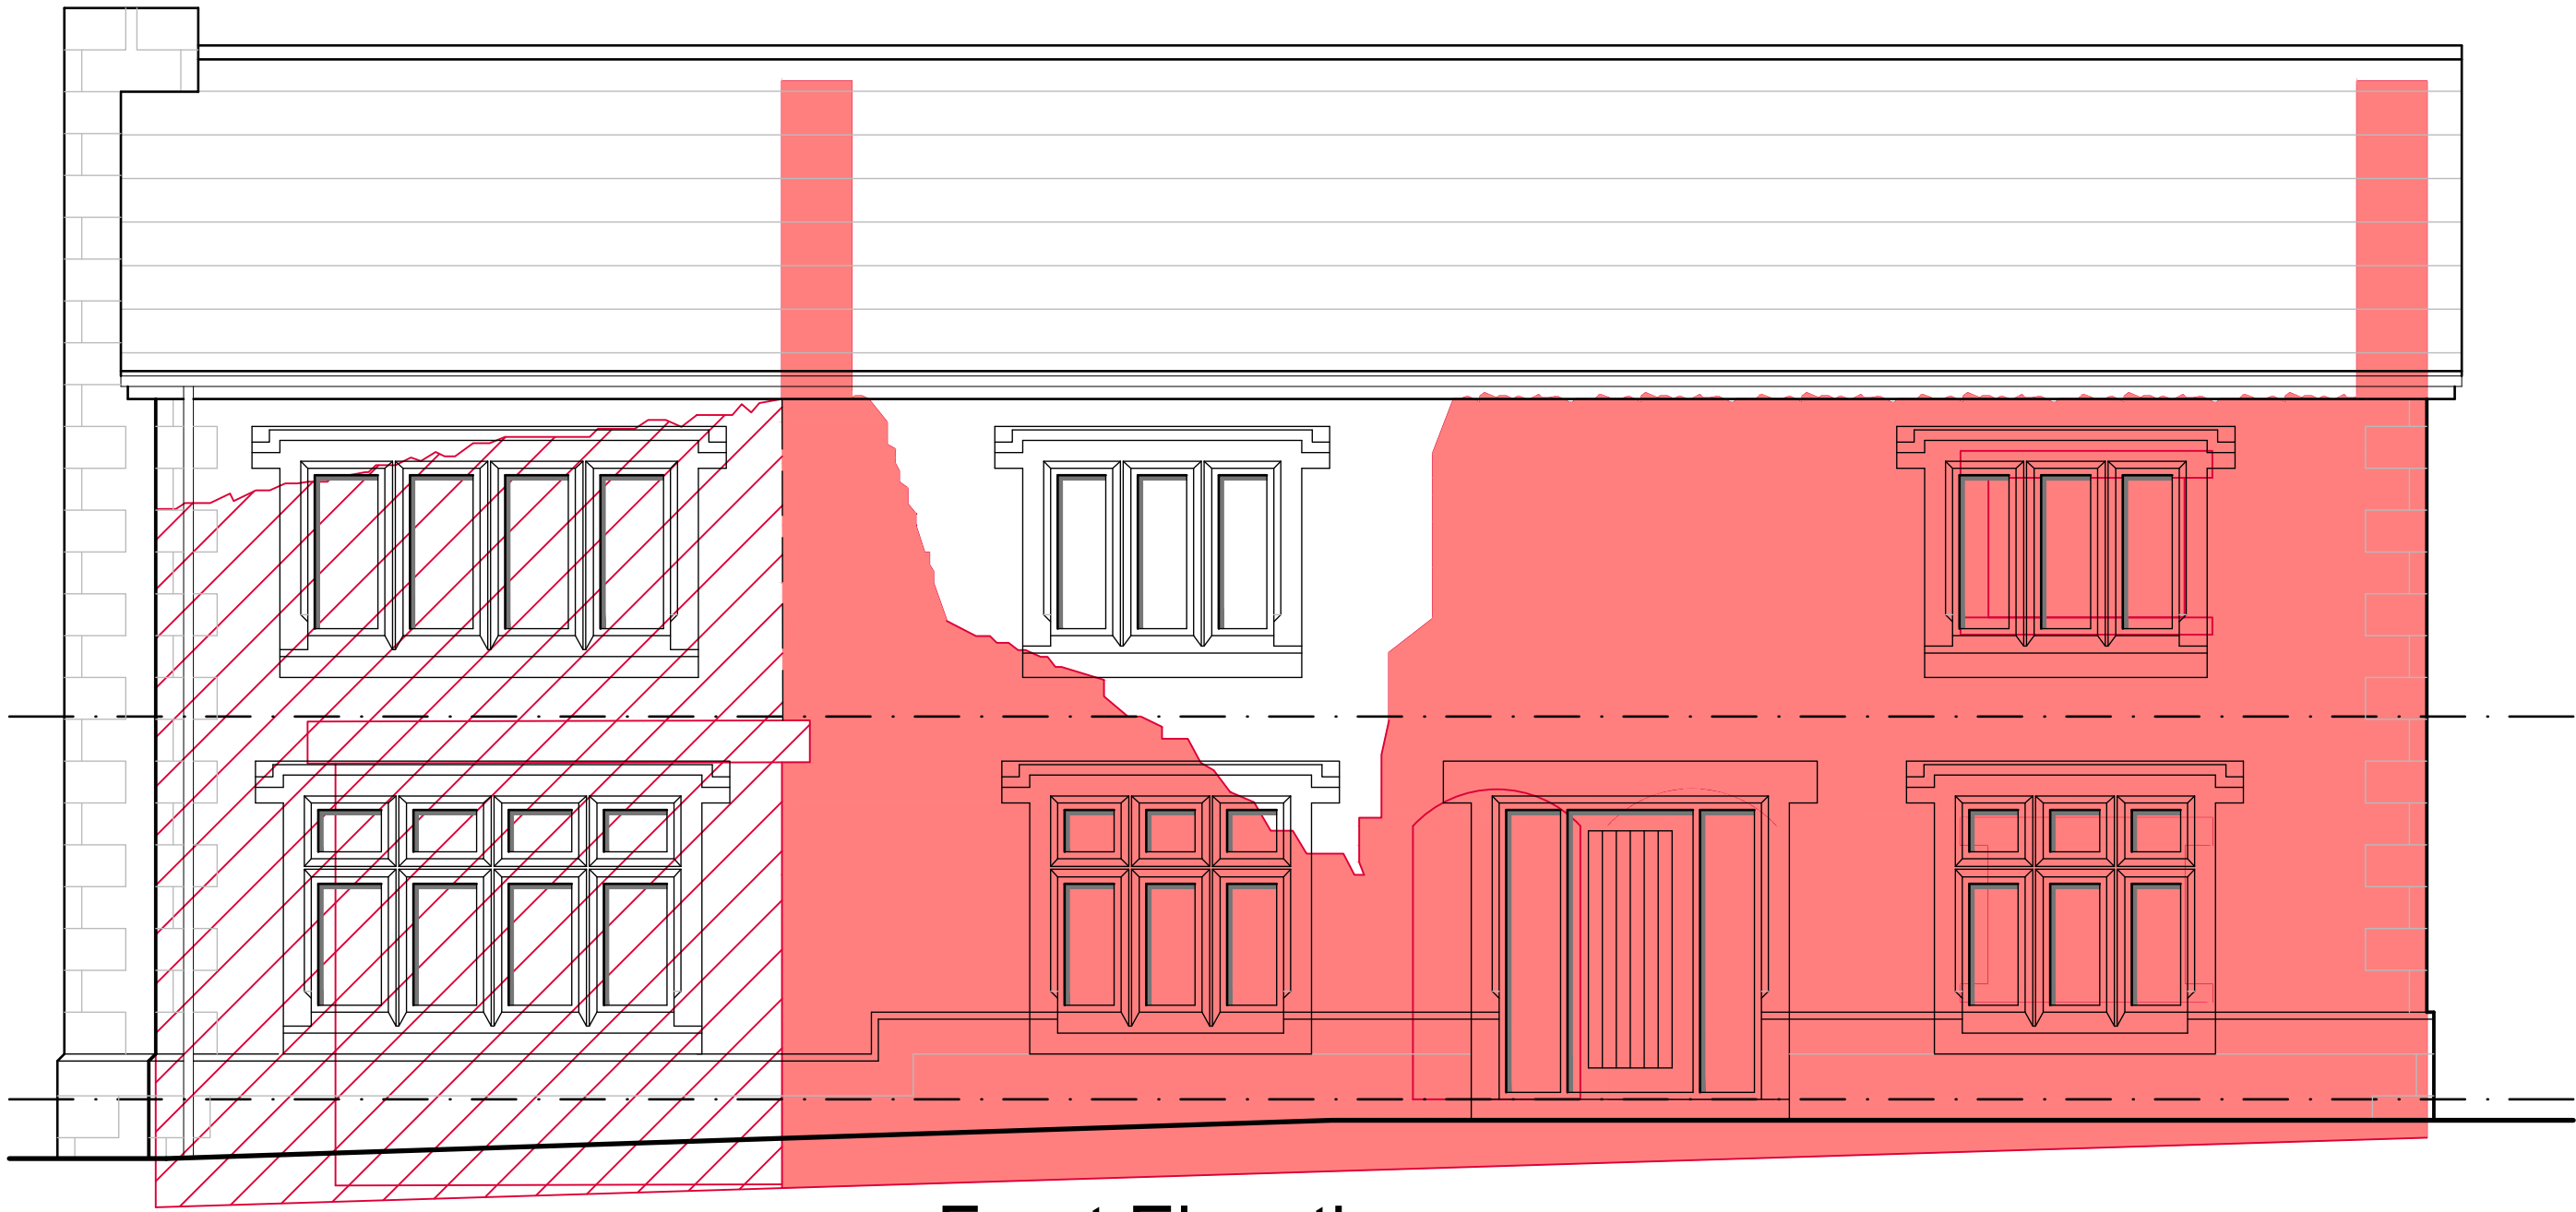


Front Elevation

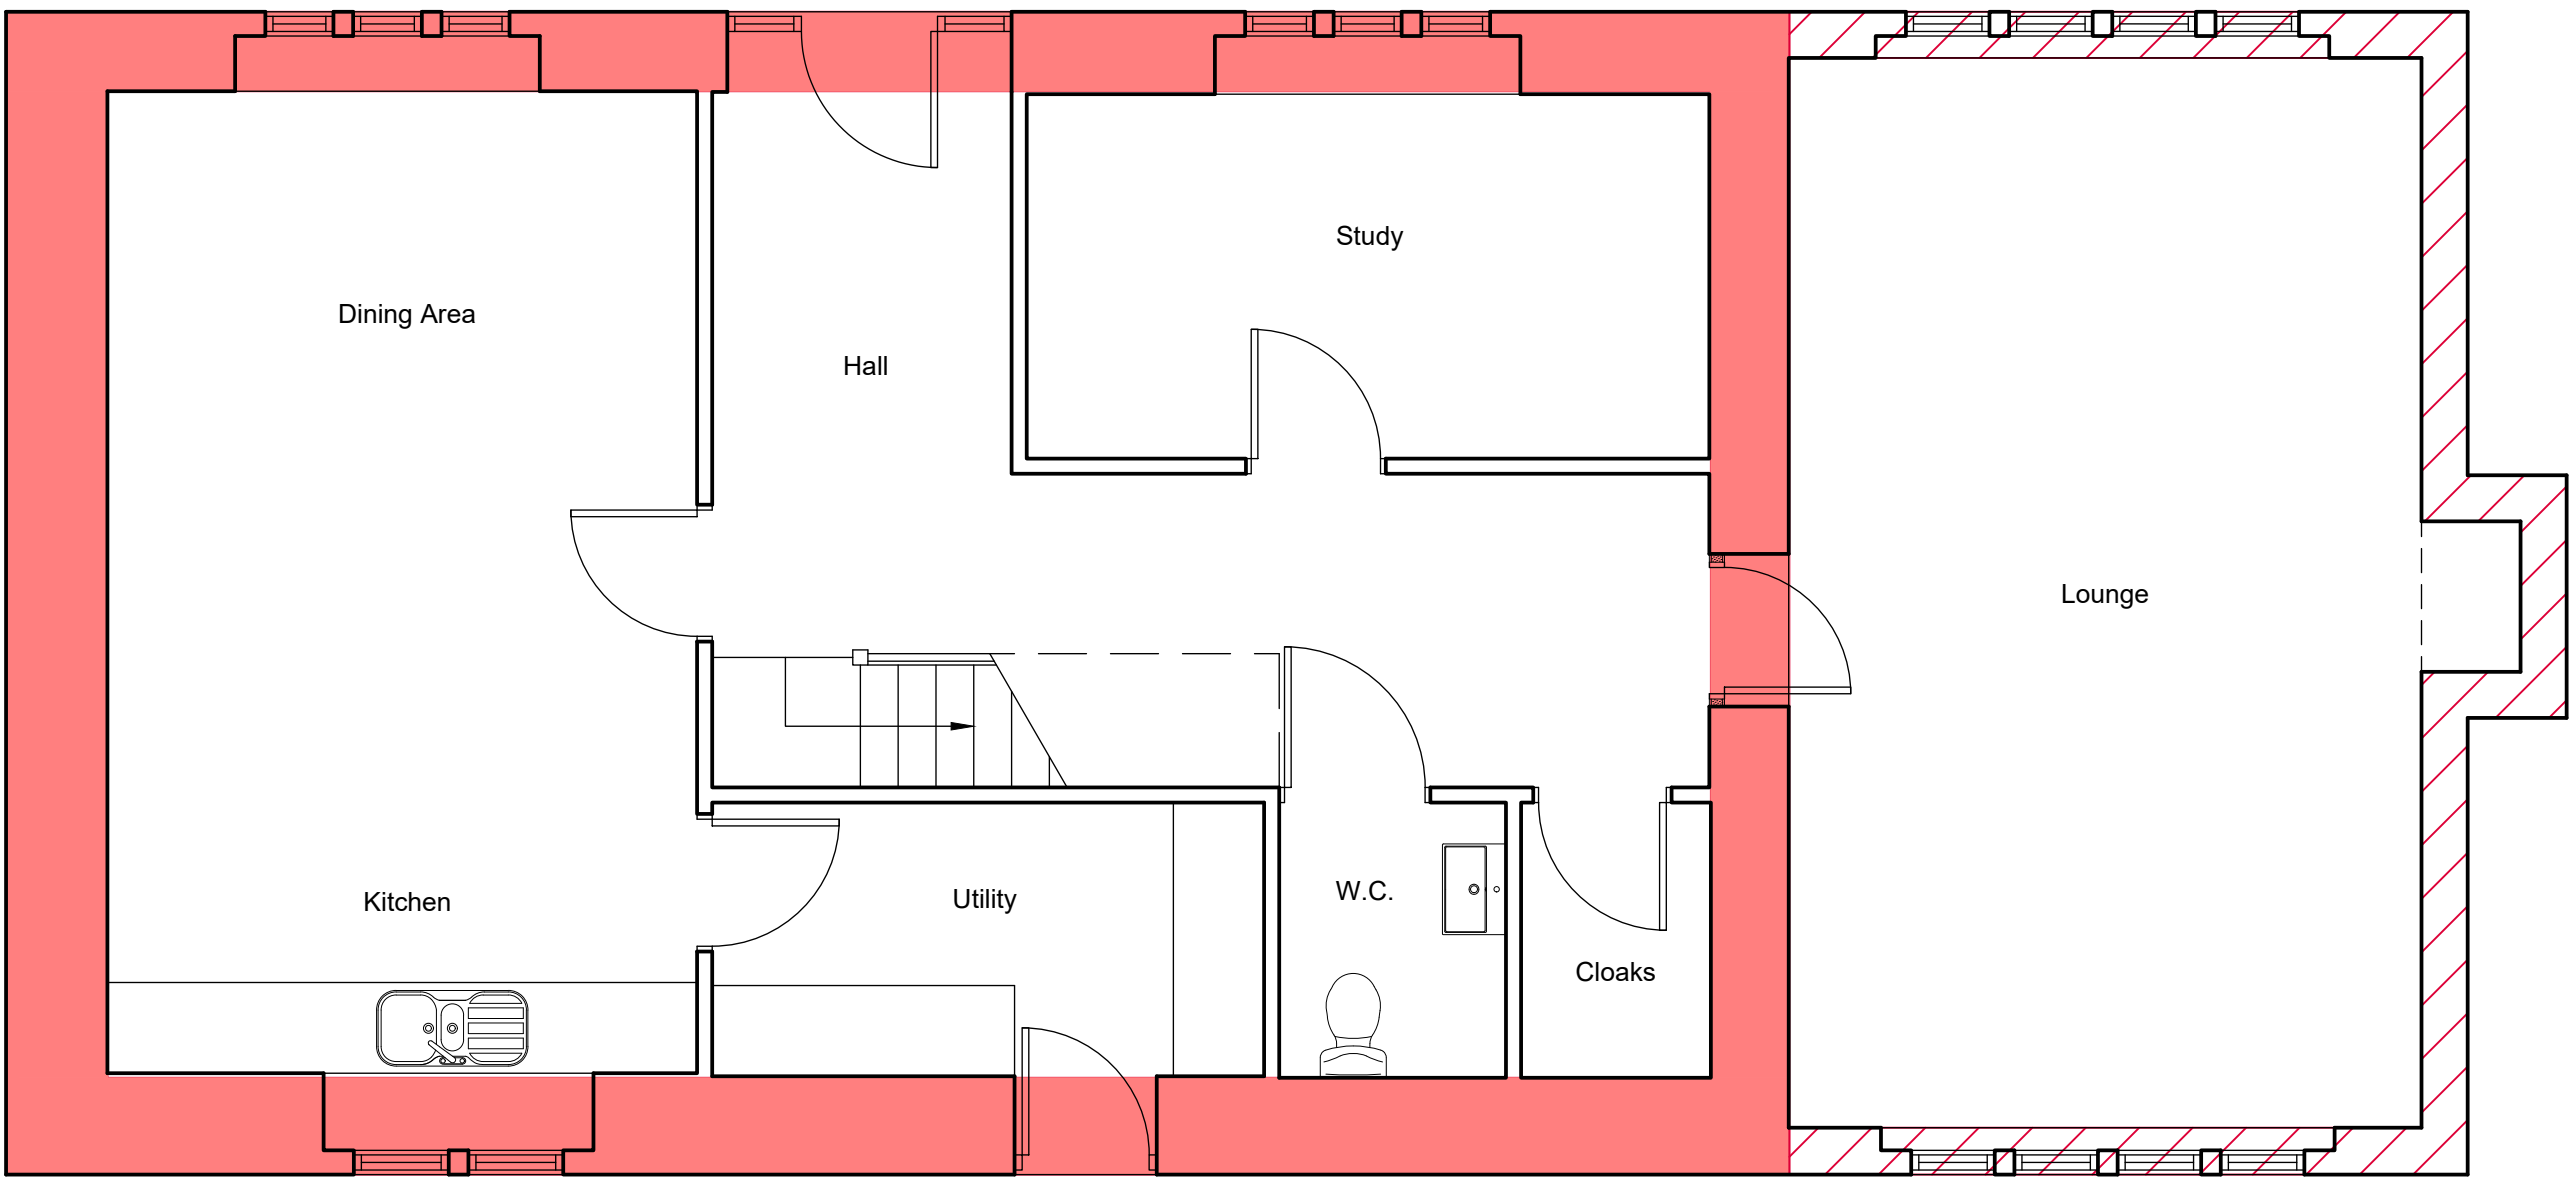


Ground Floor Plan



Rear Elevation

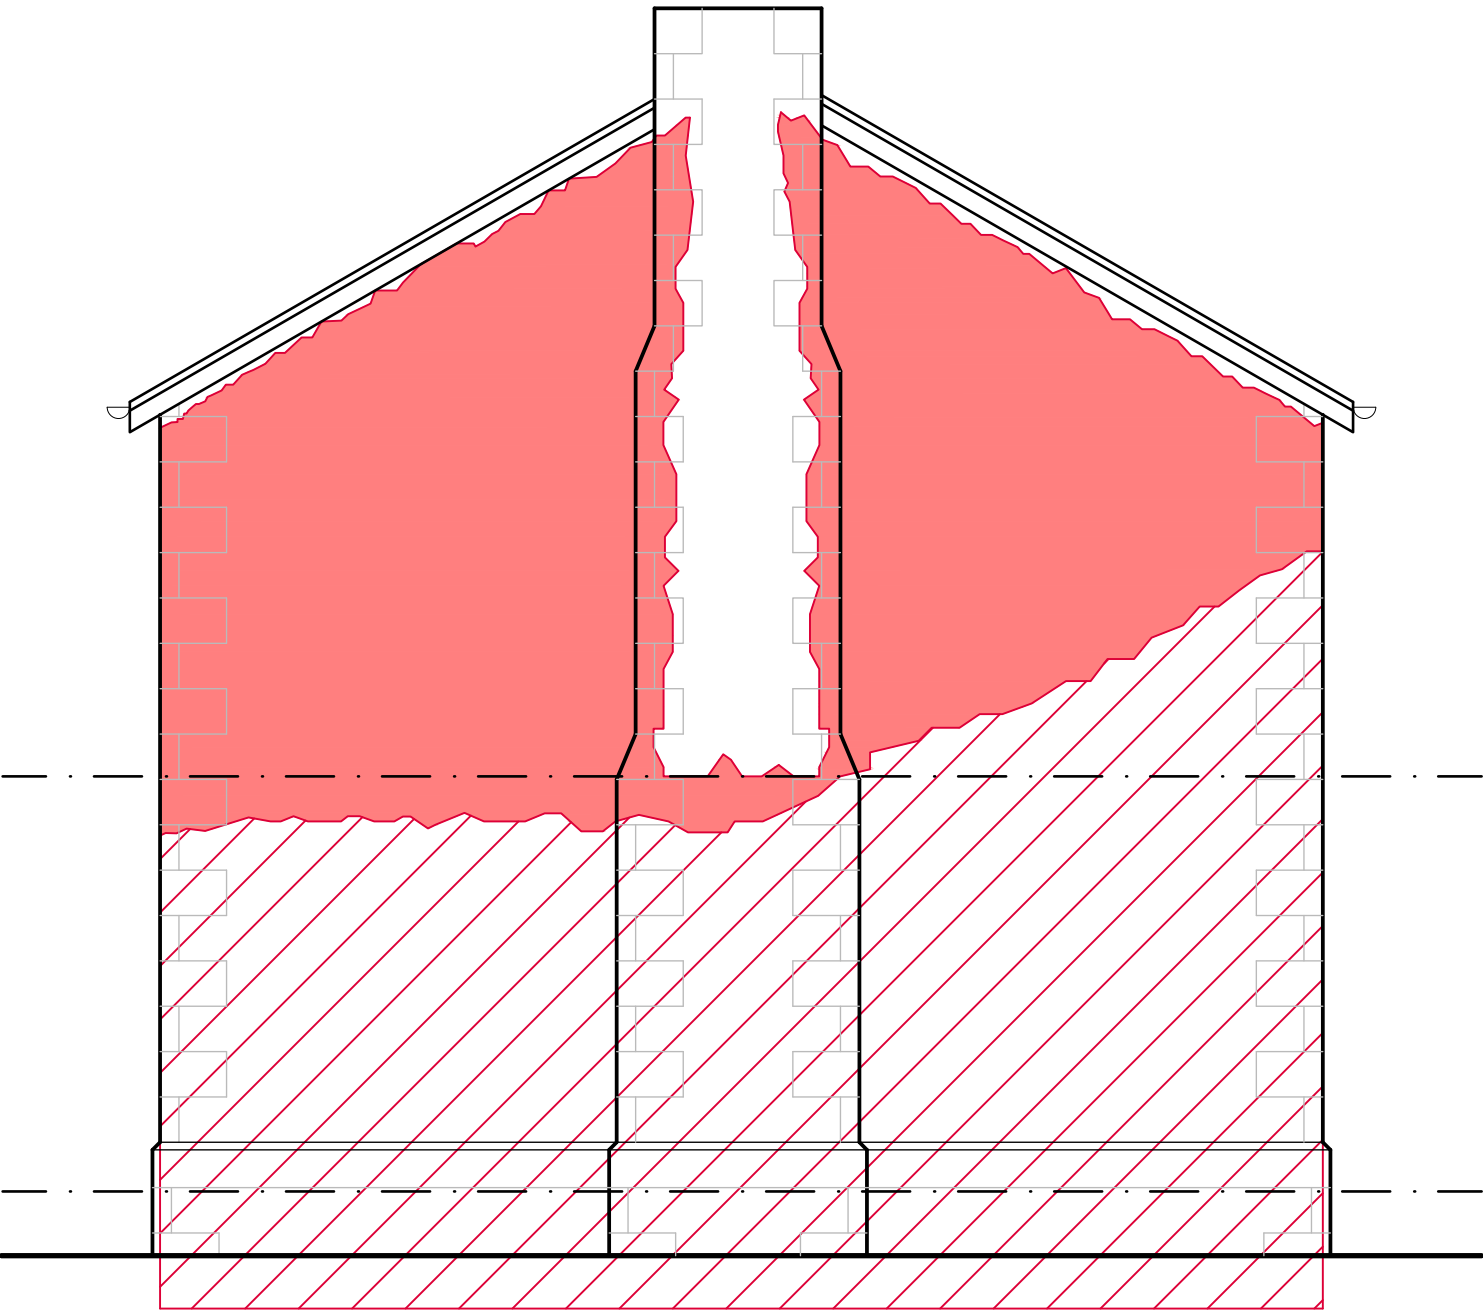

Side Elevation

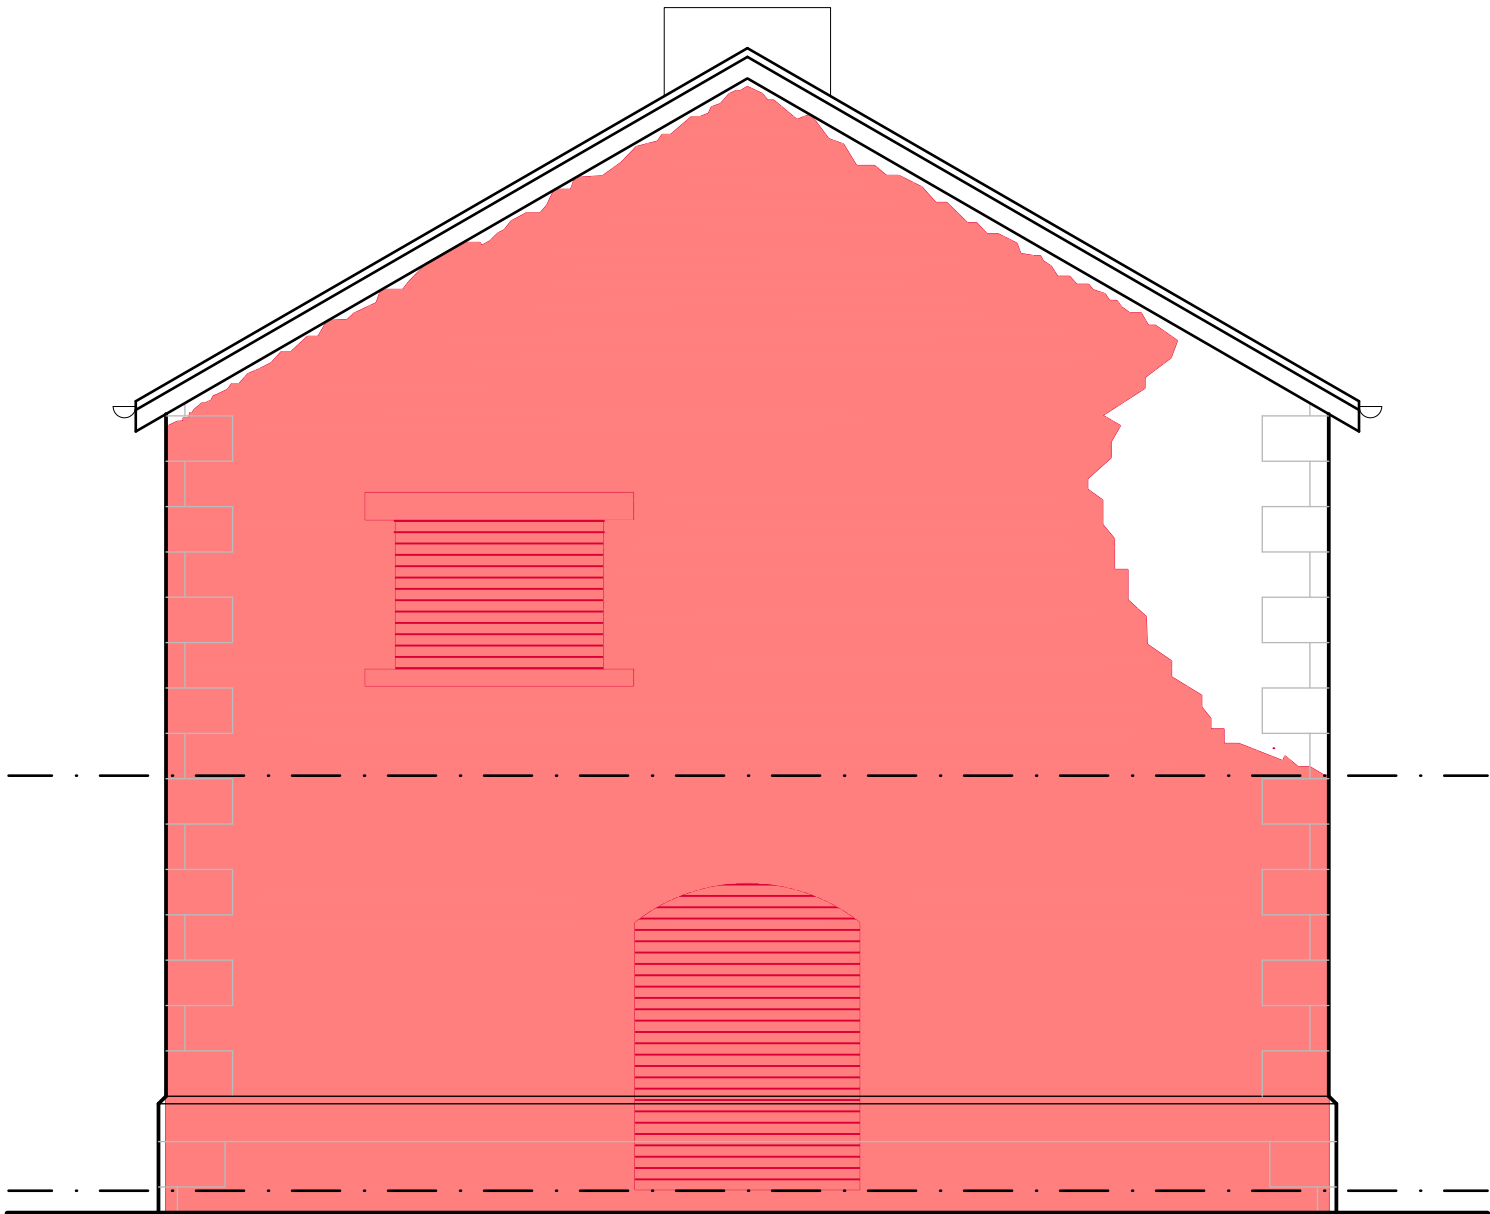

Side Elevation

Note: Drawing indicates original walls overlaid on proposed refurbished / amended cottage property. Retained / made good areas of wall shown shaded. Sections of wall completely demolished and rebuilt are shown hatched.

Rev

Revision

Inf.

Date

Client

Mr G. Vause

Project

Proposed Refurbishment

Location

Ainsworth Hall Farm
Ainsworth Hall Road
Ainsworth
Bolton
BL2 5QT

Good & Tiltson Chartered Architects

2 The Studios,
318 Chorley Old Road,
Bolton,
BL1 4JU
Tel: 01204 497700
Email : info@goodandtiltson.co.uk
Web: www.goodandtiltson.co.uk

g&t

architects

Drawing Title

Overlay Plans & Elevations

G&T Job No:

2250

Scale:

1:50@A1

Drawn:

MDJ

Checked:

RPW

Date:

24.08.22

Drawing Purpose:

Planning Drawing

Status:

S4

Revision:

BIM Project:

2250-GTA-XX-XX-DR-A-1014

Origin:

Zone:

Level:

Type:

Role:

Dwg No: