





EXISTING GROUND FLOOR PLAN 1 : 50

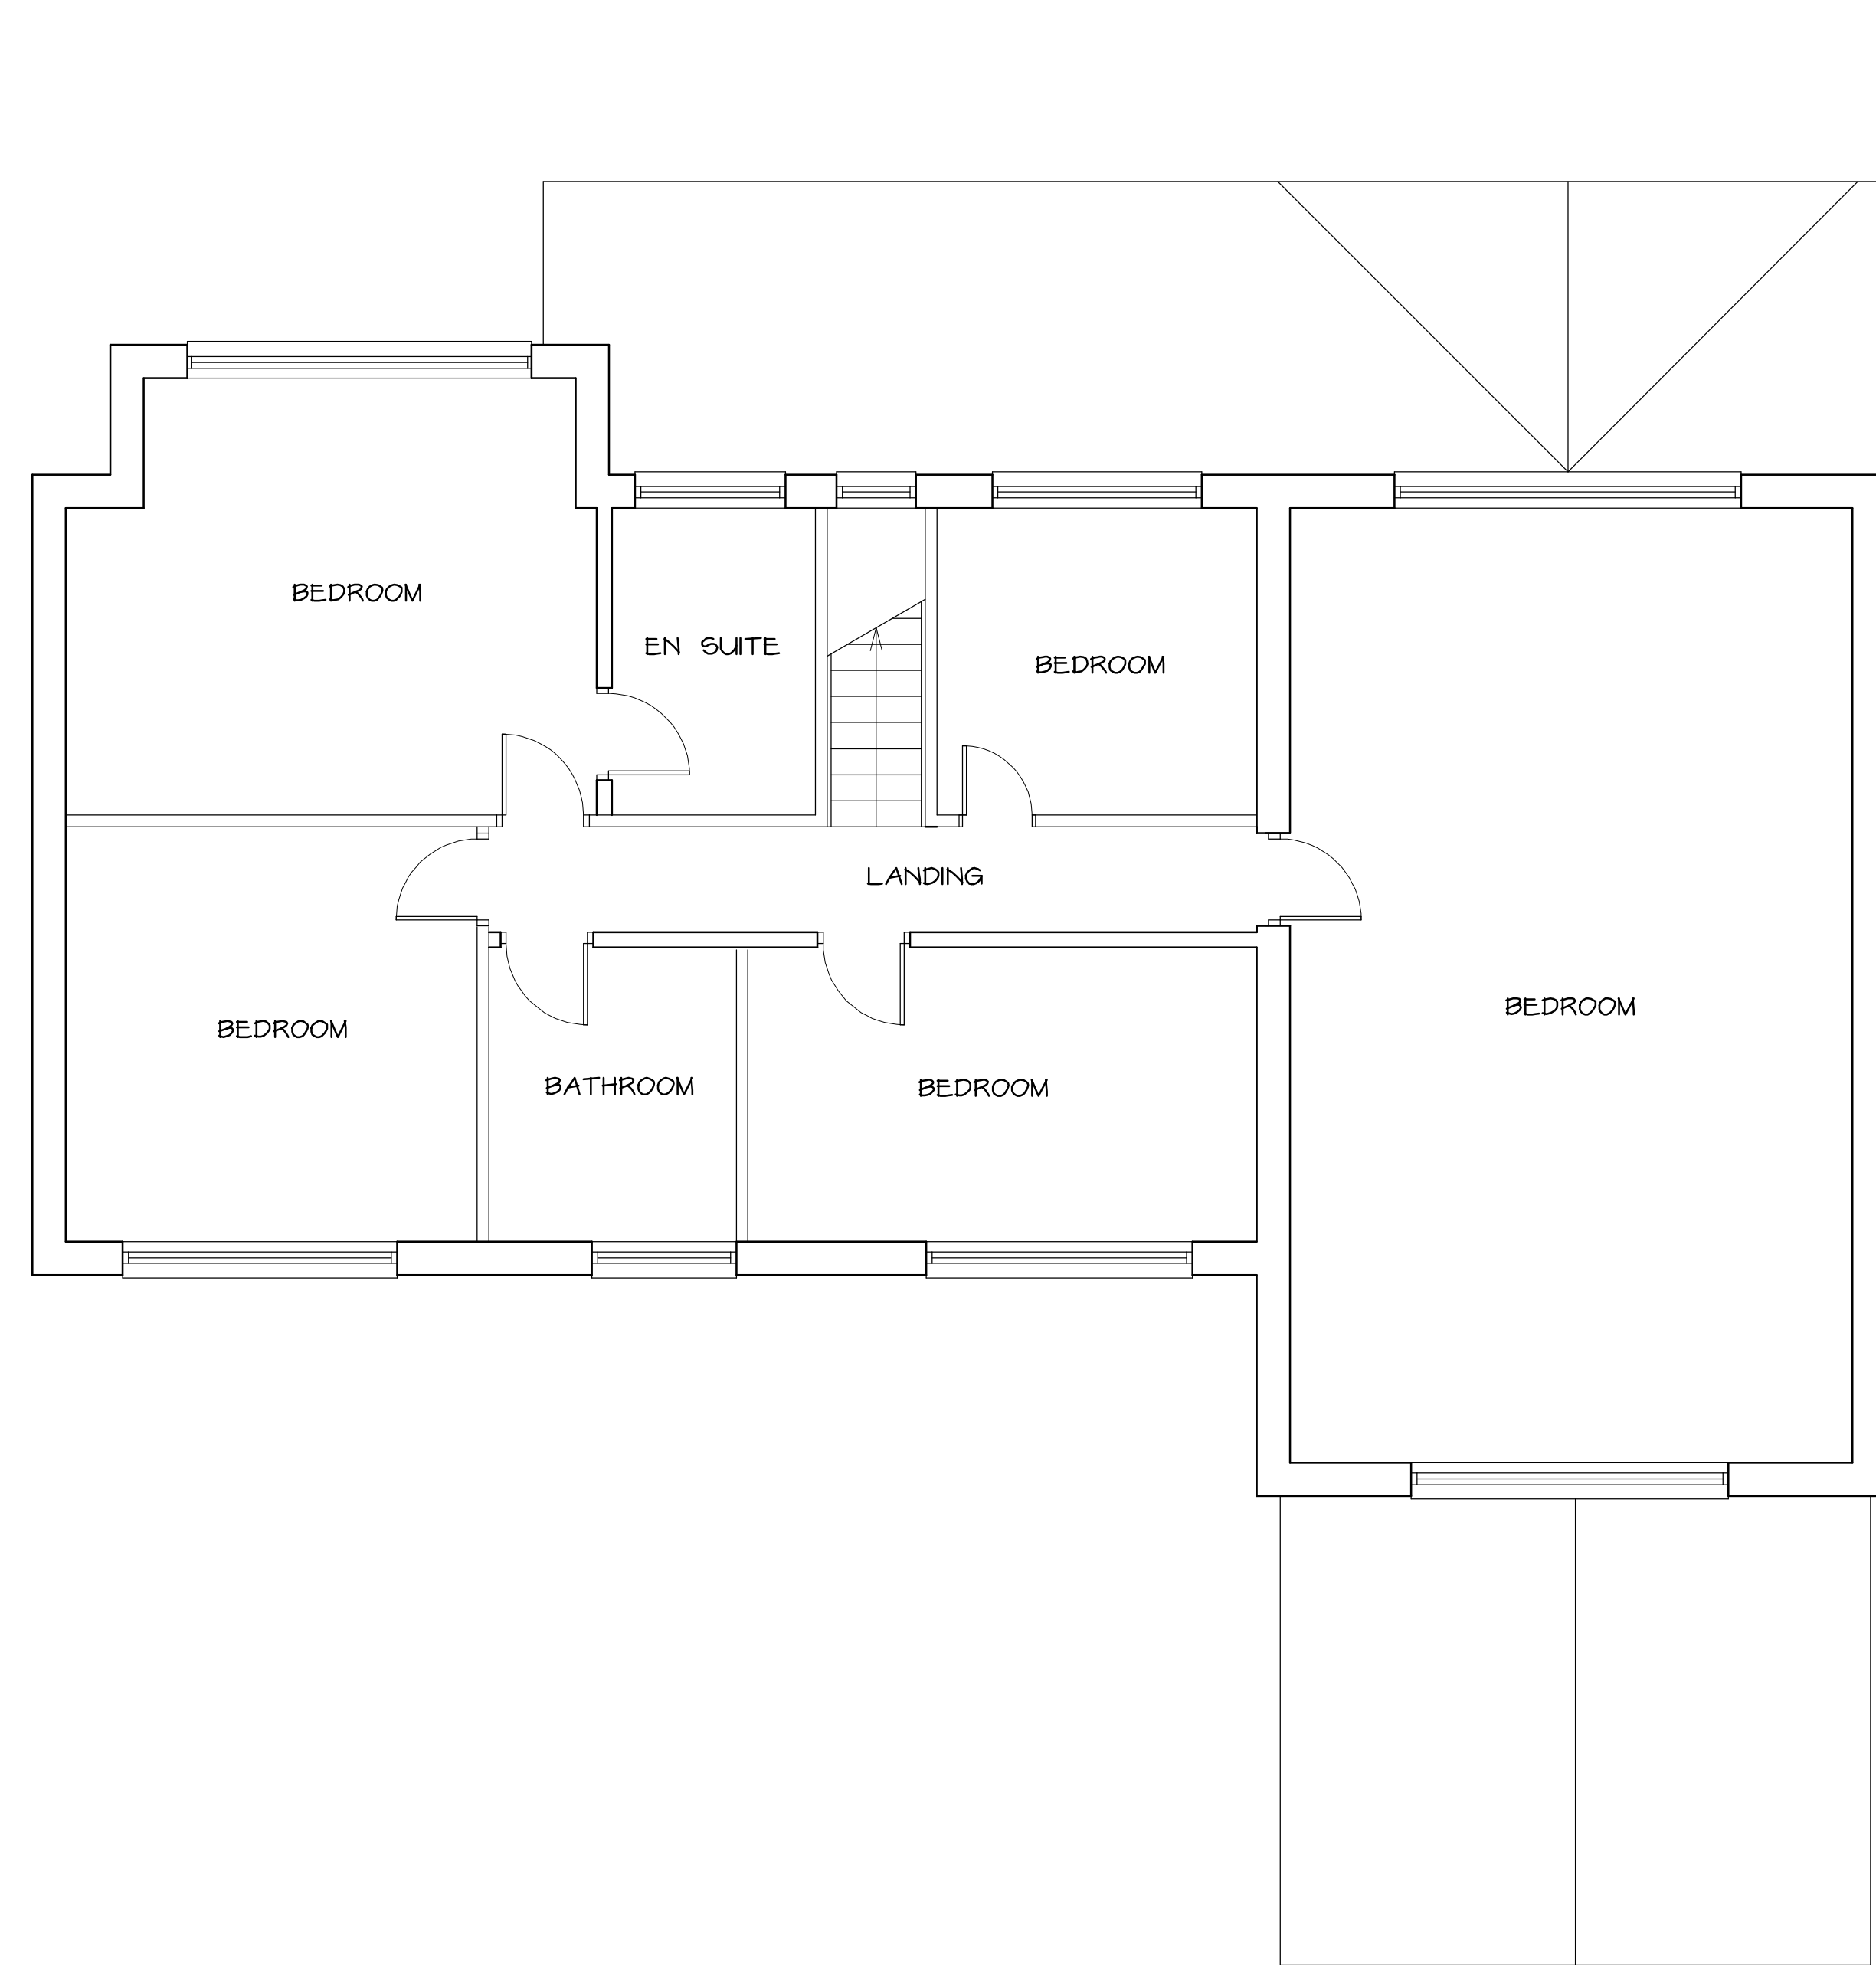


EXISTING FIRST FLOOR PLAN 1 : 50




SOUTH

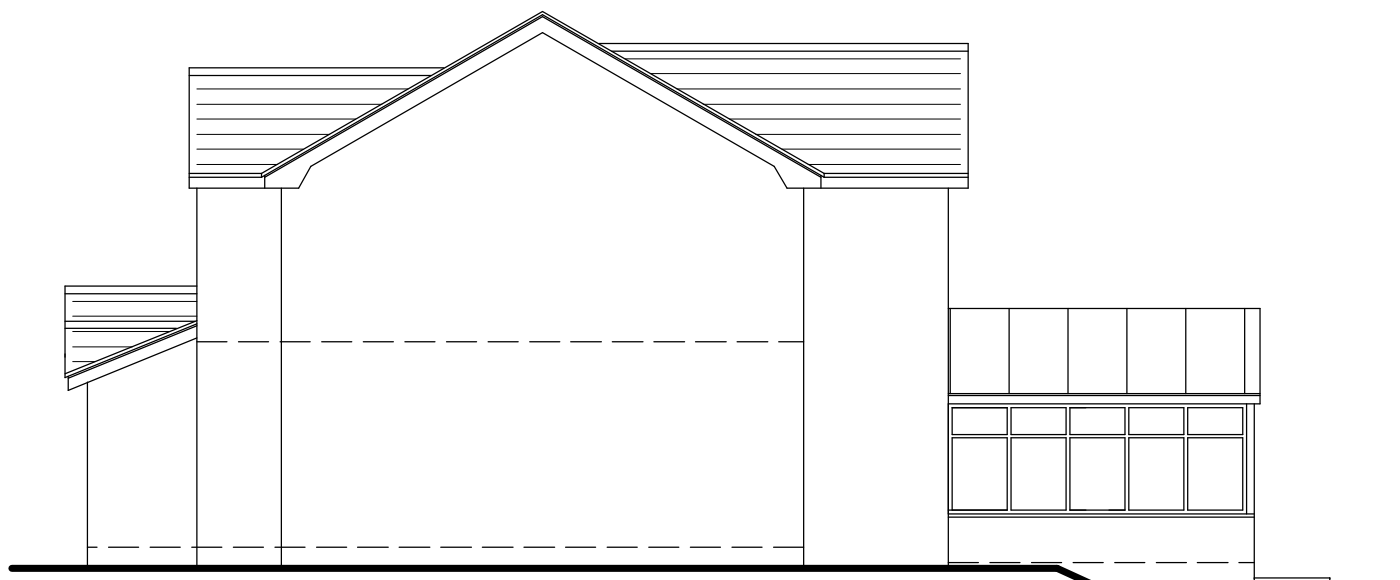

EAST

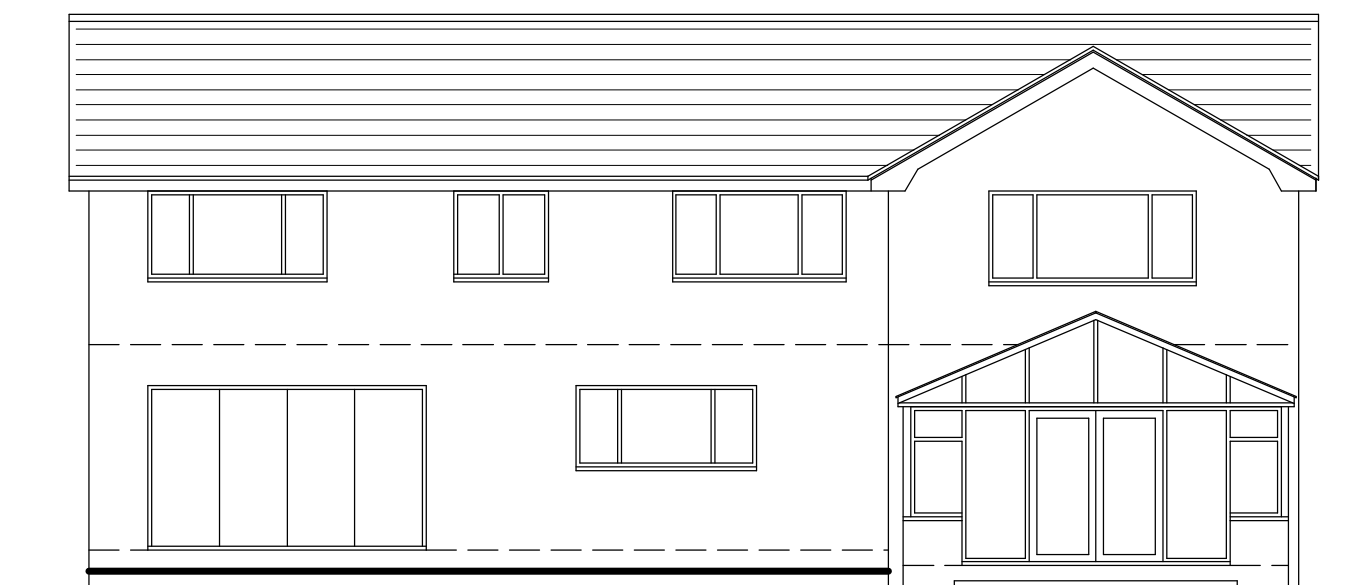

NORTH

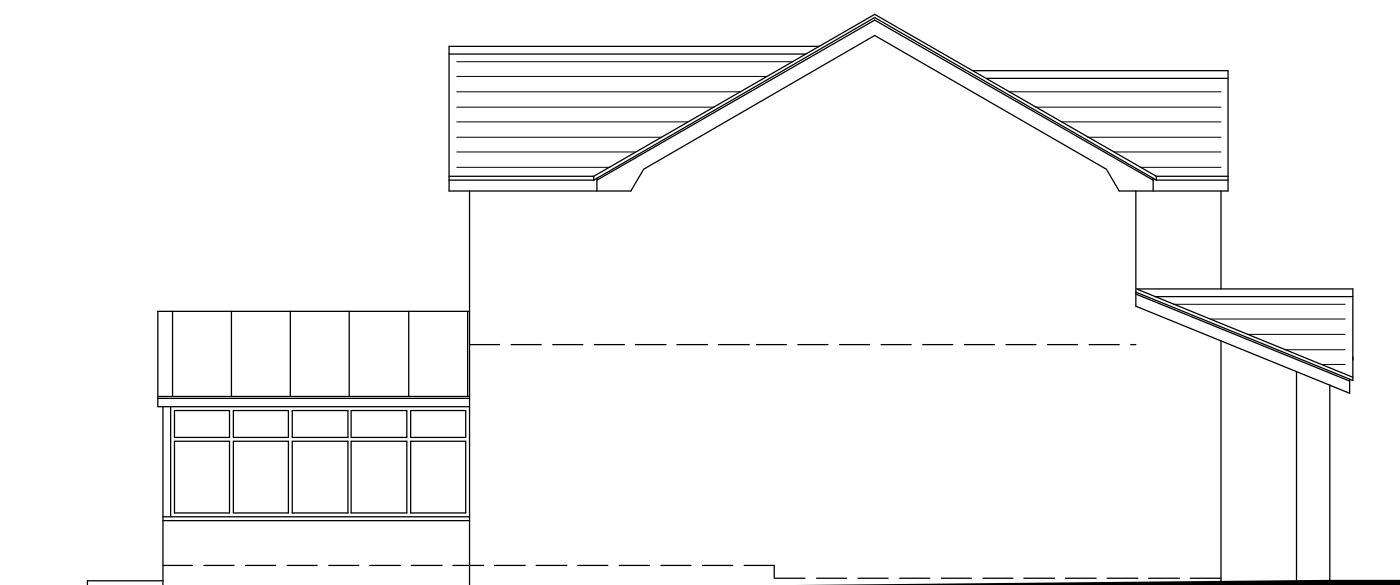

WEST

EXISTING ELEVATIONS 1 : 100

Telephone 0161 643 2422

Northside Plans Ltd

Planning and Building Design

116 Simister Lane Prestwich Manchester M25 2SB

Project
PROPOSED SINGLE STOREY FRONT
EXTENSION AND INTERNAL ALTERATIONS
TO FORM FAMILY ANNEXE AND SINGLE
STOREY REAR EXTENSION WITH BALCONY
(2023)

85 SIMISTER LANE
PRESTWICH
Title
EXISTING FLOOR PLANS AND ELEVATIONS

Scale 1:50 1:100 (A1) Date 11/2023
Drawn by NIGEL TAMS Dwg.no.056L/10