


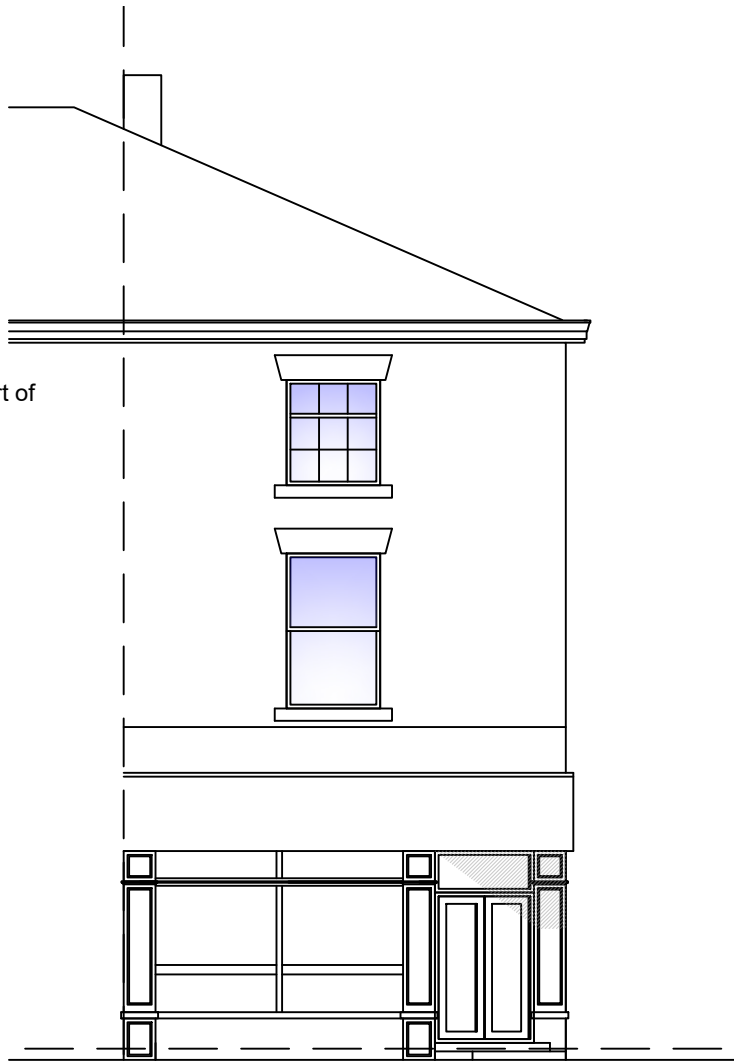


elevation to Broad St
scale 1-100



elevation to Haymarket St
scale 1-100




elevation to Back Market St
scale 1-50

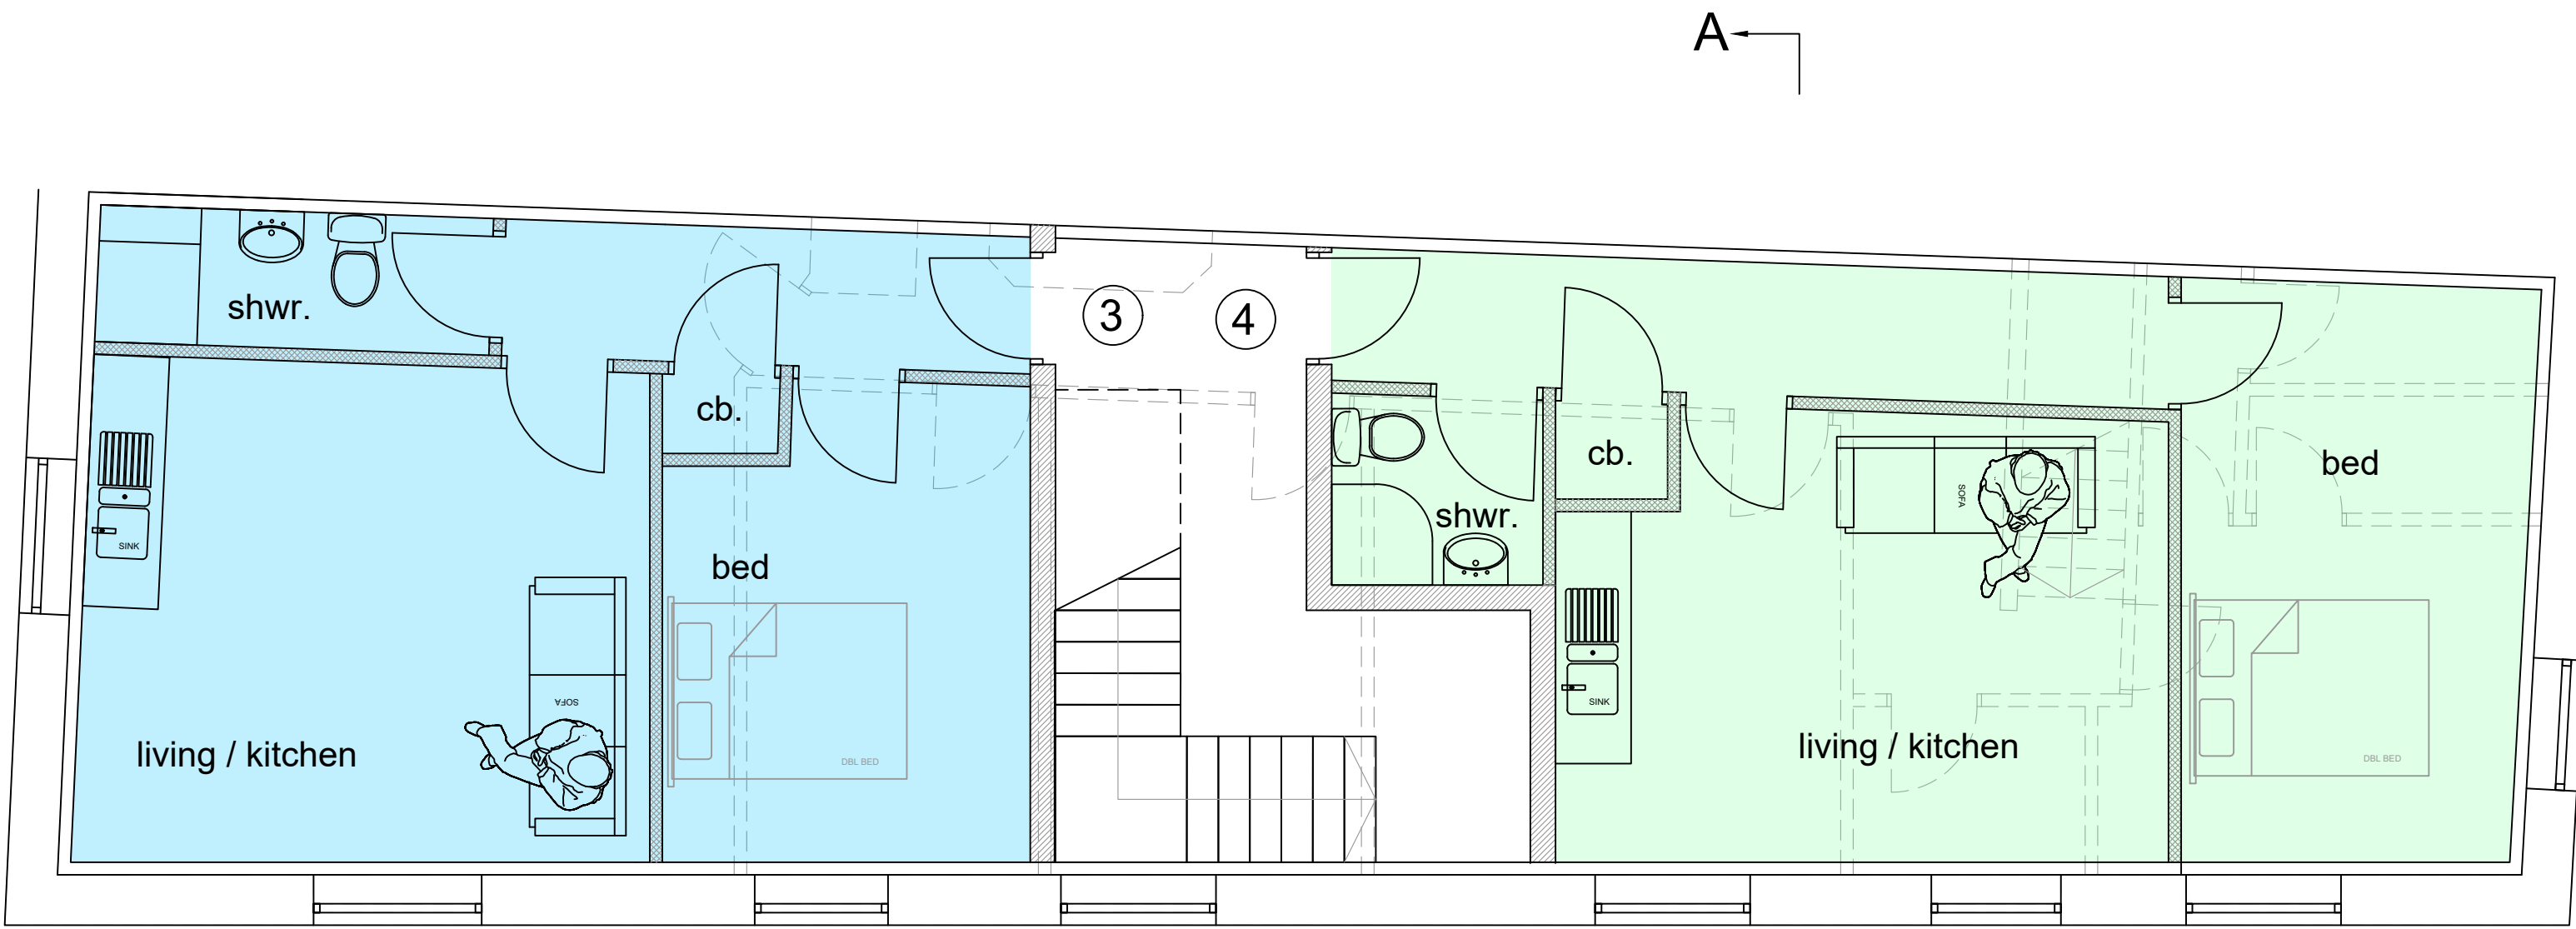

second floor plan:
scale 1-50

accommodation schedule


unit	floor area [sq.m]	description
1	38	1B1P apartment
2	40	1B1P apartment
3	38	1B1P apartment
4	41	1B1P apartment

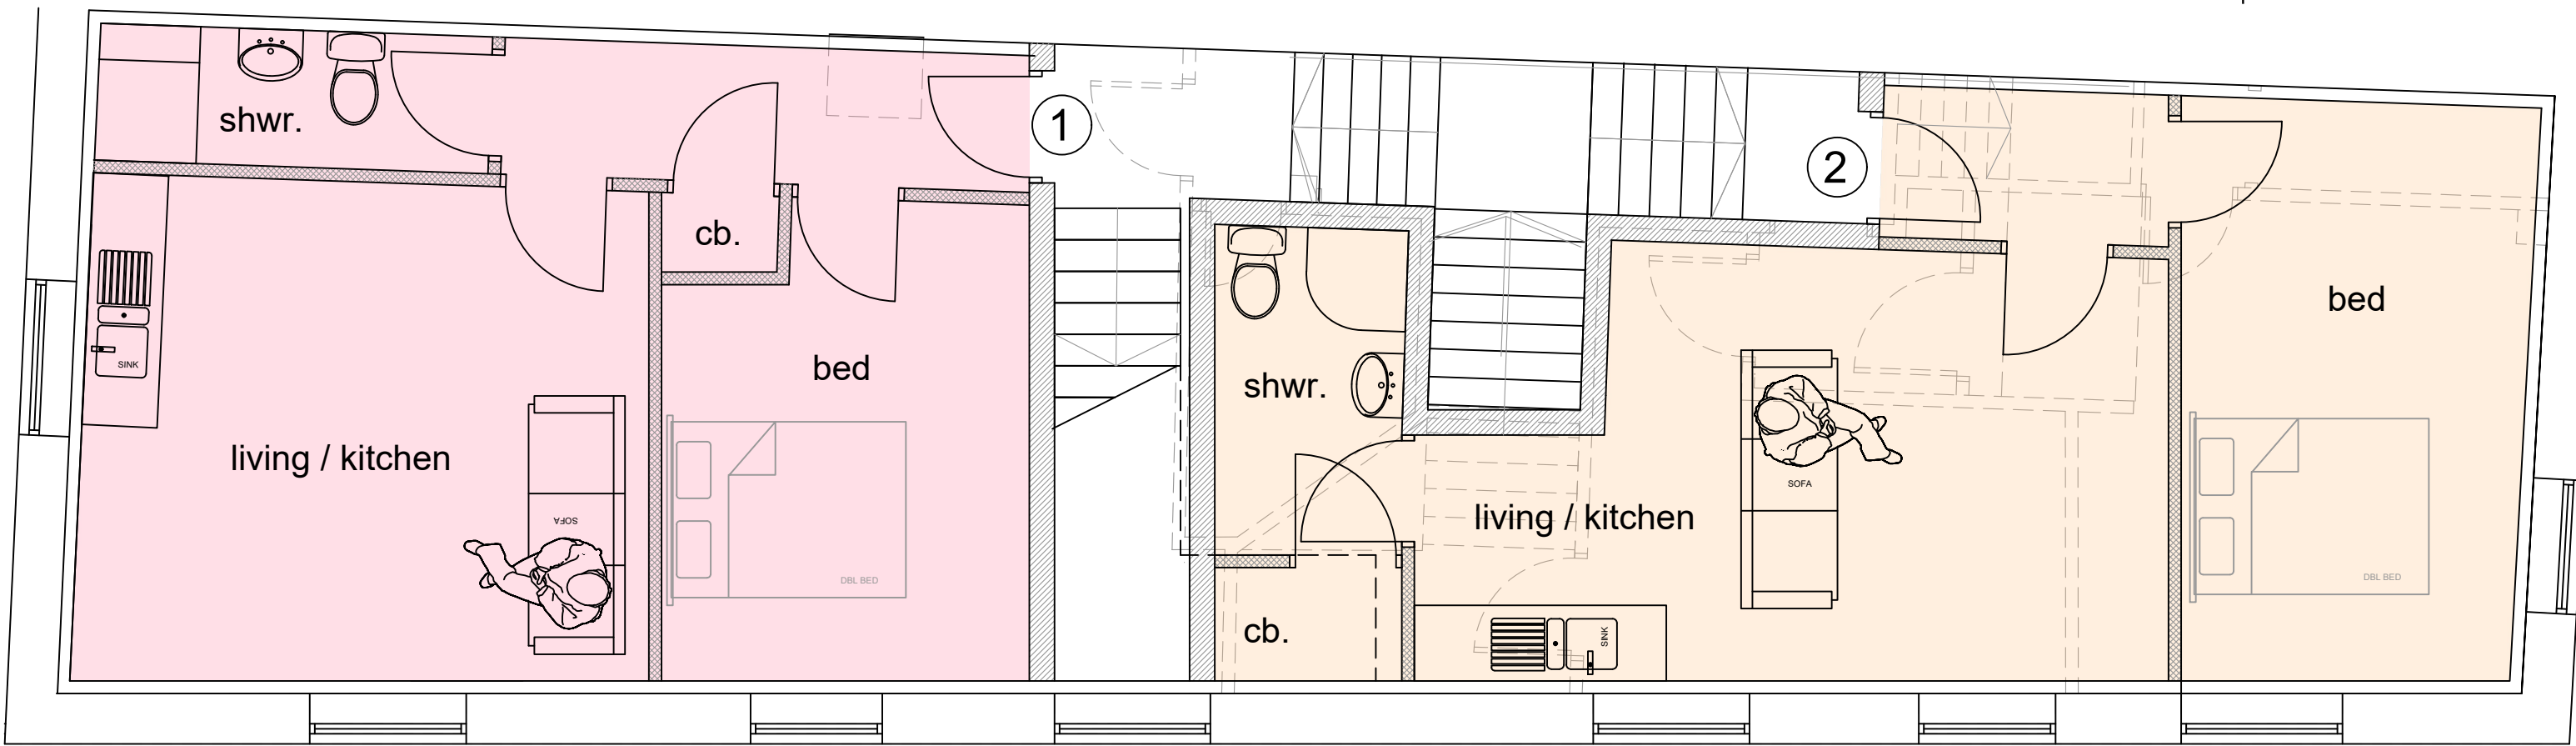

first floor plan:
scale 1-50




site plan:
scale 1-500

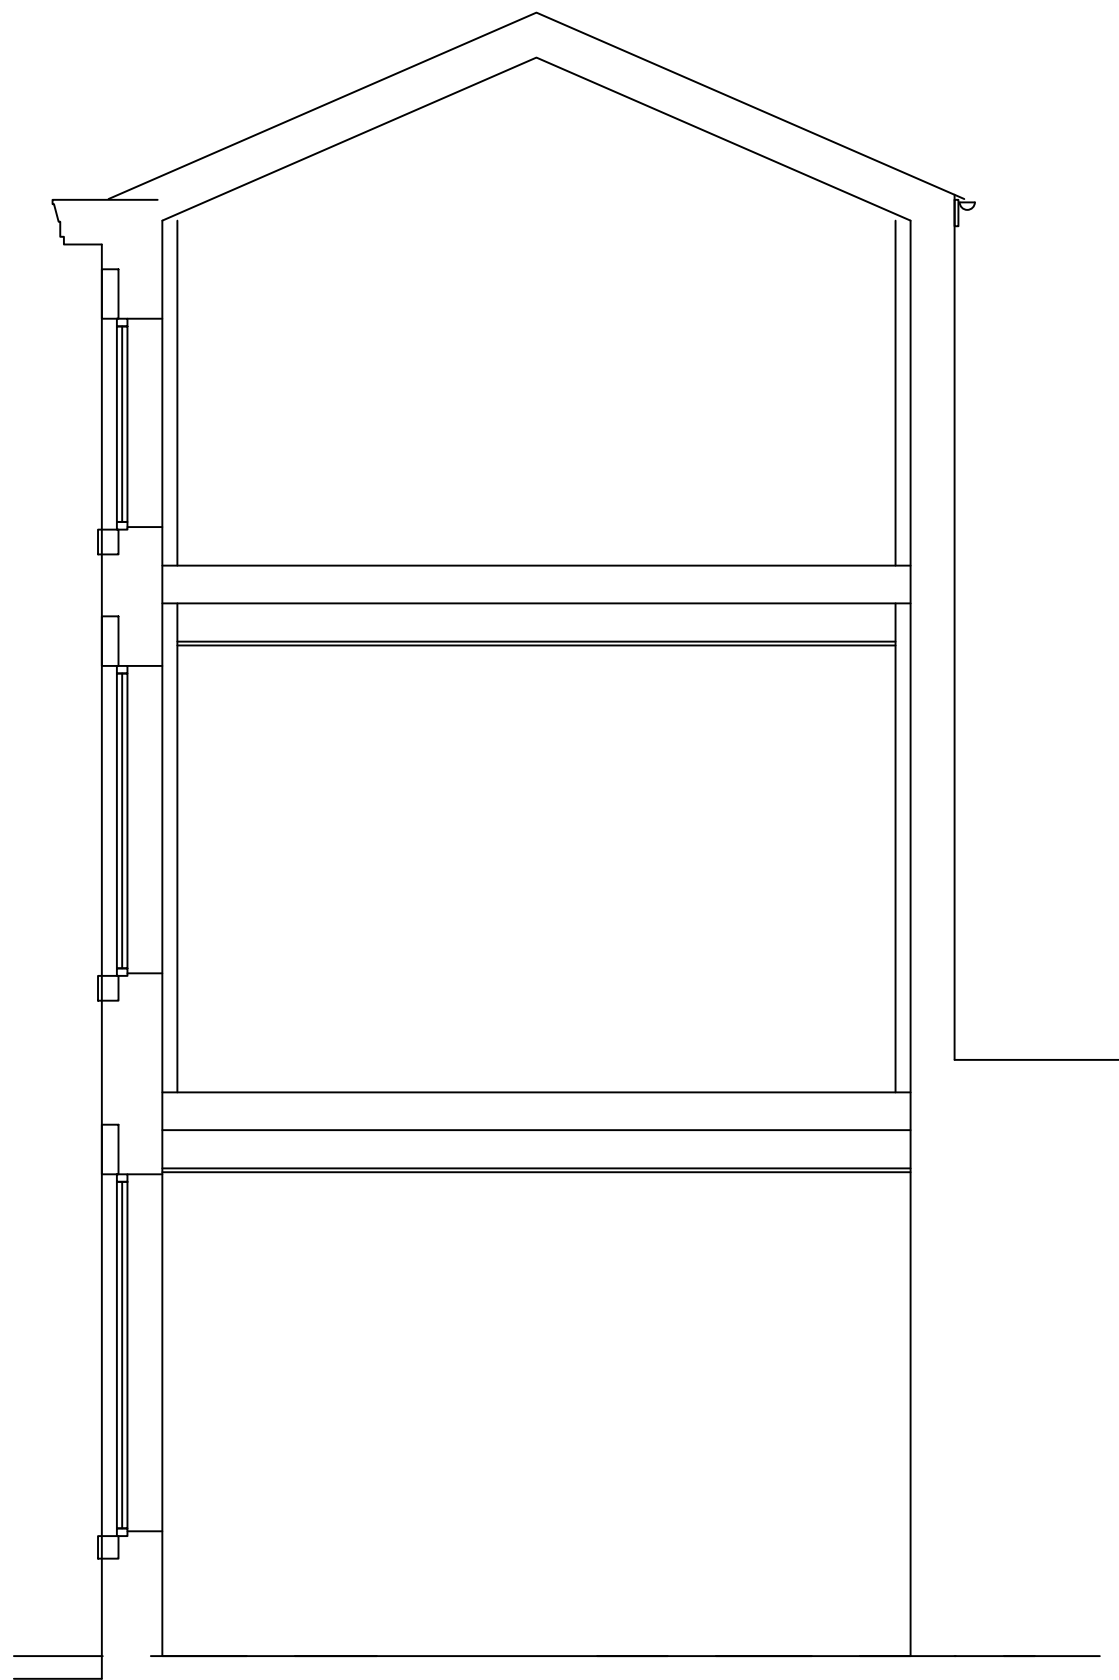

section AA
scale 1-50

existing construction to be removed shown in dashed detail

existing construction to be removed shown in dashed detail

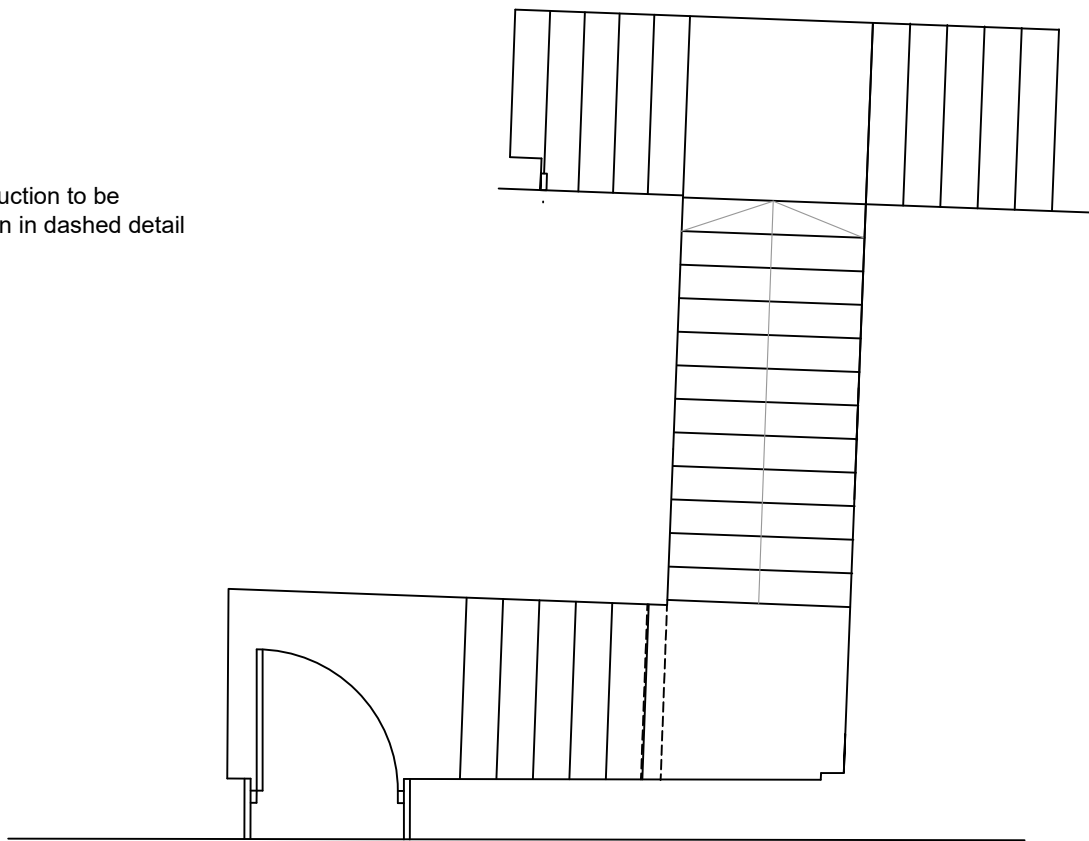

ground floor plan:
scale 1-50

A	19/02/24	note added re no external alterations
rev:	date:	description



AJ COCKER ASSOCIATES
CHARTERED BUILDING SURVEYORS

New Century House
176 Drake Street
Rochdale
OL16 1UP
Tel: 01706 764880
Fax: 01706 764881
www.ajcockerassociates.co.uk
mail@ajcockerassociates.co.uk



RICS
the mark of
property
professionalism
worldwide

Project: 28 Haymarket St, Bury BL9 0AY PROPOSED	scale: as noted @ A1 date: Oct 23 drawn: IS
Client: Mr Sarwar	Dwg. Nr. S496-02 / A