




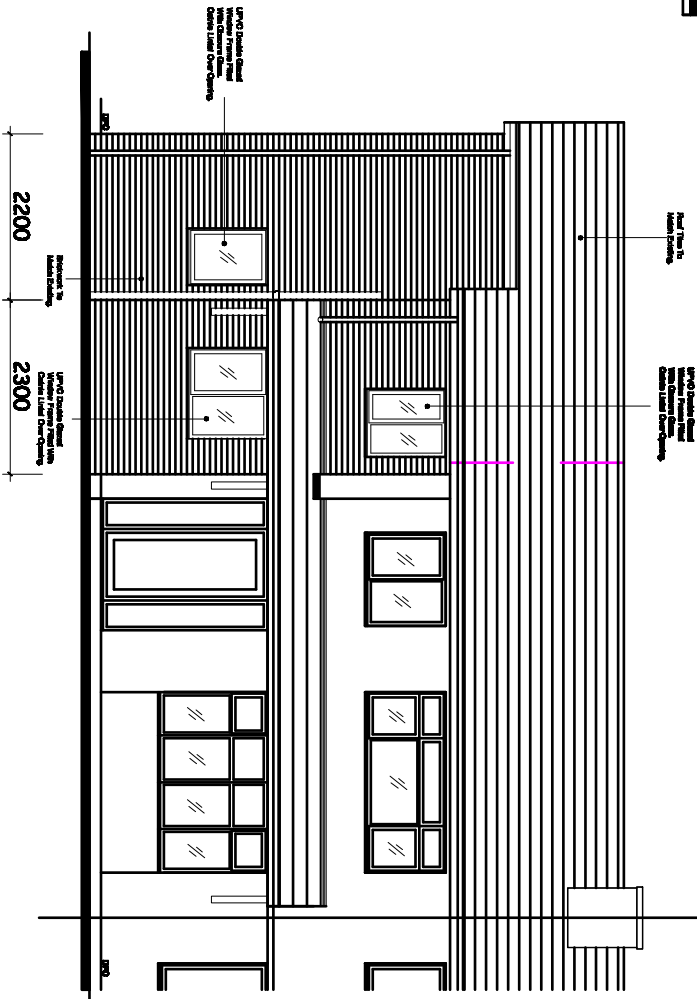


PROPOSED FRONT ELEVATION.

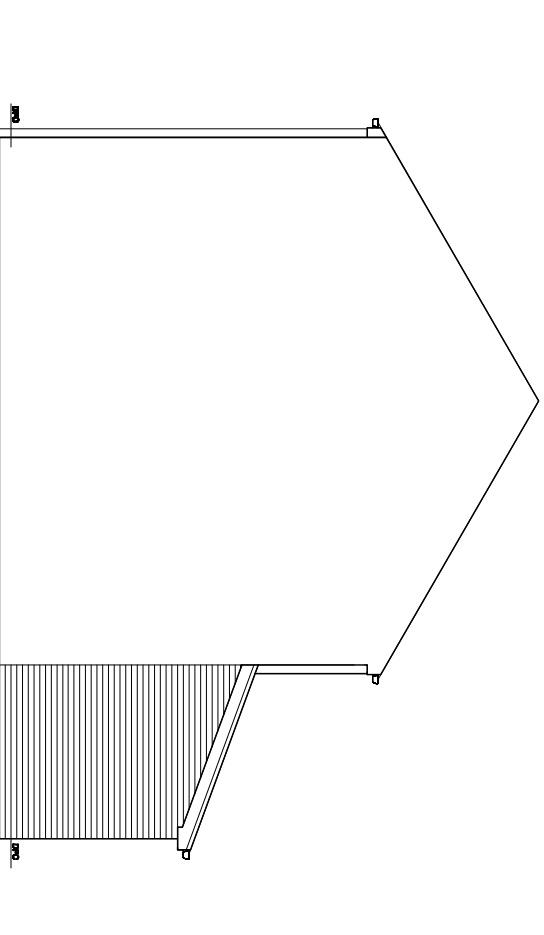

PROPOSED SIDE ELEVATION (Viewded From No 33).

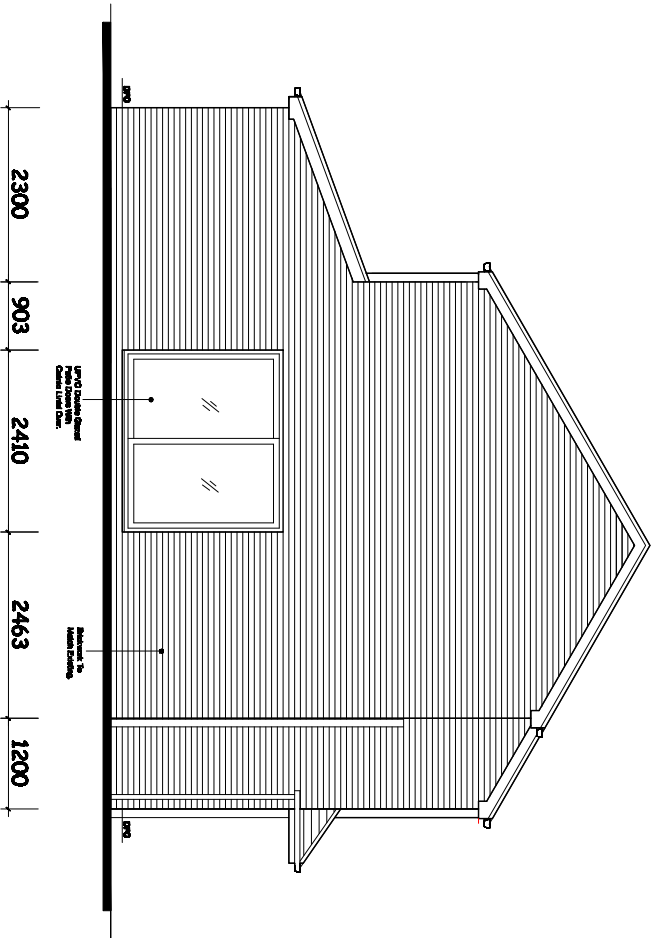

PROPOSED SIDE ELEVATION.

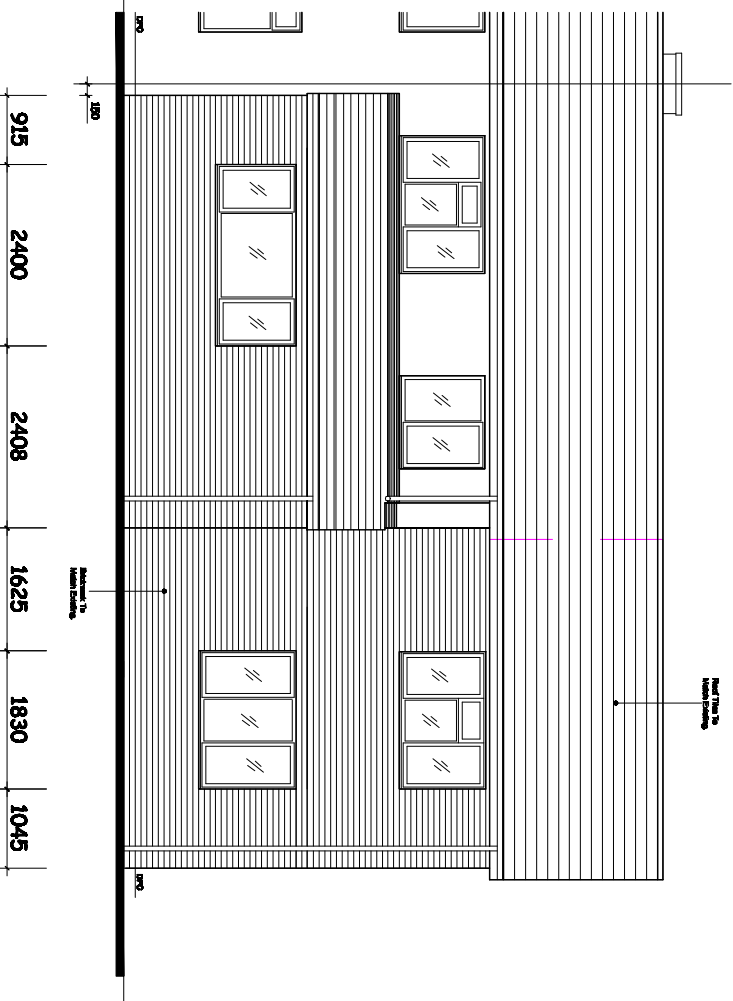

PROPOSED REAR ELEVATION.

Revision

Title :

PROPOSED TWO STOREY SIDE EXTENSION
AND SINGLE STOREY REAR EXTENSION PLUS
EXISTING CONCRETE GARAGE RELOCATED.

Project :

31, CARRSLEA CLOSE
RADCLIFFE,
MANCHESTER,
M20 4NP

MTC Designs

Scale 1:100 @ A3
Date: September 2024.

31 Eskel Drive Bolton BL2 6TB
T: 07204 418714 M: 07708285714
Email: info@mtcdesigns.co.uk

Drawing No: P03A