



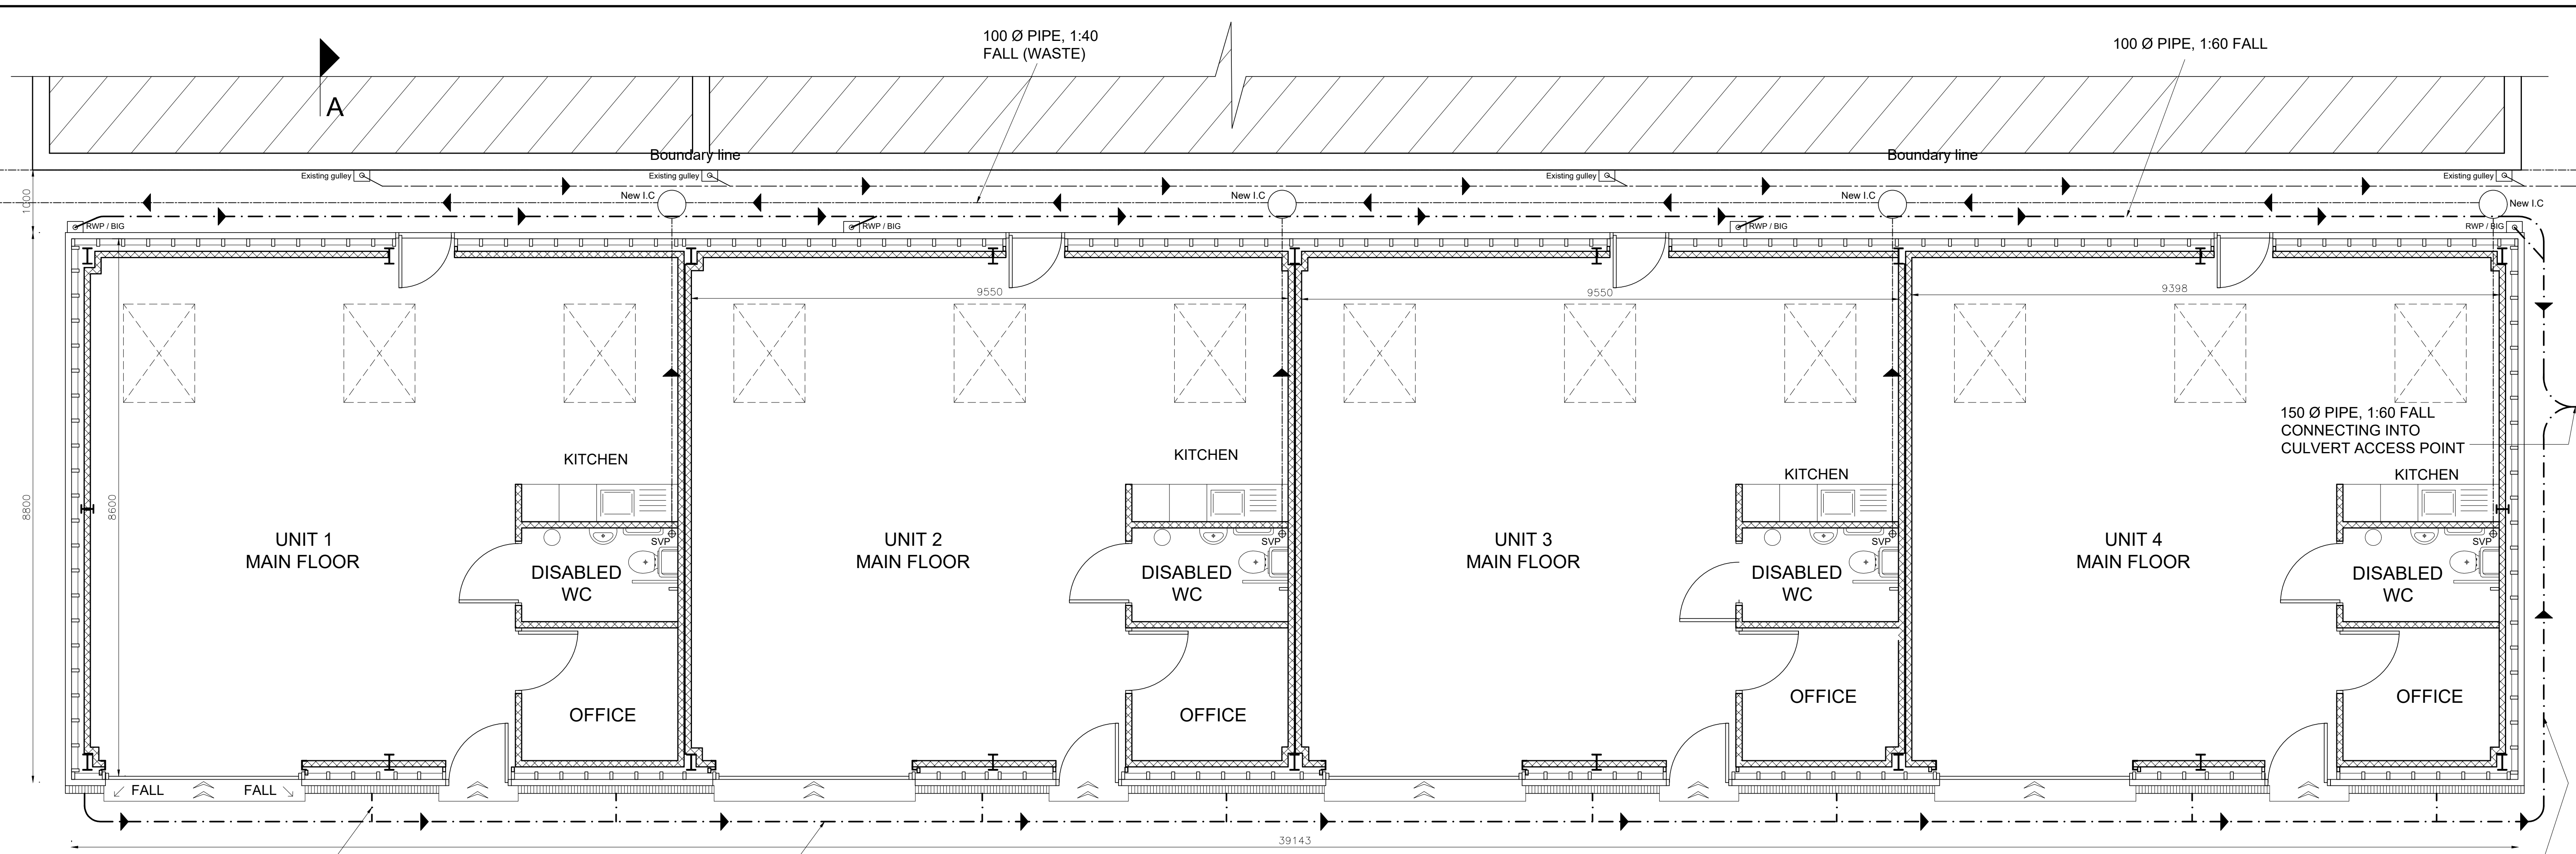

DRAINAGE / GROUND FLOOR PLAN

KEY:


- LINE OF EXISTING SURFACE WATER DRAINAGE RUN
- LINE OF NEW WASTE DRAINAGE RUN
- LINE OF NEW SURFACE WATER DRAINAGE RUN

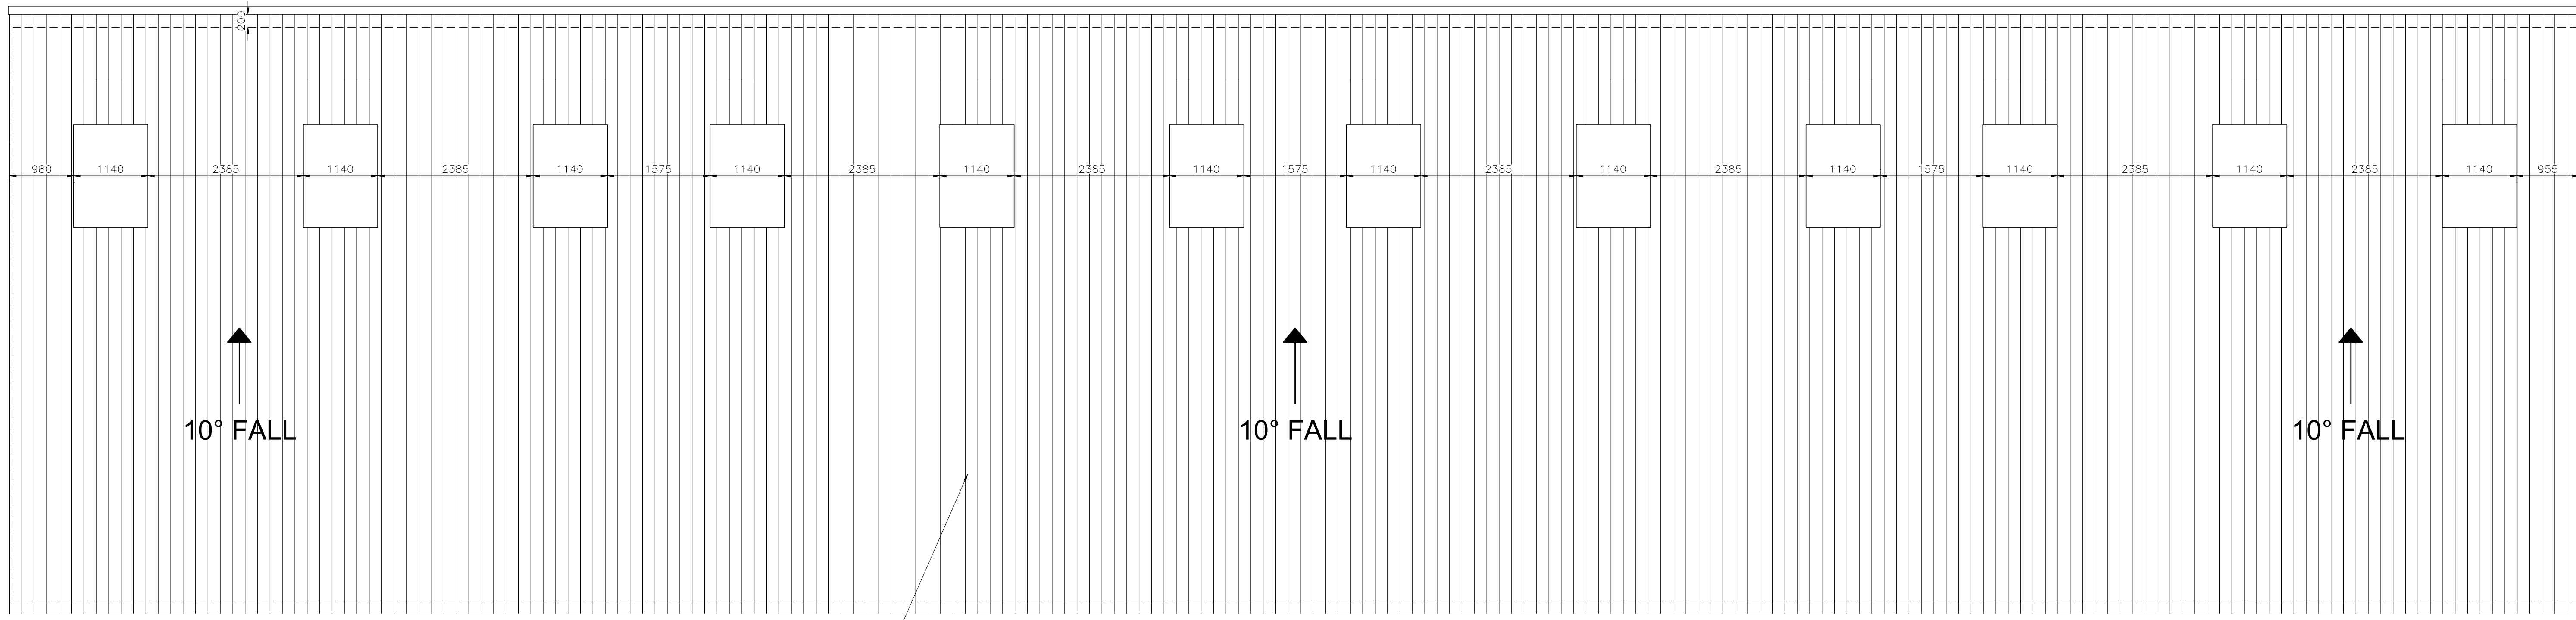

362m2 ROOF AREA

ROOF COVER PLAN

DRAINAGE LAYOUT PLANS

 

R J G Architecture Ltd For All Your Architectural Design Requirements	Project Woolford Trading Estate Bury Greater Manchester		
	Day Title Drainage Layout Plans		
Tel : 01744 419 419 e-mail: info@rjgarchitecture.co.uk	Day No 01636/BR/07	Rev	
1. Figure dimensions to be followed in preference to notes. 2. All dimensions to be checked on site. 3. The drawing remains the copyright of the architect and may not be copied without prior consent.	Drawn by L. J	Scale 1:50	Date Nov. '25