




2 **L3 Proposed Third Floor GA - Block B**
1 : 100

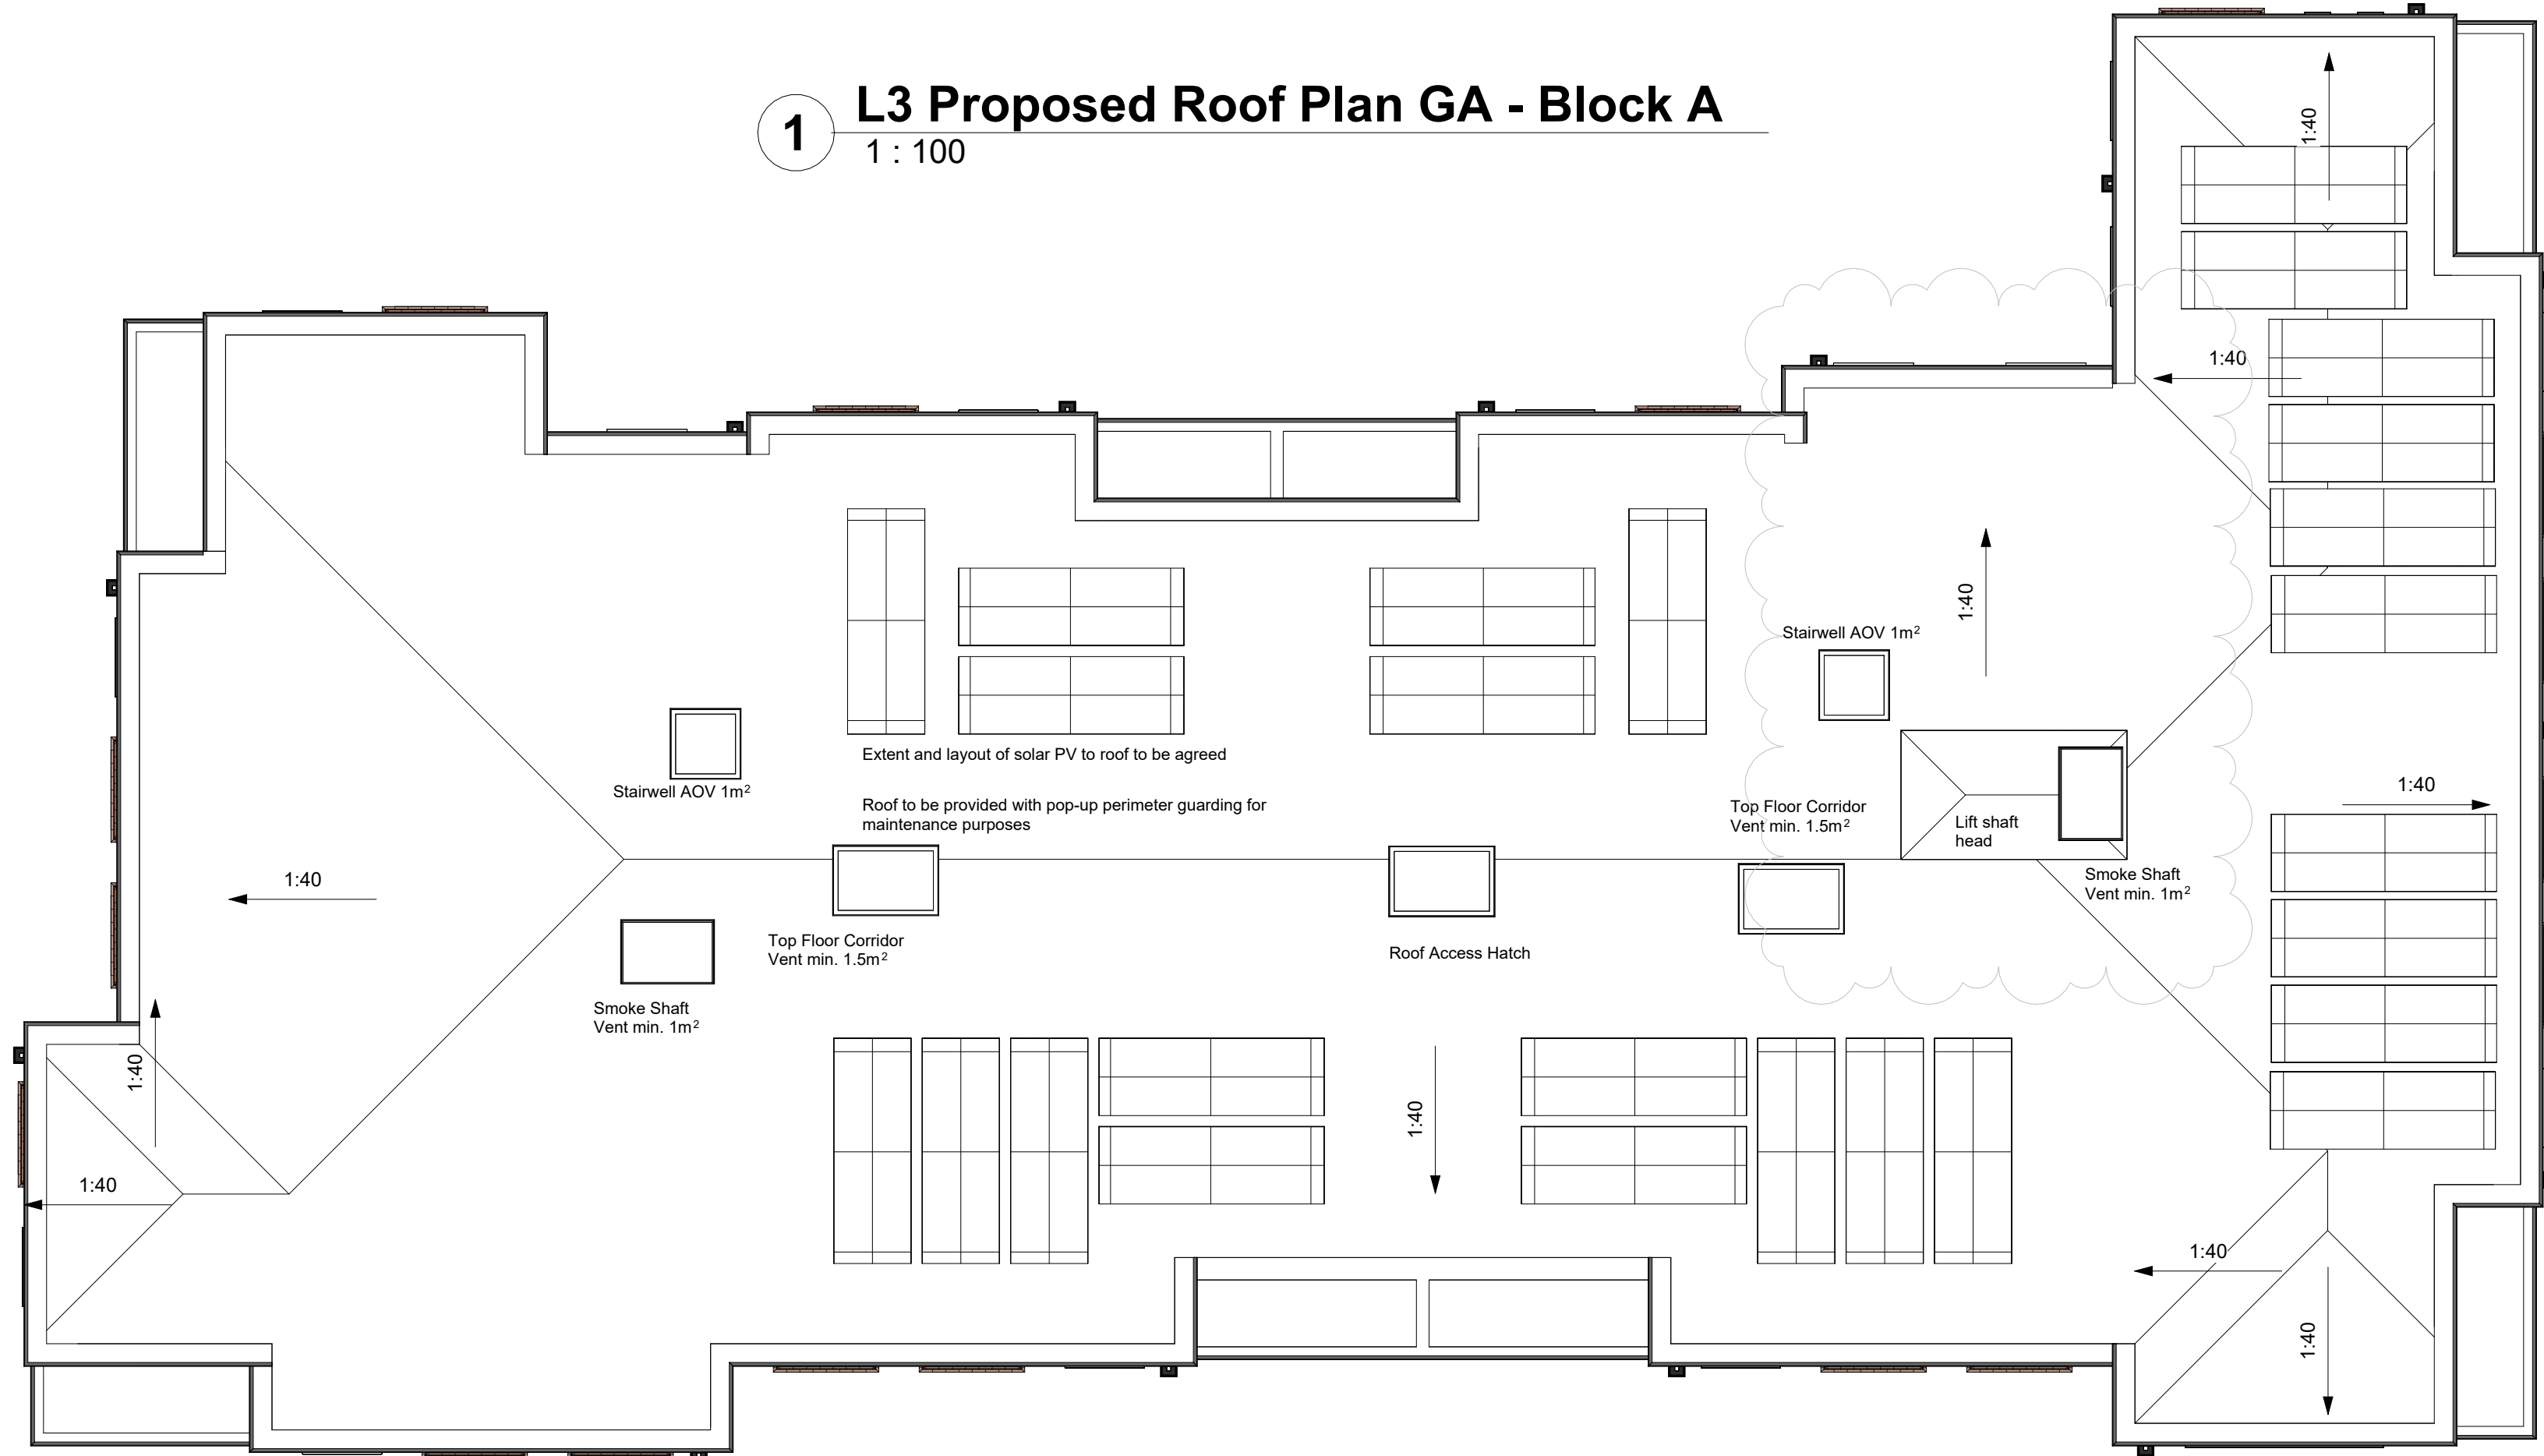

1 **L3 Proposed Roof Plan GA - Block A**
1 : 100

General Notes
01: Dimensions must not be scaled from this drawing. If in doubt, please ask
02: All dimensions are in millimetres unless noted otherwise.
03: All dimensions should be verified on site before proceeding with the work.
04: TADW Architects shall be notified in writing of any discrepancies.
05: Copyright to remain the property of TADW Architects in accordance with Copyright, Designs and Patents Act 1988.

Legend

7	Lift added to block A	04.12.25	AM	KM
6	Block A - corridor subdivisions, roof AOVs amended, affecting flat entrance door locations. Block B - AOV to corridor end, 1 no. riser omitted.	06.08.25	AM	MH
5	Building design amended to reduce corridor widths	24.01.25	AM	MH
4	Plot numbers added	13.01.25	AM	MH
3	Updated following fire engineer input	02.01.24	AM	MH
2	Plant and lobby areas revised	22.11.24	AM	MH

Issue	Description	Date	Drawn	Checked
-------	-------------	------	-------	---------

Drawing Status

P - Planning T - Tender C - Construction R - As Record

PLANNING

tadw architects

Six St Petersgate Stockport Cheshire SK1 1HD
Ph 0161 477 6158 Fx 0161 480 6342 mail@tadw.co.uk www.tadw.co.uk

Client Watson Homes

Job Spurr House, Bury

Title Proposed Third Floor / Roof Plan GA

Scale 1 : 100 @ A1
Note - Prints from PDF files may not be to scale, check accuracy against scale
5 10m 1:100

Job No. Originator Ph. Level View Role Dwg Status Rev.
241352-TADW- 00- 03- DR- A- 0053- P- 7