


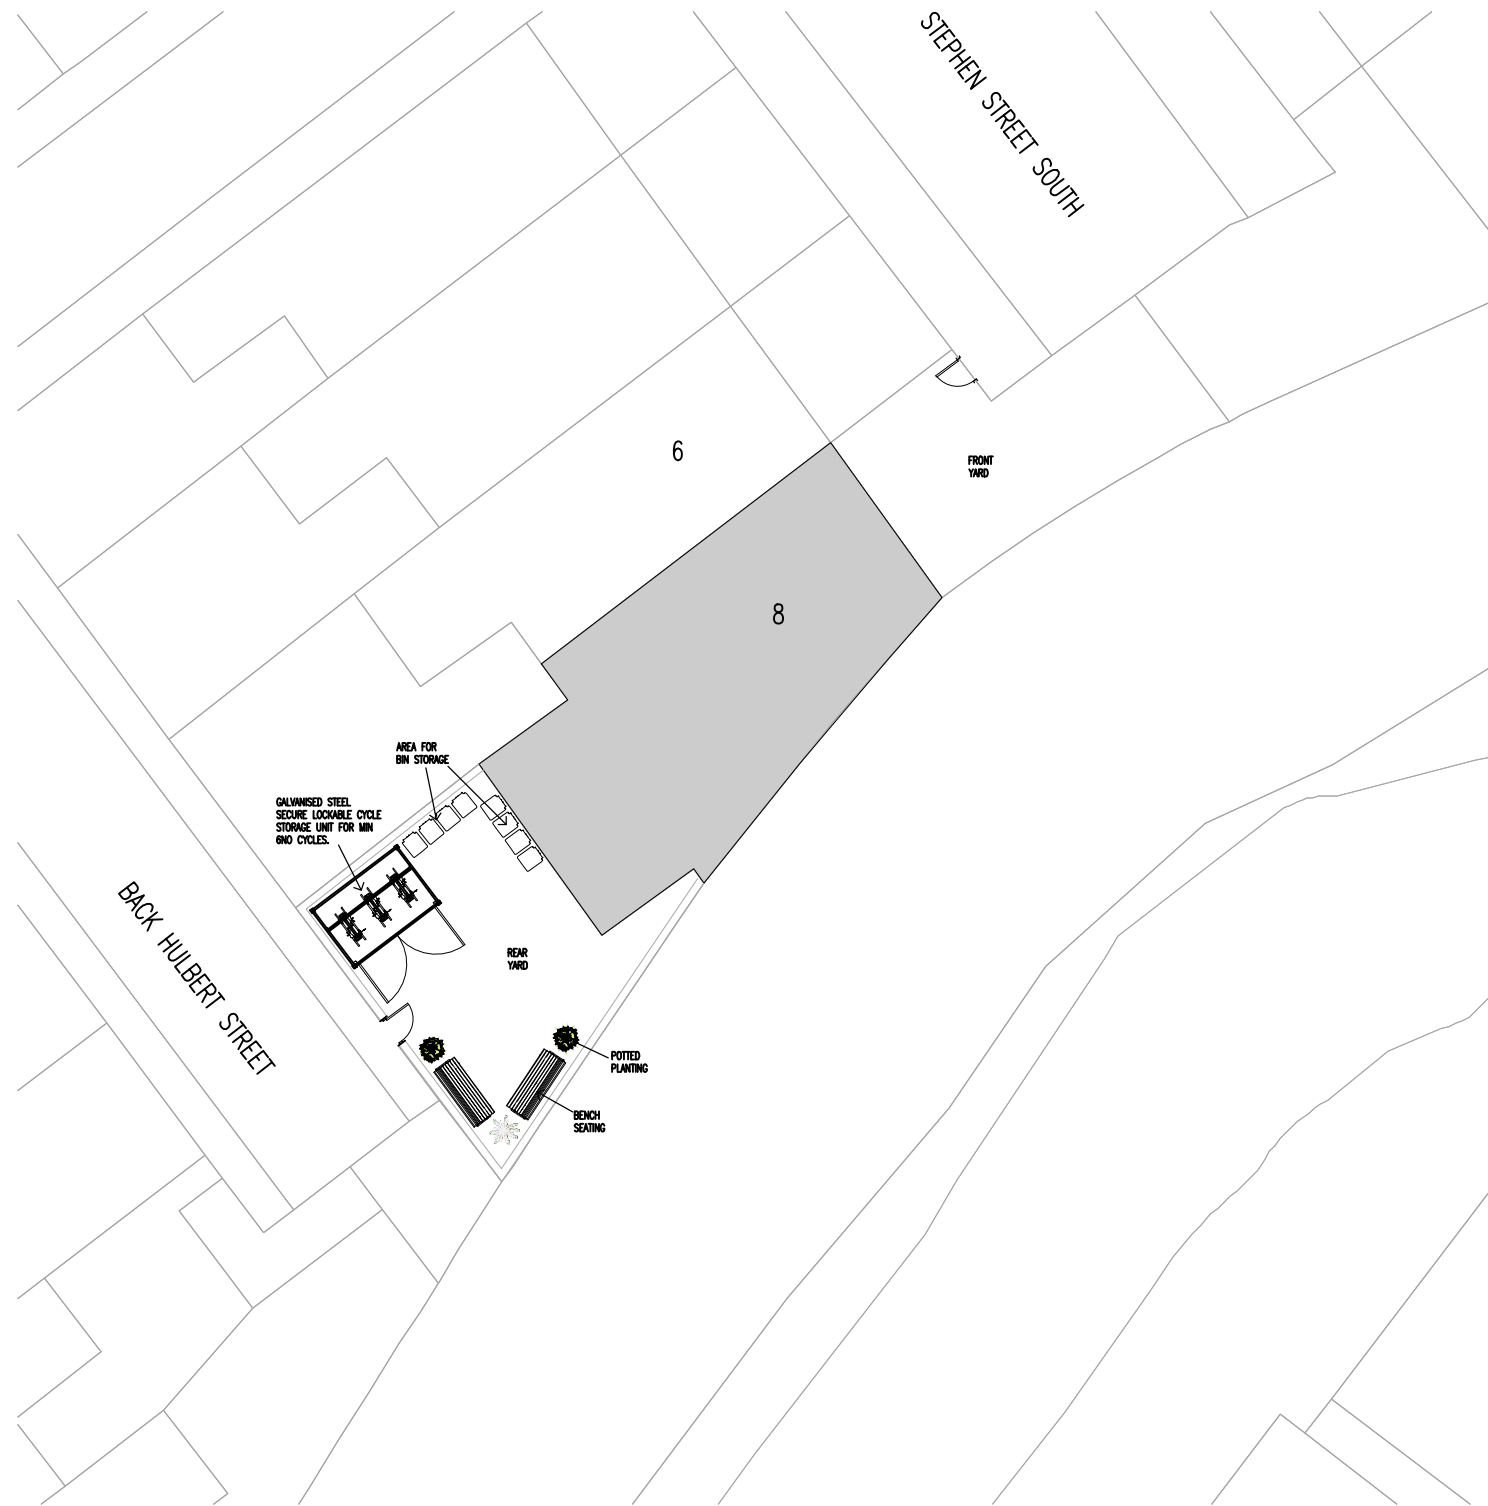
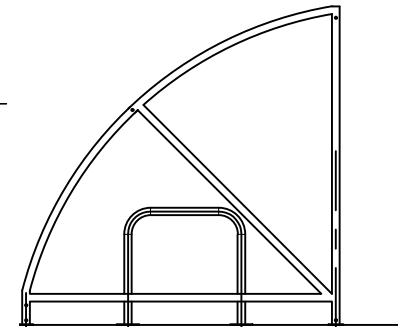


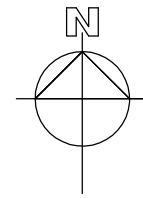

PROPOSED BLOCK SITE PLAN
1:200@A3

 


CYCLE SHELTER SIDE ELEVATION
1:50@A3

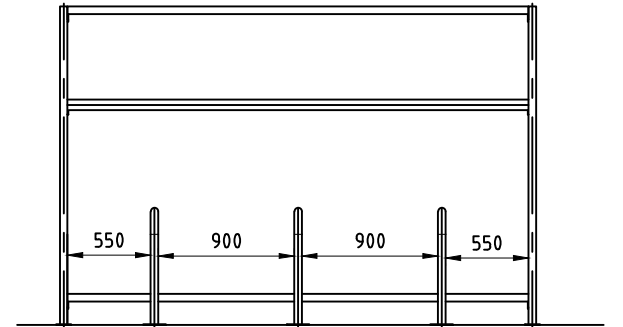

CYCLE SHELTER FRONT ELEVATION
1:50@A3



GALVANISED STEEL FRAMED CYCLE STORAGE SHELTER, FOR 6 CYCLES, 3150mm LONG x 2100mm DEEP/WIDE x 2200mm HIGH, WITH ANTI-VANDAL, UV STABLE POLYCARBONATE ROOF AND SIDE PANELS ALONG WITH SECURE LOCKABLE DOUBLE GATES. PROVIDE 3no SHEFFIELD STANDS, FIXED TO TO HARD STANDING, WITH 900MM GAP BETWEEN SHEFFIELD STANDS AND 5500MM BETWEEN THE STANDS AND SIDE FRAME OF SHELTER, AS DIMENSIONED

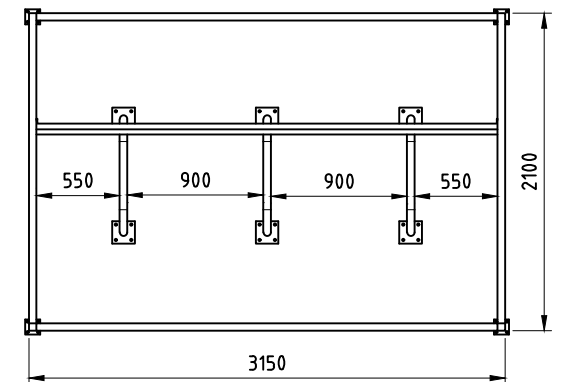

CYCLE SHELTER PLAN LAYOUT
1:50@A3

C1	4no additional bins added	04.12.25	MG
Rev	Amendments	Date	Ints
Mark Gordon Design + Associates			
Project			
8 STEPHEN STREET SOUTH, BURY, BL8 2NT			
Drawing Title			
PROPOSED SITE PLAN			
Drawn	MG	Checked	—
Date	SEPT 2025	Scale	@A3 1 : 100
Drawing No.	8SSS/300/PL	Rev.	C1