



FRONT ELEVATION

1:100 scale bar 0 1 2 3 4 metres

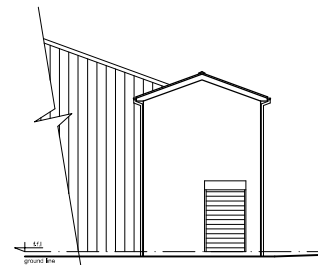


LEFT SIDE ELEVATION

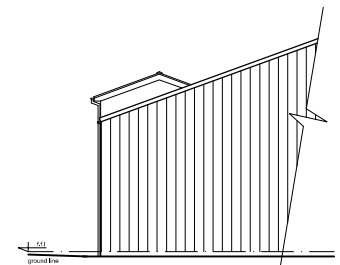

RIGHT SIDE ELEVATION


EXISTING ELEVATIONS

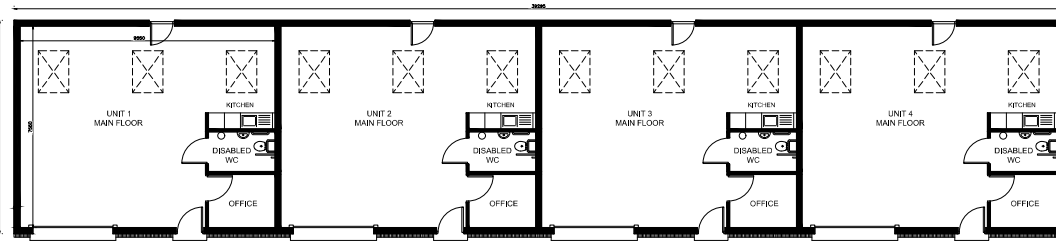


GROUND FLOOR PLAN

1:100 scale bar 0 1 2 3 4 metres


PROPOSED PLANS

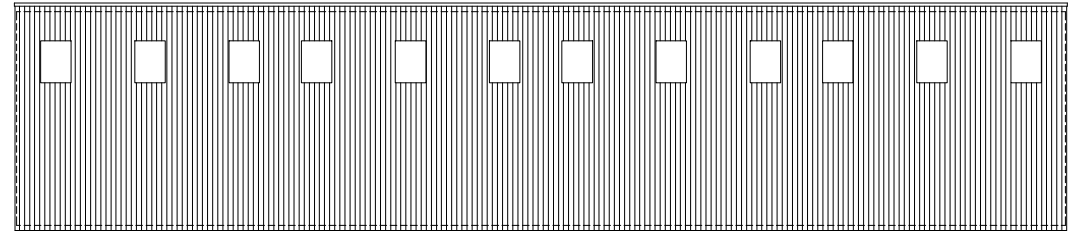


ROOF COVER PLAN

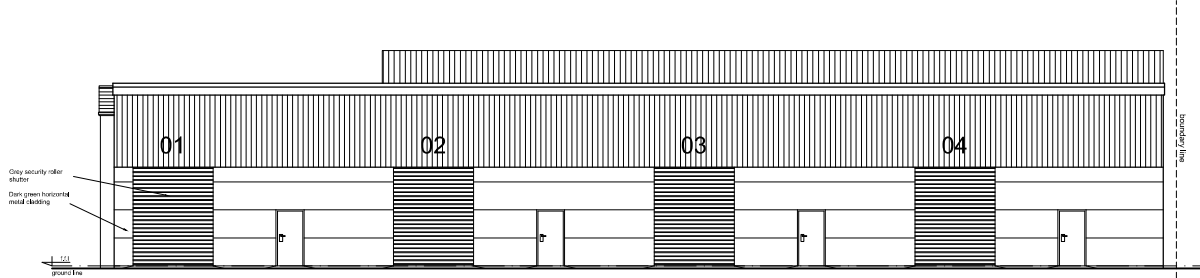


FRONT ELEVATION

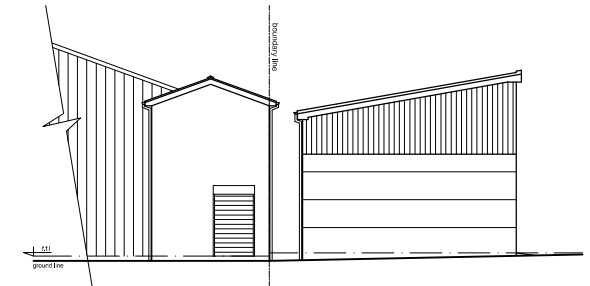

LEFT SIDE ELEVATION

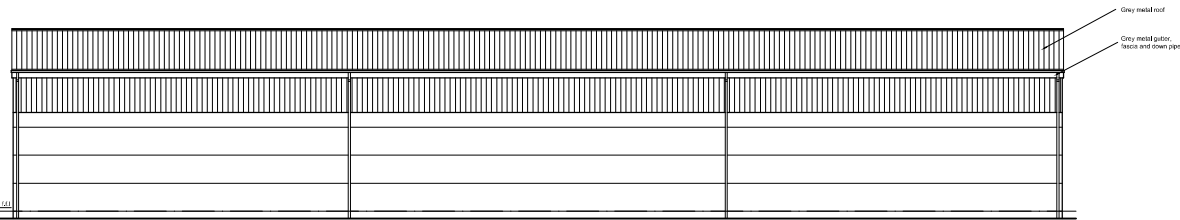

REAR ELEVATION

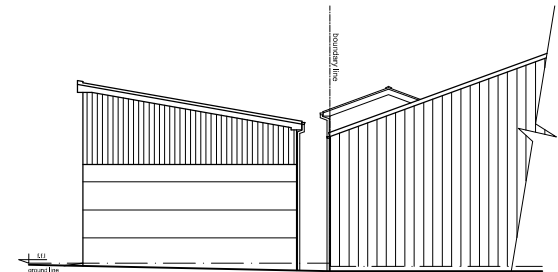

RIGHT SIDE ELEVATION

PROPOSED ELEVATIONS

1:100 scale bar 0 1 2 3 4 metres

RJG Architecture Ltd 14-15 The Old Mill, Bury, Greater Manchester, M9 6PP	Project Woolford Trading Estate Bury Greater Manchester	
	Day Title Existing Elevations, Proposed Plans, Elevations	
No. 1: 01/18/18-18-18 01/18/18-18-18-18	Day No. 01/18/18/18/02	Rev. 01
Drawn by C.S.	Scale 1:100	Date Oct '22