




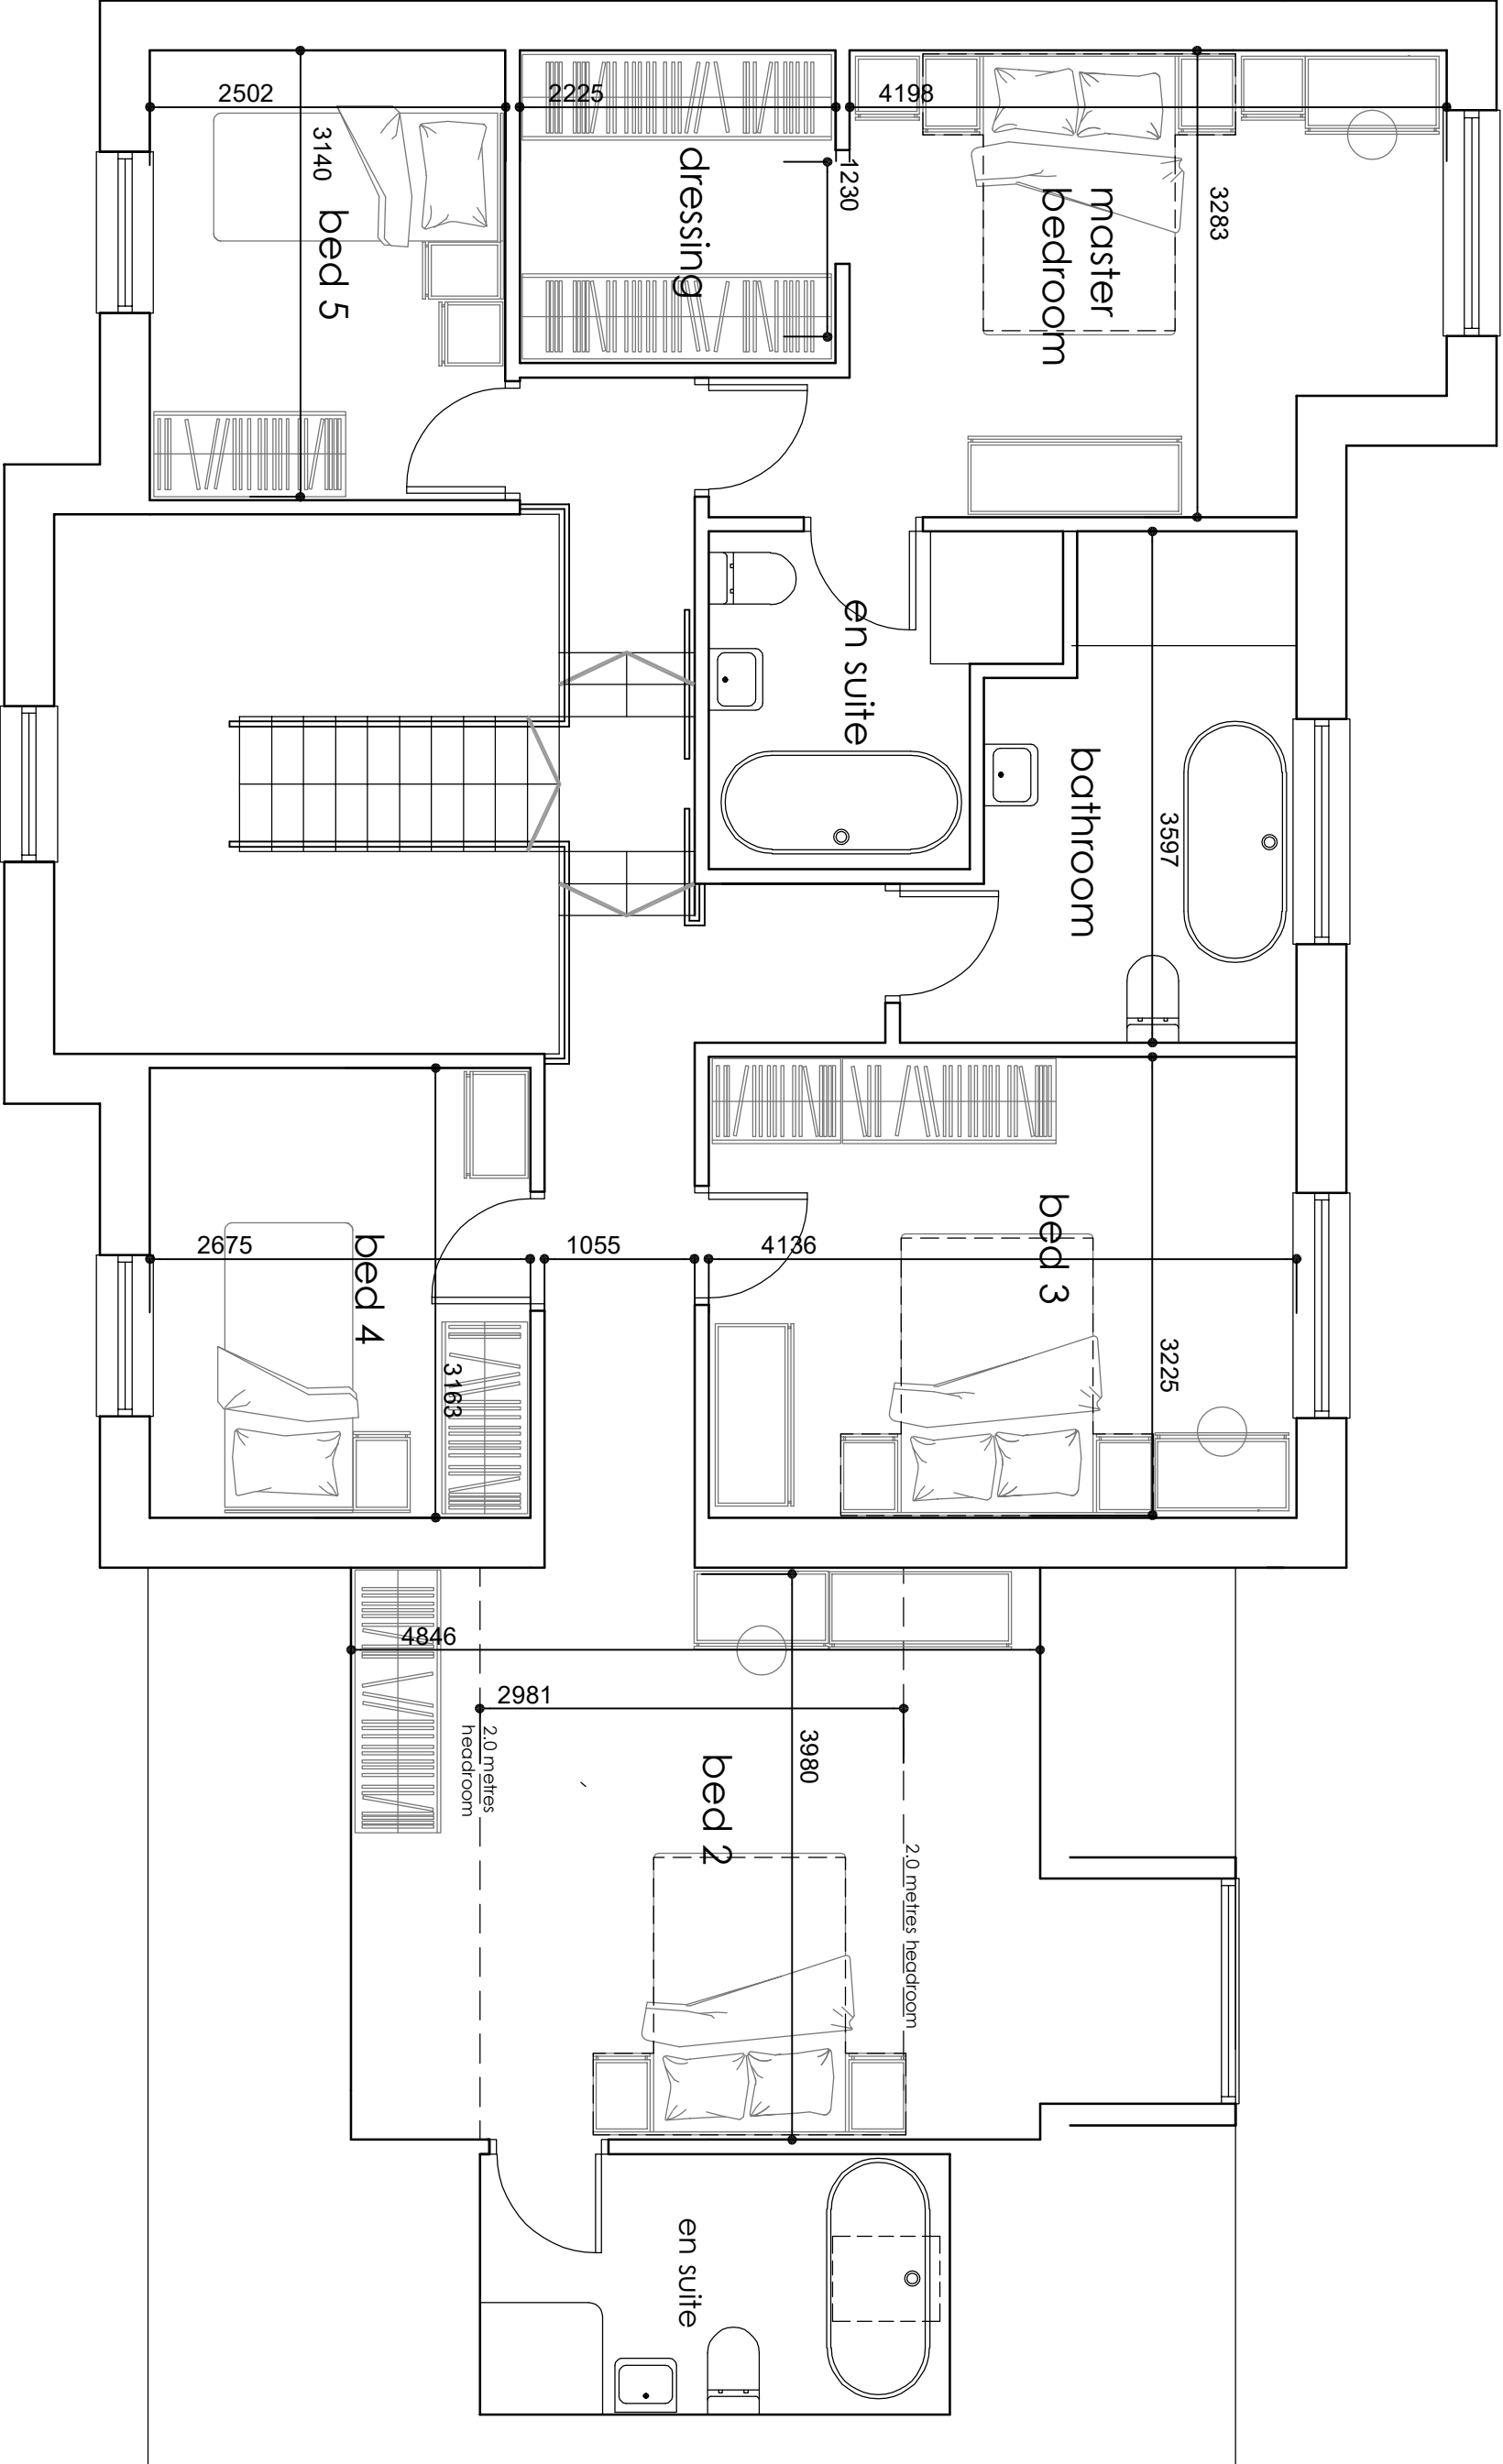


Proposed First Floor Plan scale 1:50

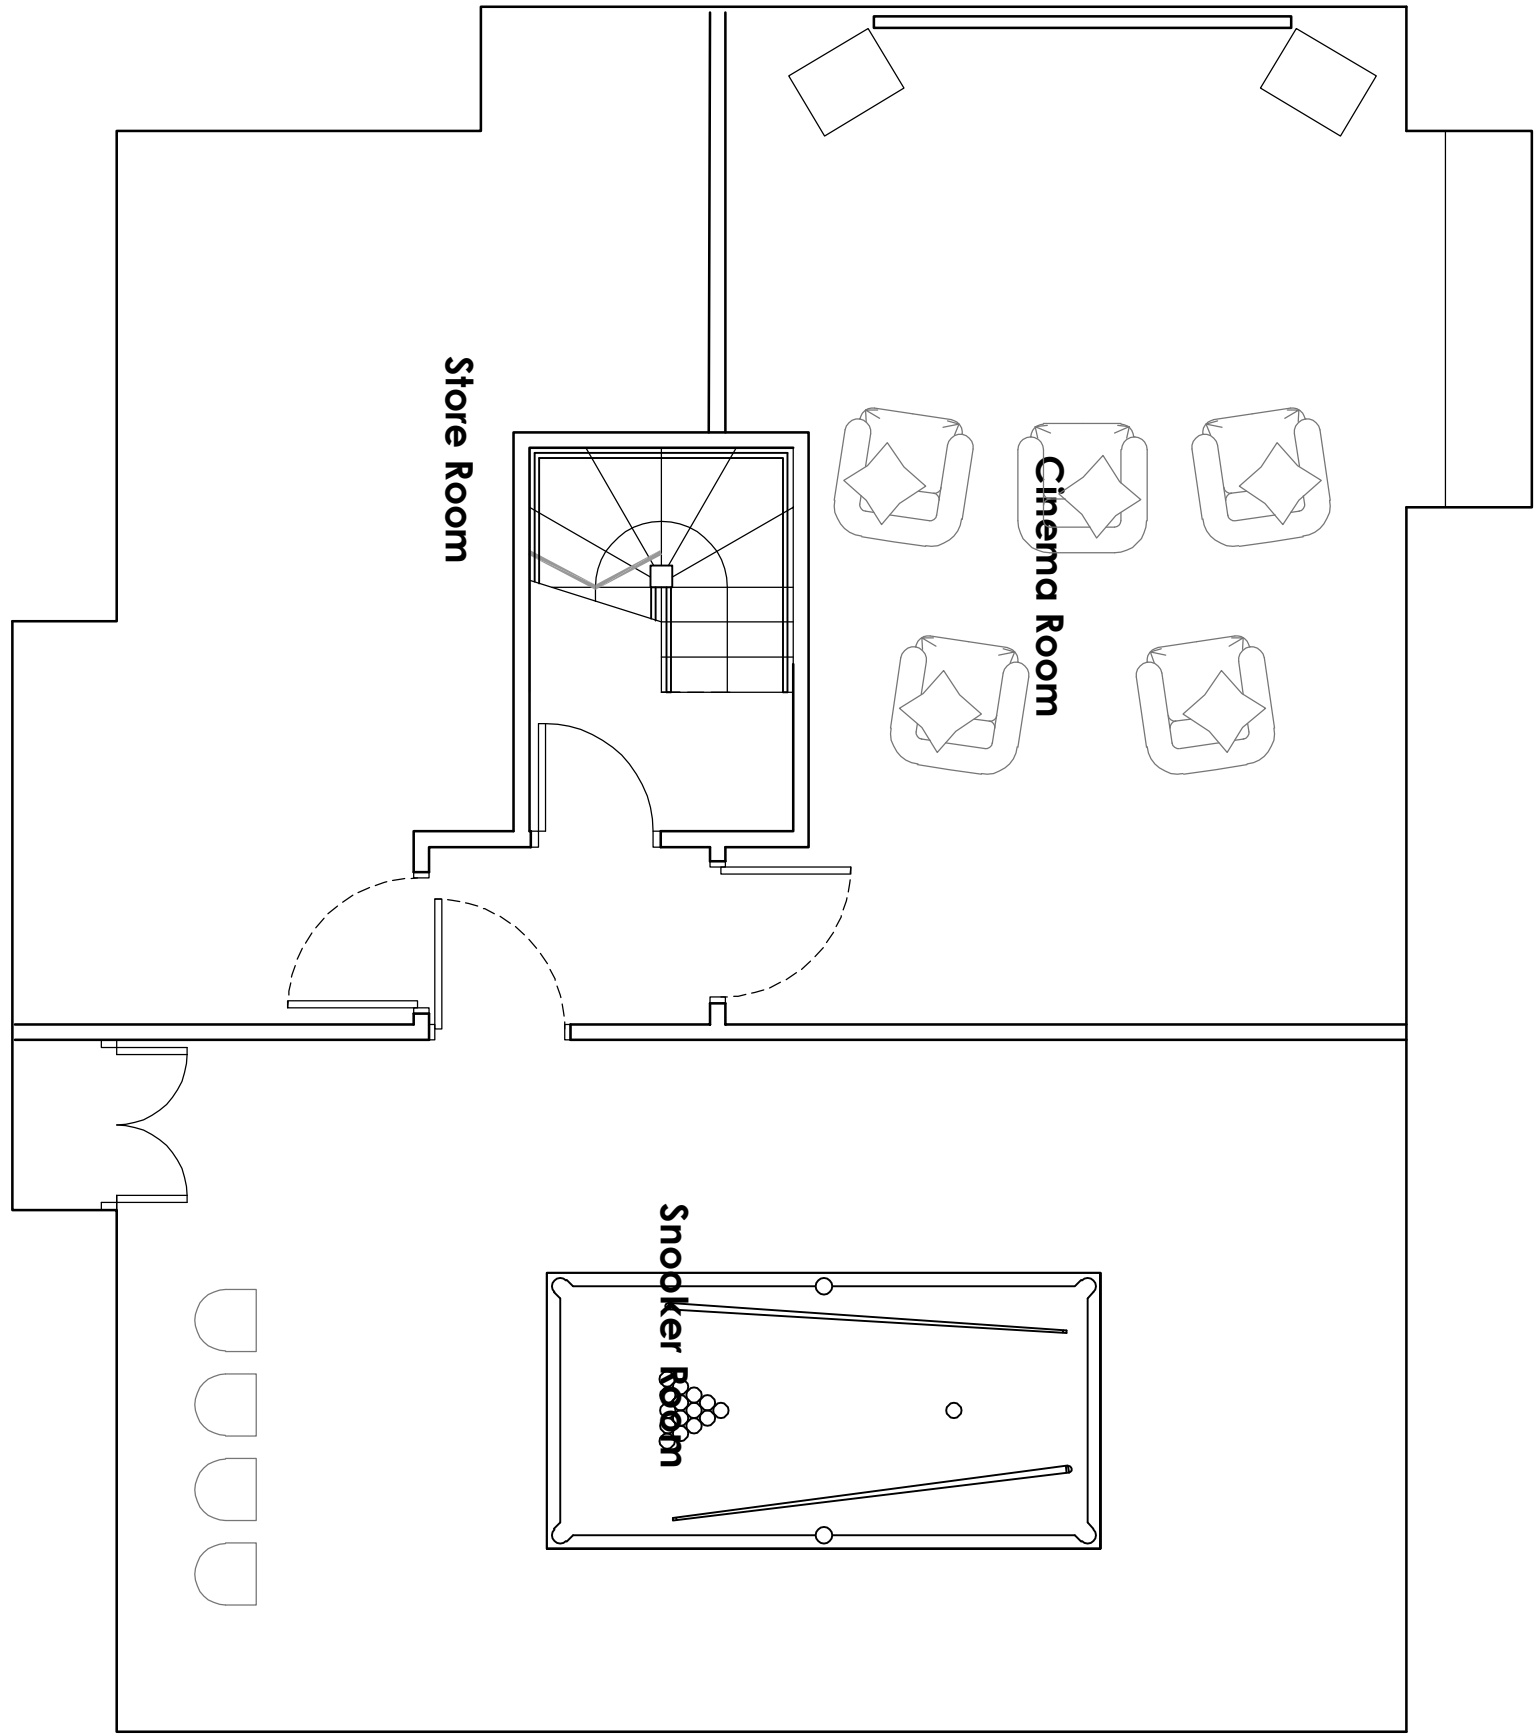

Proposed Basement Floor Plan scale 1:50

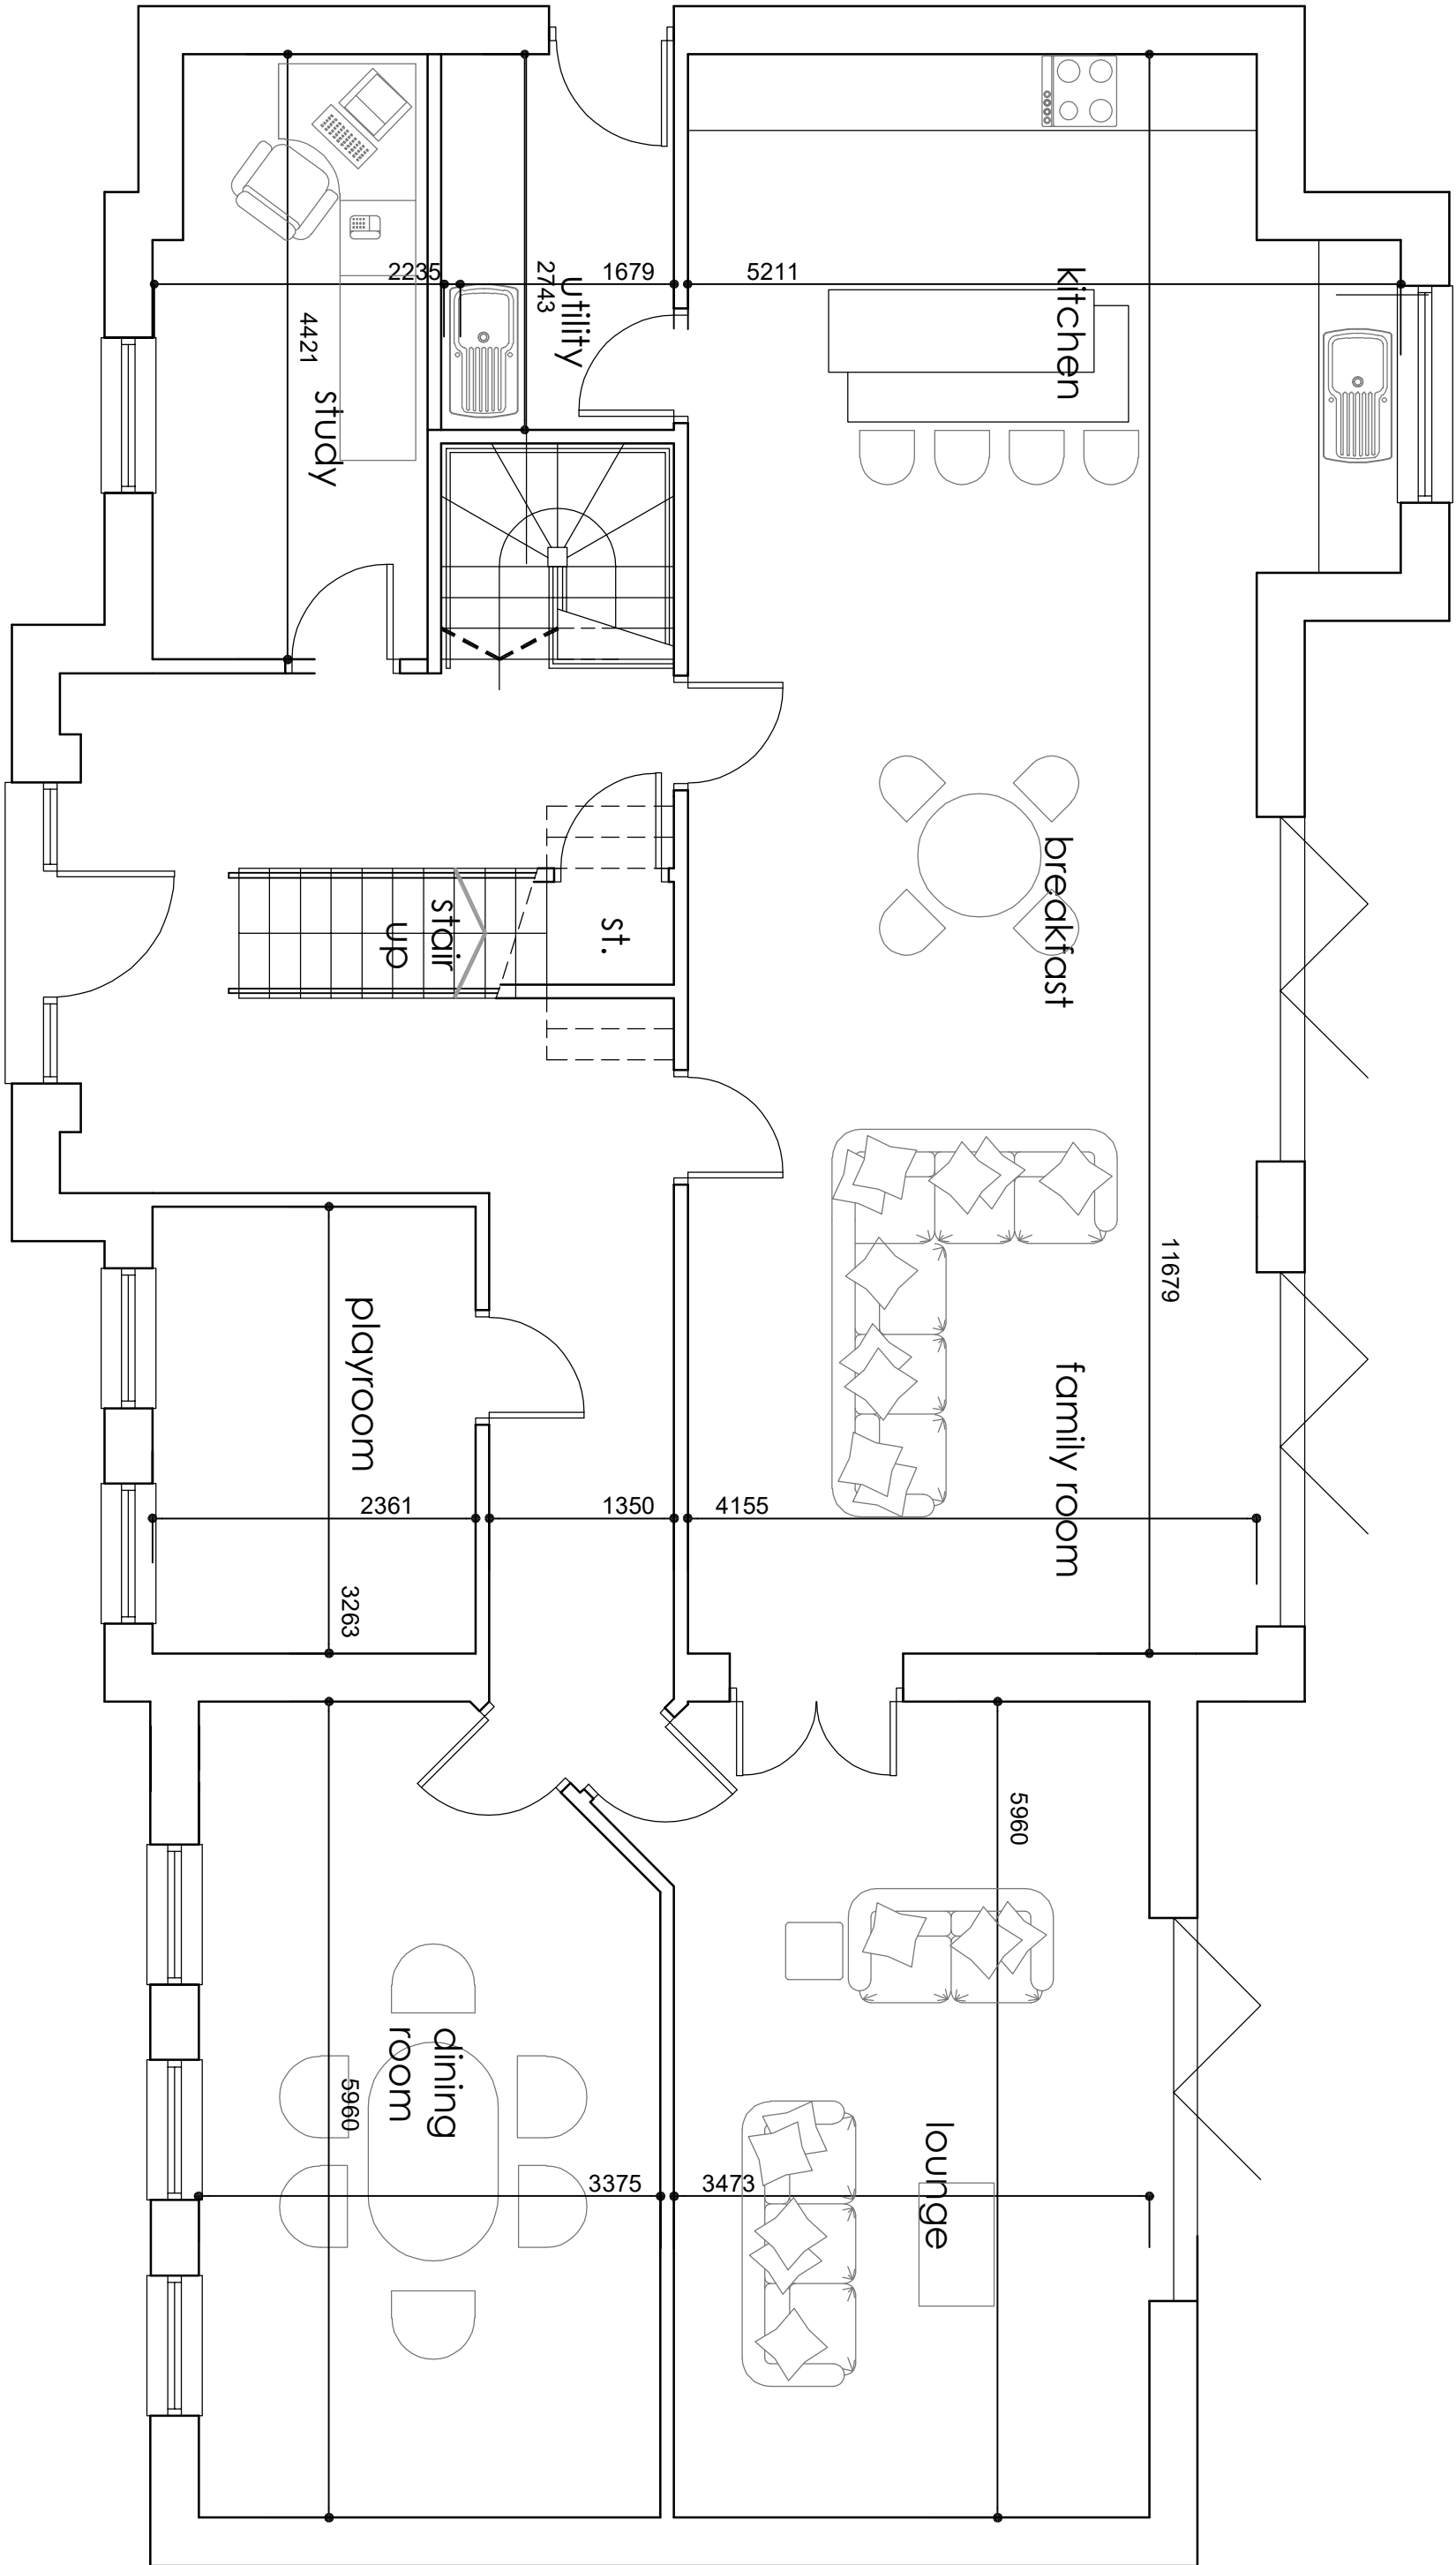

Proposed Ground Floor Plan scale 1:50

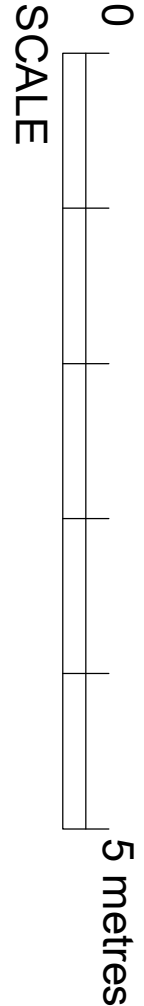

Client	Mr. & Mrs. C. Hamilton		
Project	Proposed Dwelling, Knowsley Road, Almsworth, Bolton Lancashire BL2 5PT		
Title	Proposed Floor Plans		
Drawing number	3551:08	Revision	D
Scale	1:50 A1	Date	Feb 25
Drawn by	RH	Staus	

fisk
&associates
architects

20 chorley road, swinton, manchester, m27 5aj
t - 0161 793 5300 e - info@cdfisk.co.uk

