



Do not scale from this drawing for construction purposes. Check all dimensions on site before setting out. This drawing is copyright and may not be reproduced without permission of the owner.




FRONT ELEVATION

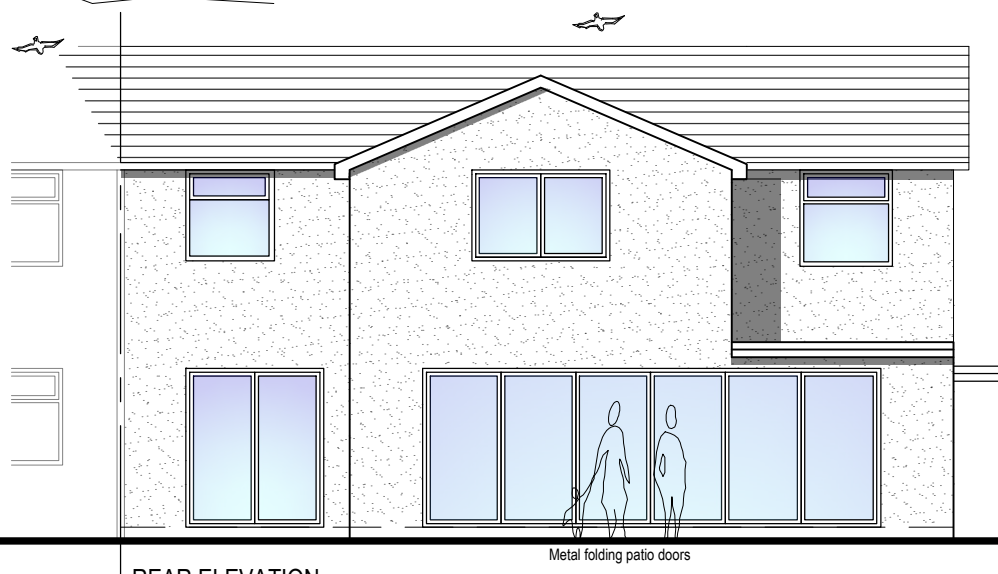


REAR ELEVATION

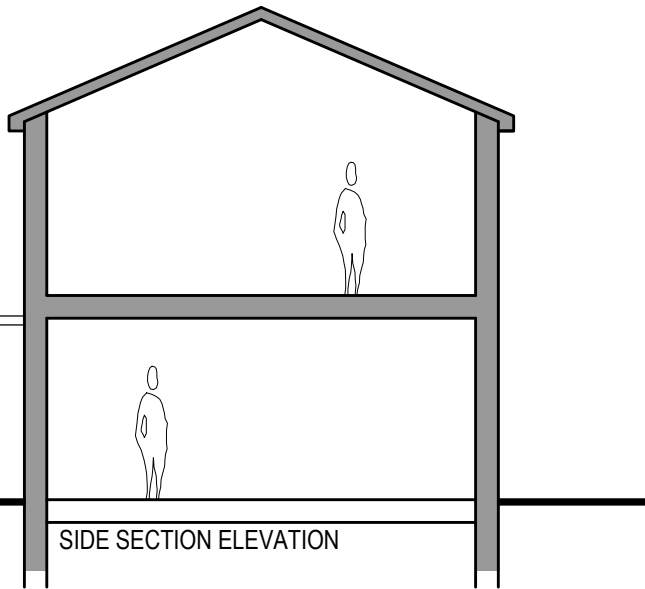


SIDE SECTION ELEVATION

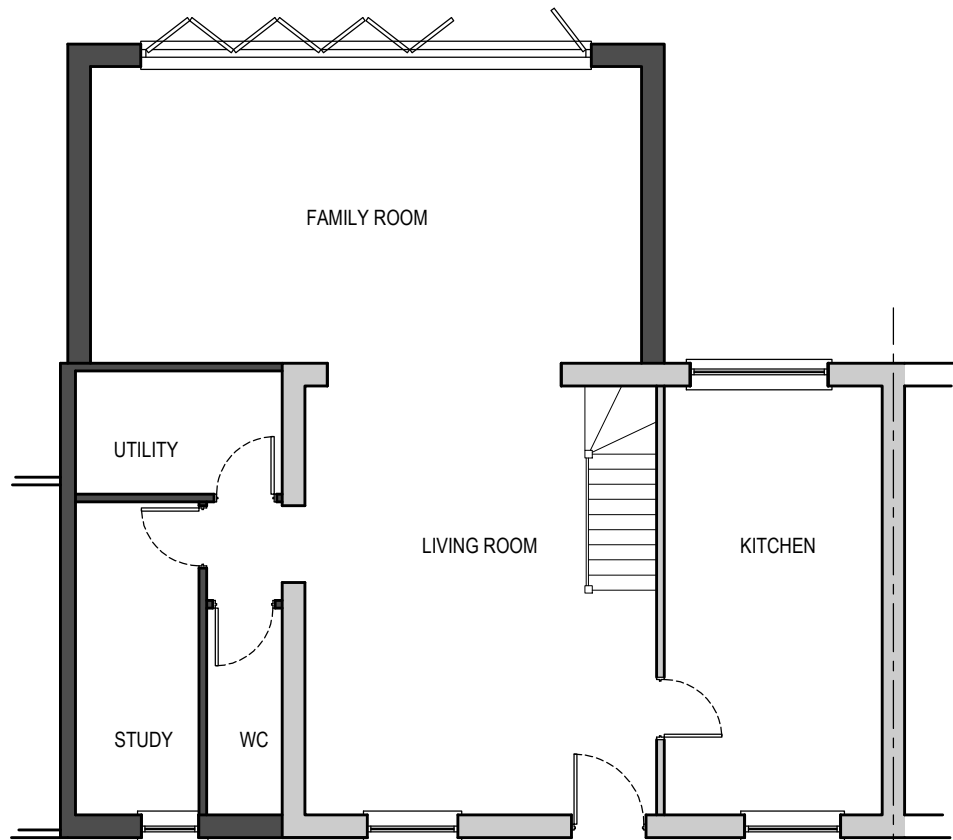


GROUND FLOOR PLAN

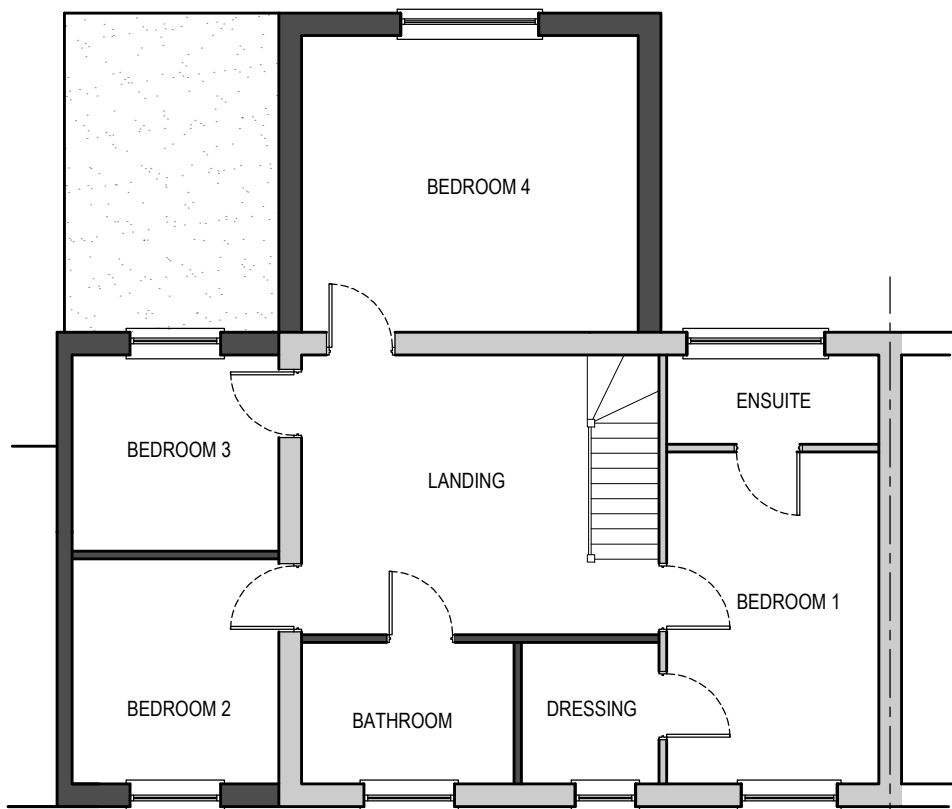

FIRST FLOOR PLAN

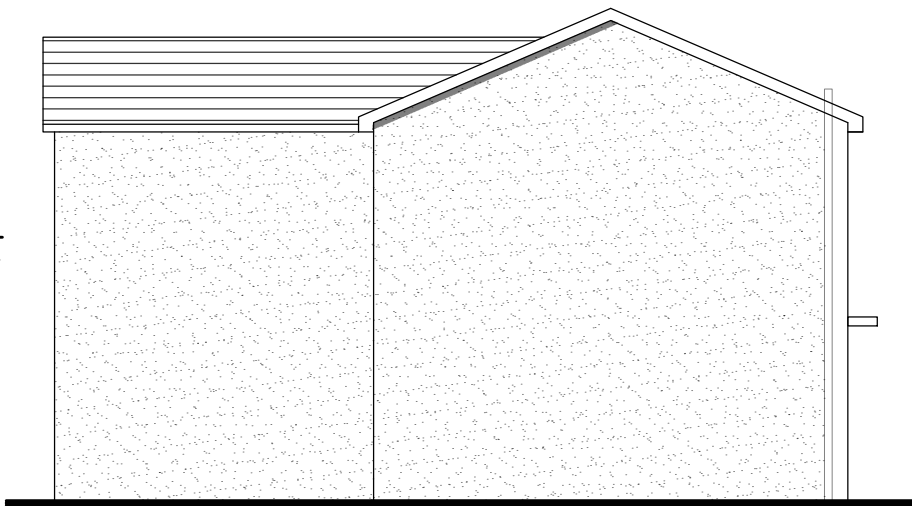

SIDE ELEVATION

 

HEAL
PLANNING APPEALS

Hooper Enterprise Associates Ltd
St. Mary's Place, Shrewsbury, Shropshire. SY1 1DZ.

Revn.	Description.	Date.

Project:
29 Chestnut Ave. Tottington, Bury. BL8 3EE

Title:
Proposed Elevations and Plans

Date: Sept 2022	Drawing No: HP-CHA-03
Scale: 1:100	

Copyright © 2022 Heal Planning Appeals