




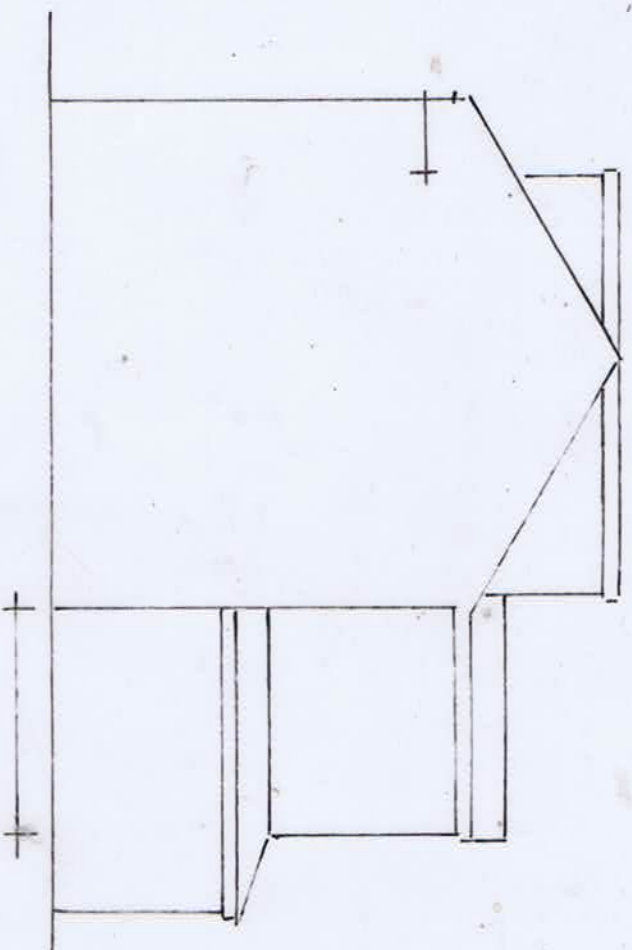

Prop Left Elev


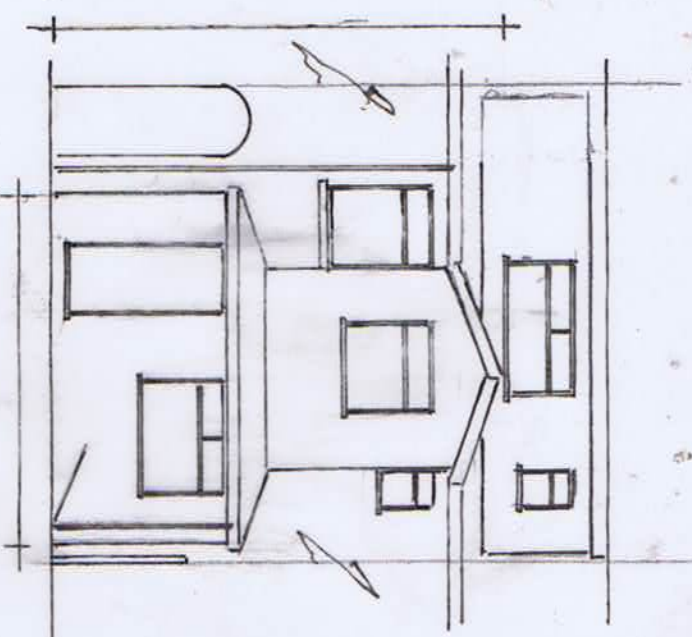


Prop Rear Elev

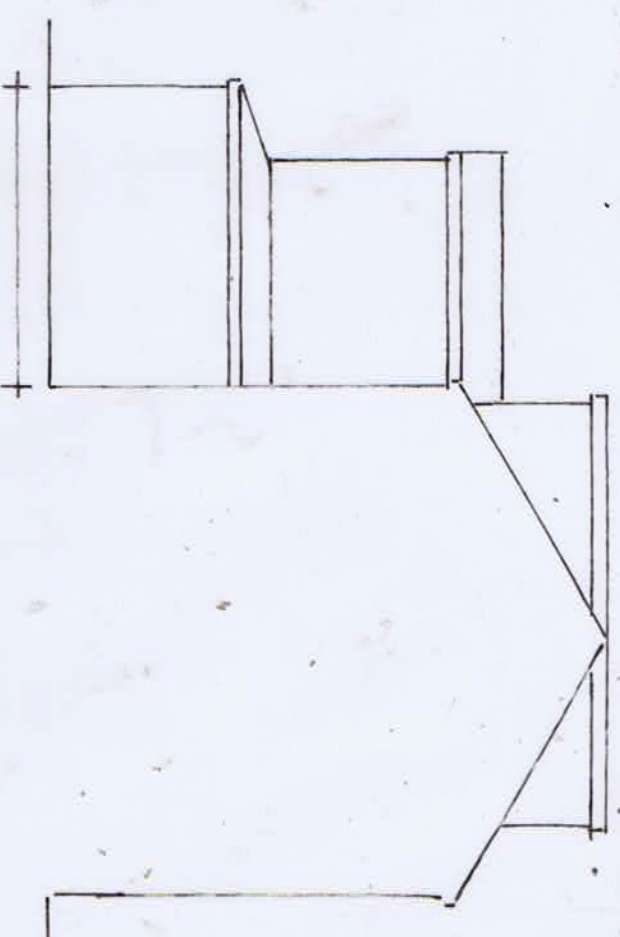

Prop Right Elev


Prop Ground Floor Plan

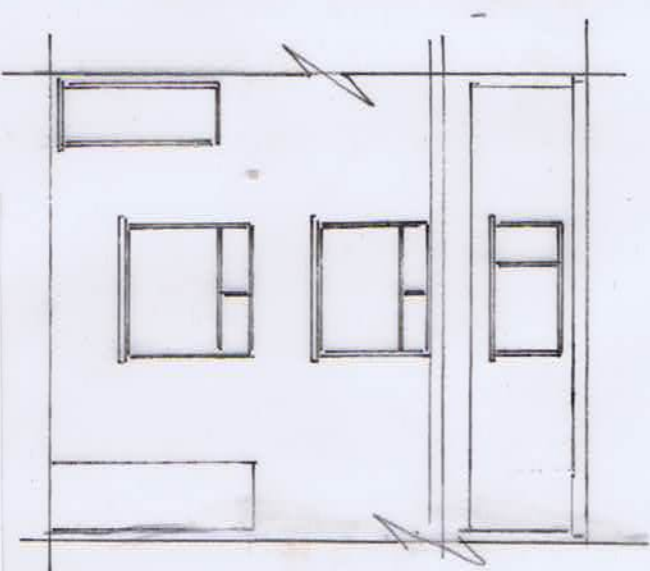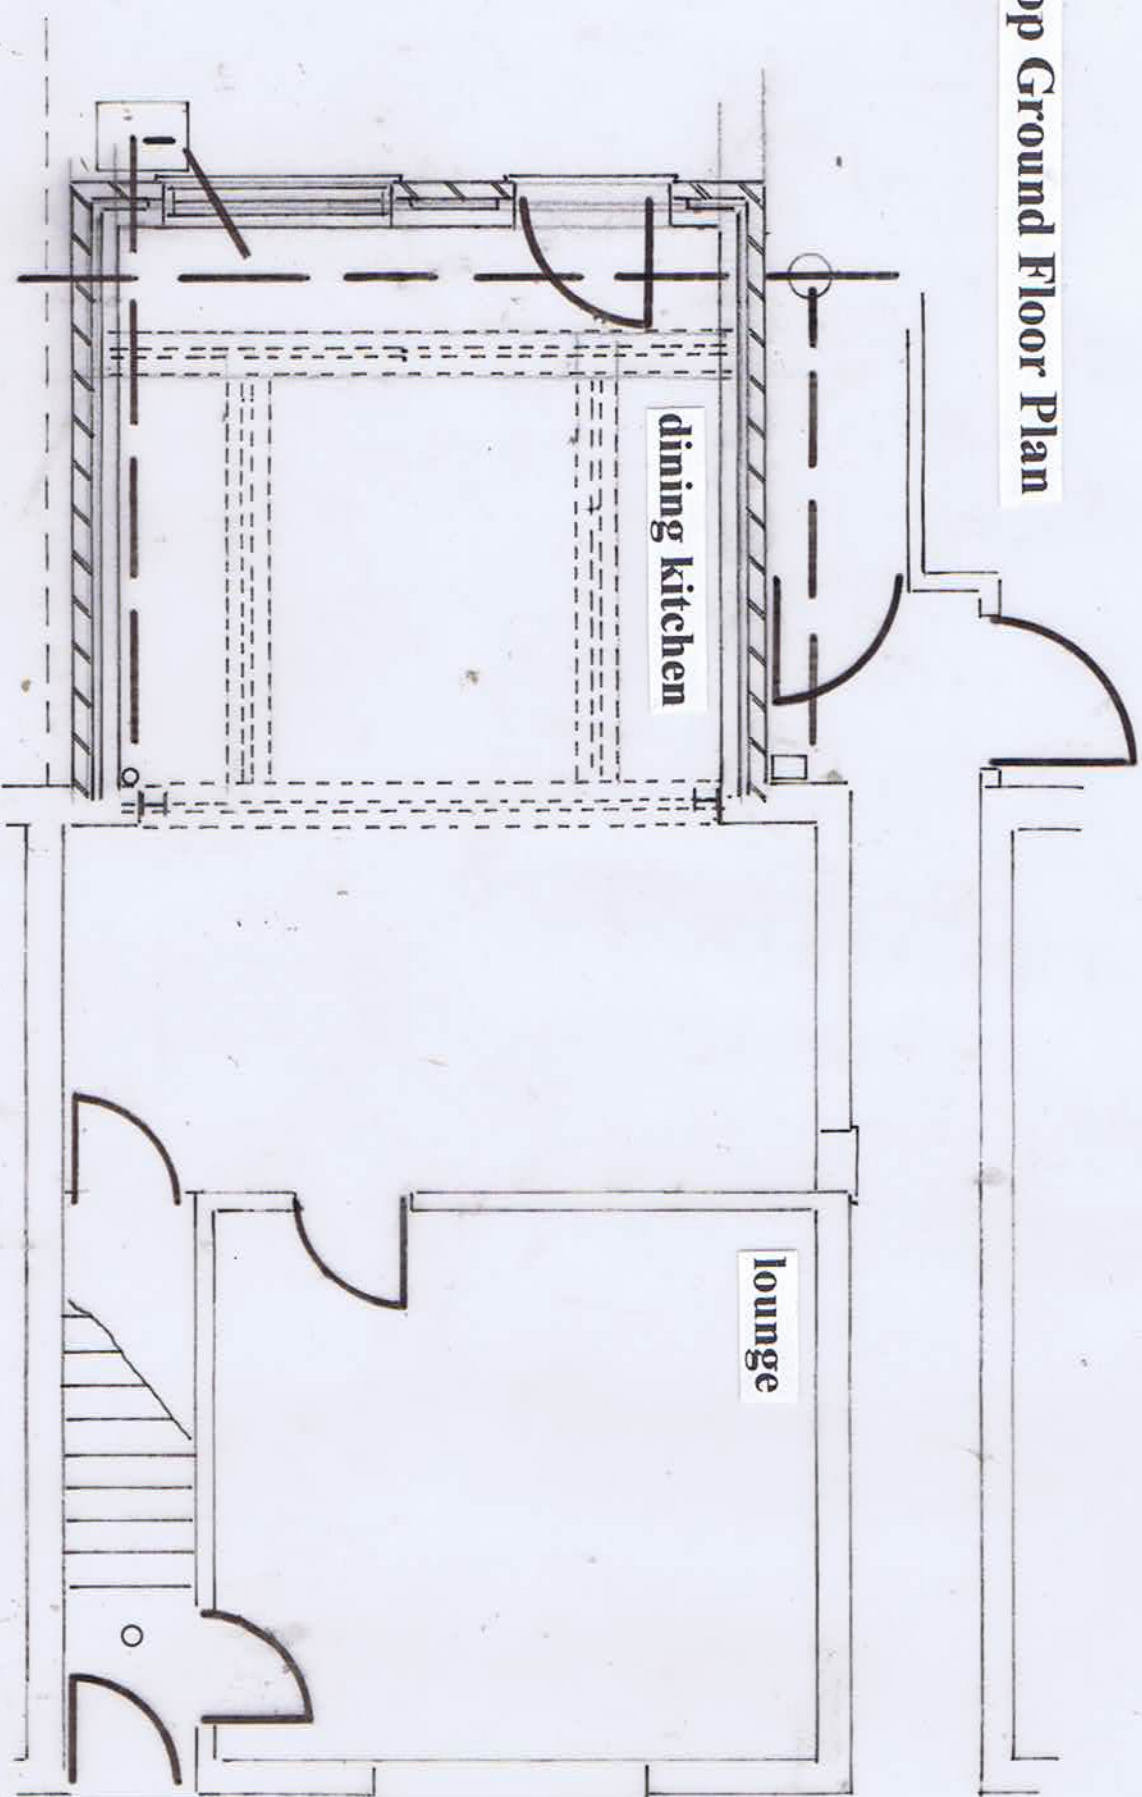

Prop Front Elev

**Proposed Front & Rear Dormer and
2 Storey Rear Extension
at 179 Ferngrove Bury**

Scale 1:50 1:100

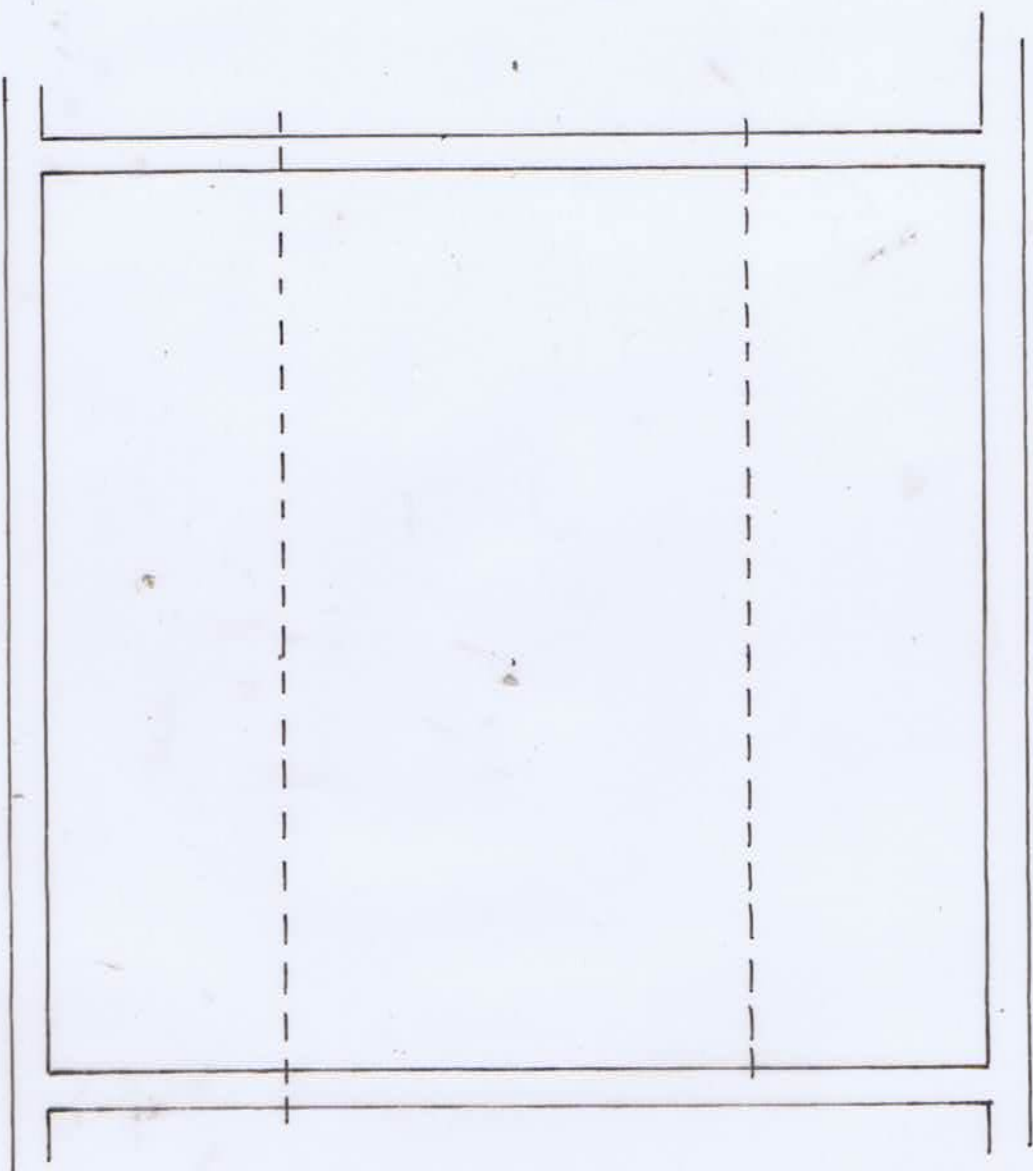

Extg Loft Plan

Proposed Front & Rear Dormer and
2 Storey Rear Extension
at 179 Ferngrove Bury