



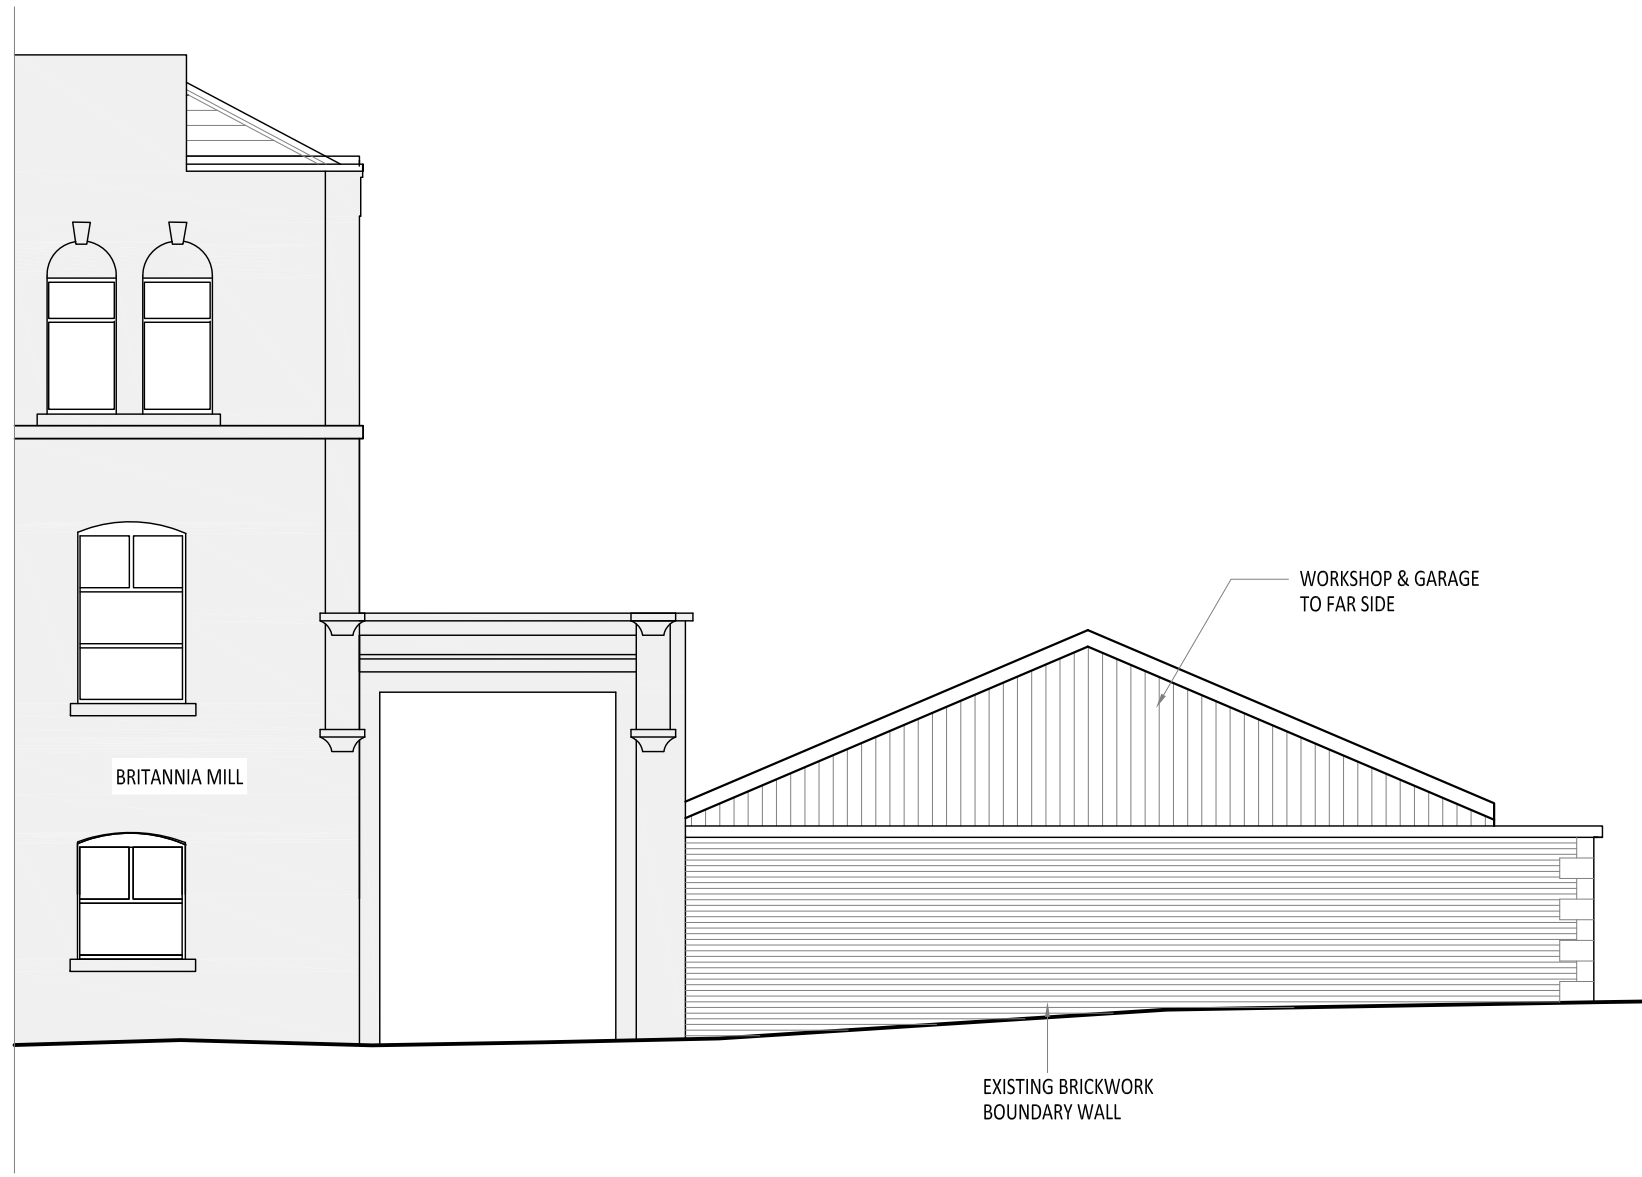

REAR ELEVATION TO COBDEN STREET (SOUTH)  
AS EXISTING




SIDE ELEVATION TO BRIGHT STREET (EAST)  
AS EXISTING

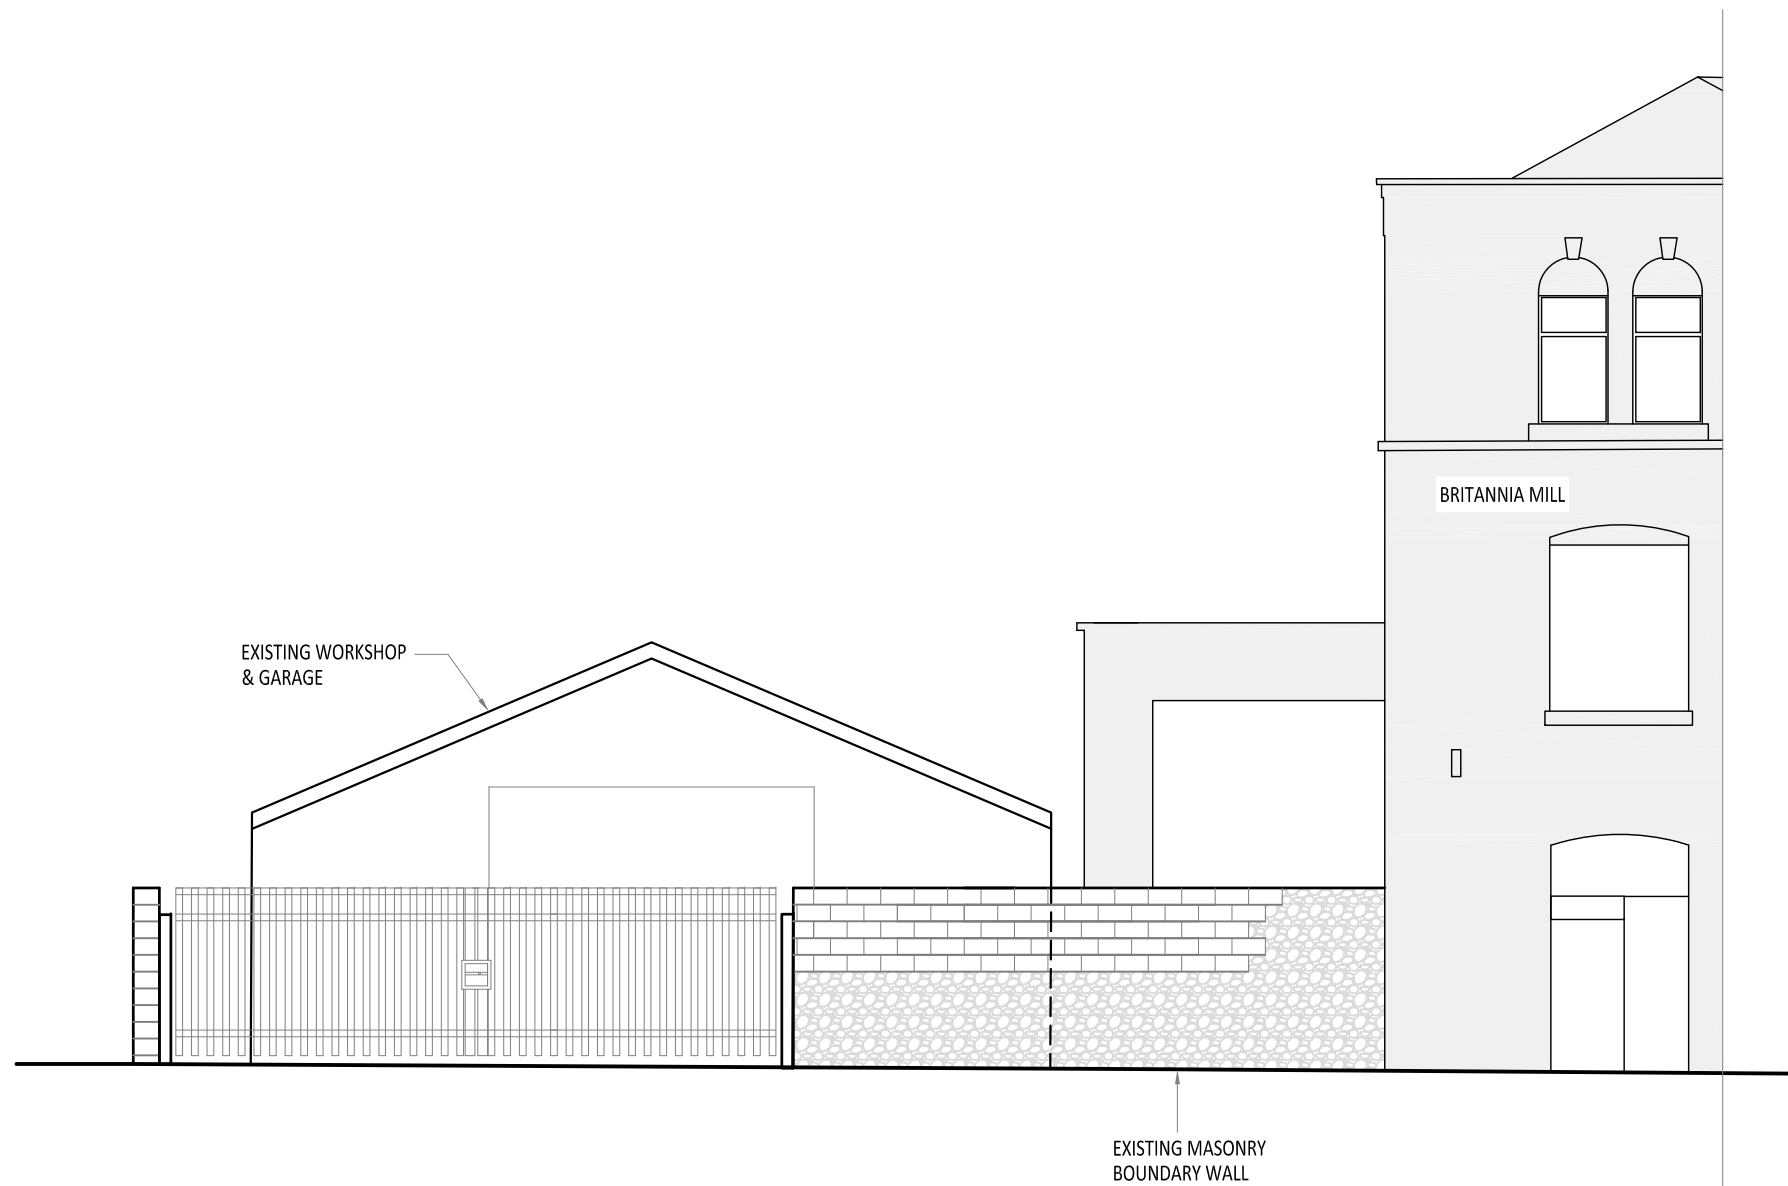


FRONT ELEVATION TO SAMUEL STREET (NORTH)  
AS EXISTING



SECTIONAL ELEVATION  
AS EXISTING

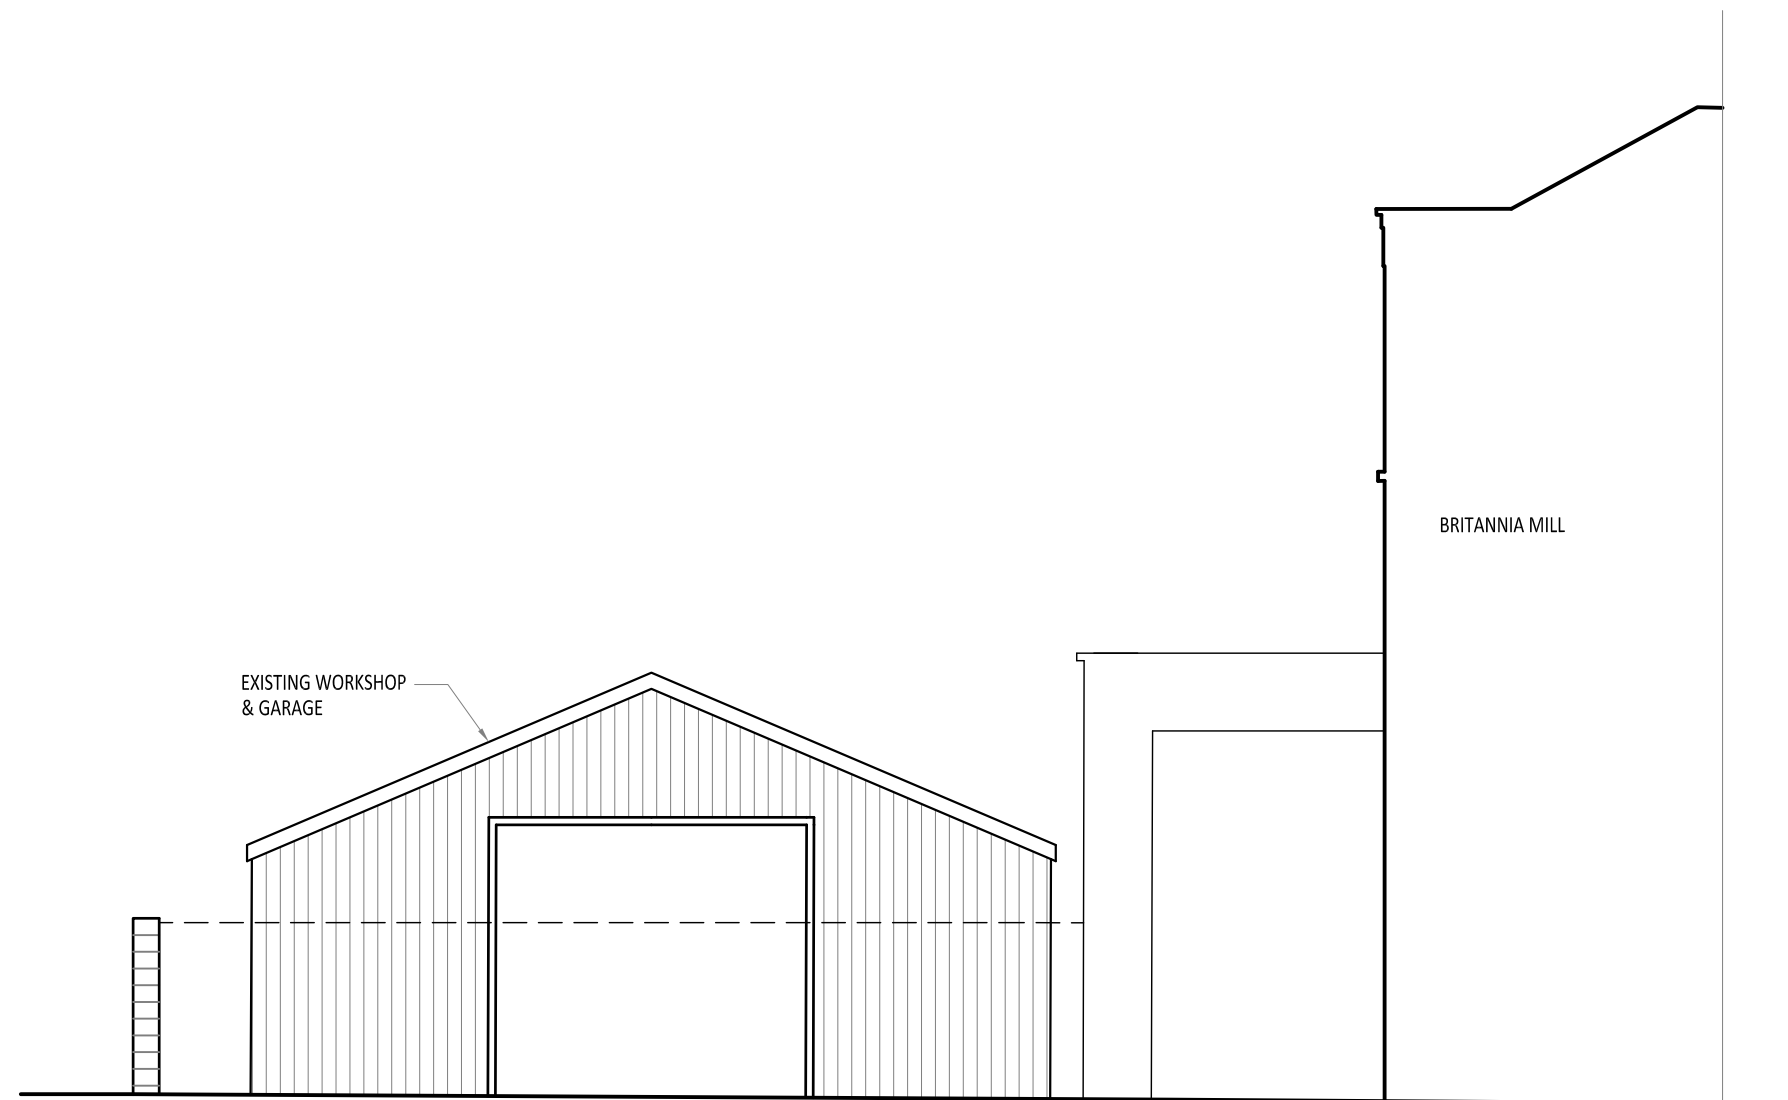

SECTIONAL ELEVATION  
AS EXISTING

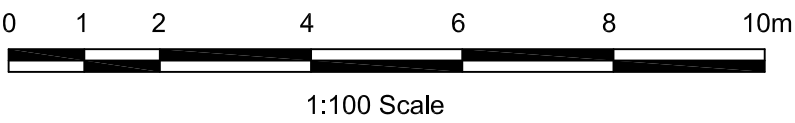

| Mountford Properties Ltd   |  |  |                               |                       |
|---|--|--|-------------------------------|-----------------------|
| Proposed Extension to Britannia Mill<br><br>Elevations as Existing   |  |  | Scale<br><b>1:100 @ A1</b>    |                       |
|   |  |  | Drawn<br><b>HP</b>            | Checked<br><b>DME</b> |
| www.psadesign.co.uk<br>mail@psadesign.co.uk   |  |  | Drwg No.<br><b>A3568/PL03</b> |                       |
|   |  |  | Date<br><b>July 2021</b>      |                       |
| <br>PSA Design<br>The Old Bank House<br>6 Berry Lane, Longridge<br>Preston, PR3 3JA<br>Tel. 01772 786066<br>Fax. 01772 786265 |  |  | Rev.                          |                       |
|   |  |  |                               |                       |