




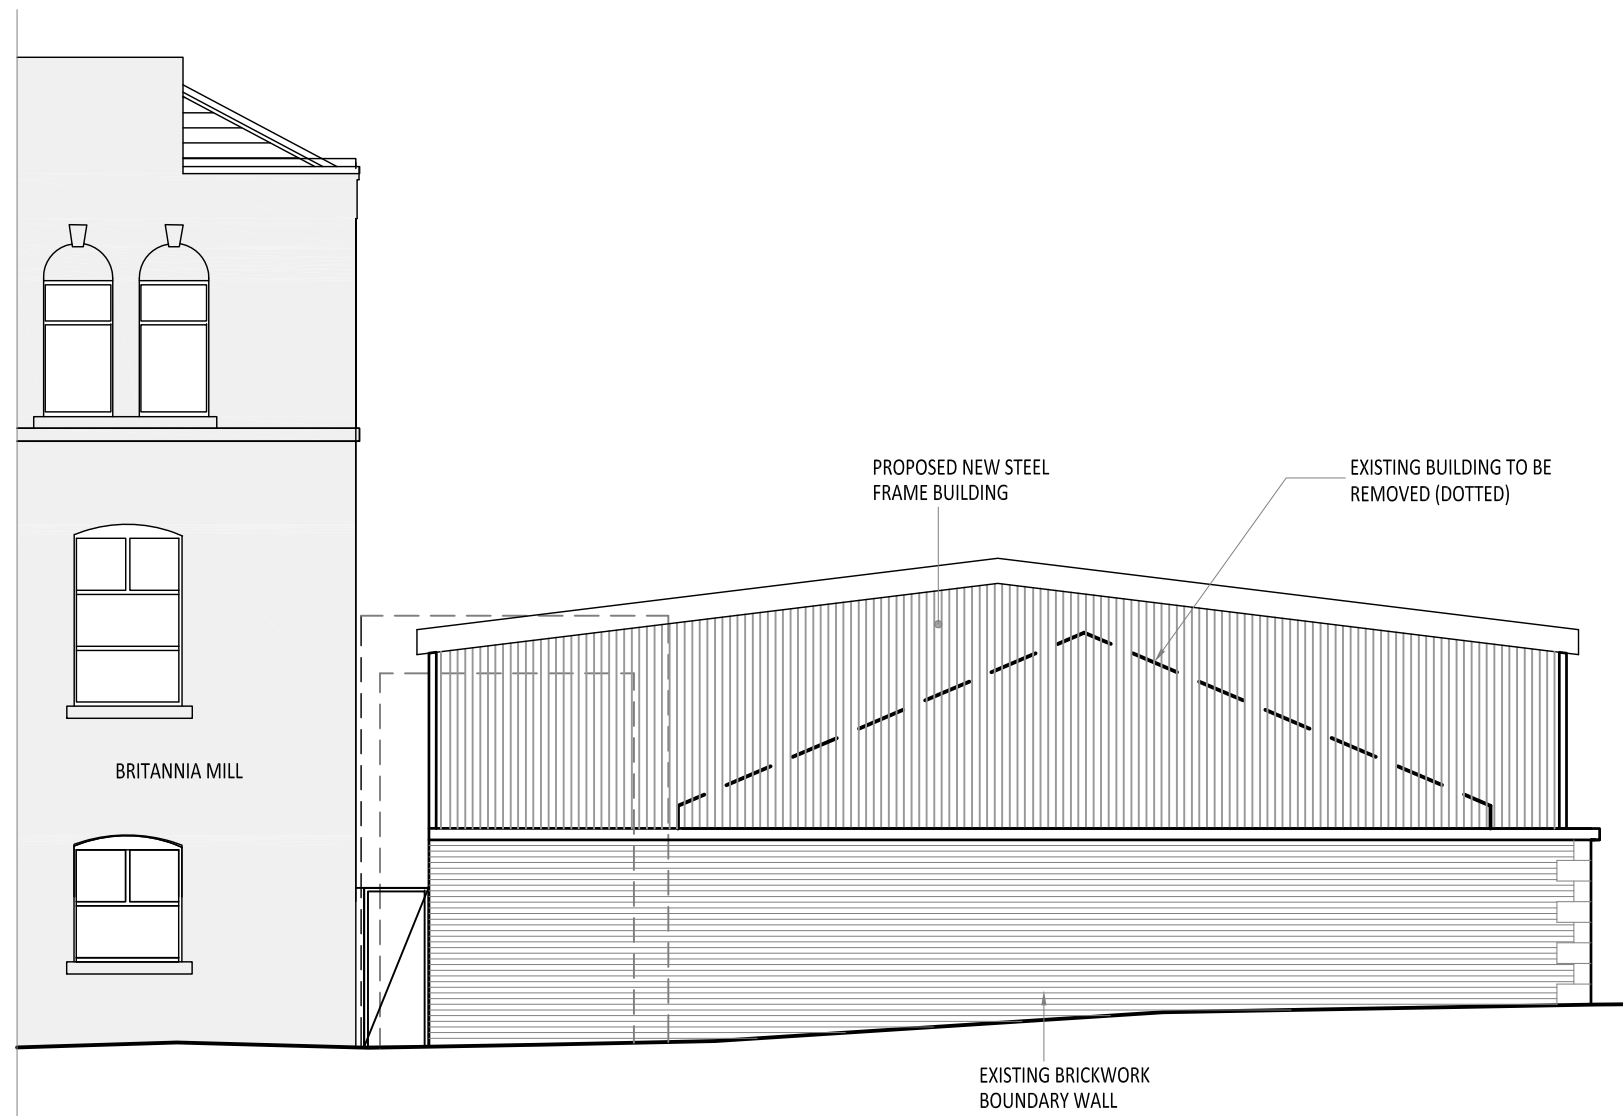


REAR ELEVATION TO COBDEN STREET (SOUTH)

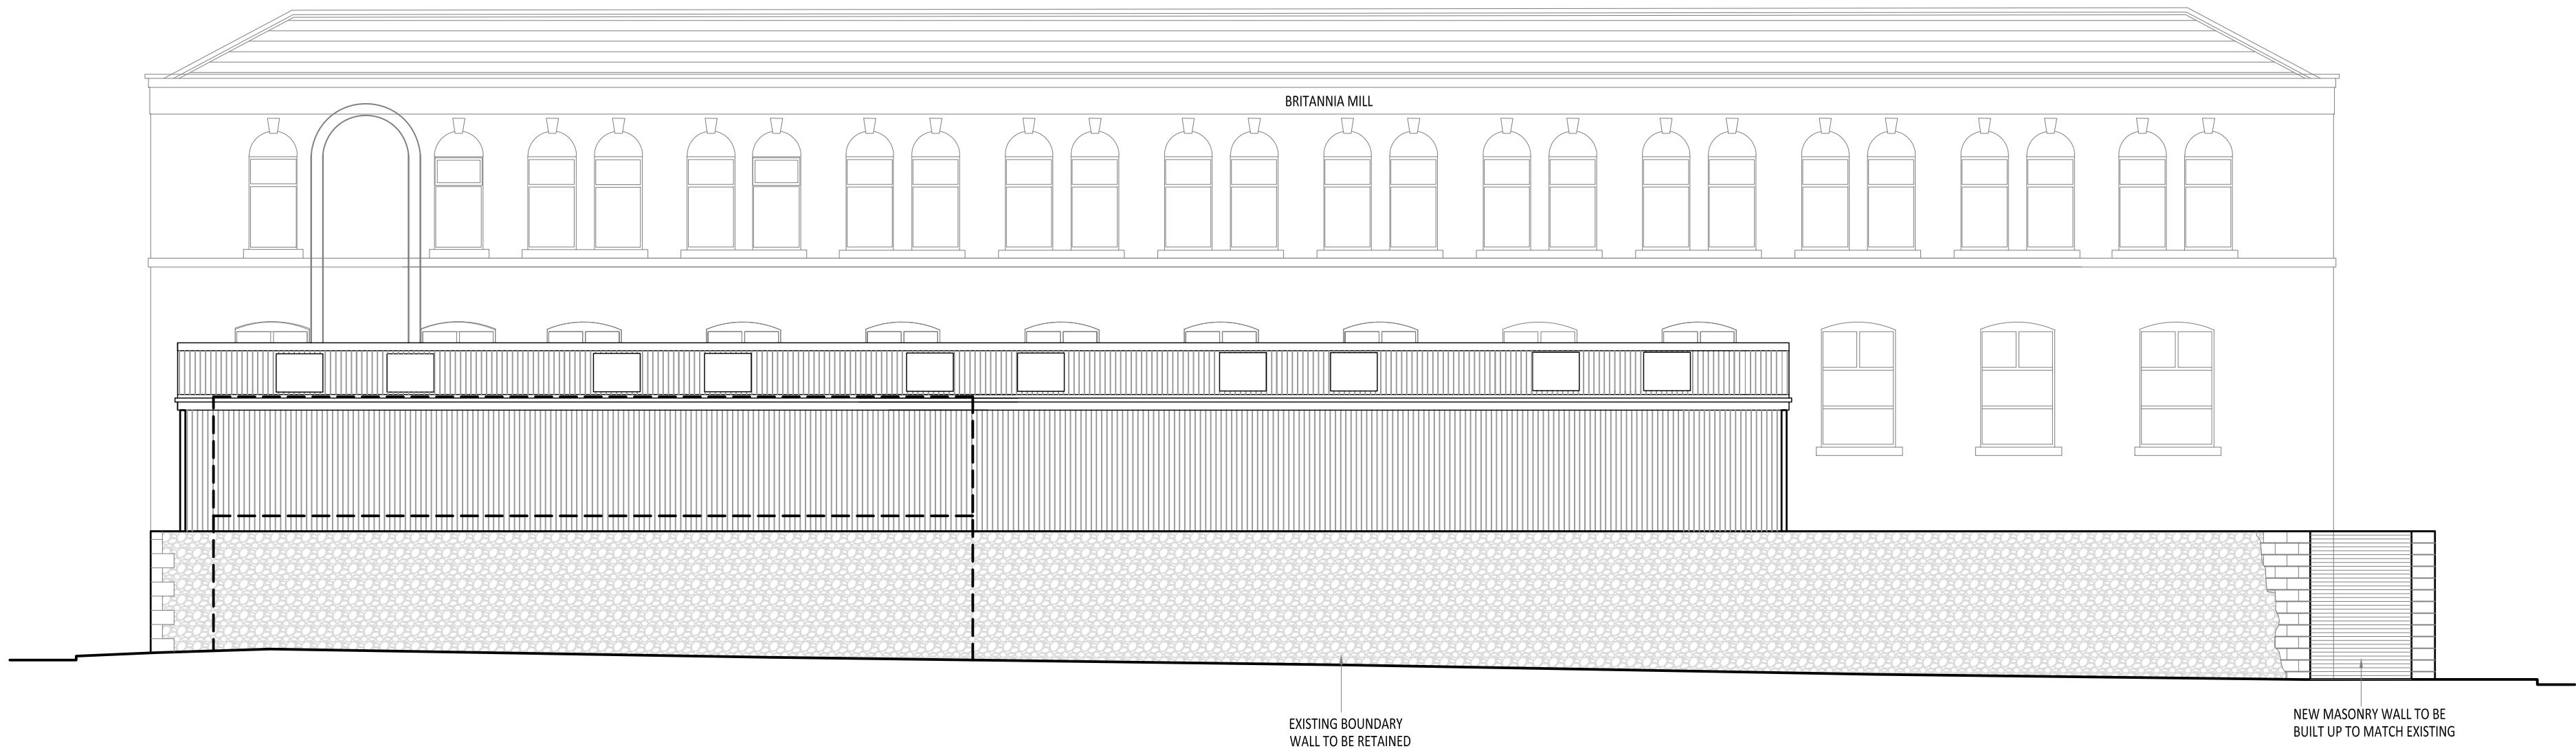


SIDE ELEVATION TO BRIGHT STREET (EAST)

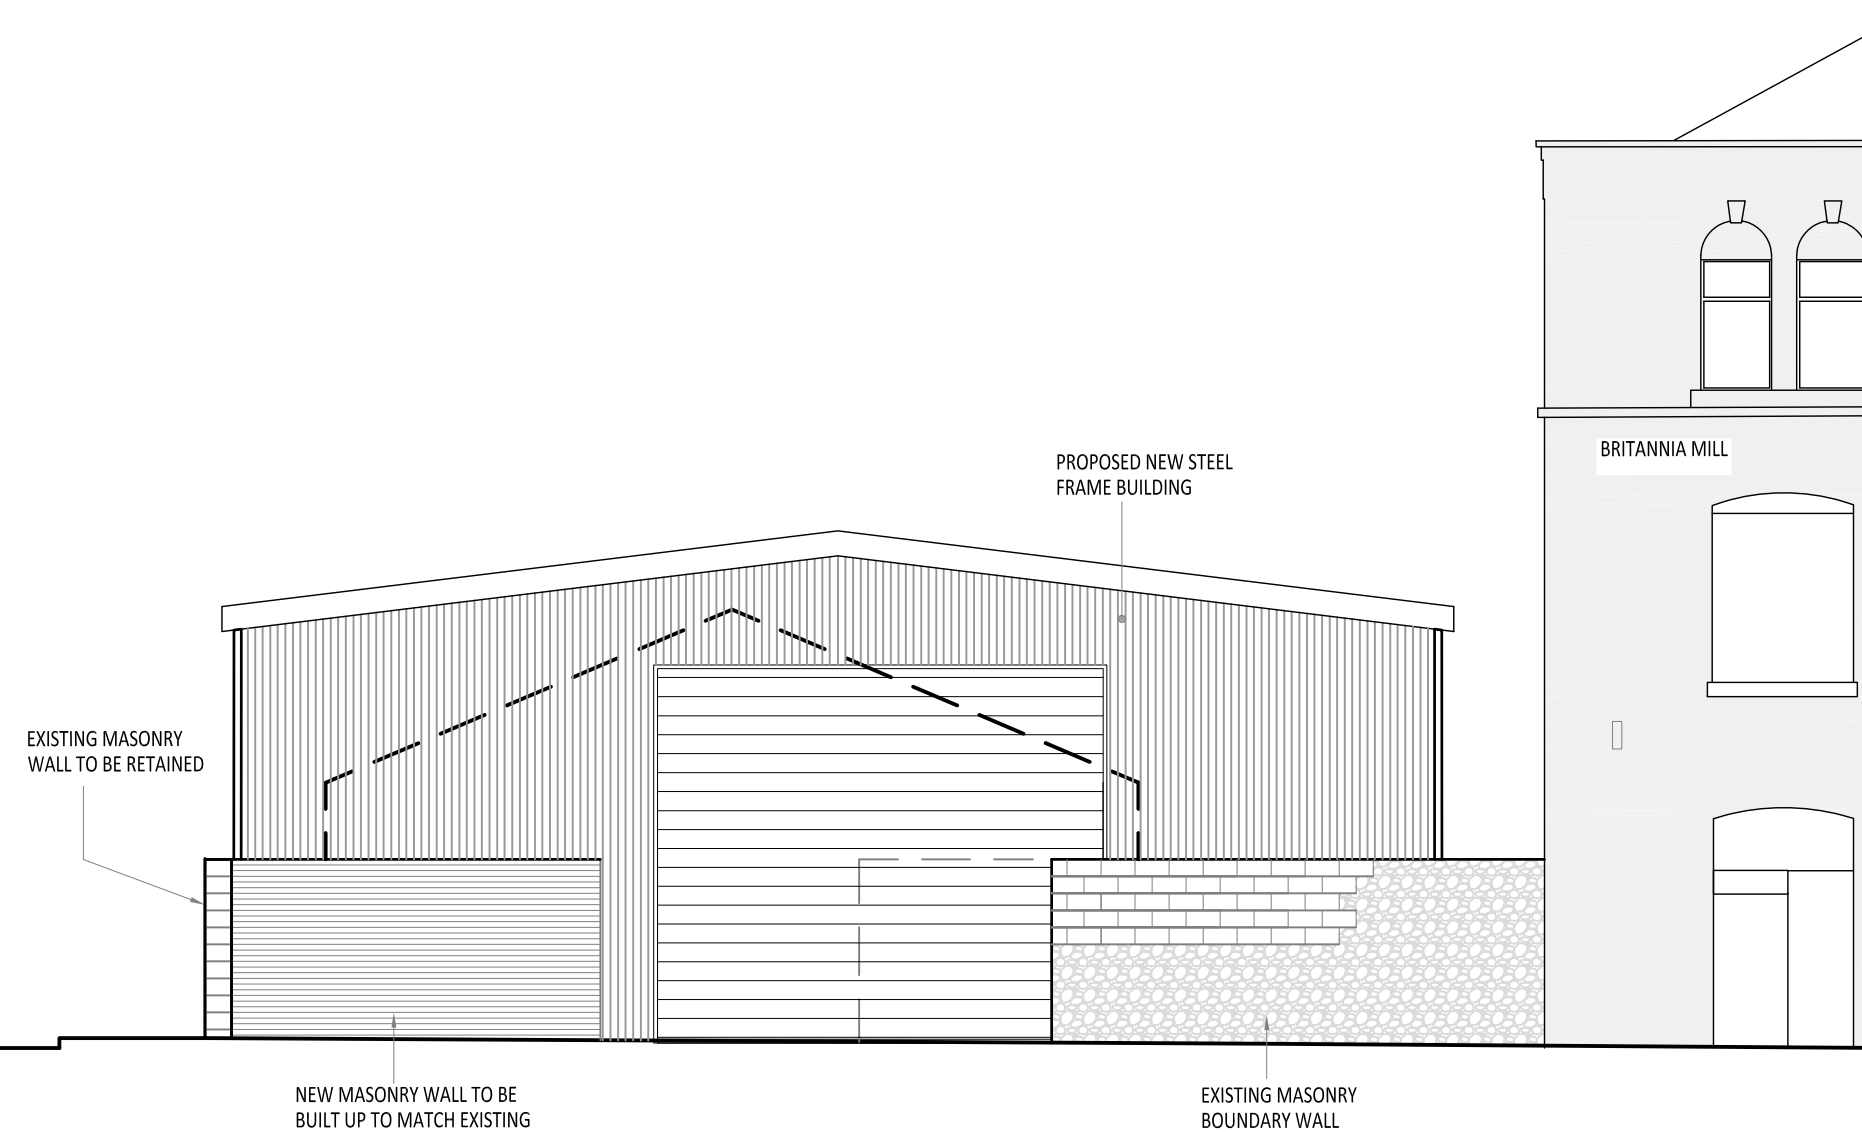


FRONT ELEVATION TO SAMUEL STREET (NORTH)

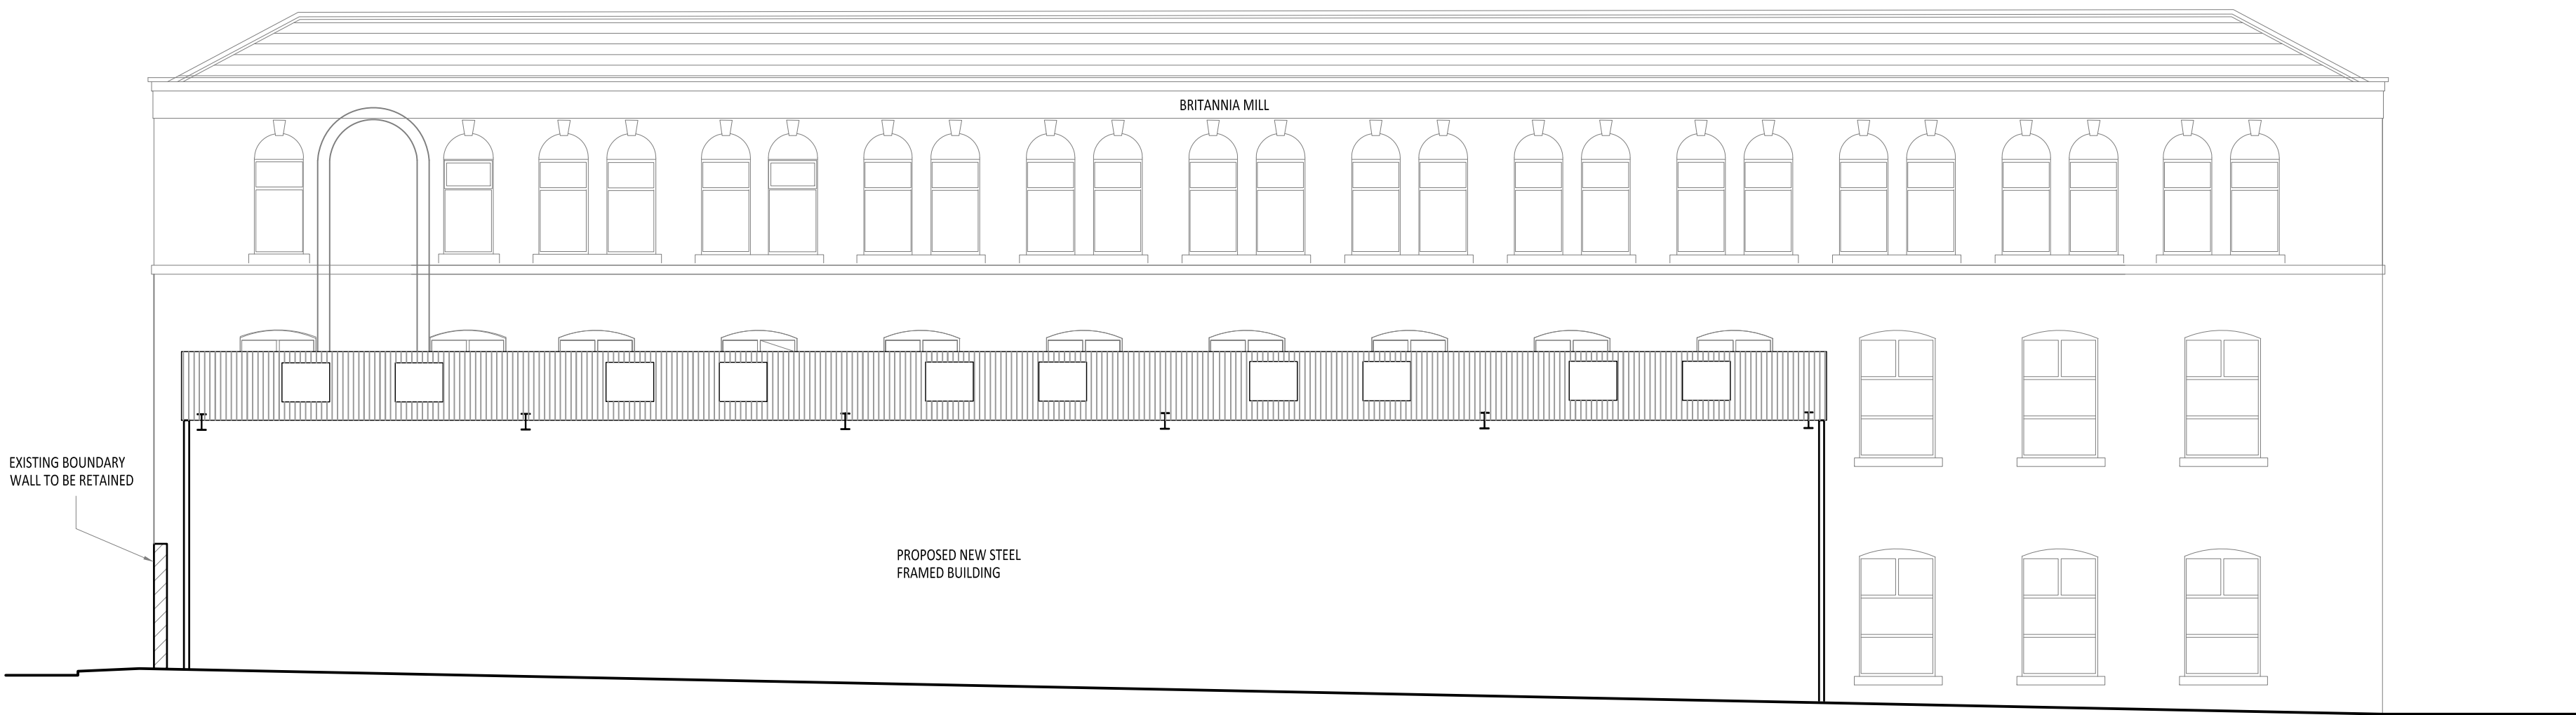

SECTIONAL ELEVATION

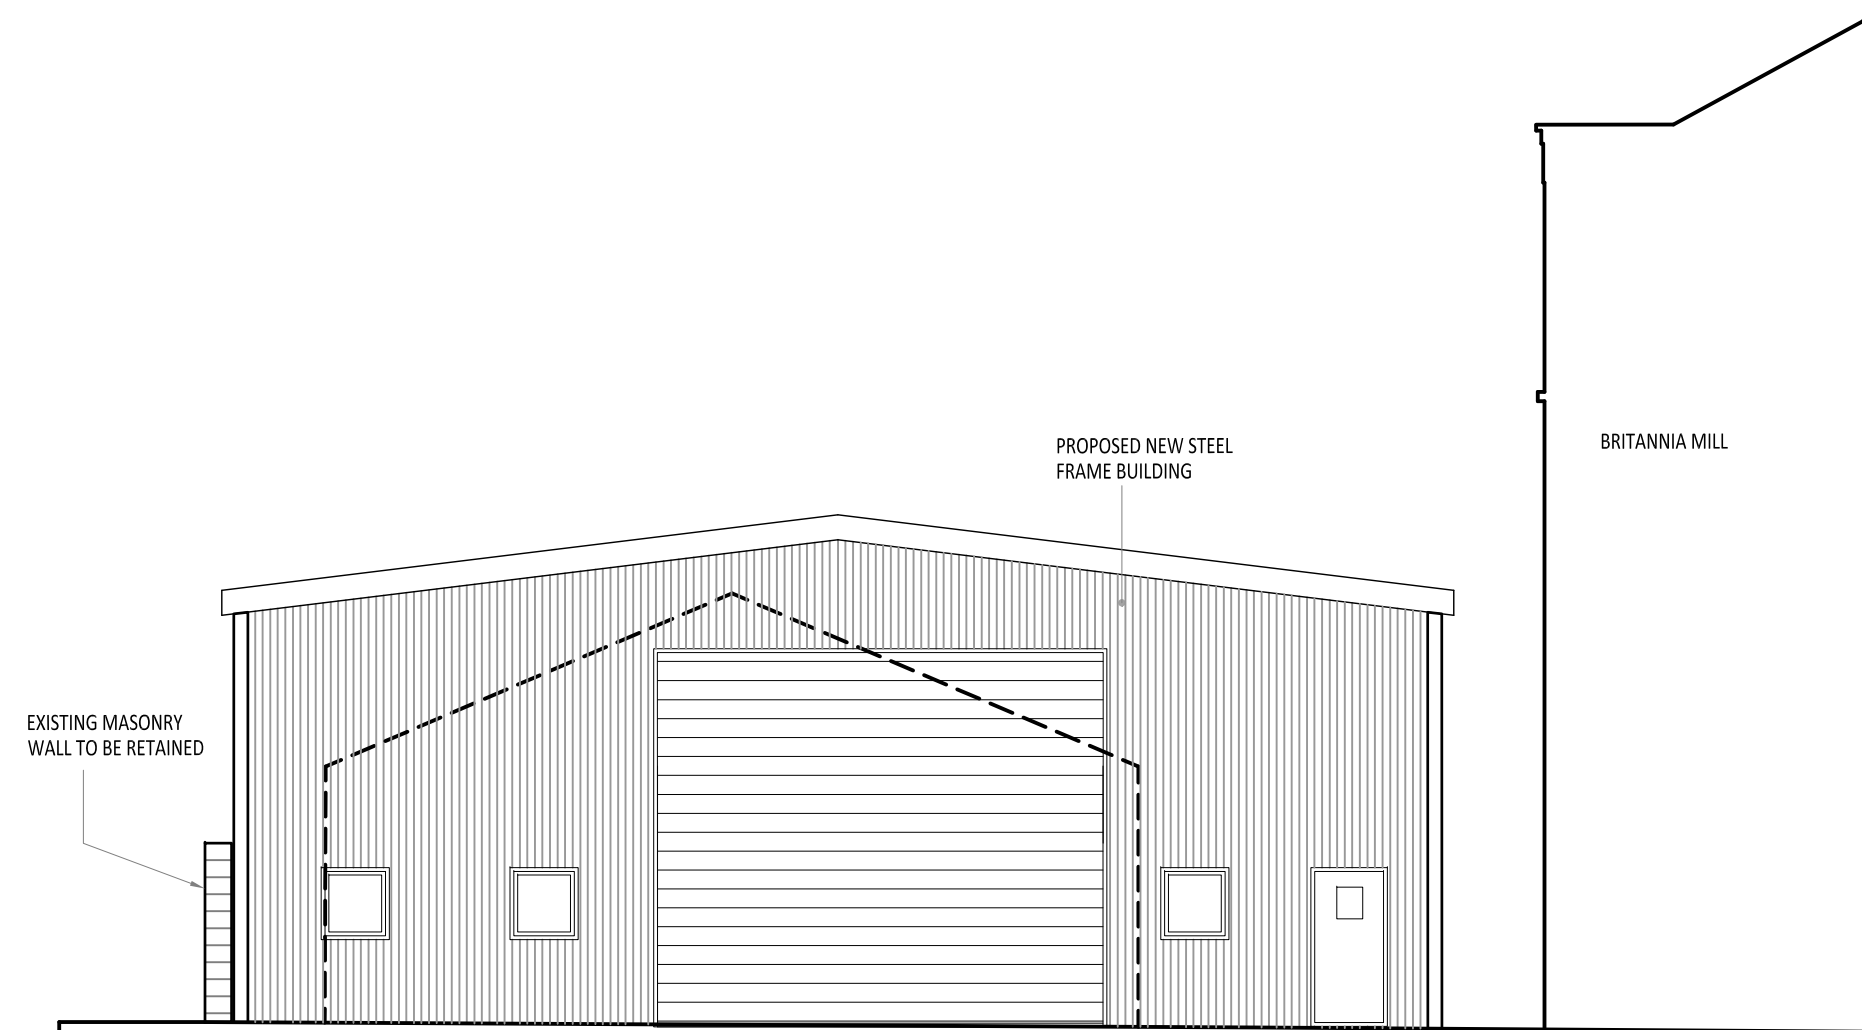

FRONT ELEVATION TO SAMUEL STREET (NORTH)

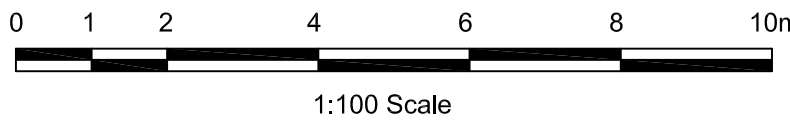

Mountford Properties Ltd				
Proposed Extension to Britannia Mill Elevations as Proposed			Scale 1:100 @ A1	
			Drawn HP	Checked DME
www.psadesign.co.uk mail@psadesign.co.uk			Drwg No. A3568/PL05	
			Date July 2021	Rev.
 PSA DESIGN engineering your environment CIVIL, STRUCTURAL, GEOTECHNICAL, TRANSPORT			PSA Design The Old Bank House 6 Berry Lane, Longridge Preston, PR3 3JA Tel. 01772 786066 Fax. 01772 786265	