



- Notes:
1. All dimensions are in millimeters unless otherwise stated.
 2. Dimensions are not to be scaled from the drawing.
 3. This drawing is to be used for guidance only all sizes must be verified on site.
 4. Dibsa retain copyright of this drawing / design.
 5. All prop heights shown are indicative heights are to be finalised on site.
 6. Contractor to confirm location & direction of all supporting roof members prior to fitting of base members. Advise of any deviation from site drawings prior to construction.
 7. Base fixings are the responsibility of the winning roofing contractor. The minimum structure pullout requirement is as shown in the Dibsa structural engineers calculations. To be proved by site test by installing contractor and results supplied to Dibsa..
 8. Where wall plates are required the supply and fixing is the responsibility of the roofing contractor.
 9. Before proceeding refer to site assembly guides for design principles.
 10. Sheet lengths must not be taken from this drawing.
 11. Purlins are fixed to rafters using Min 4 No. fixings unless shown otherwise in text.
 12. All joints should have the number of fixings as shown or at least 2 per joint/connection minimum.
 13. As Dibsa are an impartial supplier all items shown which are not part of the Dibsa system are for indicative purposes only. Any named products shown are advised by others and not Dibsa.
 14. For cold roof construction it is the responsibility of the roofing contractor to ensure ventilation complies with current building regulations.
 15. Structure bracing must be fitted as Dibsa drawings, guide and calculations.
 16. If in doubt please ask.



SIGNIFICANT RISK

SAFETY, HEALTH AND ENVIRONMENTAL INFORMATION

In addition to the hazards/risks normally associated with the types of work detailed on this drawing, note the following:

CONSTRUCTION:

1, None

MAINTENANCE:

1, None

DECOMMISSIONING/DEMOLITION:

1, None

It is assumed that all works will be carried out by a competent contractor working, where appropriate, to an approved method statement.

Rev. Date By Amendment Description Chkd.

Drawing Status

PROPOSAL ISSUE




Dibsa Structures Ltd, Unit 17, Pallbank Ind Estate, Dodworth, Barnsley, S75 3LS
E-Mail : info@dibsa.co.uk

Project Title
**RECTORY GREEN
PRESTWICH**

Drawing Title
SITE PLAN

Scale	1:20	Date Created	13/08/21	Drawn by	CB
Paper Size	A3	Checked by	SS		
Drawing No.	J3742-L01	Revision	D		

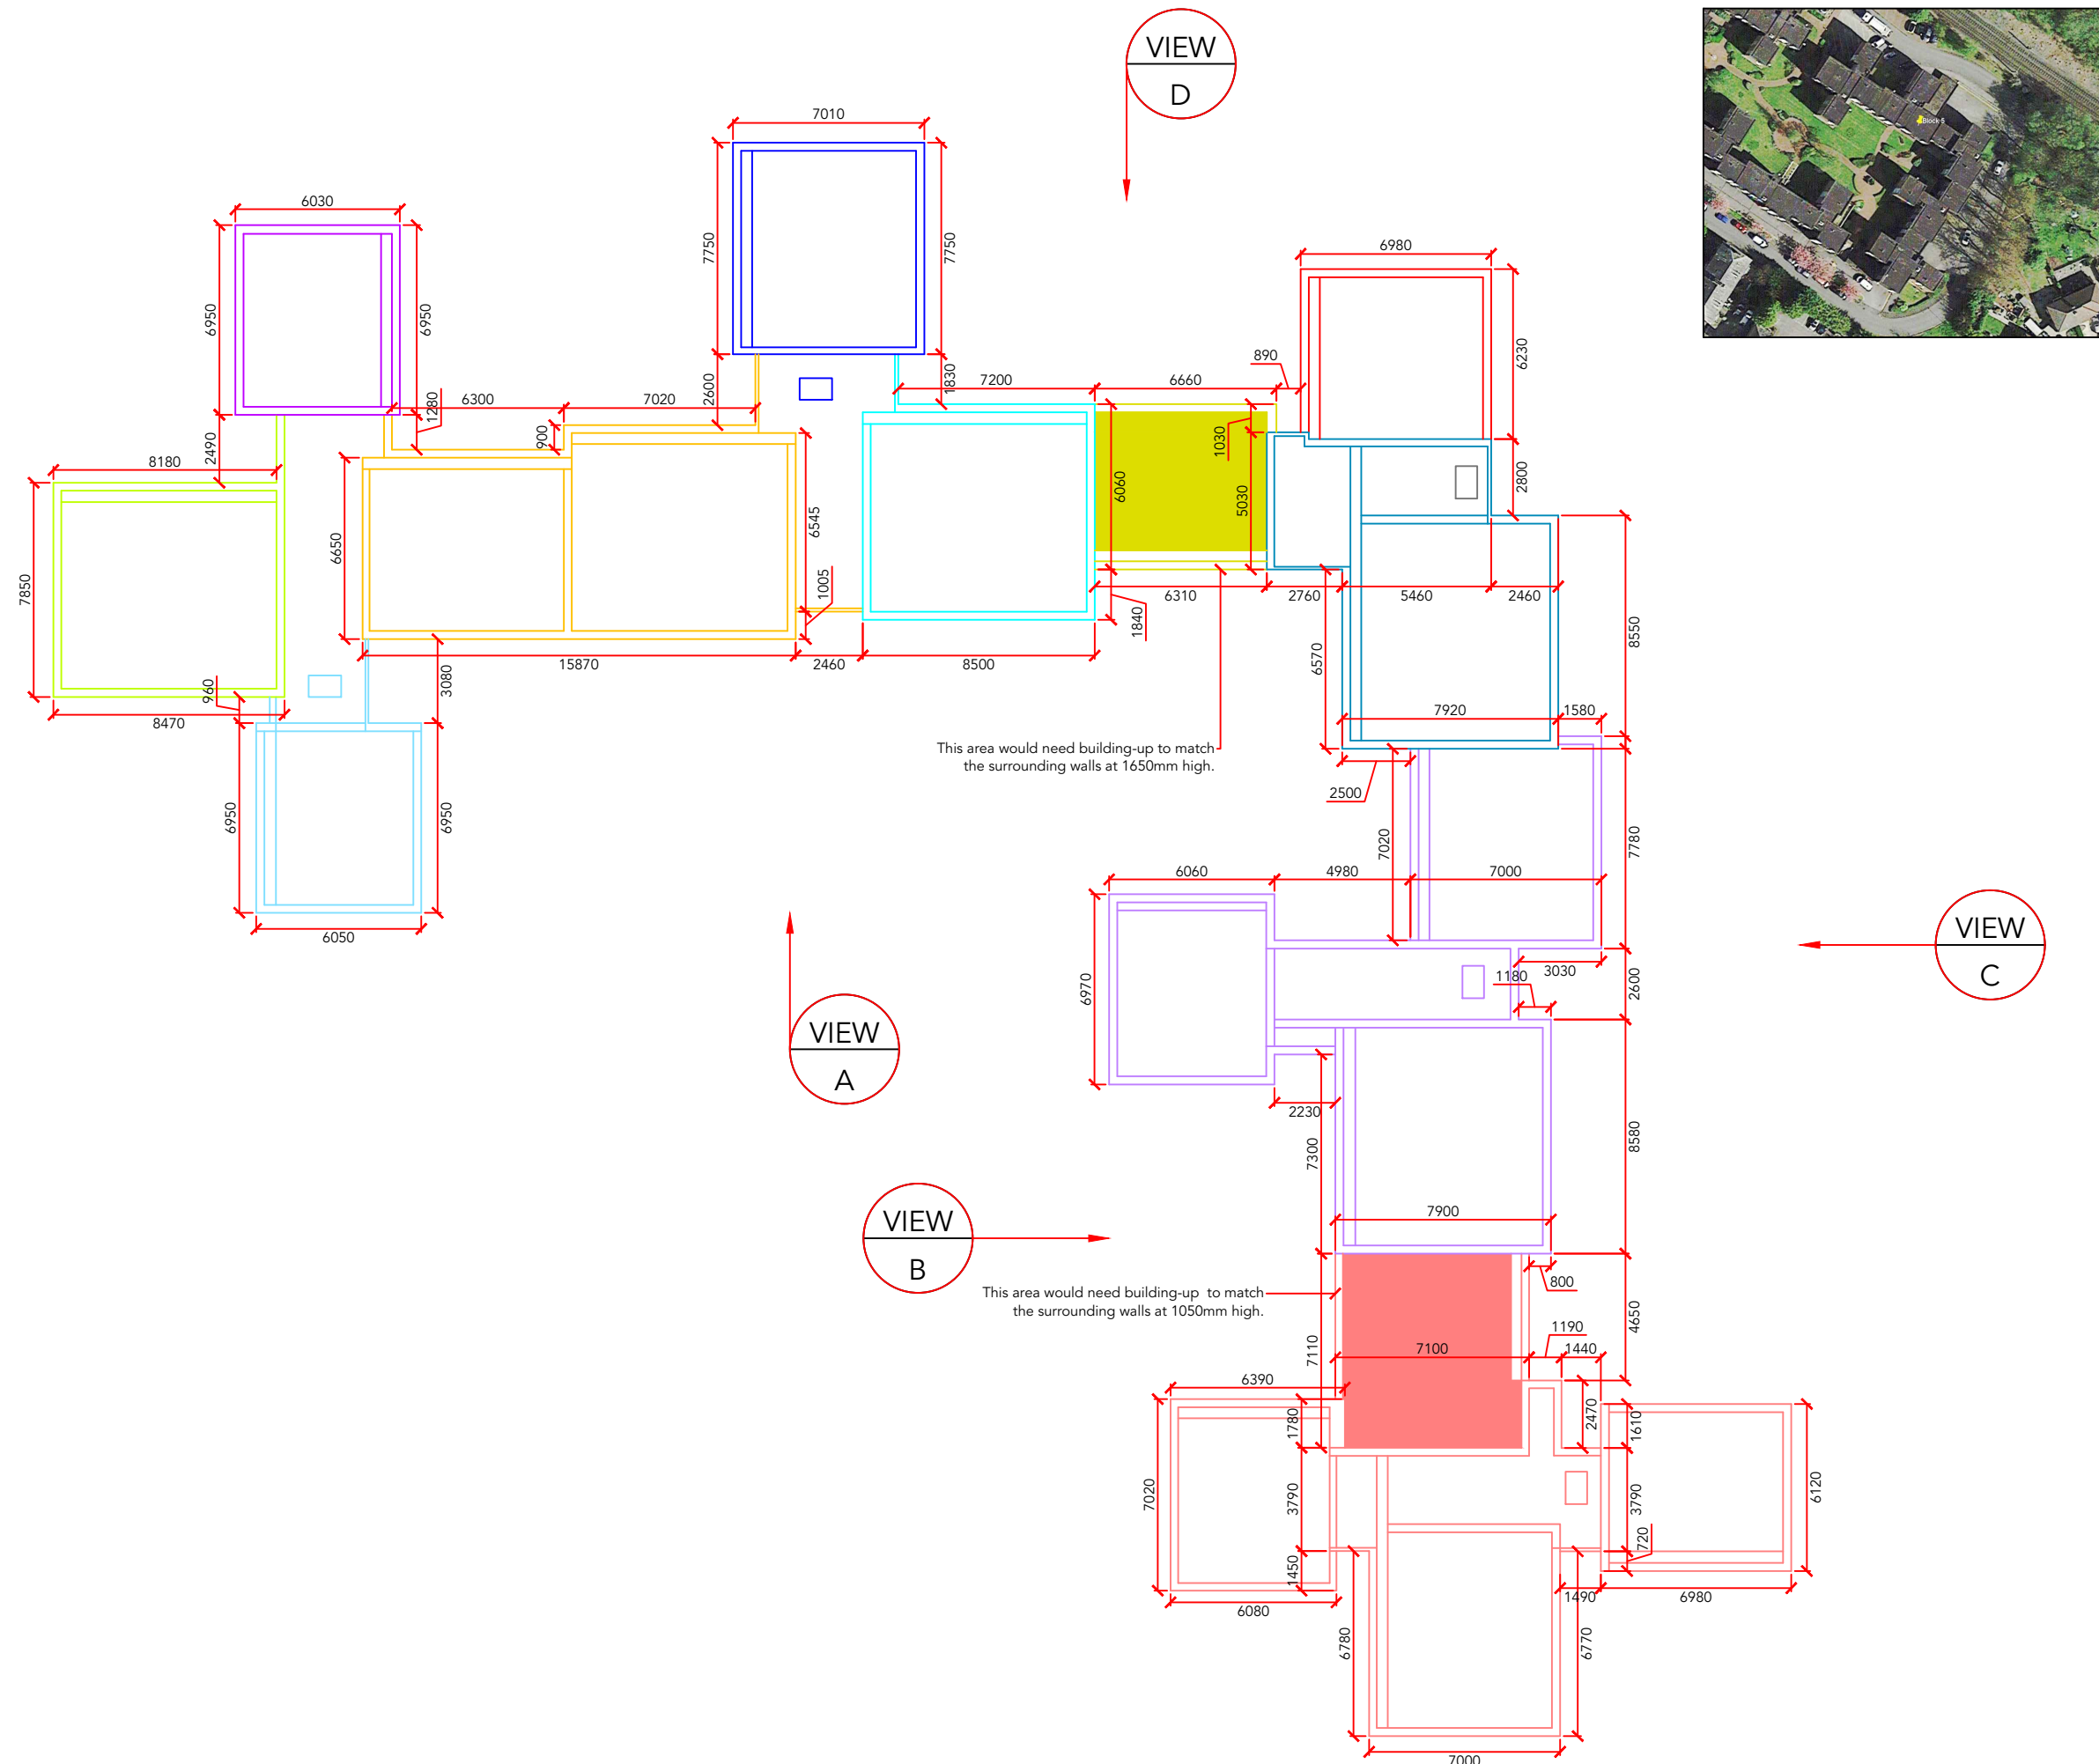

- Notes:**
1. All dimensions are in millimeters unless otherwise stated.
 2. Dimensions are not to be scaled from the drawing.
 3. This drawing is to be used for guidance only all sizes must be verified on site.
 4. Dibs retain copyright of this drawing / design.
 5. All prop heights shown are indicative heights are to be finalised on site.
 6. Contractor to confirm location & direction of all supporting roof members prior to fitting of base members. Advise of any deviation from site drawings prior to construction.
 7. Base fixings are the responsibility of the winning roofing contractor. The minimum structure pullout requirement is as shown in the Dibs structural engineers calculations. To be proved by site test by installing contractor and results supplied to Dibs..
 8. Where wall plates are required the supply and fixing is the responsibility of the roofing contractor.
 9. Before proceeding refer to site assembly guides for design principles.
 10. Sheet lengths must not be taken from this drawing.
 11. Purlins are fixed to rafters using Min 4 No. fixings unless shown otherwise in text.
 12. All joints should have the number of fixings as shown or at least 2 per joint/connection minimum.
 13. As Dibs are an impartial supplier all items shown which are not part of the Dibs system are for indicative purposes only. Any named products shown are advised by others and not Dibs.
 14. For cold roof construction it is the responsibility of the roofing contractor to ensure ventilation complies with current building regulations.
 15. Structure bracing must be fitted as Dibs drawings, guide and calculations.
 16. If in doubt please ask.



SIGNIFICANT RISK

SAFETY, HEALTH AND ENVIRONMENTAL INFORMATION

In addition to the hazards/risks normally associated with the types of work detailed on this drawing, note the following:

CONSTRUCTION:

1, None

MAINTENANCE:

1, None

DECOMMISSIONING/DEMOLITION:

1, None

It is assumed that all works will be carried out by a competent contractor working, where appropriate, to an approved method statement.

Rev.	Date	By	Amendment Description	Chkd.

Drawing Status

PROPOSAL ISSUE




Project Title
RECTORY GREEN PRESTWICH

Drawing Title
BLOCK 5 EXISTING STRUCTURE PLAN


Scale 1:250	Date Created 13/08/21	Drawn by CB
Paper Size A3	Checked by SS	Revision

Drawing No.
J3742-L02


D

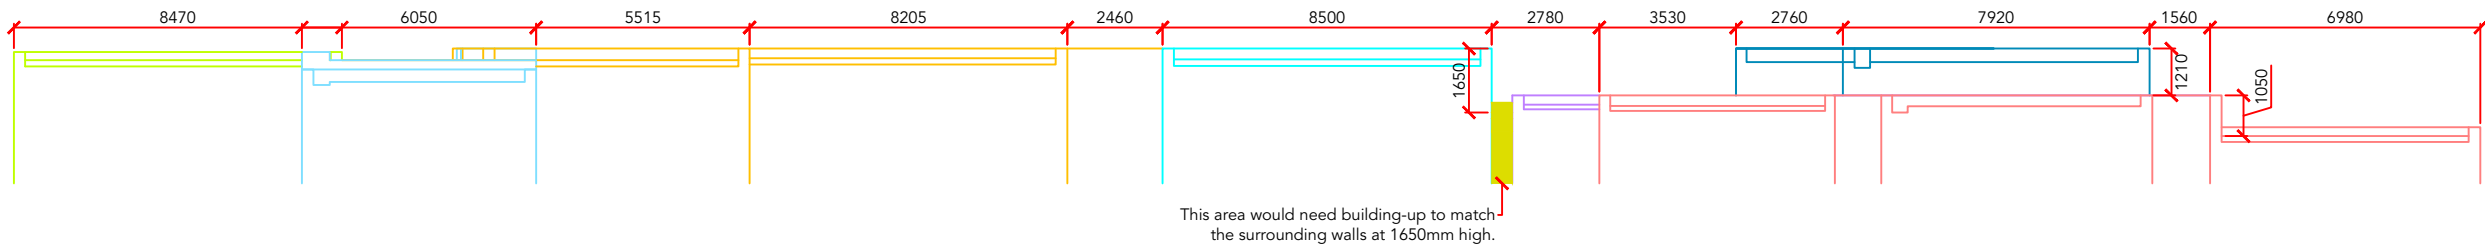


L03 BLOCK 5 EXISTING ELEVATION VIEW A
J3742 SCALE: 1:200

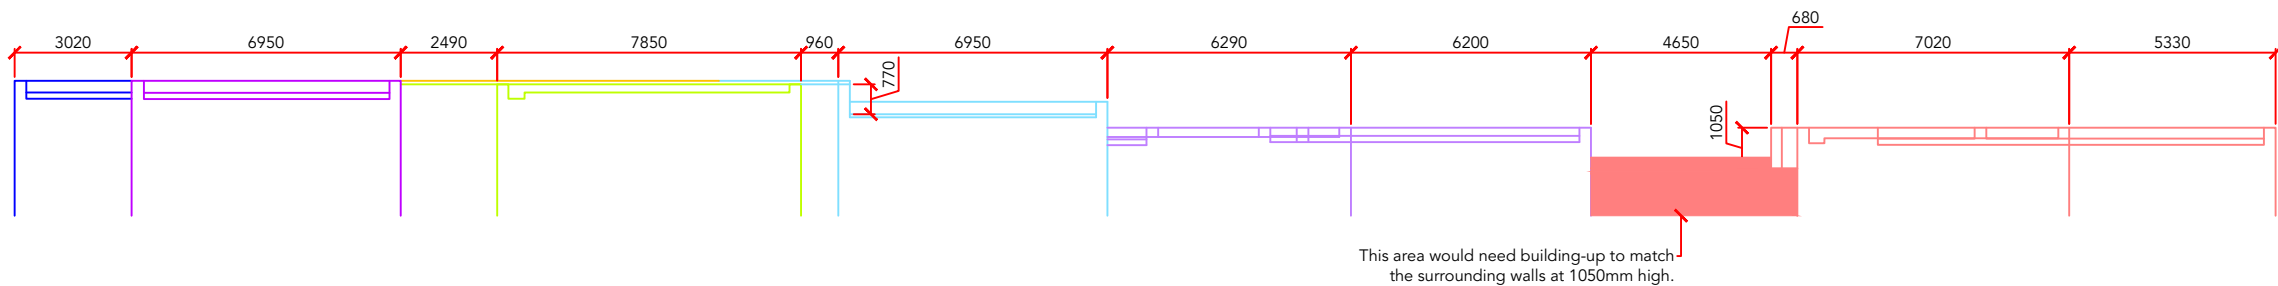

L03 BLOCK 5 EXISTING ELEVATION VIEW B
J3742 SCALE: 1:200

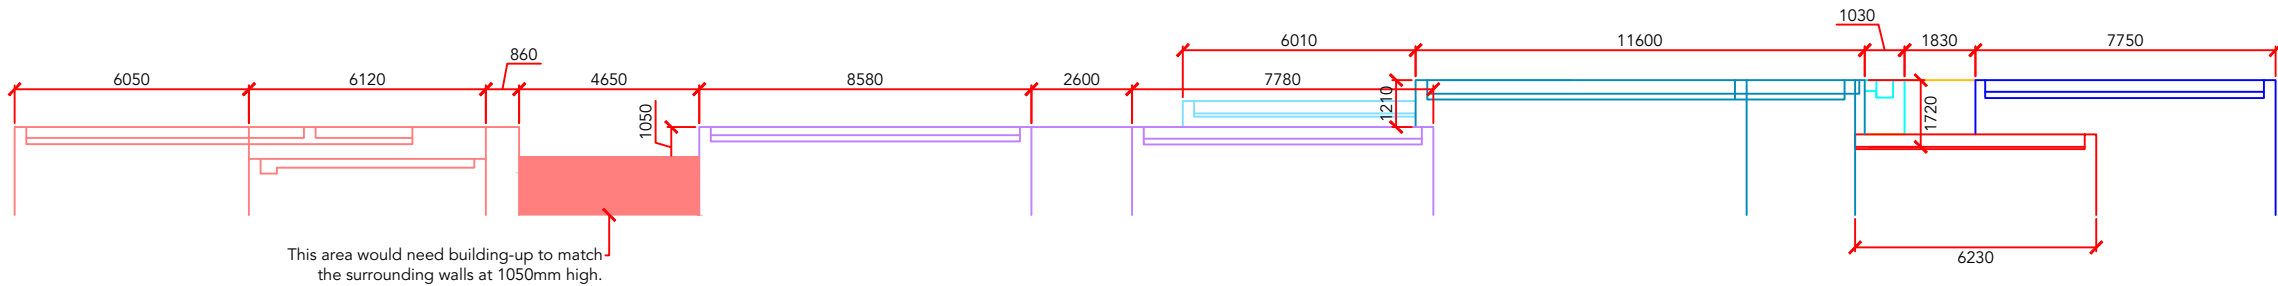

L03 BLOCK 5 EXISTING ELEVATION VIEW C
J3742 SCALE: 1:200

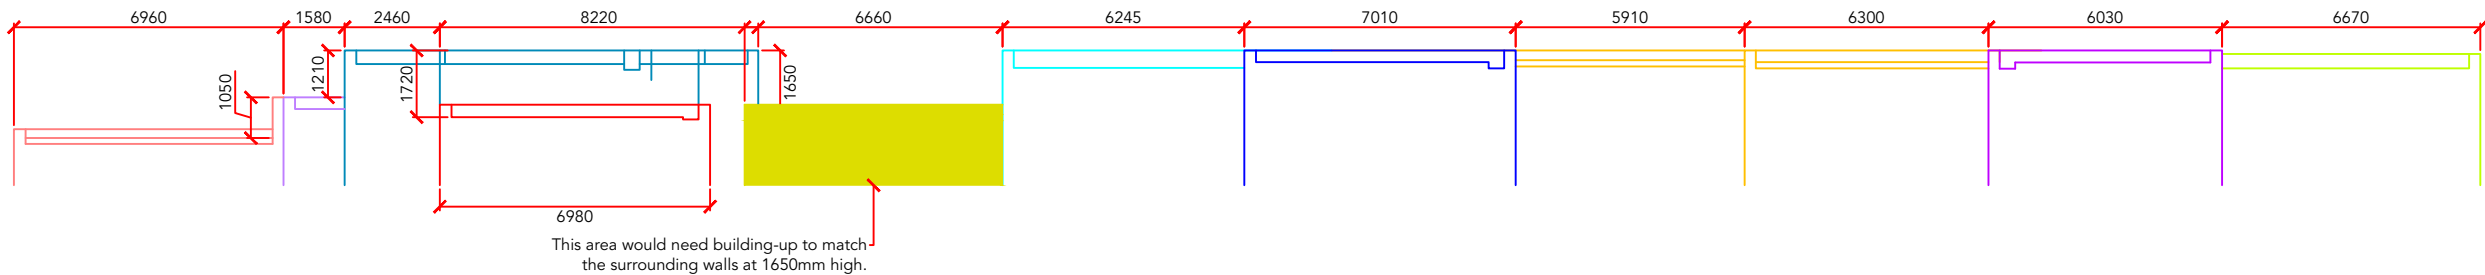

L03 BLOCK 5 EXISTING ELEVATION VIEW D
J3742 SCALE: 1:200

Notes:

1. All dimensions are in millimeters unless otherwise stated.
2. Dimensions are not to be scaled from the drawing.
3. This drawing is to be used for guidance only all sizes must be verified on site.
4. Dibsa retain copyright of this drawing / design.
5. All prop heights shown are indicative heights are to be finalised on site.
6. Contractor to confirm location & direction of all supporting roof members prior to fitting of base members. Advise of any deviation from site drawings prior to construction.
7. Base fixings are the responsibility of the winning roofing contractor. The minimum structure pullout requirement is as shown in the Dibsa structural engineers calculations. To be proved by site test by installing contractor and results supplied to Dibsa..
8. Where wall plates are required the supply and fixing is the responsibility of the roofing contractor.
9. Before proceeding refer to site assembly guides for design principles.
10. Sheet lengths must not be taken from this drawing.
11. Purlins are fixed to rafters using Min 4 No. fixings unless shown otherwise in text.
12. All joints should have the number of fixings as shown or at least 2 per joint/connection minimum.
13. As Dibsa are an impartial supplier all items shown which are not part of the Dibsa system are for indicative purposes only. Any named products shown are advised by others and not Dibsa.
14. For cold roof construction it is the responsibility of the roofing contractor to ensure ventilation complies with current building regulations.
15. Structure bracing must be fitted as Dibsa drawings, guide and calculations.
16. If in doubt please ask.



SIGNIFICANT RISK

SAFETY, HEALTH AND ENVIRONMENTAL INFORMATION

In addition to the hazards/risks normally associated with the types of work detailed on this drawing, note the following:

CONSTRUCTION:

1, None

MAINTENANCE:

1, None

DECOMMISSIONING/DEMOLITION:

1, None

It is assumed that all works will be carried out by a competent contractor working, where appropriate, to an approved method statement.

Rev.	Date	By	Amendment Description	Chkd.


PROPOSAL ISSUE



RECTORY GREEN PRESTWICH

BLOCK 5 EXISTING ELEVATIONS A,B,C & D

Scale	1:200	Date Created	13/08/21	Drawn by	CB
Paper Size	A3	Checked by	SS	Revision	D
Drawing No.	J3742-L03				

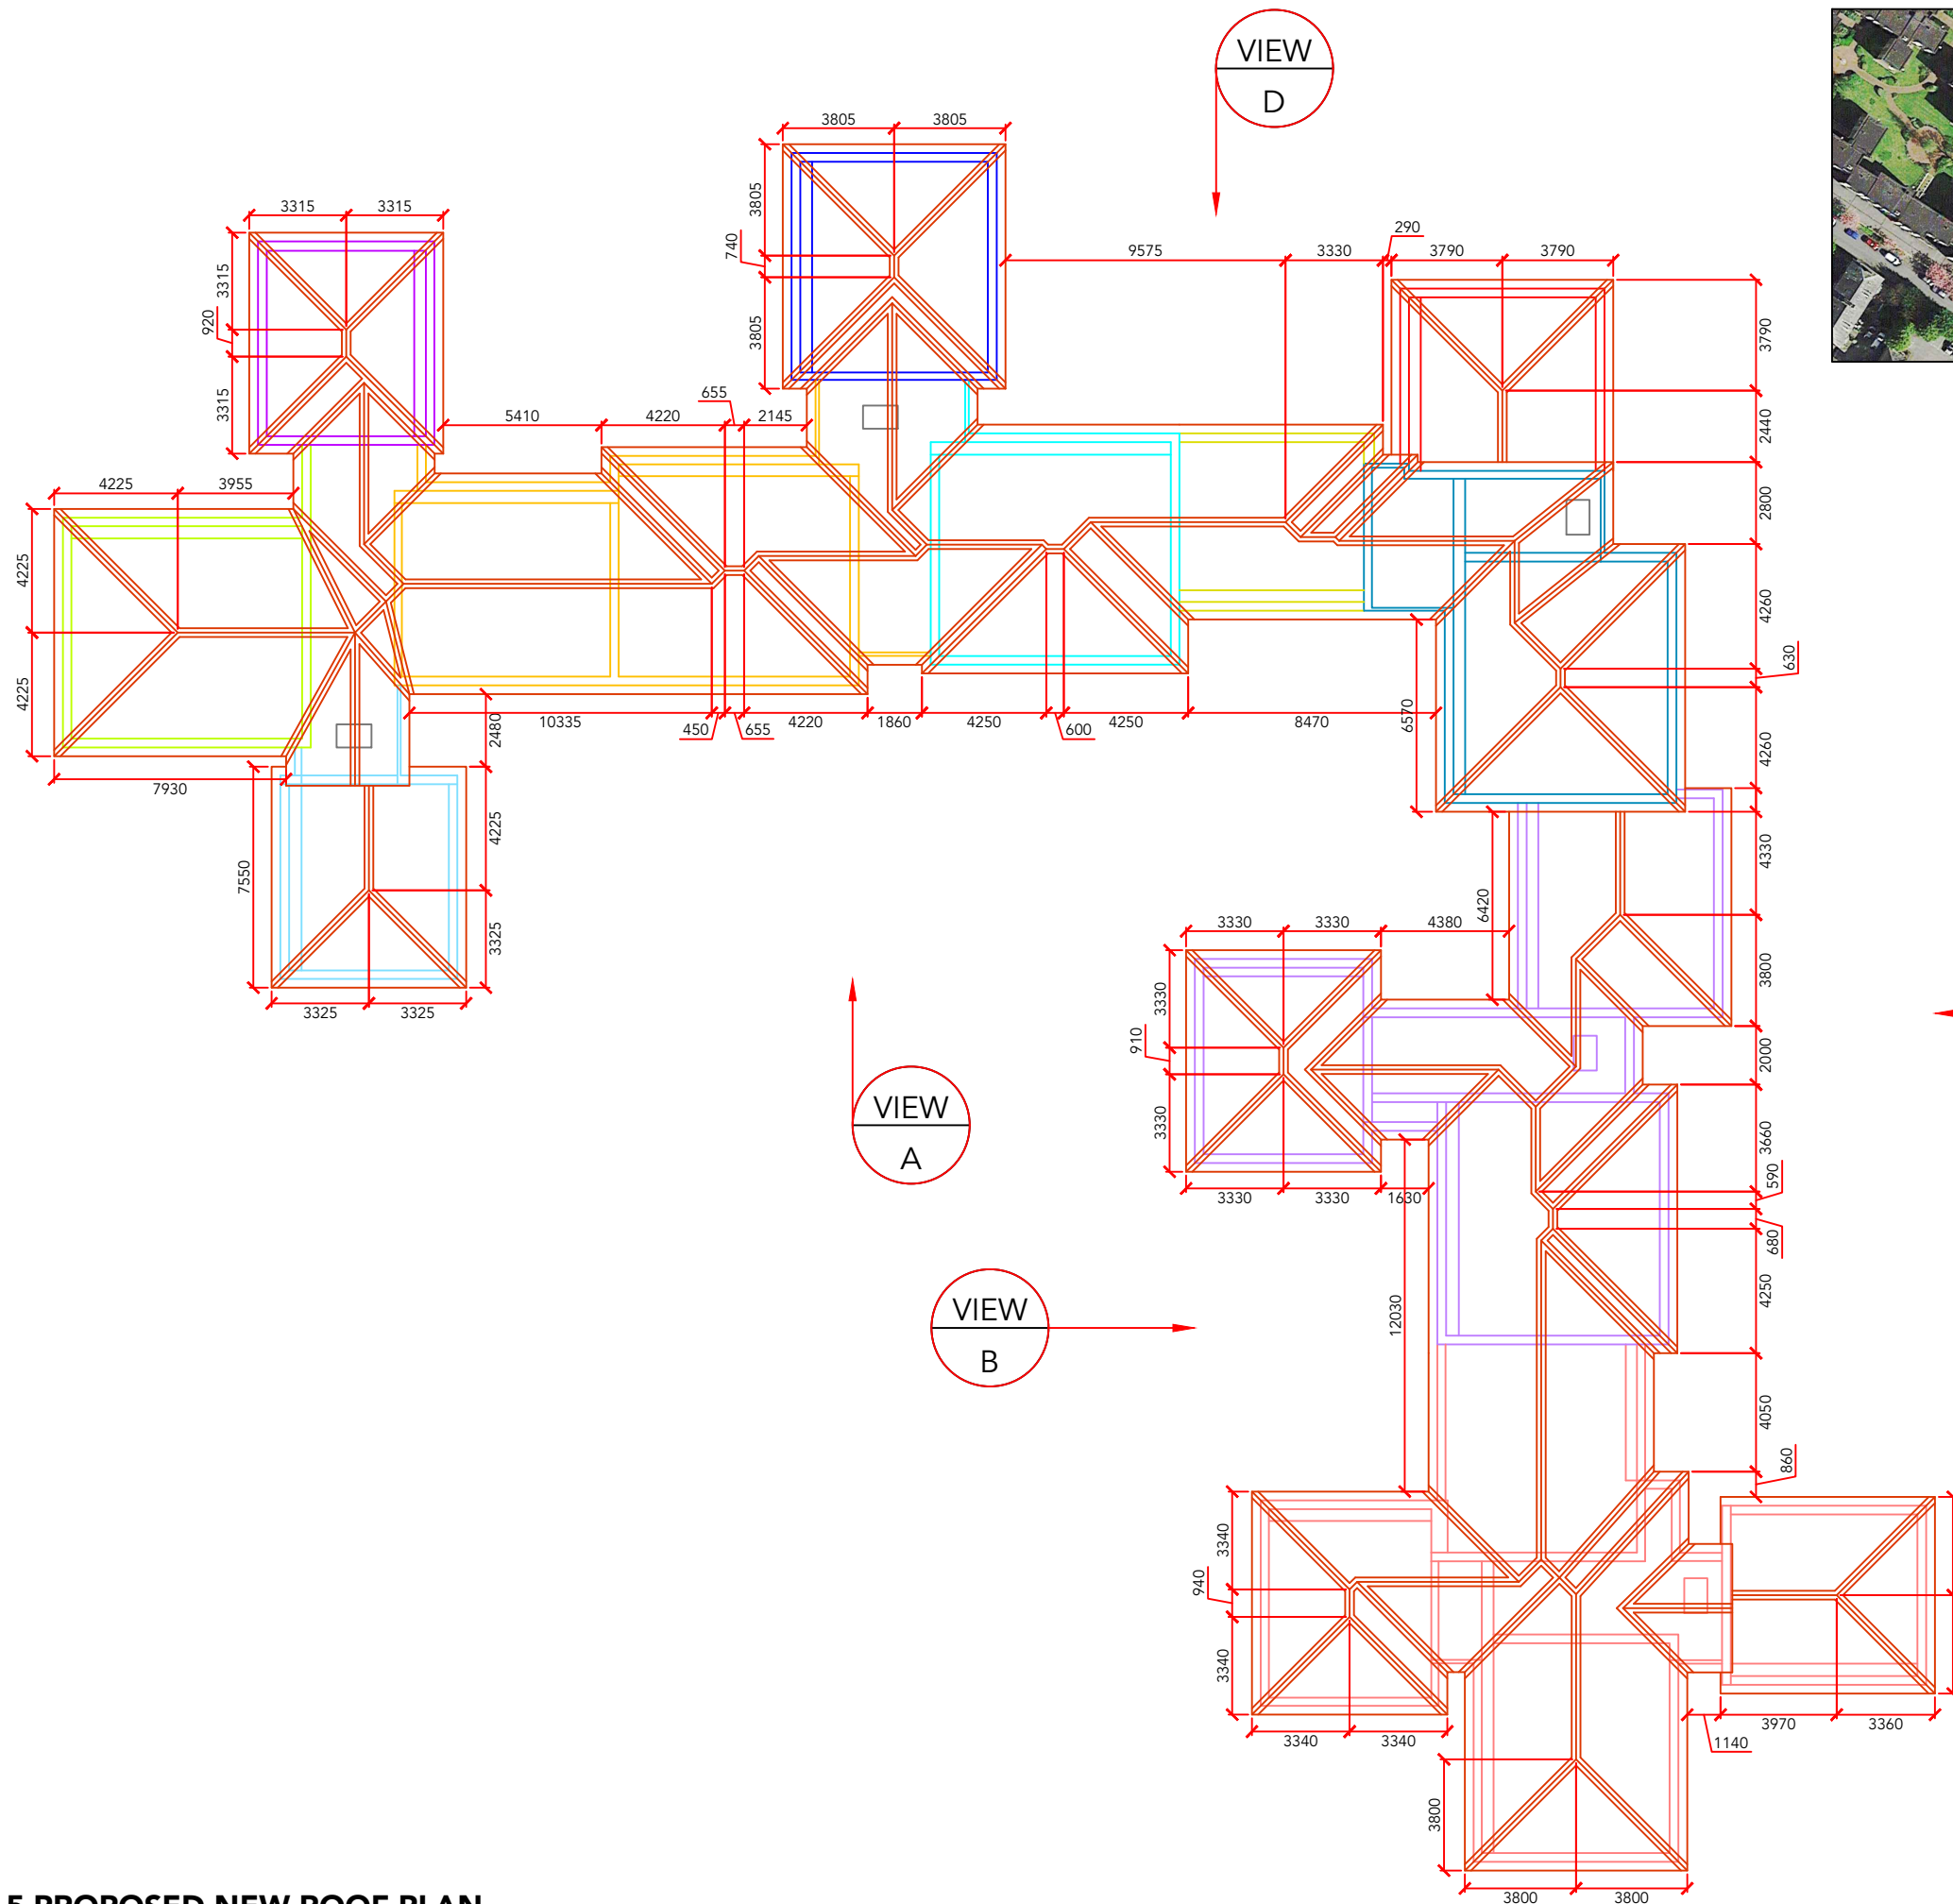

- Notes:**
1. All dimensions are in millimeters unless otherwise stated.
 2. Dimensions are not to be scaled from the drawing.
 3. This drawing is to be used for guidance only all sizes must be verified on site.
 4. Dibs retain copyright of this drawing / design.
 5. All prop heights shown are indicative heights are to be finalised on site.
 6. Contractor to confirm location & direction of all supporting roof members prior to fitting of base members. Advise of any deviation from site drawings prior to construction.
 7. Base fixings are the responsibility of the winning roofing contractor. The minimum structure pullout requirement is as shown in the Dibs structural engineers calculations. To be proved by site test by installing contractor and results supplied to Dibs..
 8. Where wall plates are required the supply and fixing is the responsibility of the roofing contractor.
 9. Before proceeding refer to site assembly guides for design principles.
 10. Sheet lengths must not be taken from this drawing.
 11. Purlins are fixed to rafters using Min 4 No. fixings unless shown otherwise in text.
 12. All joints should have the number of fixings as shown or at least 2 per joint/connection minimum.
 13. As Dibs are an impartial supplier all items shown which are not part of the Dibs system are for indicative purposes only. Any named products shown are advised by others and not Dibs.
 14. For cold roof construction it is the responsibility of the roofing contractor to ensure ventilation complies with current building regulations.
 15. Structure bracing must be fitted as Dibs drawings, guide and calculations.
 16. If in doubt please ask.



SIGNIFICANT RISK

SAFETY, HEALTH AND ENVIRONMENTAL INFORMATION

In addition to the hazards/risks normally associated with the types of work detailed on this drawing, note the following:

CONSTRUCTION:

1, None

MAINTENANCE:

1, None

DECOMMISSIONING/DEMOLITION:

1, None

It is assumed that all works will be carried out by a competent contractor working, where appropriate, to an approved method statement.

Rev.	Date	By	Amendment Description	Chkd.

Drawing Status

PROPOSAL ISSUE



Project Title

RECTORY GREEN PRESTWICH

Drawing Title

BLOCK 5 PROPOSED NEW ROOF PLAN





Scale **1:250** Date Created **13/08/21** Drawn by **CB**

Paper Size **A3** Checked by **SS**

Drawing No. **J3742-L04** Revision

D

L04 BLOCK 5 PROPOSED NEW ROOF PLAN
J3742 SCALE: 1:250

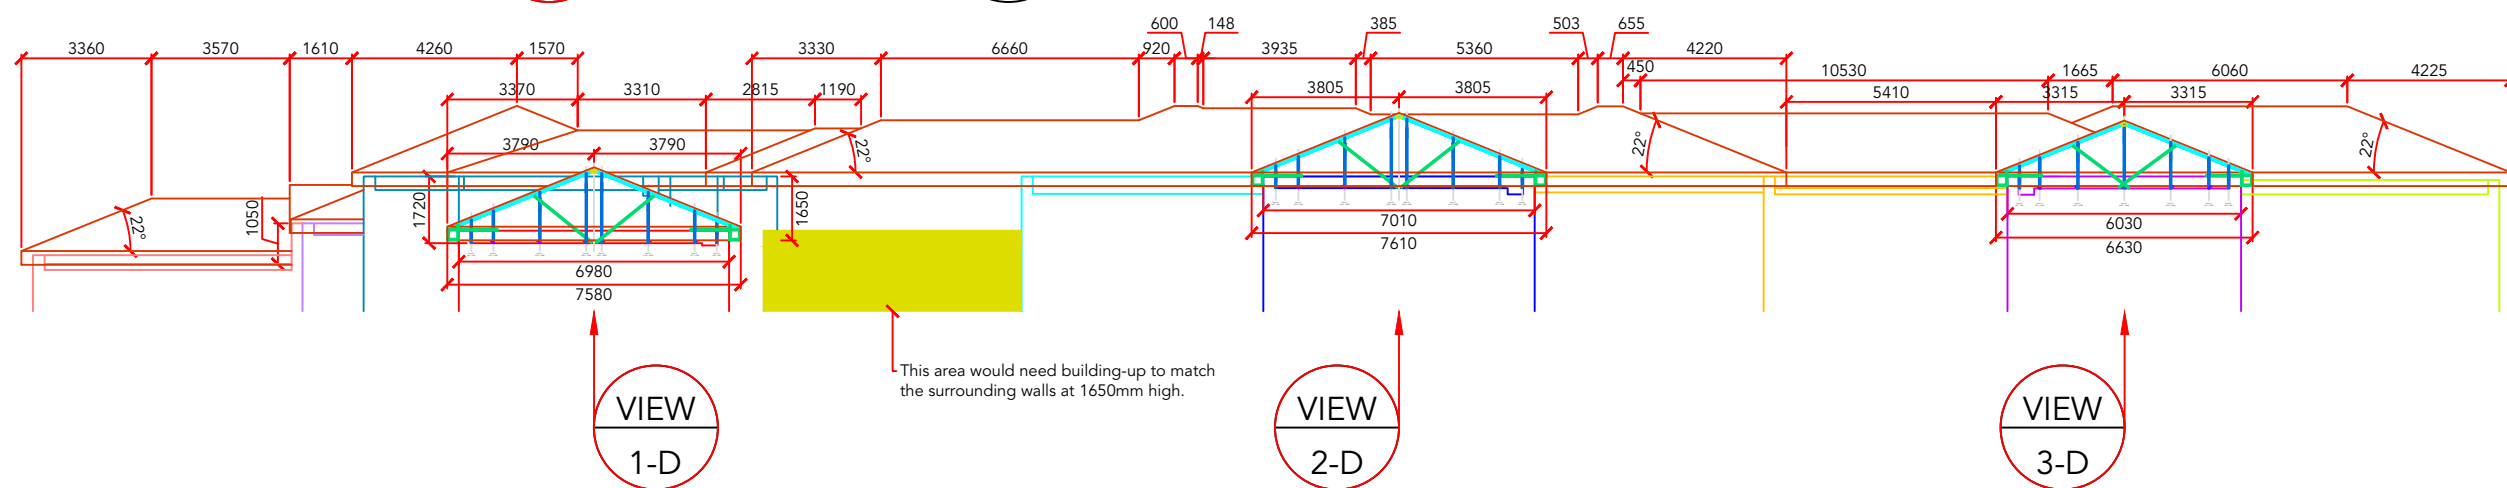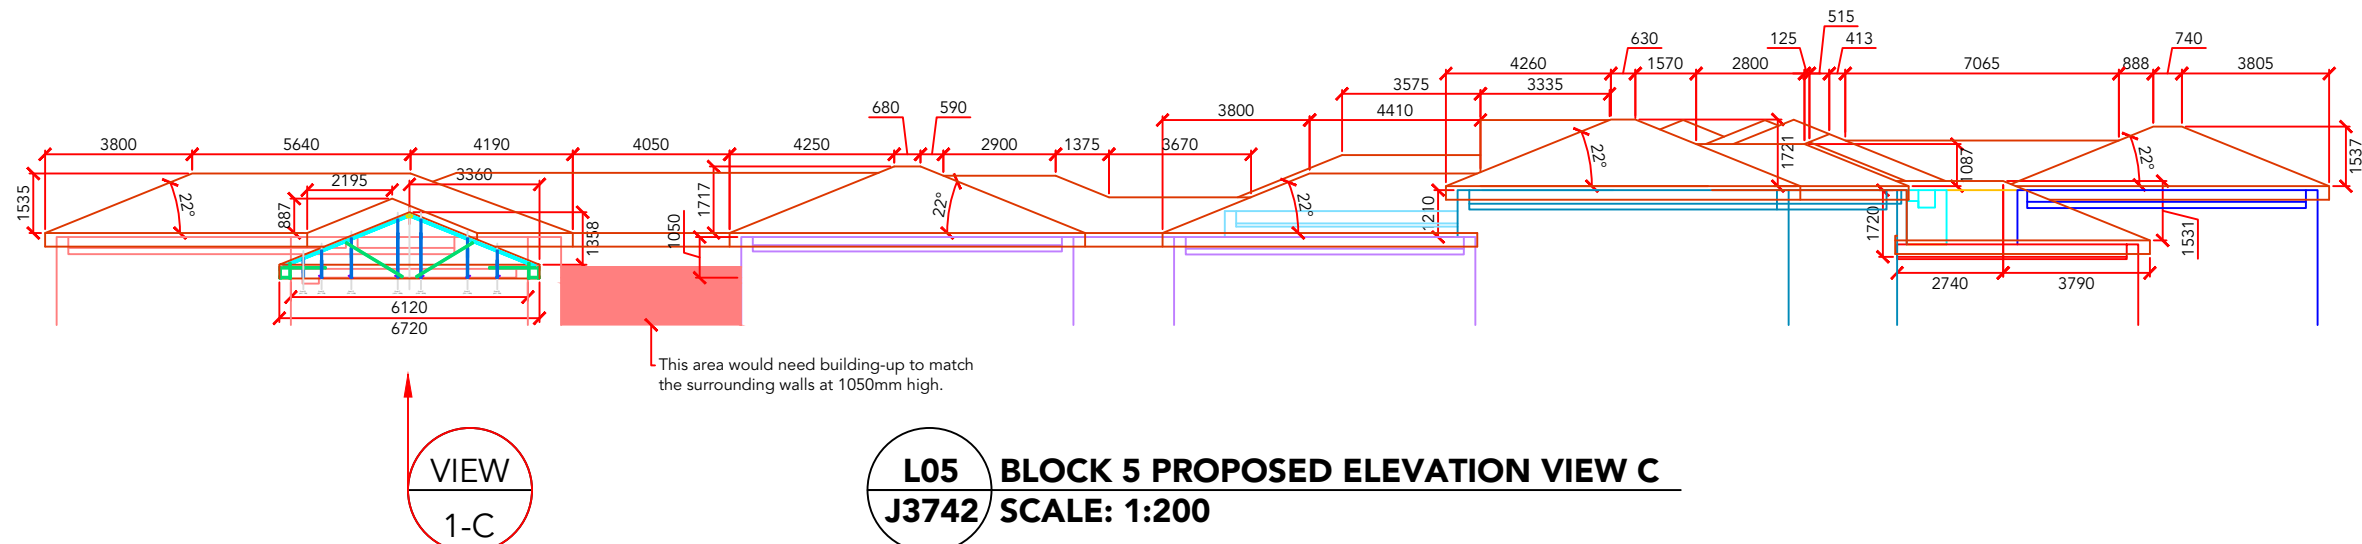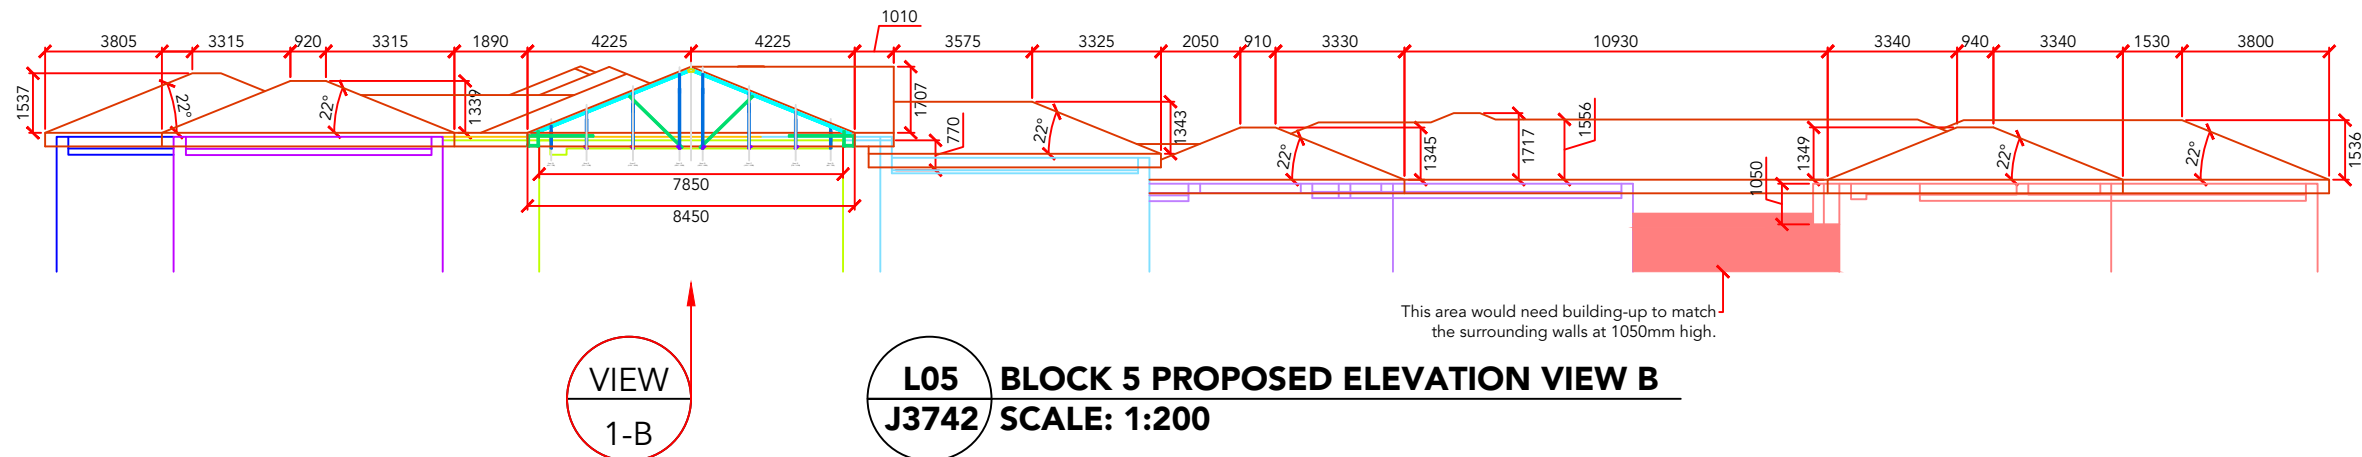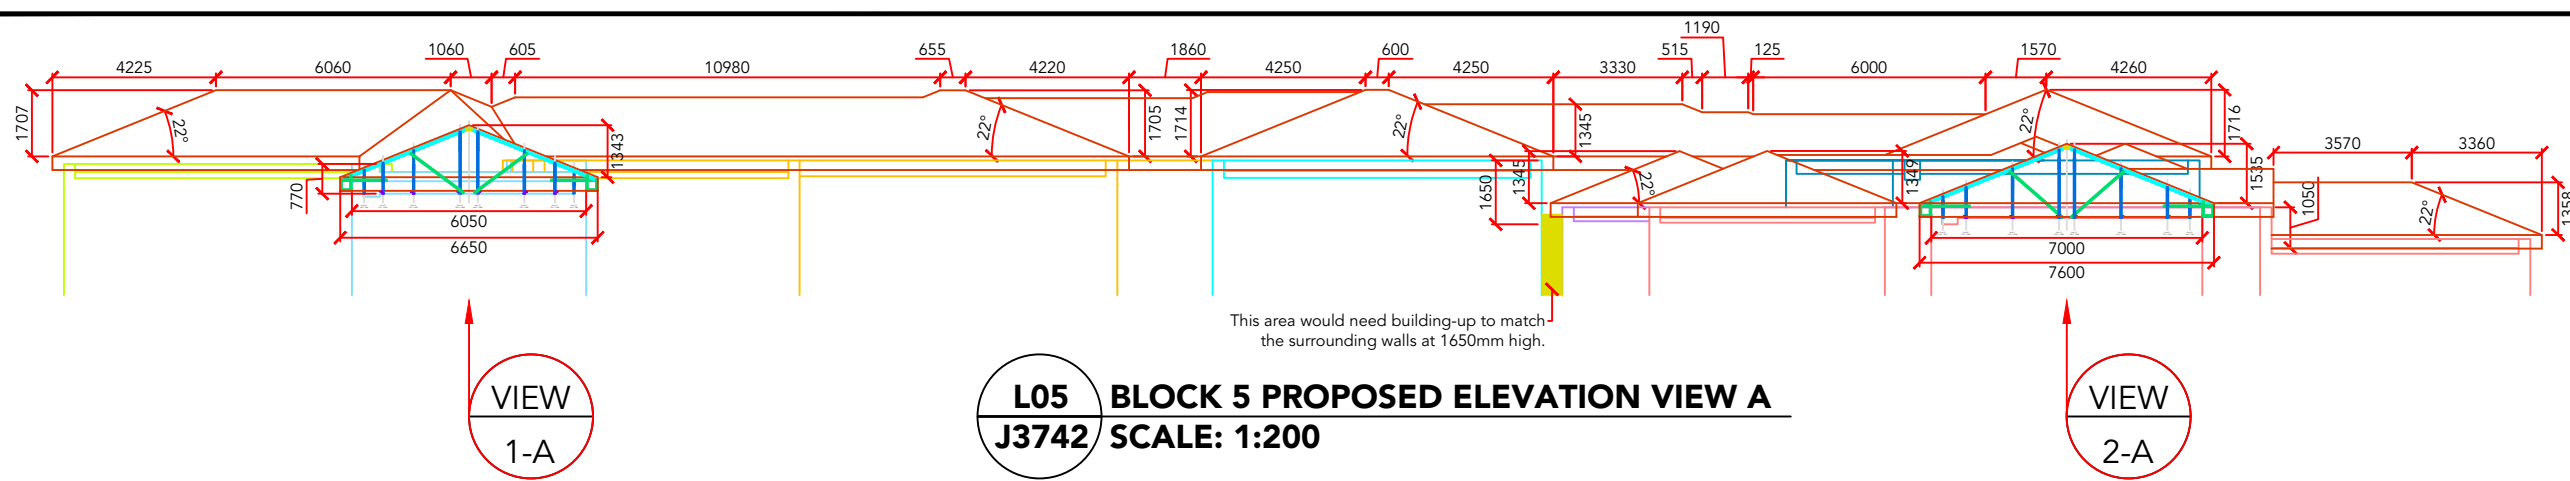

Notes:

- All dimensions are in millimeters unless otherwise stated.
- Dimensions are not to be scaled from the drawing.
- This drawing is to be used for guidance only all sizes must be verified on site.
- Dibsa retain copyright of this drawing / design.
- All prop heights shown are indicative heights are to be finalised on site.
- Contractor to confirm location & direction of all supporting roof members prior to fitting of base members. Advise of any deviation from site drawings prior to construction.
- Base fixings are the responsibility of the winning roofing contractor. The minimum structure pullout requirement is as shown in the Dibsa structural engineers calculations. To be proved by site test by installing contractor and results supplied to Dibsa..
- Where wall plates are required the supply and fixing is the responsibility of the roofing contractor.
- Before proceeding refer to site assembly guides for design principles.
- Sheet lengths must not be taken from this drawing.
- Purlins are fixed to rafters using Min 4 No. fixings unless shown otherwise in text.
- All joints should have the number of fixings as shown or at least 2 per joint/connection minimum.
- As Dibsa are an impartial supplier all items shown which are not part of the Dibsa system are for indicative purposes only. Any named products shown are advised by others and not Dibsa.
- For cold roof construction it is the responsibility of the roofing contractor to ensure ventilation complies with current building regulations.
- Structure bracing must be fitted as Dibsa drawings, guide and calculations.
- If in doubt please ask.



SIGNIFICANT RISK

SAFETY, HEALTH AND ENVIRONMENTAL INFORMATION

In addition to the hazards/risks normally associated with the types of work detailed on this drawing, note the following:

CONSTRUCTION:

1, None

MAINTENANCE:

1, None

DECOMMISSIONING/DEMOLITION:

1, None

It is assumed that all works will be carried out by a competent contractor working, where appropriate, to an approved method statement.

Rev.	Date	By	Amendment Description	Chkd.

Drawing Status

PROPOSAL ISSUE

dibsa
STRUCTURES

Dibsa Structures Ltd, Unit 17, Fulbank Ind Estate, Dodworth, Barnsley, S75 3LS
E-Mail : info@dibsa.co.uk

Project Title

**RECTORY GREEN
PRESTWICH**

Drawing Title

**BLOCK 5 PROPOSED
ELEVATIONS A,B,C & D**

Scale

1:200

Date Created

13/08/21

Drawn by

CB

Paper Size

A3

Checked by


SS

Drawing No.

J3742-L05

Revision

D

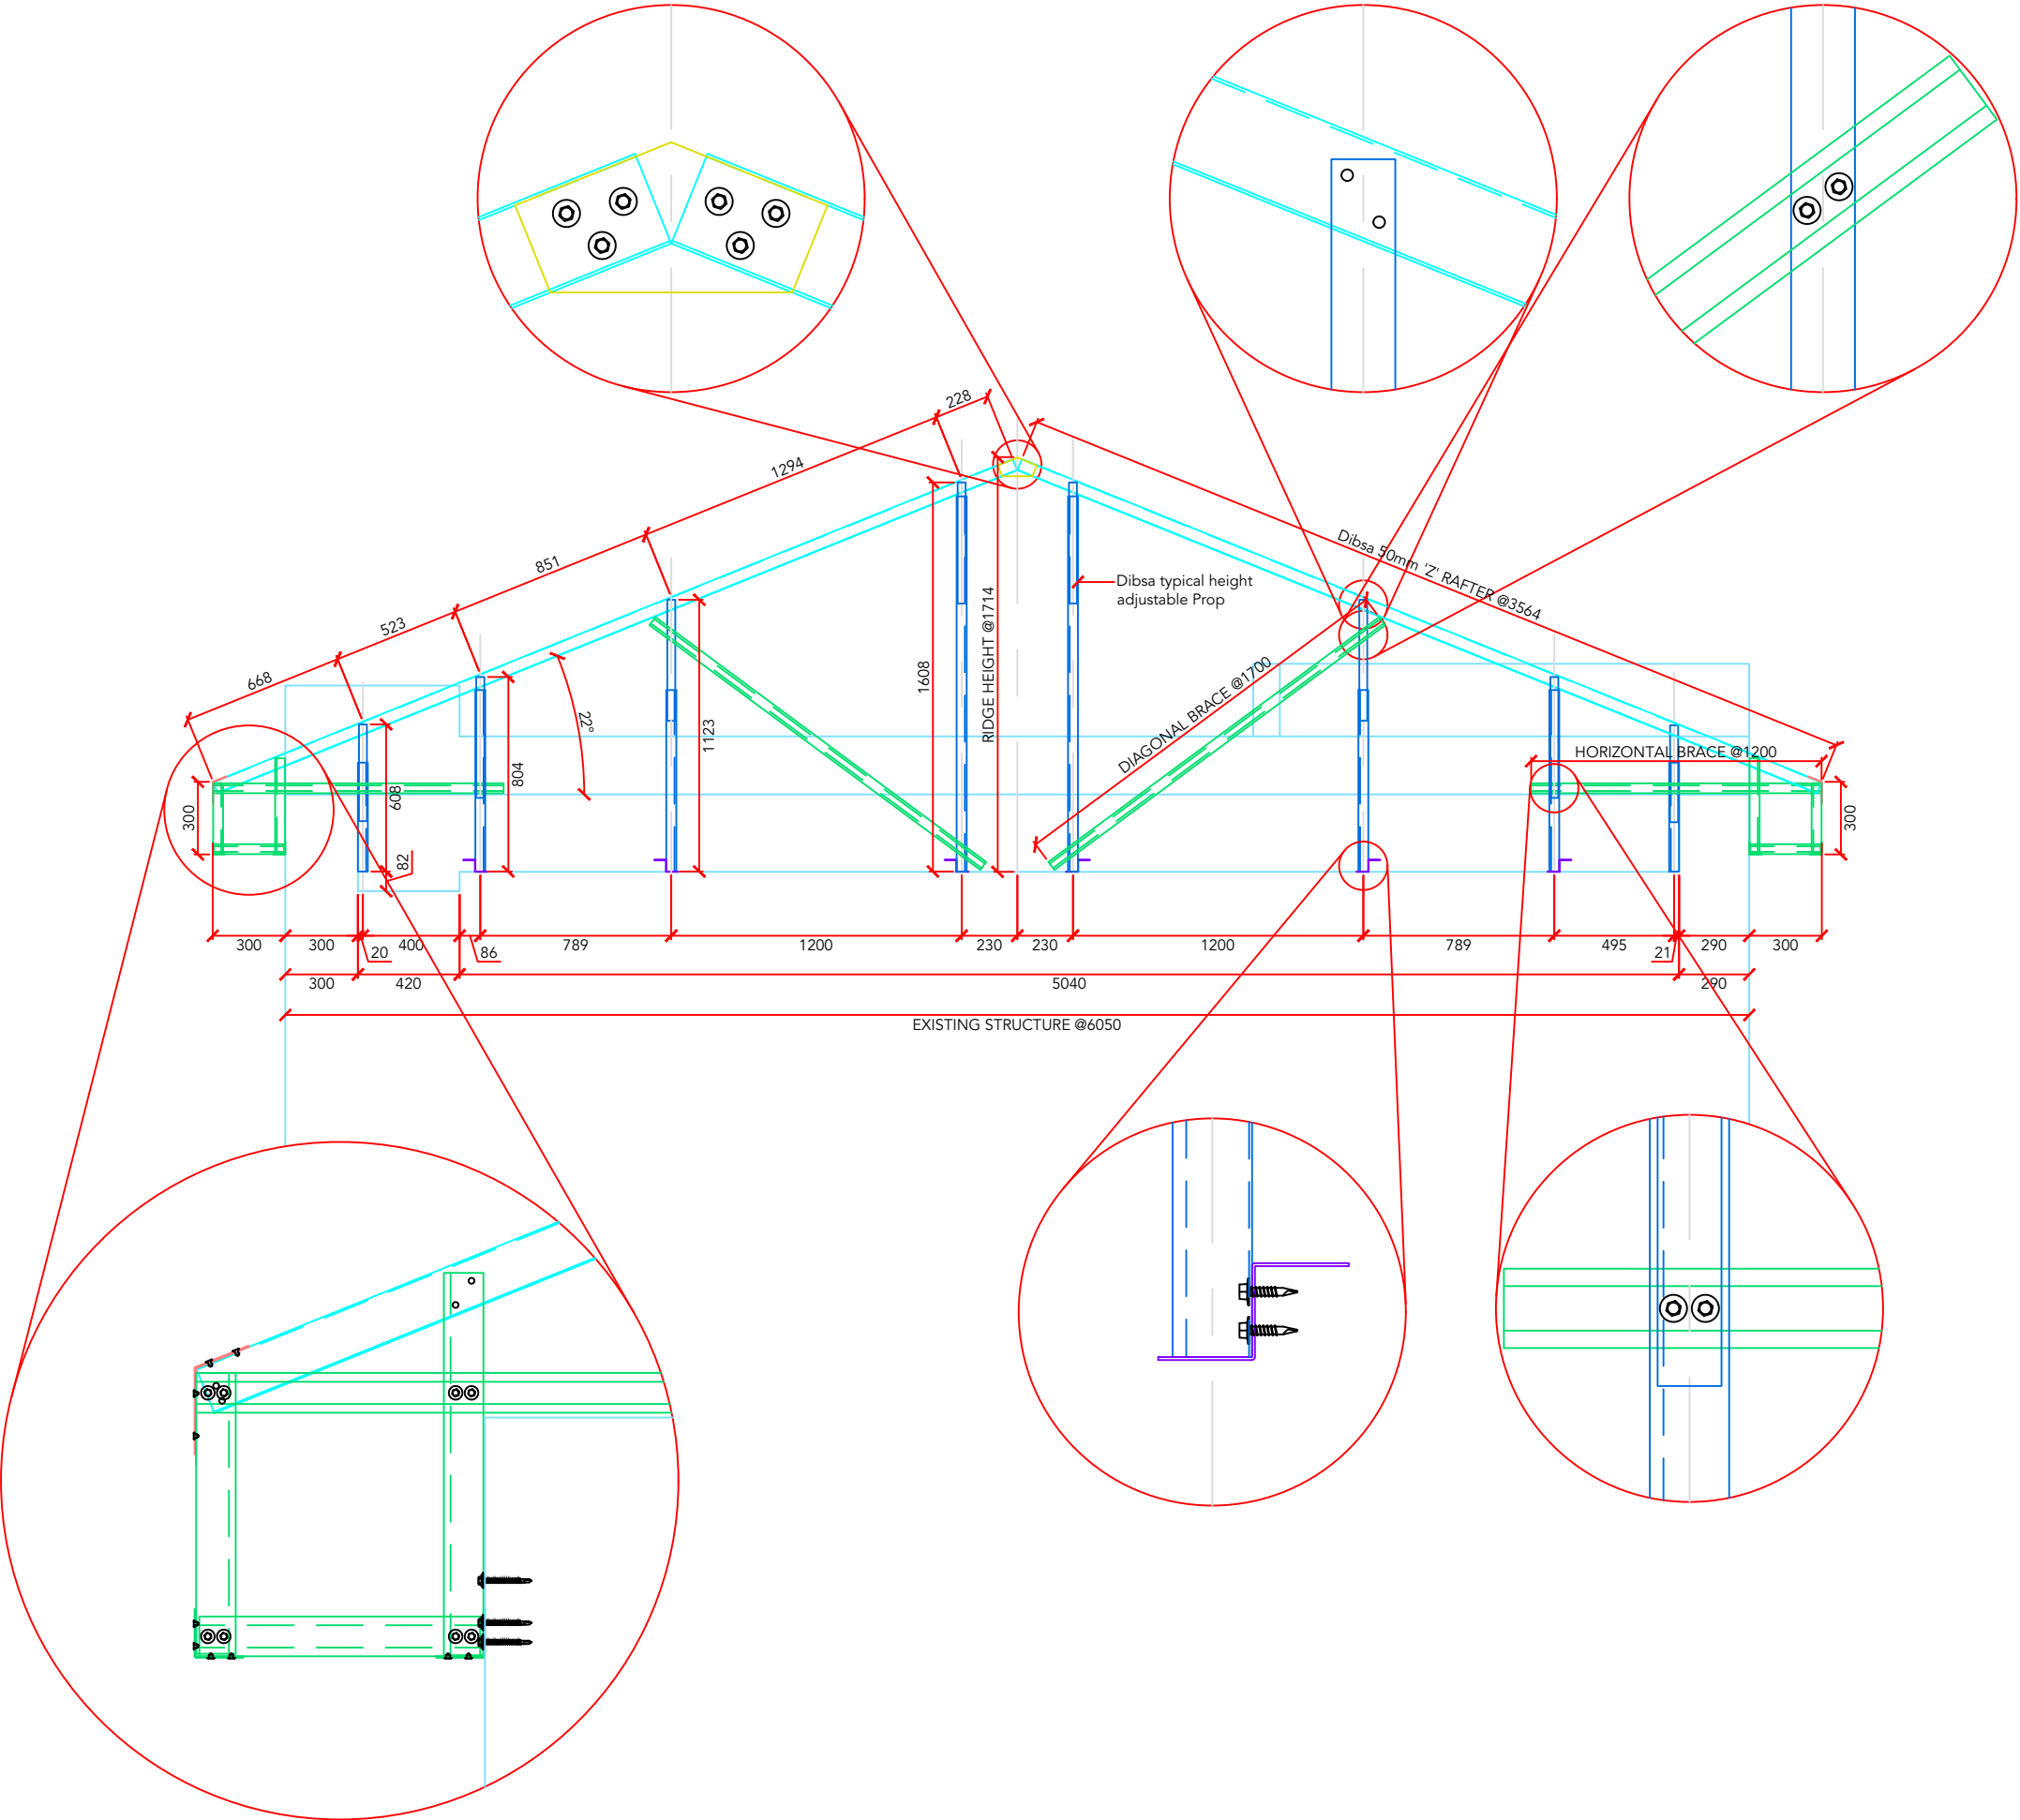

- Notes:**
1. All dimensions are in millimeters unless otherwise stated.
 2. Dimensions are not to be scaled from the drawing.
 3. This drawing is to be used for guidance only all sizes must be verified on site.
 4. Dibs retain copyright of this drawing / design.
 5. All prop heights shown are indicative heights are to be finalised on site.
 6. Contractor to confirm location & direction of all supporting roof members prior to fitting of base members. Advise of any deviation from site drawings prior to construction.
 7. Base fixings are the responsibility of the winning roofing contractor. The minimum structure pullout requirement is as shown in the Dibs structural engineers calculations. To be proved by site test by installing contractor and results supplied to Dibs..
 8. Where wall plates are required the supply and fixing is the responsibility of the roofing contractor.
 9. Before proceeding refer to site assembly guides for design principles.
 10. Sheet lengths must not be taken from this drawing.
 11. Purlins are fixed to rafters using Min 4 No. fixings unless shown otherwise in text.
 12. All joints should have the number of fixings as shown or at least 2 per joint/connection minimum.
 13. As Dibs are an impartial supplier all items shown which are not part of the Dibs system are for indicative purposes only. Any named products shown are advised by others and not Dibs.
 14. For cold roof construction it is the responsibility of the roofing contractor to ensure ventilation complies with current building regulations.
 15. Structure bracing must be fitted as Dibs drawings, guide and calculations.
 16. If in doubt please ask.



SIGNIFICANT RISK

SAFETY, HEALTH AND ENVIRONMENTAL INFORMATION

In addition to the hazards/risks normally associated with the types of work detailed on this drawing, note the following:

CONSTRUCTION:

1, None

MAINTENANCE:

1, None

DECOMMISSIONING/DEMOLITION:

1, None

It is assumed that all works will be carried out by a competent contractor working, where appropriate, to an approved method statement.

Rev.	Date	By	Amendment Description	Chkd.

Drawing Status

PROPOSAL ISSUE



Project Title

RECTORY GREEN PRESTWICH

Drawing Title

BLOCK 5 TYPICAL FRAME LAYOUT THROUGH 1-A

Scale

1:30

Date Created

13/08/21

Drawn by

CB

Checked by

SS


Drawing No.

J3742-L06

Revision

D

L06 BLOCK 5 TYPICAL FRAME LAYOUT THROUGH 1-A
J3742 SCALE: 1:30

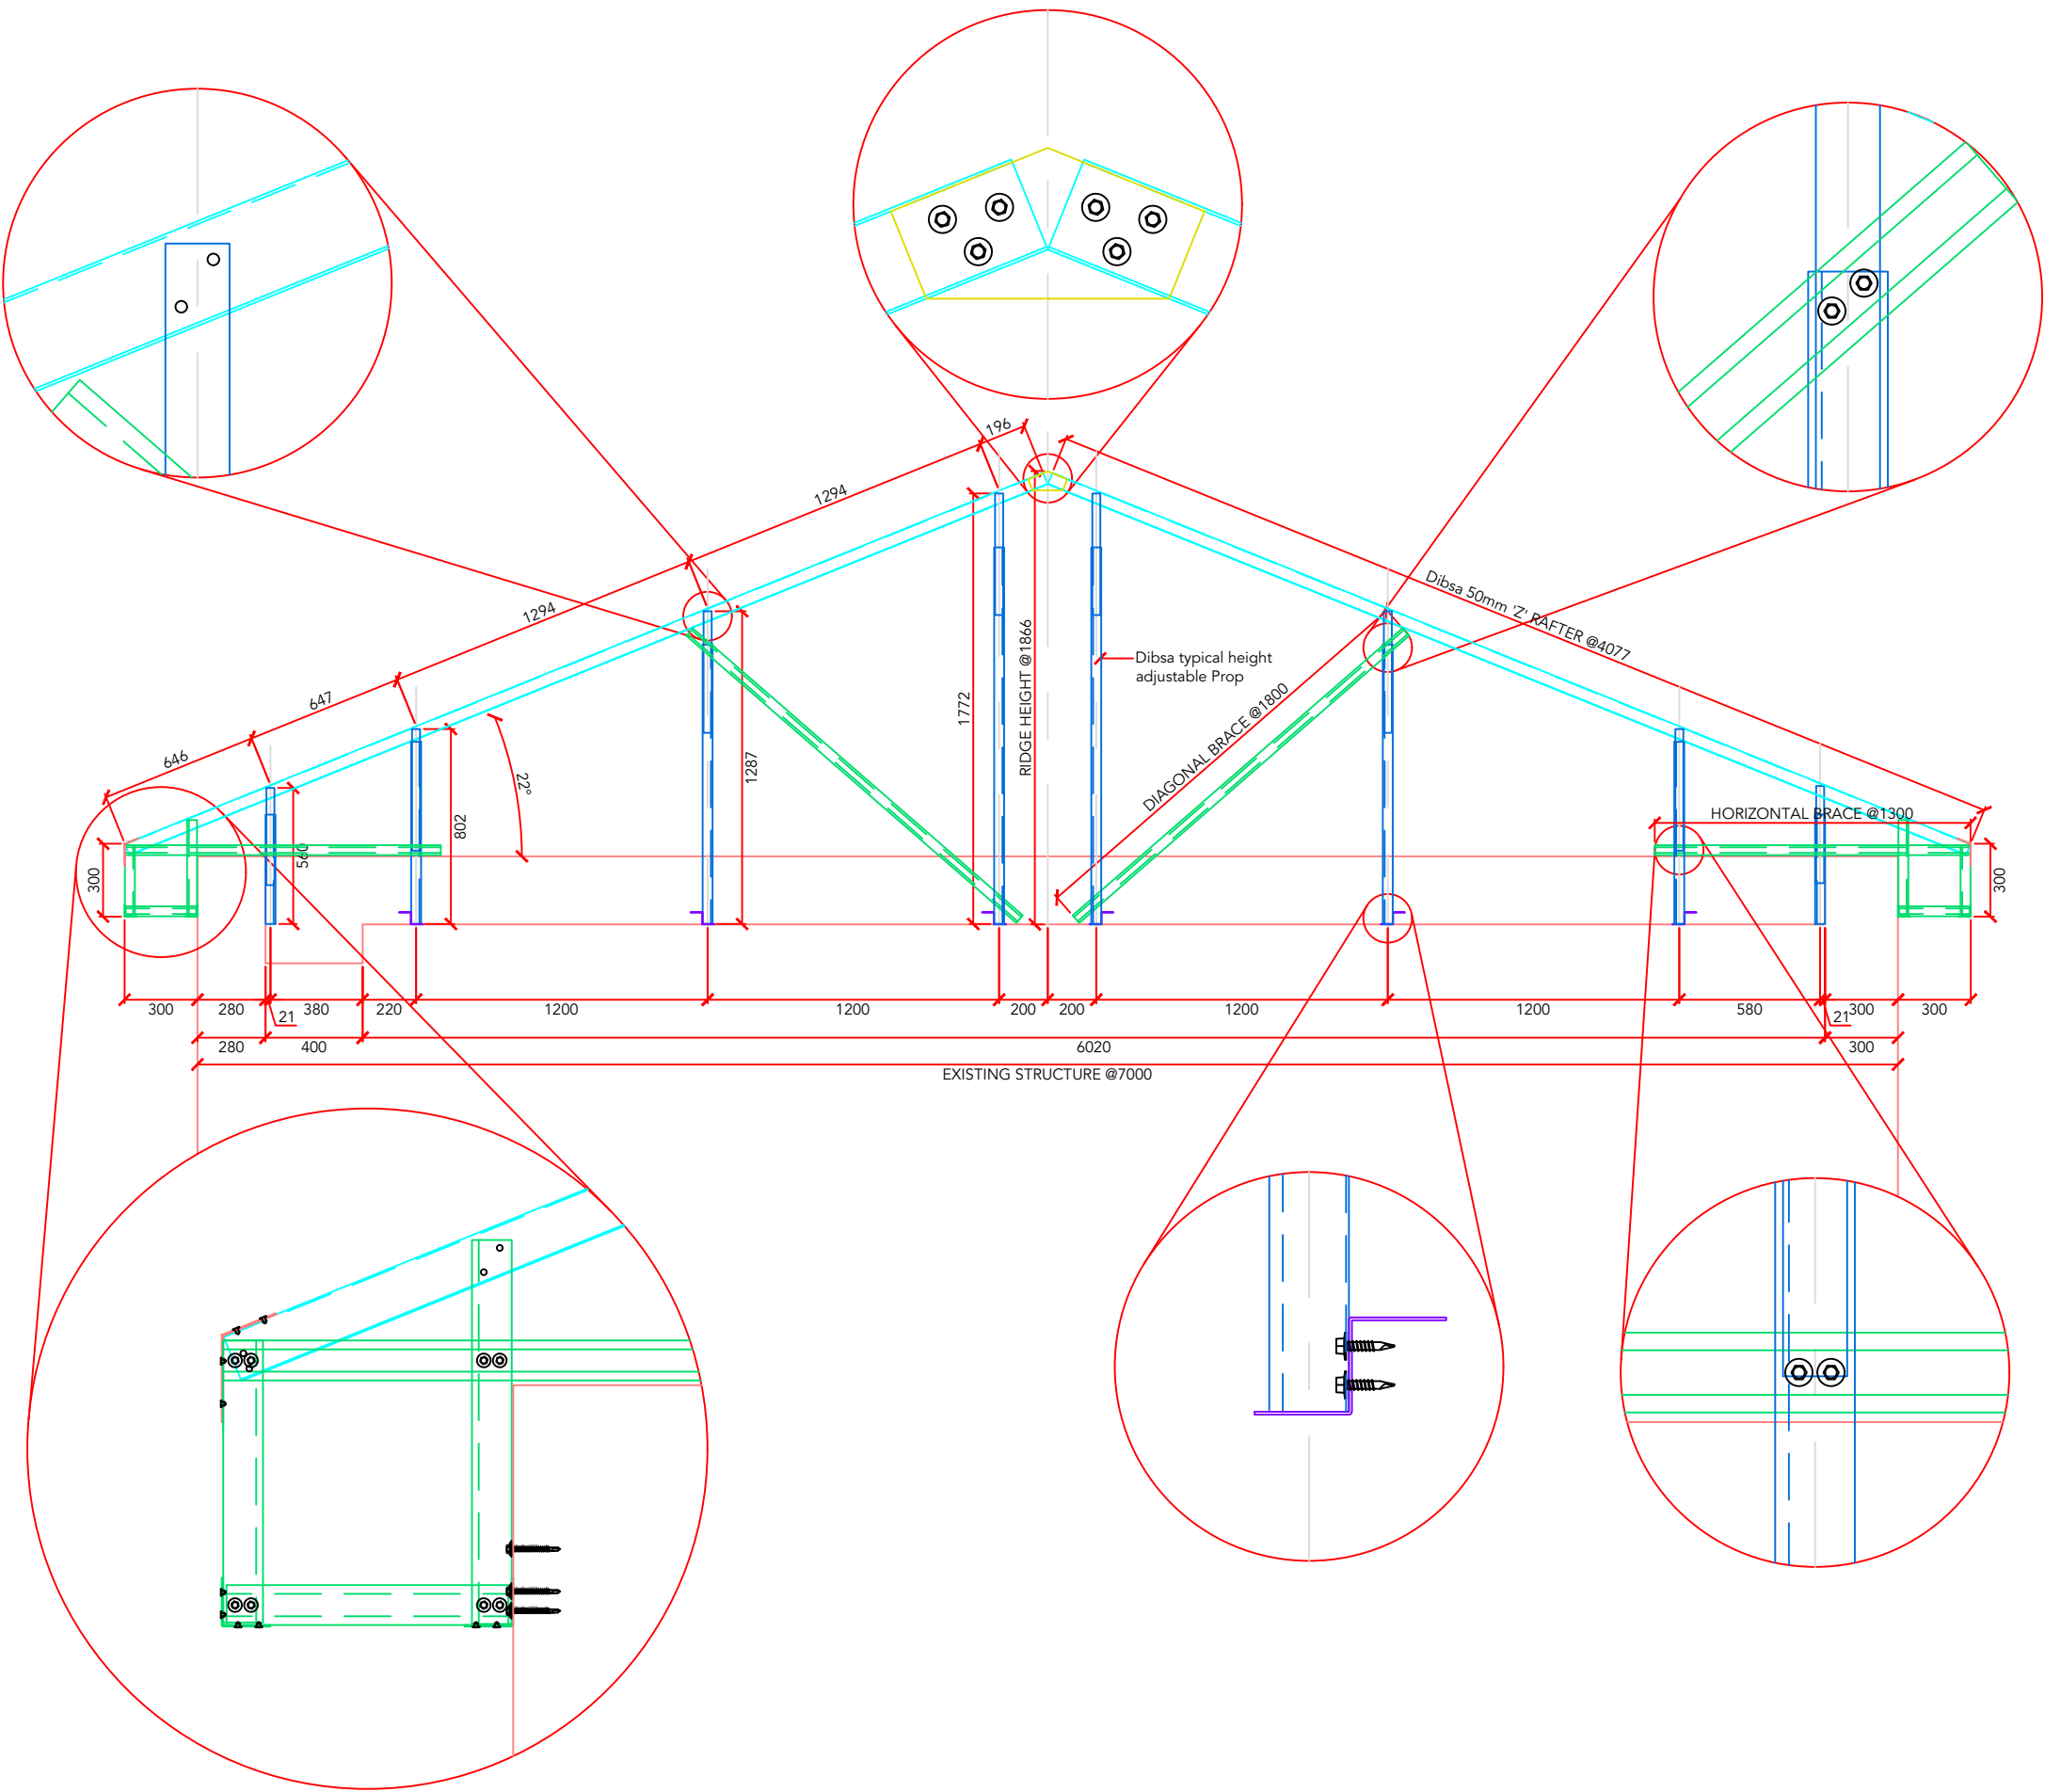

L07 **BLOCK 5 TYPICAL FRAME LAYOUT THROUGH 2-A**
J3742 **SCALE: 1:30**

Notes:

1. All dimensions are in millimeters unless otherwise stated.
2. Dimensions are not to be scaled from the drawing.
3. This drawing is to be used for guidance only all sizes must be verified on site.
4. Dibs retain copyright of this drawing / design.
5. All prop heights shown are indicative heights are to be finalised on site.
6. Contractor to confirm location & direction of all supporting roof members prior to fitting of base members. Advise of any deviation from site drawings prior to construction.
7. Base fixings are the responsibility of the winning roofing contractor. The minimum structure pullout requirement is as shown in the Dibs structural engineers calculations. To be proved by site test by installing contractor and results supplied to Dibs..
8. Where wall plates are required the supply and fixing is the responsibility of the roofing contractor.
9. Before proceeding refer to site assembly guides for design principles.
10. Sheet lengths must not be taken from this drawing.
11. Purlins are fixed to rafters using Min 4 No. fixings unless shown otherwise in text.
12. All joints should have the number of fixings as shown or at least 2 per joint/connection minimum.
13. As Dibs are an impartial supplier all items shown which are not part of the Dibs system are for indicative purposes only. Any named products shown are advised by others and not Dibs.
14. For cold roof construction it is the responsibility of the roofing contractor to ensure ventilation complies with current building regulations.
15. Structure bracing must be fitted as Dibs drawings, guide and calculations.
16. If in doubt please ask.



SIGNIFICANT RISK

SAFETY, HEALTH AND ENVIRONMENTAL INFORMATION

In addition to the hazards/risks normally associated with the types of work detailed on this drawing, note the following:

CONSTRUCTION:

1, None

MAINTENANCE:

1, None

DECOMMISSIONING/DEMOLITION:

1, None

It is assumed that all works will be carried out by a competent contractor working, where appropriate, to an approved method statement.

Rev.	Date	By	Amendment Description	Chkd.

Drawing Status

PROPOSAL ISSUE

dibs
STRUCTURES

Dibs Structures Ltd, Unit 17, Fallbank Ind Estate, Dodworth, Barnsley, S75 3LS
E-Mail : info@dibs.co.uk

Project Title

**RECTORY GREEN
PRESTWICH**

Drawing Title

**BLOCK 5 TYPICAL FRAME
LAYOUT THROUGH 2-A**

Scale

1:30

Date Created

13/08/21

Drawn by

CB

Paper Size

A3

Checked by


SS

Drawing No.

J3742-L07

Revision

D

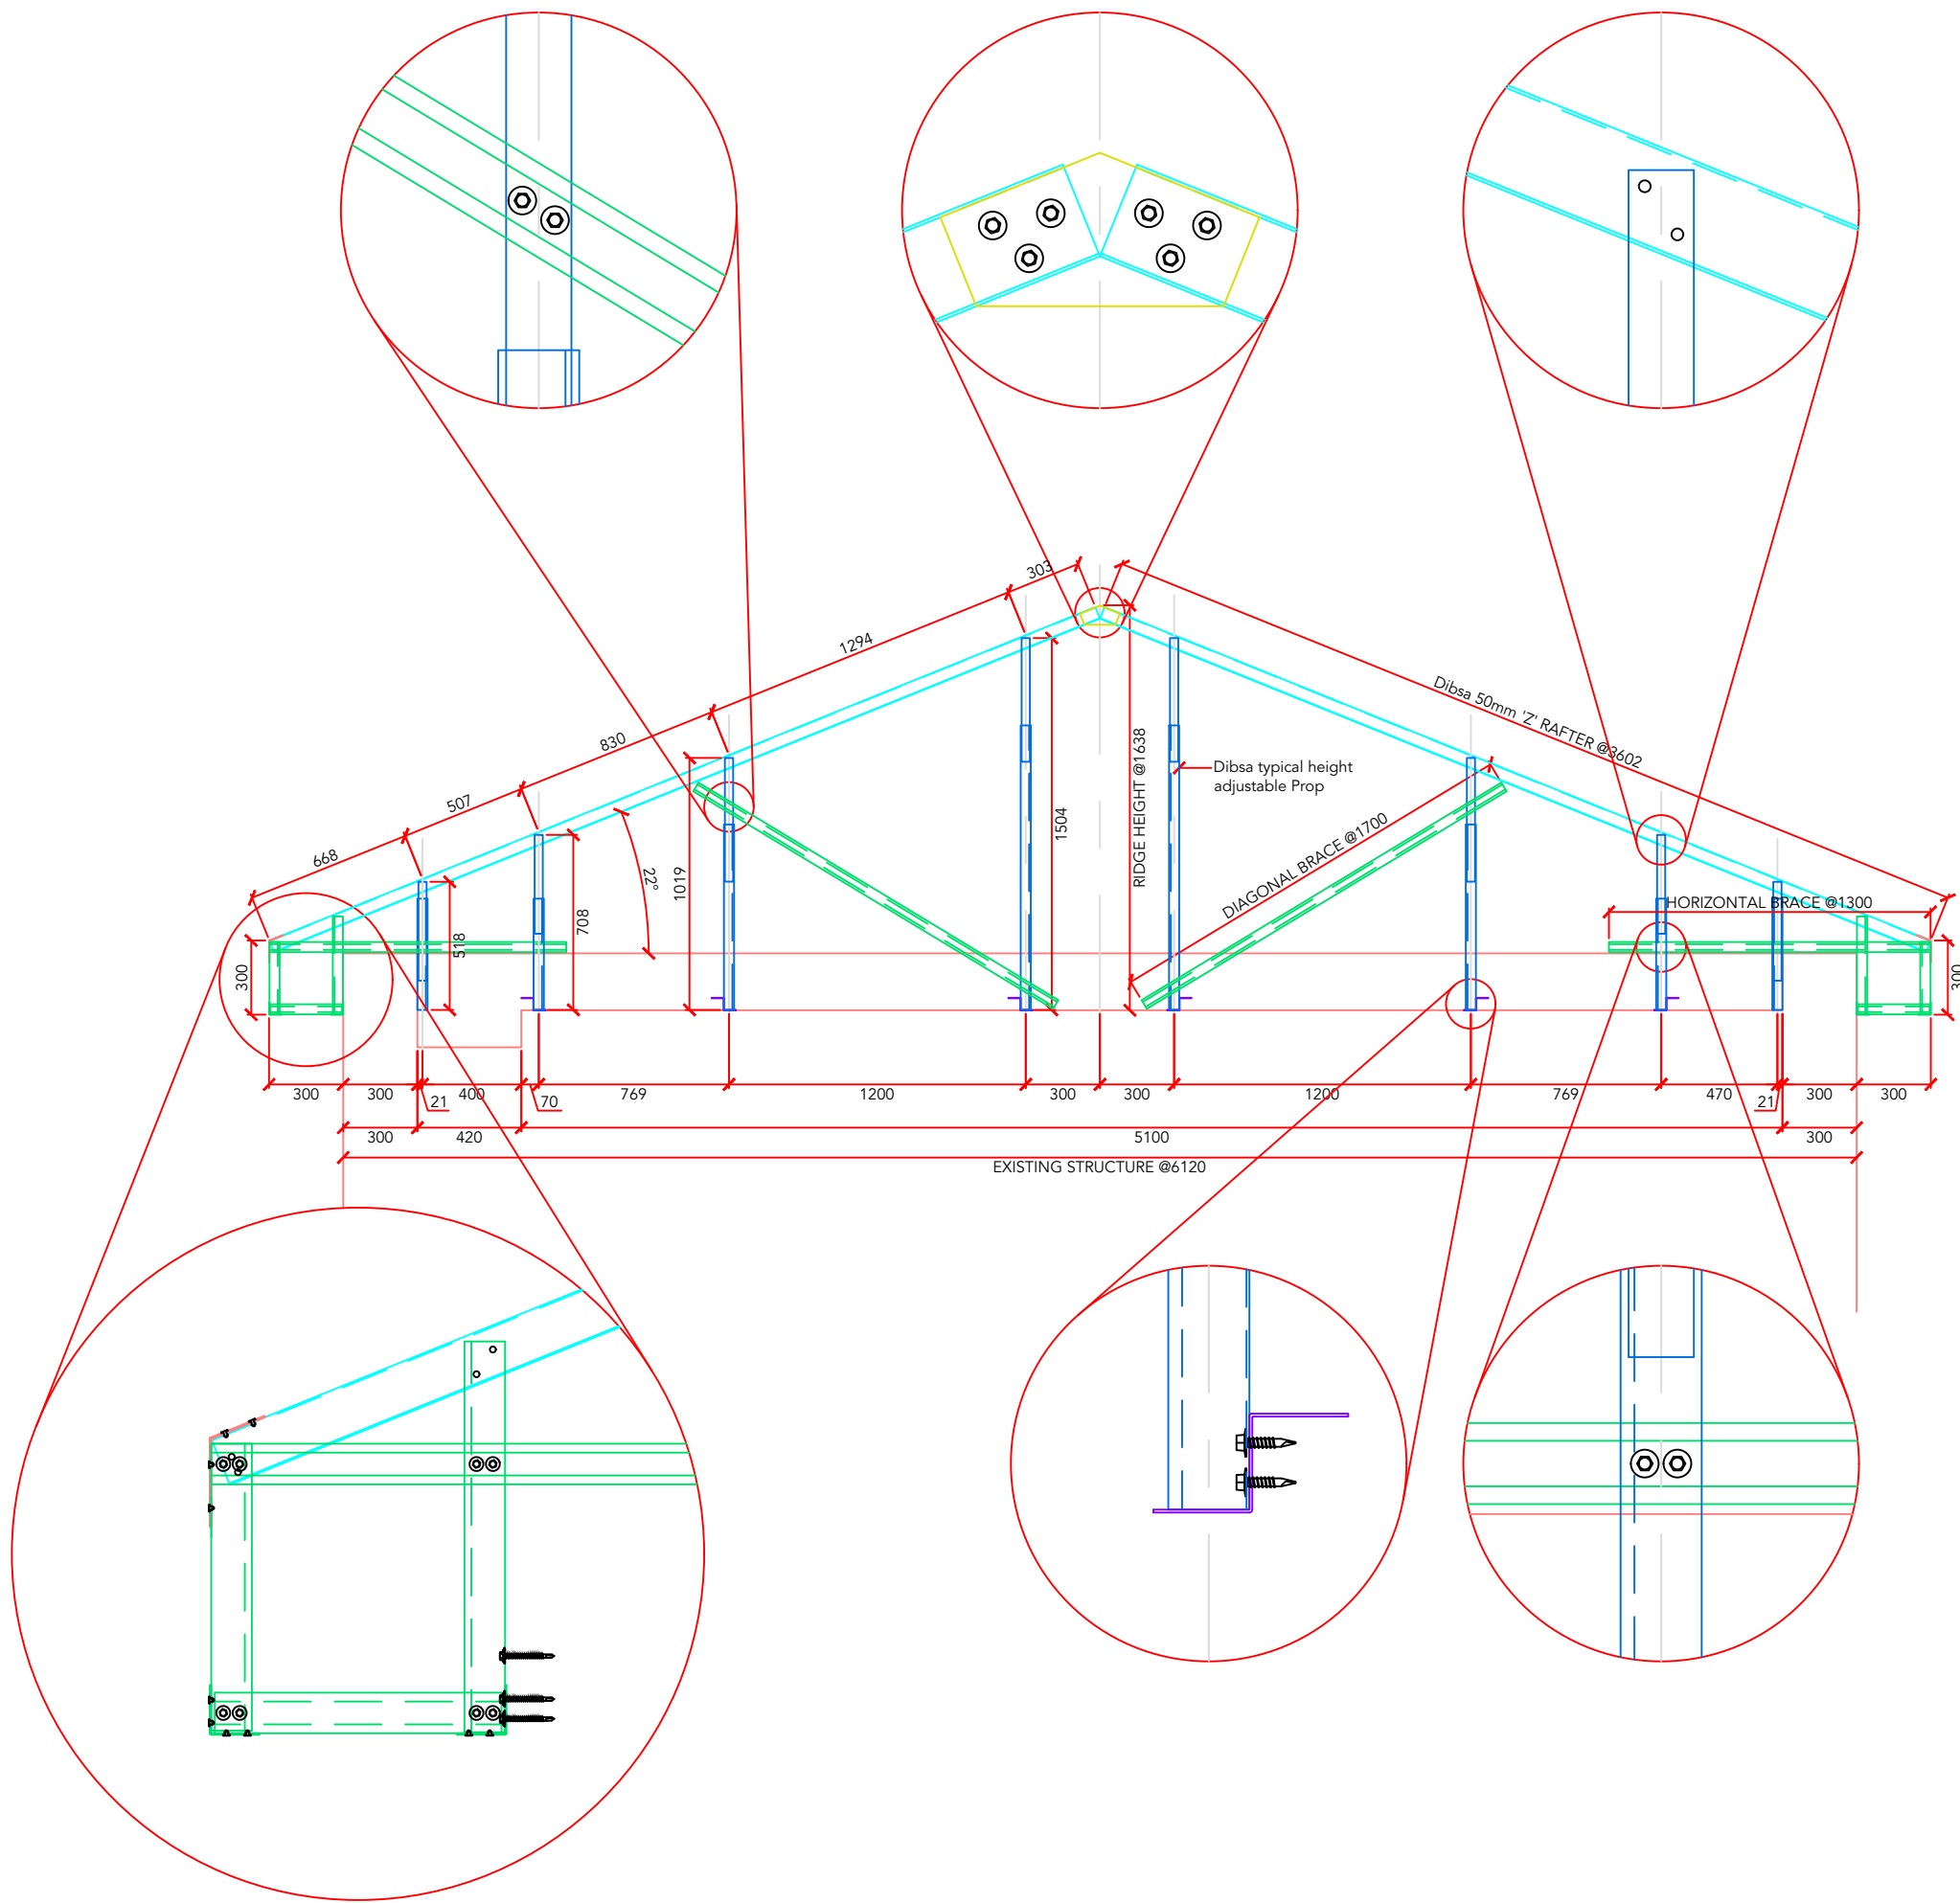

L09
J3742 **BLOCK 5 TYPICAL FRAME LAYOUT THROUGH 1-C**
SCALE: 1:30

Notes:

1. All dimensions are in millimeters unless otherwise stated.
2. Dimensions are not to be scaled from the drawing.
3. This drawing is to be used for guidance only all sizes must be verified on site.
4. Dibsa retain copyright of this drawing / design.
5. All prop heights shown are indicative heights are to be finalised on site.
6. Contractor to confirm location & direction of all supporting roof members prior to fitting of base members. Advise of any deviation from site drawings prior to construction.
7. Base fixings are the responsibility of the winning roofing contractor. The minimum structure pullout requirement is as shown in the Dibsa structural engineers calculations. To be proved by site test by installing contractor and results supplied to Dibsa..
8. Where wall plates are required the supply and fixing is the responsibility of the roofing contractor.
9. Before proceeding refer to site assembly guides for design principles.
10. Sheet lengths must not be taken from this drawing.
11. Purlins are fixed to rafters using Min 4 No. fixings unless shown otherwise in text.
12. All joints should have the number of fixings as shown or at least 2 per joint/connection minimum.
13. As Dibsa are an impartial supplier all items shown which are not part of the Dibsa system are for indicative purposes only. Any named products shown are advised by others and not Dibsa.
14. For cold roof construction it is the responsibility of the roofing contractor to ensure ventilation complies with current building regulations.
15. Structure bracing must be fitted as Dibsa drawings, guide and calculations.
16. If in doubt please ask.



SIGNIFICANT RISK

SAFETY, HEALTH AND ENVIRONMENTAL INFORMATION

In addition to the hazards/risks normally associated with the types of work detailed on this drawing, note the following:

CONSTRUCTION:

1, None

MAINTENANCE:

1, None

DECOMMISSIONING/DEMOLITION:

1, None

It is assumed that all works will be carried out by a competent contractor working, where appropriate, to an approved method statement.

Rev.	Date	By	Amendment Description	Chkd.

Drawing Status **PROPOSAL ISSUE**

dibsa
STRUCTURES


Dibsa Structures Ltd, Unit 17, Fulbank Ind Estate, Dodworth, Barnsley, S75 3LS
E-Mail : info@dibsa.co.uk

Project Title
**RECTORY GREEN
PRESTWICH**

Drawing Title
**BLOCK 5 TYPICAL FRAME
LAYOUT THROUGH 1-C**

Scale 1:30	Date Created 13/08/21	Drawn by CB
Paper Size A3	Checked by SS	

Drawing No. J3742-L09	Revision D
---------------------------------	----------------------

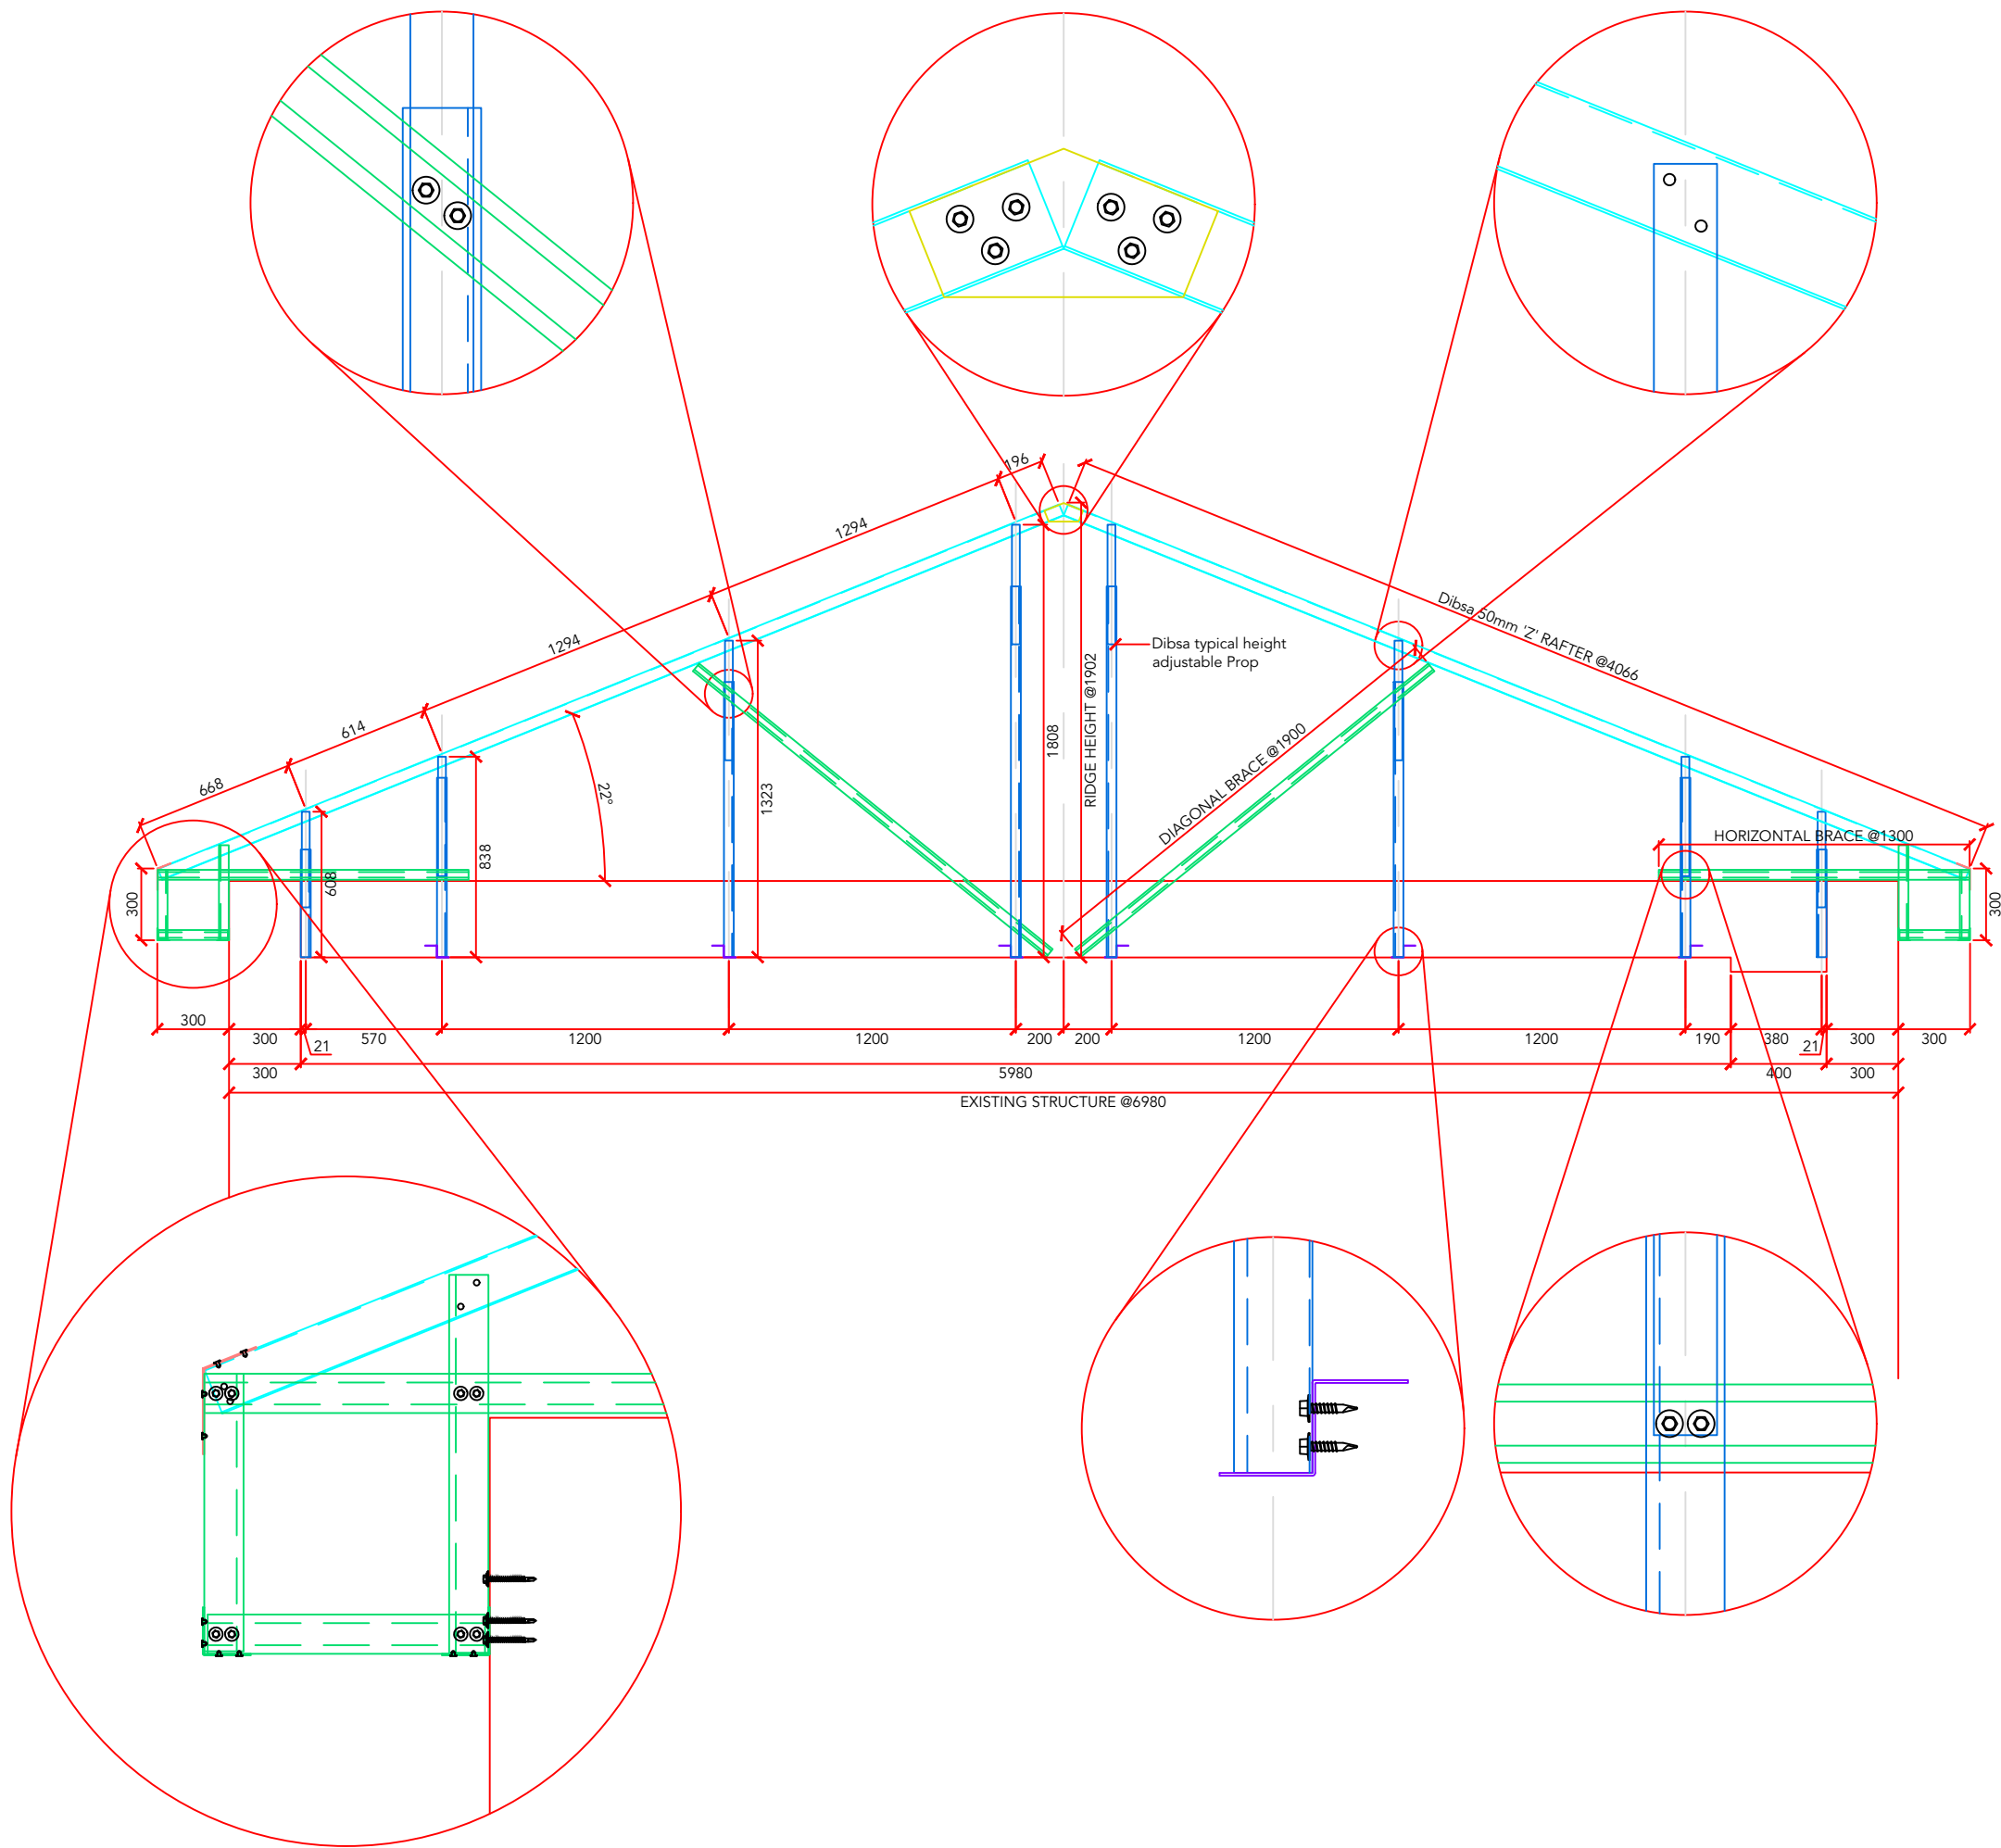

Notes:

1. All dimensions are in millimeters unless otherwise stated.
2. Dimensions are not to be scaled from the drawing.
3. This drawing is to be used for guidance only all sizes must be verified on site.
4. Dibsa retain copyright of this drawing / design.
5. All prop heights shown are indicative heights are to be finalised on site.
6. Contractor to confirm location & direction of all supporting roof members prior to fitting of base members. Advise of any deviation from site drawings prior to construction.
7. Base fixings are the responsibility of the winning roofing contractor. The minimum structure pullout requirement is as shown in the Dibsa structural engineers calculations. To be proved by site test by installing contractor and results supplied to Dibsa..
8. Where wall plates are required the supply and fixing is the responsibility of the roofing contractor.
9. Before proceeding refer to site assembly guides for design principles.
10. Sheet lengths must not be taken from this drawing.
11. Purlins are fixed to rafters using Min 4 No. fixings unless shown otherwise in text.
12. All joints should have the number of fixings as shown or at least 2 per joint/connection minimum.
13. As Dibsa are an impartial supplier all items shown which are not part of the Dibsa system are for indicative purposes only. Any named products shown are advised by others and not Dibsa.
14. For cold roof construction it is the responsibility of the roofing contractor to ensure ventilation complies with current building regulations.
15. Structure bracing must be fitted as Dibsa drawings, guide and calculations.
16. If in doubt please ask.



SIGNIFICANT RISK

SAFETY, HEALTH AND ENVIRONMENTAL INFORMATION

In addition to the hazards/risks normally associated with the types of work detailed on this drawing, note the following:

CONSTRUCTION:

1, None

MAINTENANCE:

1, None

DECOMMISSIONING/DEMOLITION:

1, None

It is assumed that all works will be carried out by a competent contractor working, where appropriate, to an approved method statement.

Rev.	Date	By	Amendment Description	Chkd.

Drawing Status

PROPOSAL ISSUE

dibsa
STRUCTURES

Dibsa Structures Ltd, Unit 17, Fallbank Ind Estate, Dodworth, Barnsley, S75 3LS
E-Mail : info@dibsa.co.uk

Project Title

**RECTORY GREEN
PRESTWICH**

Drawing Title

**BLOCK 5 TYPICAL FRAME
LAYOUT THROUGH 1-D**

Scale

1:30

Date Created

13/08/21

Drawn by

CB

Paper Size

A3

Checked by

SS

Drawing No.


J3742-L10

Revision

D

**L10
J3742**

**BLOCK 5 TYPICAL FRAME LAYOUT THROUGH 1-D
SCALE: 1:30**

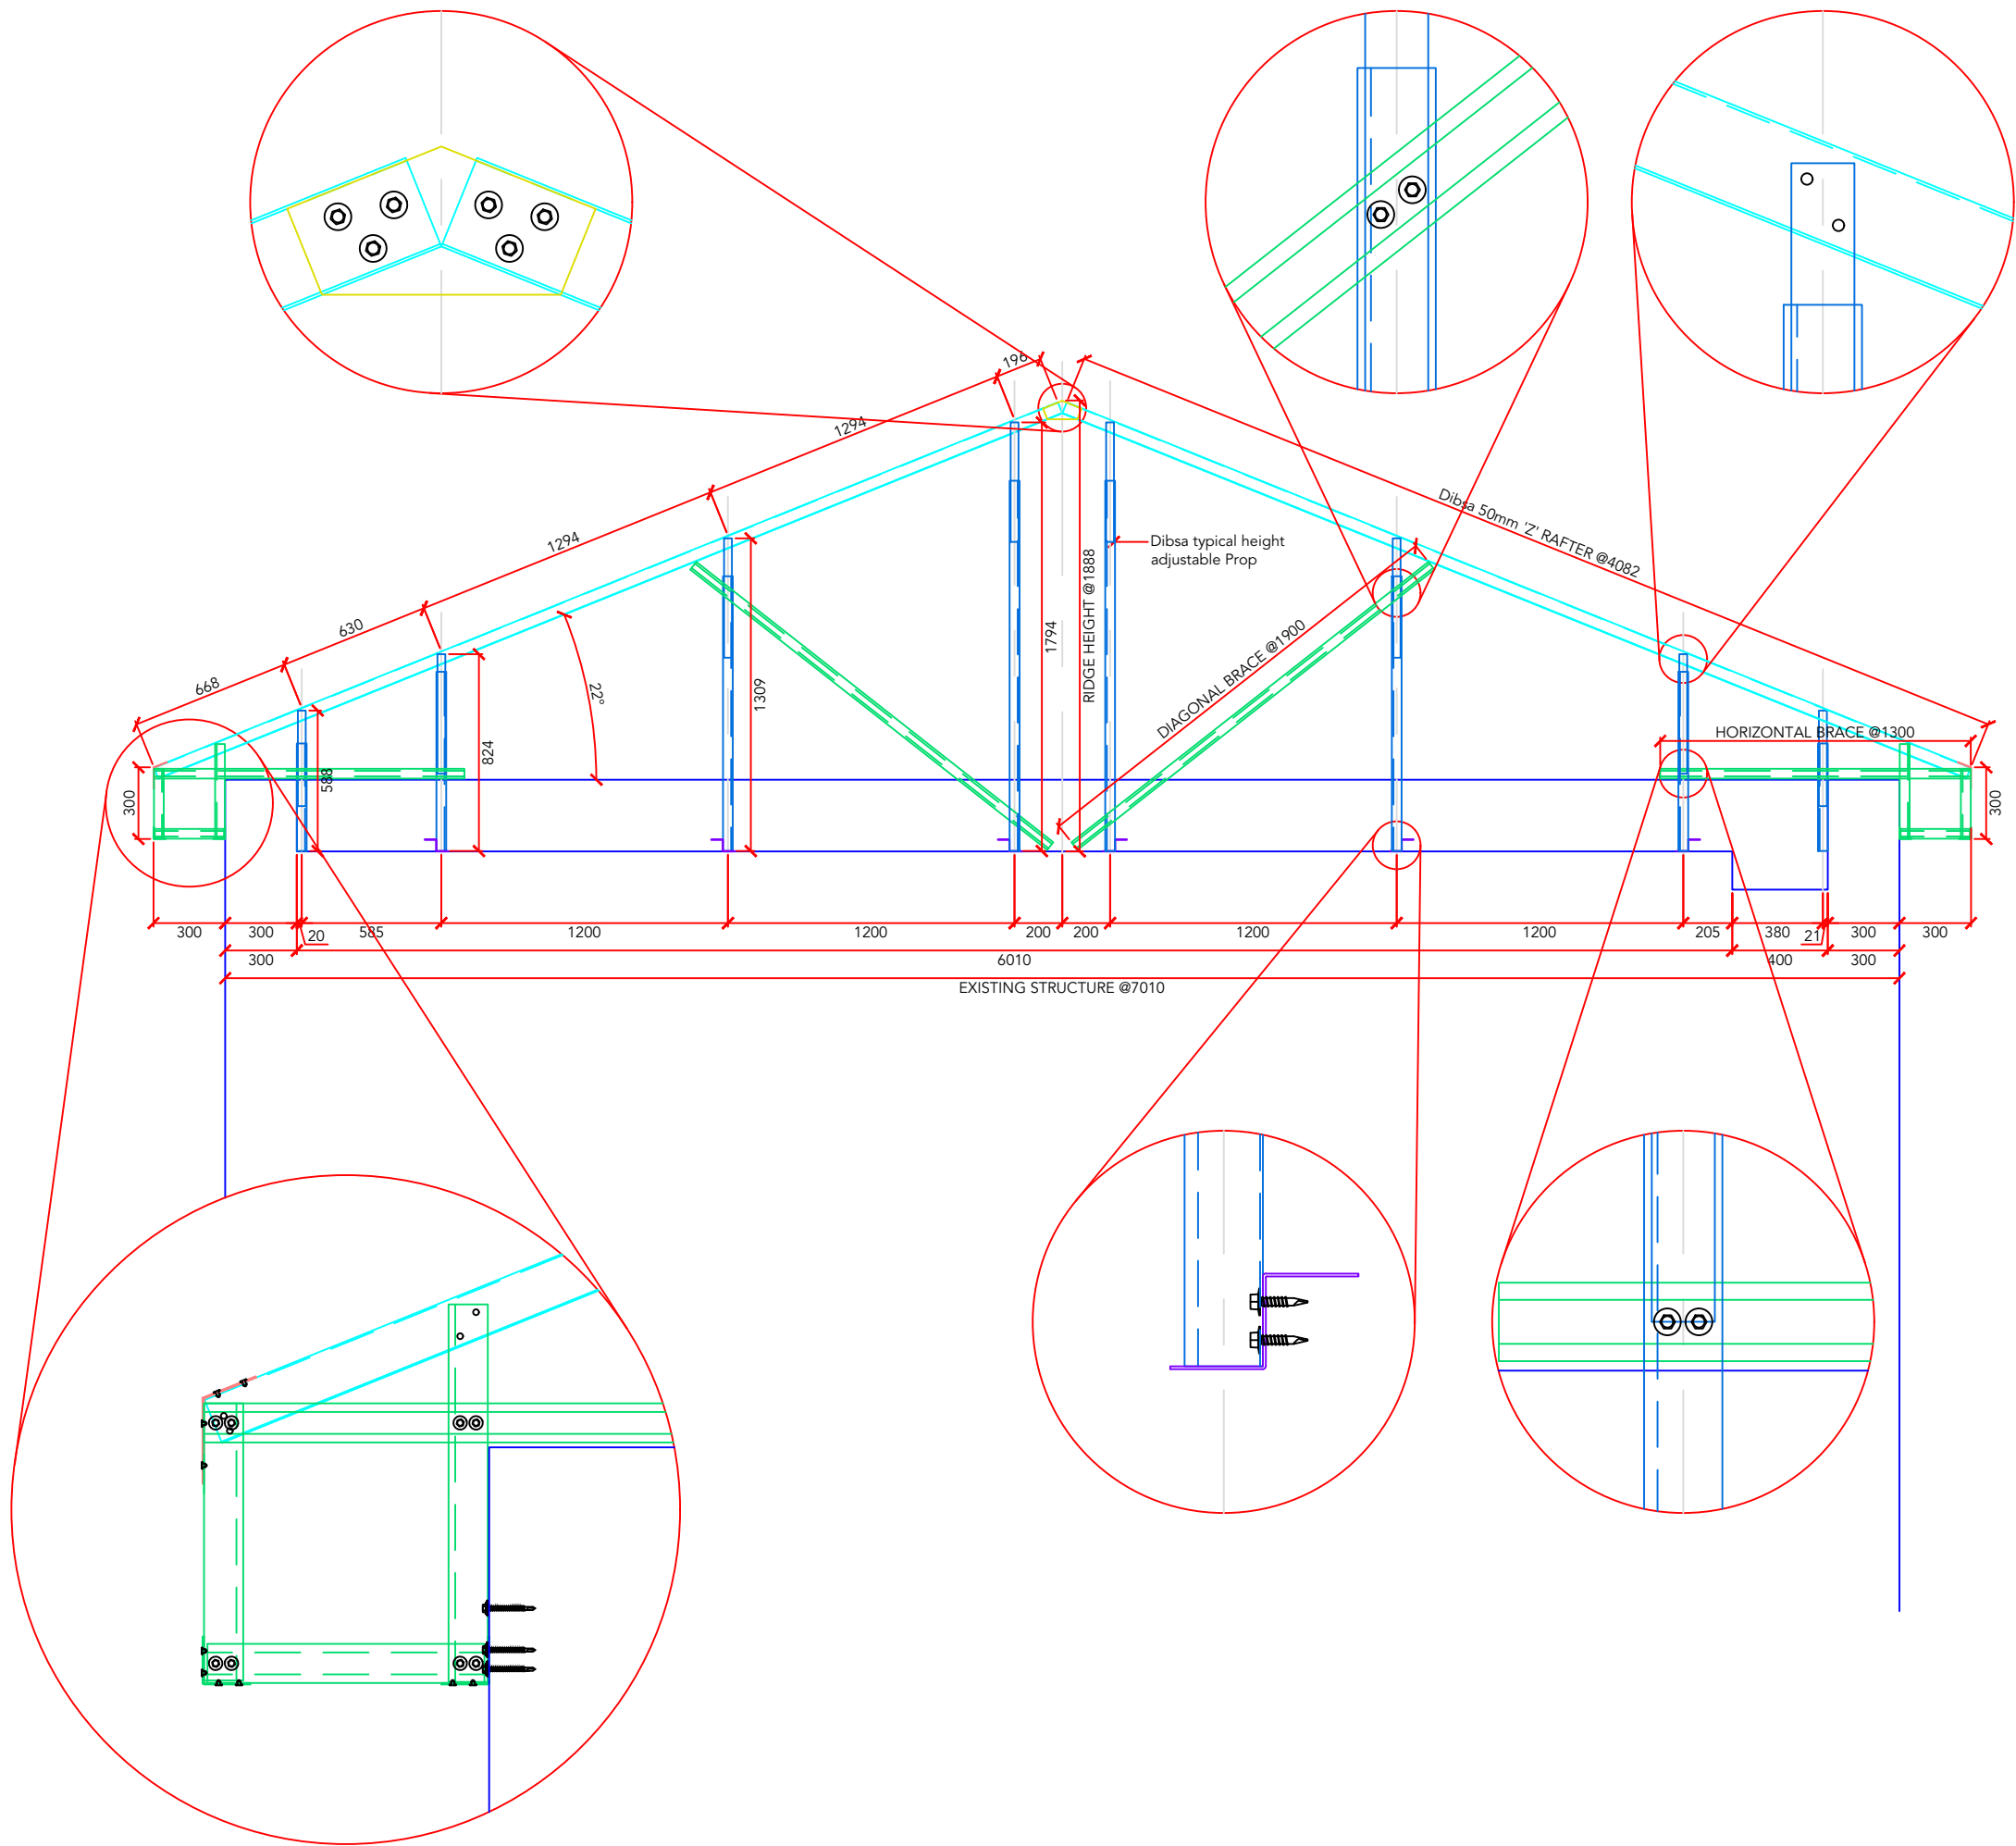

Notes:

1. All dimensions are in millimeters unless otherwise stated.
2. Dimensions are not to be scaled from the drawing.
3. This drawing is to be used for guidance only all sizes must be verified on site.
4. Dibsa retain copyright of this drawing / design.
5. All prop heights shown are indicative heights are to be finalised on site.
6. Contractor to confirm location & direction of all supporting roof members prior to fitting of base members. Advise of any deviation from site drawings prior to construction.
7. Base fixings are the responsibility of the winning roofing contractor. The minimum structure pullout requirement is as shown in the Dibsa structural engineers calculations. To be proved by site test by installing contractor and results supplied to Dibsa..
8. Where wall plates are required the supply and fixing is the responsibility of the roofing contractor.
9. Before proceeding refer to site assembly guides for design principles.
10. Sheet lengths must not be taken from this drawing.
11. Purlins are fixed to rafters using Min 4 No. fixings unless shown otherwise in text.
12. All joints should have the number of fixings as shown or at least 2 per joint/connection minimum.
13. As Dibsa are an impartial supplier all items shown which are not part of the Dibsa system are for indicative purposes only. Any named products shown are advised by others and not Dibsa.
14. For cold roof construction it is the responsibility of the roofing contractor to ensure ventilation complies with current building regulations.
15. Structure bracing must be fitted as Dibsa drawings, guide and calculations.
16. If in doubt please ask.



SIGNIFICANT RISK

SAFETY, HEALTH AND ENVIRONMENTAL INFORMATION

In addition to the hazards/risks normally associated with the types of work detailed on this drawing, note the following:

CONSTRUCTION:

1, None

MAINTENANCE:

1, None

DECOMMISSIONING/DEMOLITION:

1, None

It is assumed that all works will be carried out by a competent contractor working, where appropriate, to an approved method statement.

Rev.	Date	By	Amendment Description	Chkd.

Drawing Status

PROPOSAL ISSUE

dibsa
STRUCTURES

Dibsa Structures Ltd, Unit 17, Fallbank Ind Estate, Dodworth, Barnsley, S75 3LS
E-Mail : info@dibsa.co.uk

Project Title

**RECTORY GREEN
PRESTWICH**

Drawing Title

**BLOCK 5 TYPICAL FRAME
LAYOUT THROUGH 2-D**

Scale

1:30

Date Created

13/08/21

Drawn by

CB

Paper Size

A3

Checked by

SS

Drawing No.


J3742-L11

Revision

D

**L11
J3742**

**BLOCK 5 TYPICAL FRAME LAYOUT THROUGH 2-D
SCALE: 1:30**

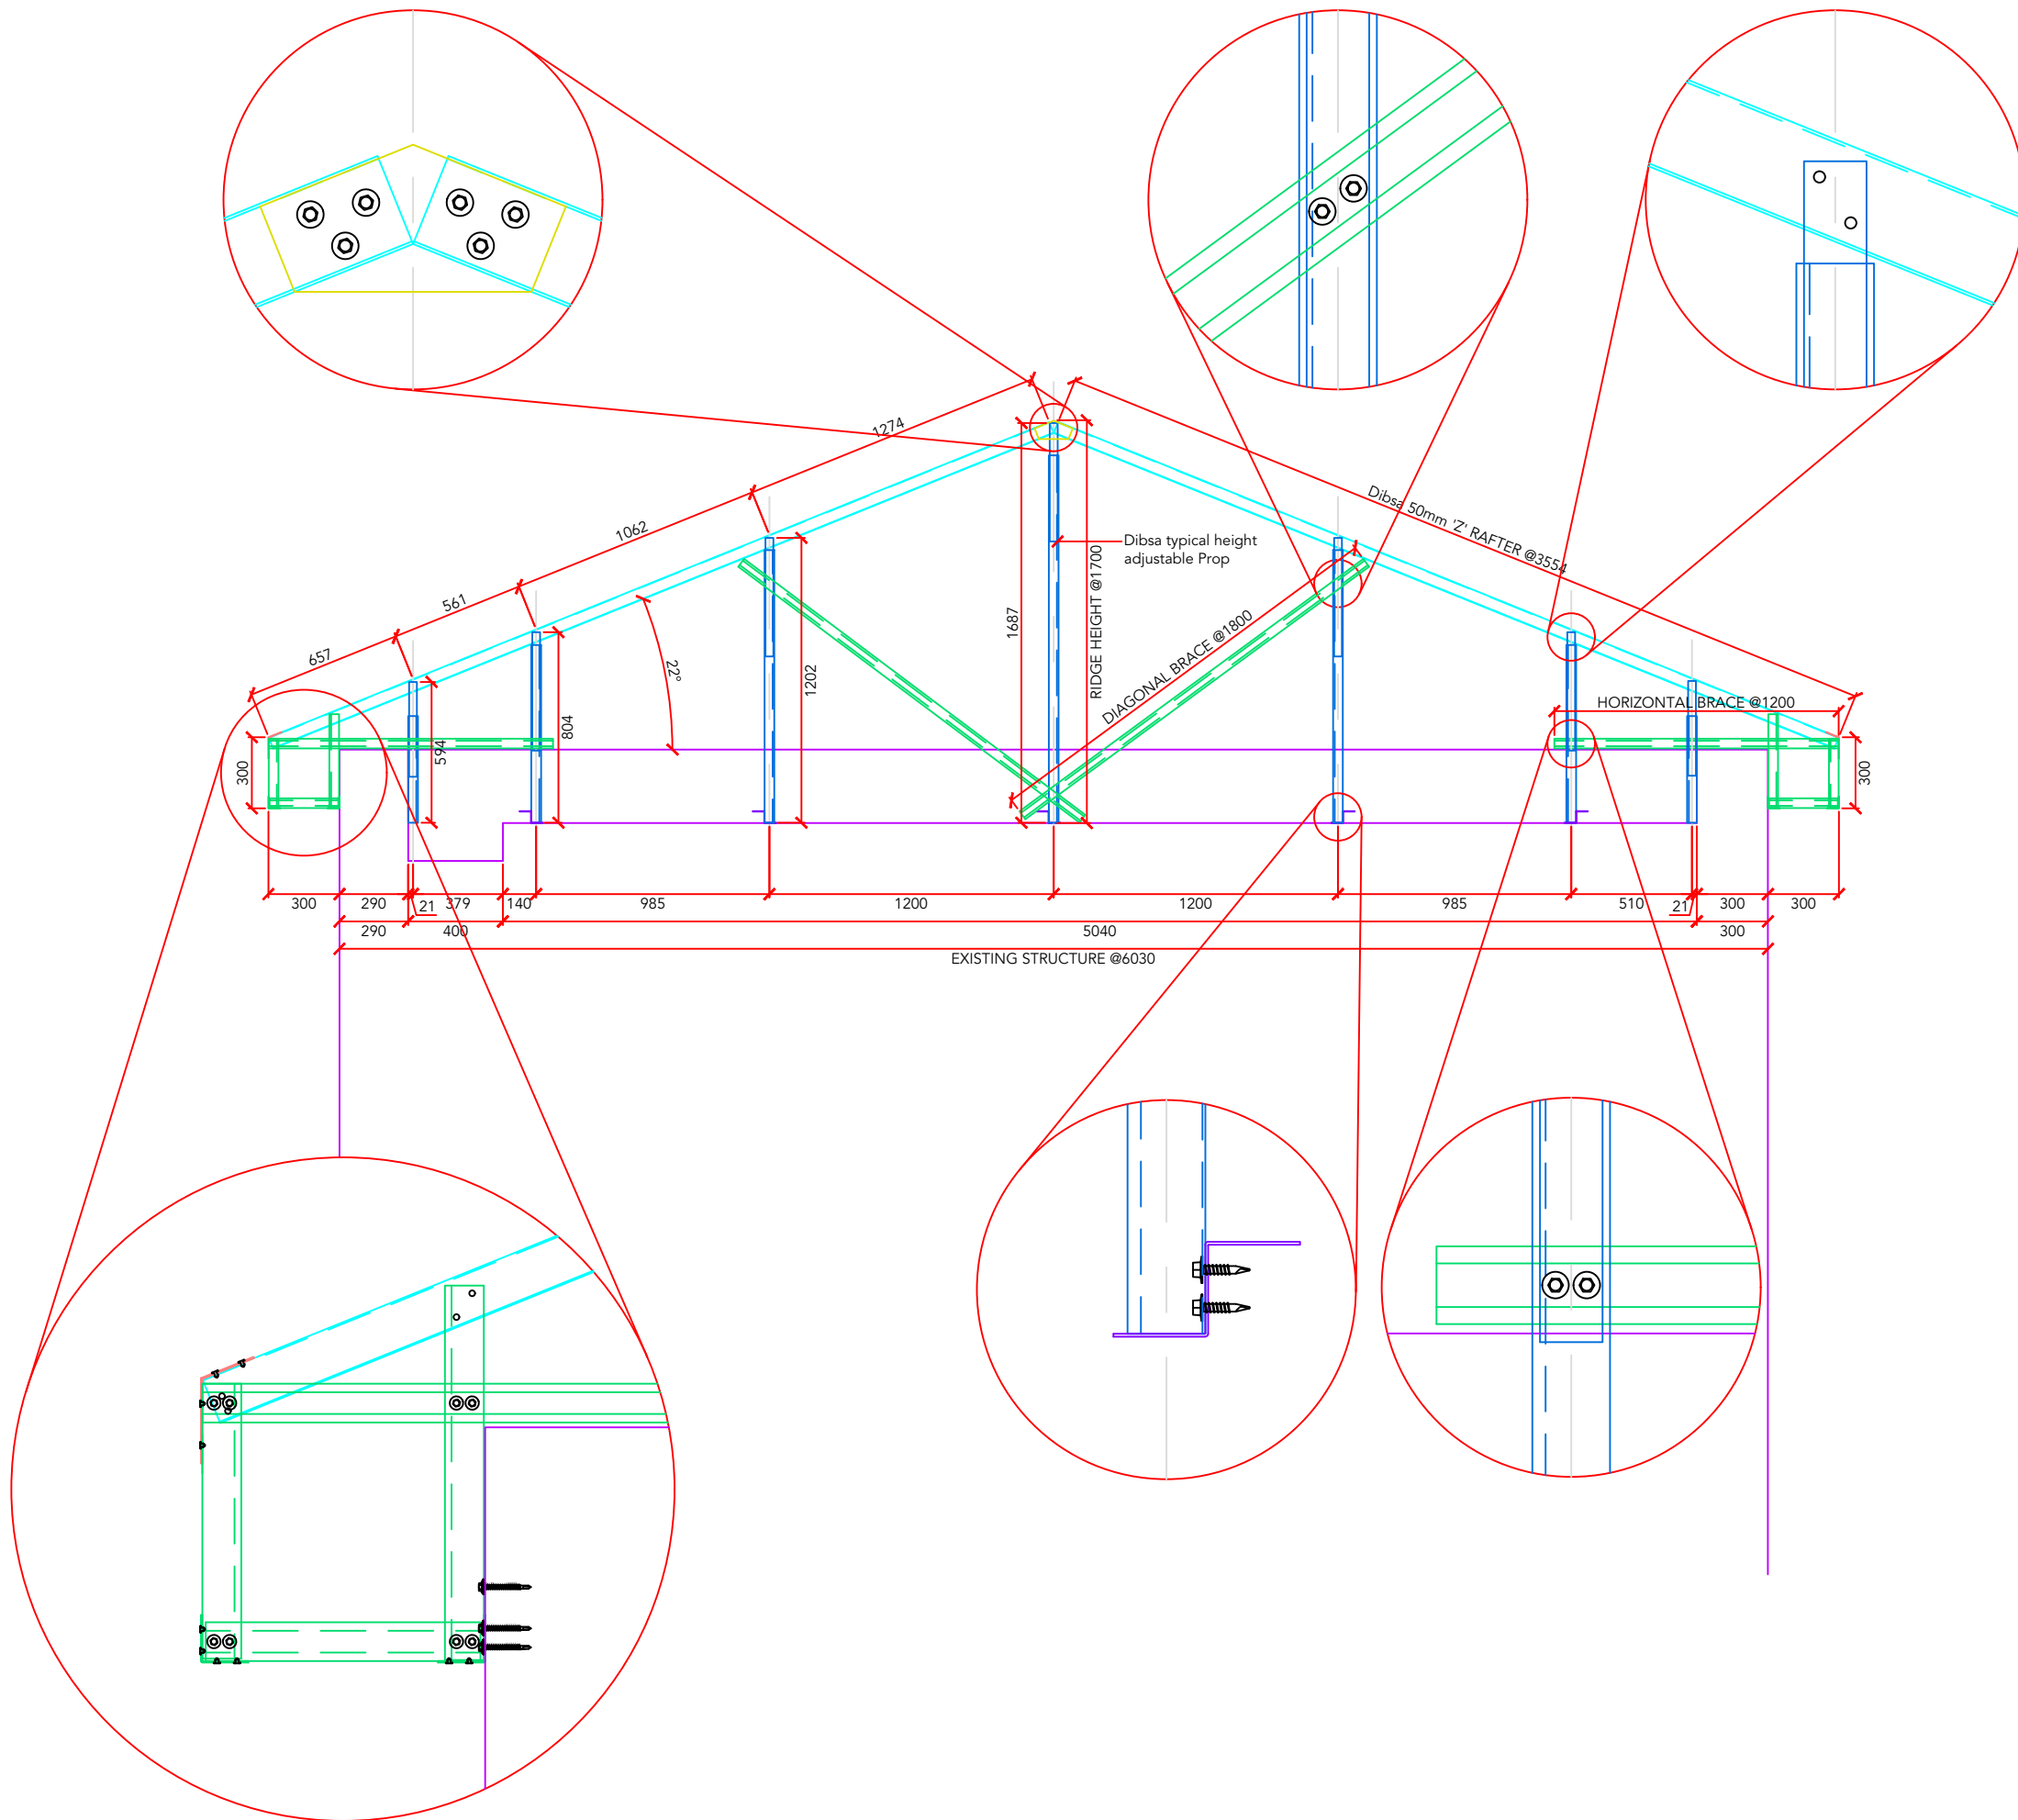

- Notes:**
1. All dimensions are in millimeters unless otherwise stated.
 2. Dimensions are not to be scaled from the drawing.
 3. This drawing is to be used for guidance only all sizes must be verified on site.
 4. Dibsa retain copyright of this drawing / design.
 5. All prop heights shown are indicative heights are to be finalised on site.
 6. Contractor to confirm location & direction of all supporting roof members prior to fitting of base members. Advise of any deviation from site drawings prior to construction.
 7. Base fixings are the responsibility of the winning roofing contractor. The minimum structure pullout requirement is as shown in the Dibsa structural engineers calculations. To be proved by site test by installing contractor and results supplied to Dibsa..
 8. Where wall plates are required the supply and fixing is the responsibility of the roofing contractor.
 9. Before proceeding refer to site assembly guides for design principles.
 10. Sheet lengths must not be taken from this drawing.
 11. Purlins are fixed to rafters using Min 4 No. fixings unless shown otherwise in text.
 12. All joints should have the number of fixings as shown or at least 2 per joint/connection minimum.
 13. As Dibsa are an impartial supplier all items shown which are not part of the Dibsa system are for indicative purposes only. Any named products shown are advised by others and not Dibsa.
 14. For cold roof construction it is the responsibility of the roofing contractor to ensure ventilation complies with current building regulations.
 15. Structure bracing must be fitted as Dibsa drawings, guide and calculations.
 16. If in doubt please ask.



C1
SIGNIFICANT RISK

SAFETY, HEALTH AND ENVIRONMENTAL INFORMATION

In addition to the hazards/risks normally associated with the types of work detailed on this drawing, note the following:

CONSTRUCTION:

1, None

MAINTENANCE:

1, None

DECOMMISSIONING/DEMOLITION:

1, None

It is assumed that all works will be carried out by a competent contractor working, where appropriate, to an approved method statement.

Rev.	Date	By	Amendment Description	Chkd.

Drawing Status

PROPOSAL ISSUE



Dibsa Structures Ltd, Unit 17, Fullbank Ind Estate, Dodworth, Barnsley, S75 3LS
E-Mail : info@dibsa.co.uk

Project Title
**RECTORY GREEN
PRESTWICH**


Drawing Title
**BLOCK 5 TYPICAL FRAME
LAYOUT THROUGH 3-D**

Scale 1:30	Date Created 13/08/21	Drawn by CB
Paper Size A3	Checked by SS	Revision

Drawing No.
J3742-L12

D

L12 BLOCK 5 TYPICAL FRAME LAYOUT THROUGH 3-D
J3742 SCALE: 1:30

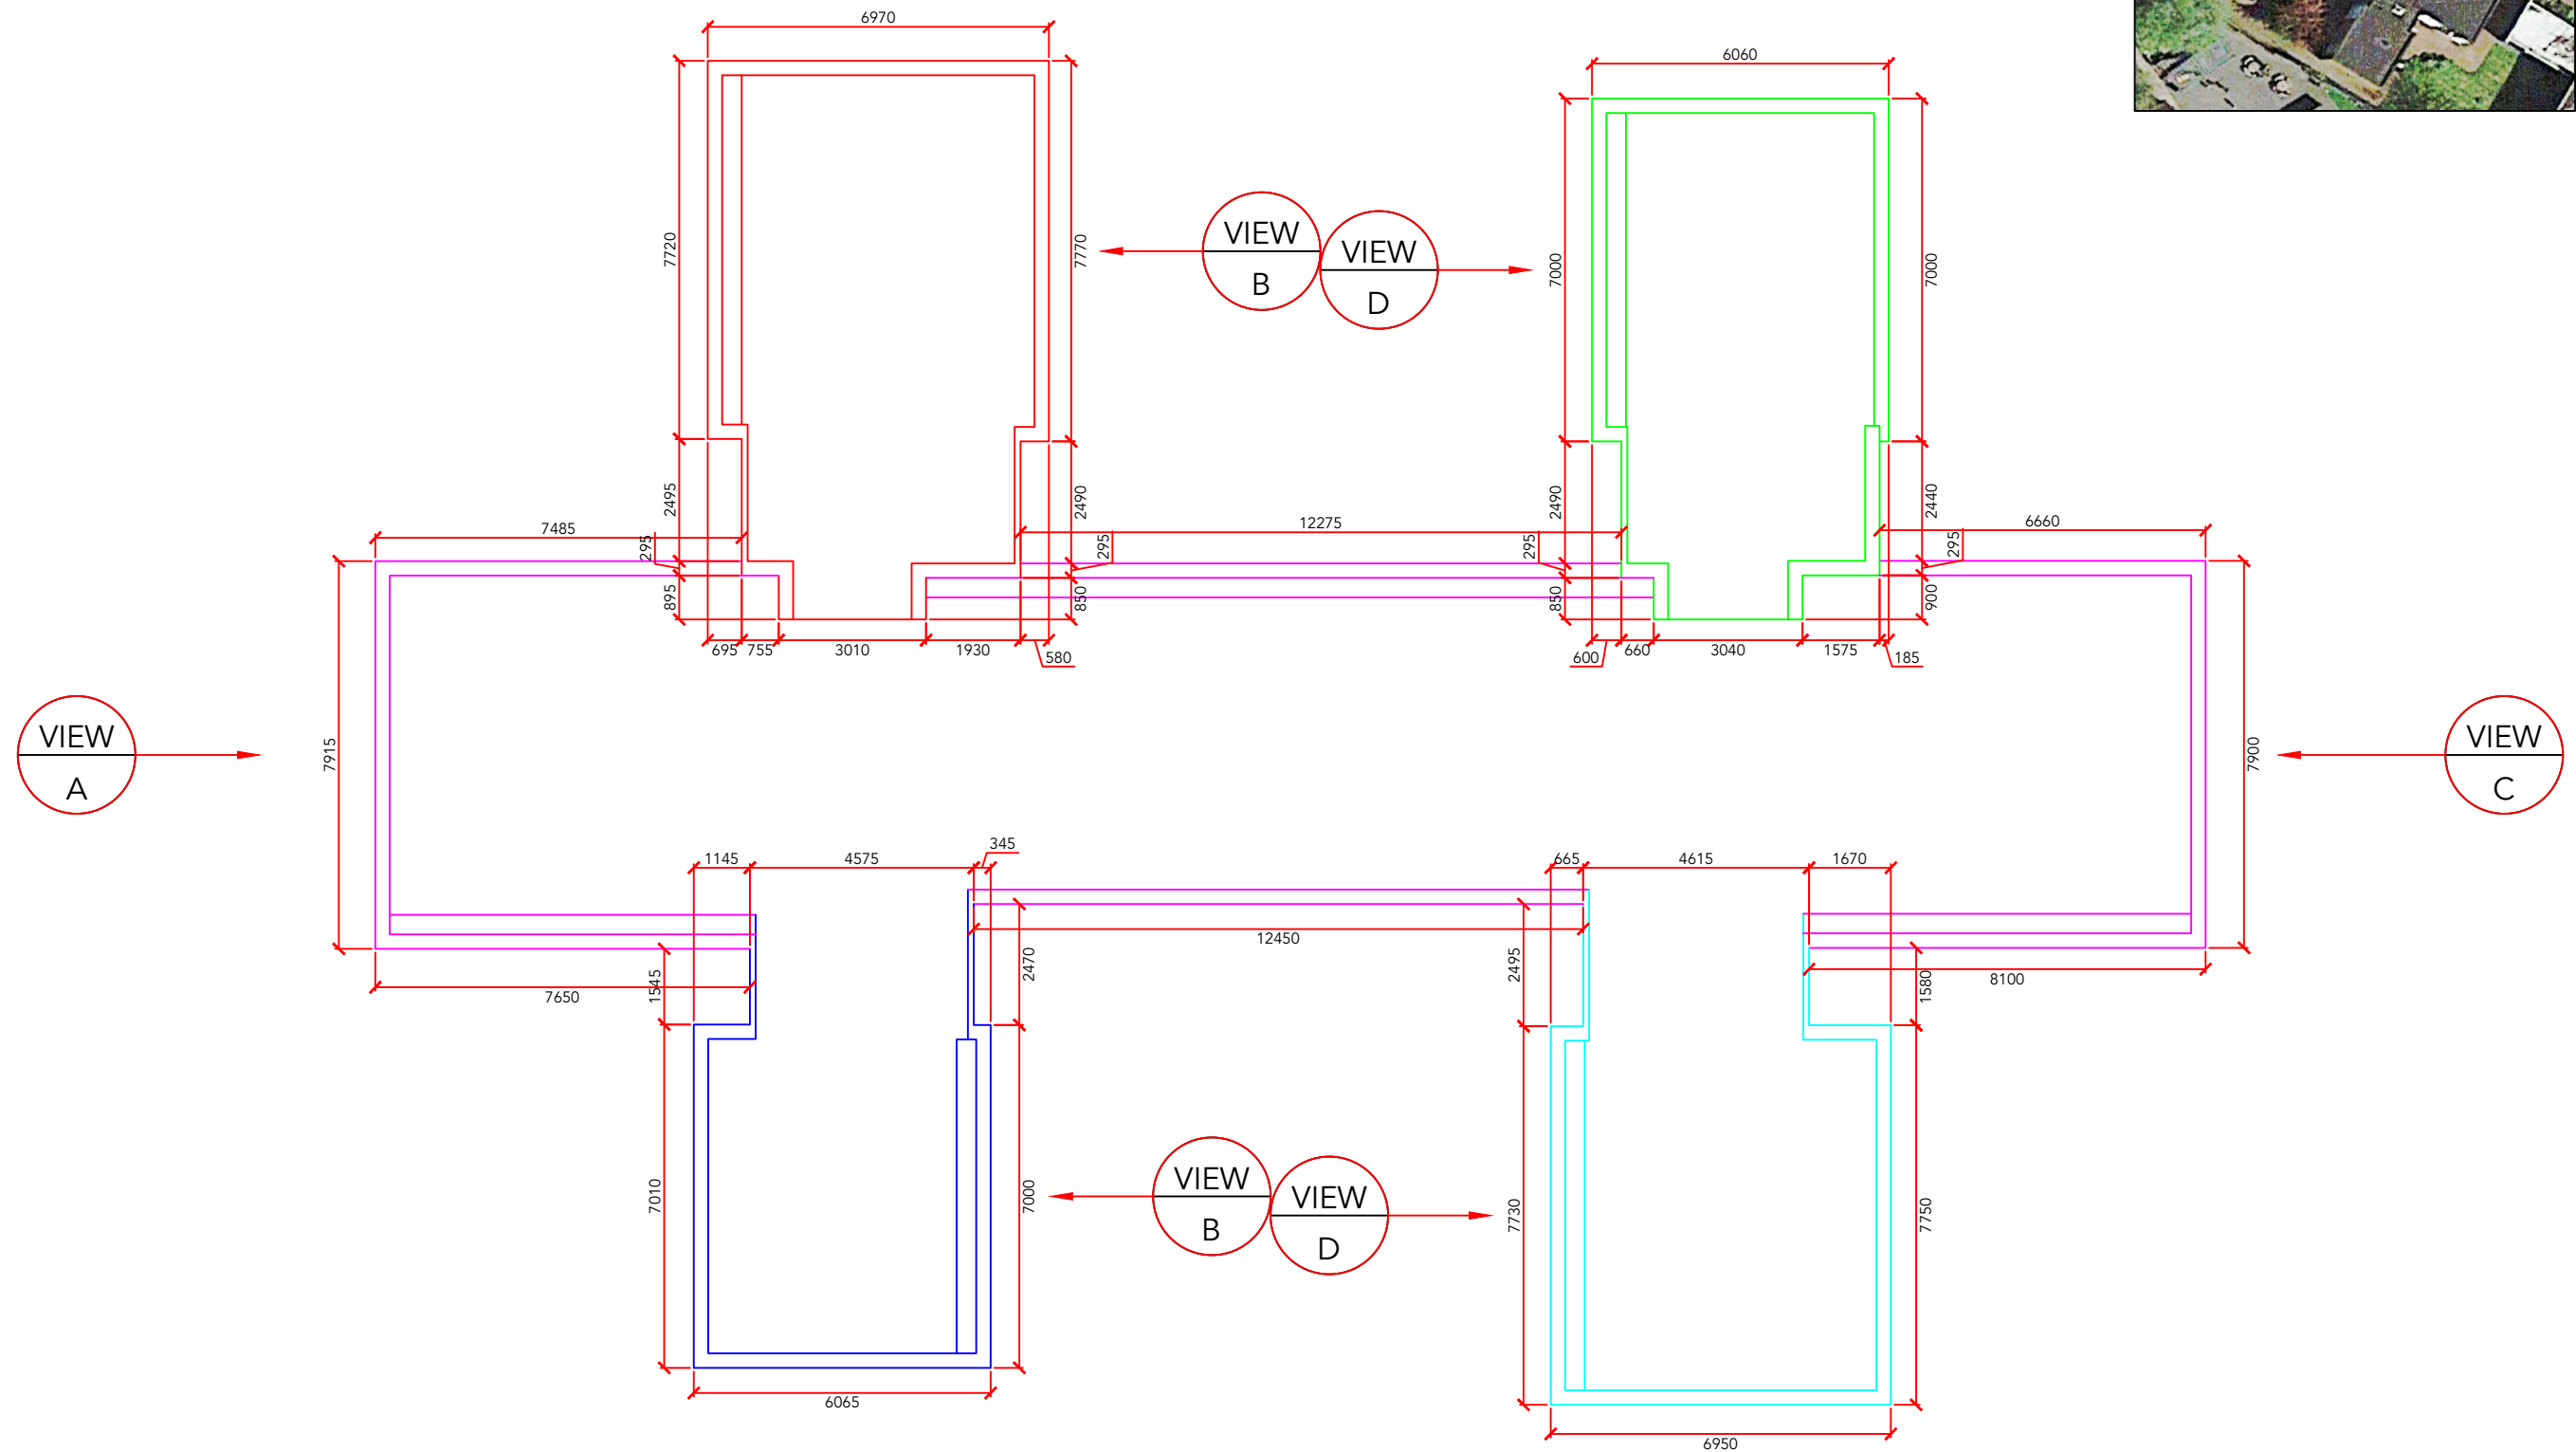

- Notes:**
1. All dimensions are in millimeters unless otherwise stated.
 2. Dimensions are not to be scaled from the drawing.
 3. This drawing is to be used for guidance only all sizes must be verified on site.
 4. Dibsa retain copyright of this drawing / design.
 5. All prop heights shown are indicative heights are to be finalised on site.
 6. Contractor to confirm location & direction of all supporting roof members prior to fitting of base members. Advise of any deviation from site drawings prior to construction.
 7. Base fixings are the responsibility of the winning roofing contractor. The minimum structure pullout requirement is as shown in the Dibsa structural engineers calculations. To be proved by site test by installing contractor and results supplied to Dibsa..
 8. Where wall plates are required the supply and fixing is the responsibility of the roofing contractor.
 9. Before proceeding refer to site assembly guides for design principles.
 10. Sheet lengths must not be taken from this drawing.
 11. Purlins are fixed to rafters using Min 4 No. fixings unless shown otherwise in text.
 12. All joints should have the number of fixings as shown or at least 2 per joint/connection minimum.
 13. As Dibsa are an impartial supplier all items shown which are not part of the Dibsa system are for indicative purposes only. Any named products shown are advised by others and not Dibsa.
 14. For cold roof construction it is the responsibility of the roofing contractor to ensure ventilation complies with current building regulations.
 15. Structure bracing must be fitted as Dibsa drawings, guide and calculations.
 16. If in doubt please ask.



SIGNIFICANT RISK

SAFETY, HEALTH AND ENVIRONMENTAL INFORMATION

In addition to the hazards/risks normally associated with the types of work detailed on this drawing, note the following:

CONSTRUCTION:

1, None

MAINTENANCE:

1, None

DECOMMISSIONING/DEMOLITION:

1, None

It is assumed that all works will be carried out by a competent contractor working, where appropriate, to an approved method statement.

Rev.	Date	By	Amendment Description	Chkd.

Drawing Status

PROPOSAL ISSUE



Project Title

RECTORY GREEN PRESTWICH

Drawing Title

BLOCK 1 EXISTING STRUCTURE PLAN

Scale

1:150

Paper Size

A3

Date Created

13/08/21

Drawn by

CB

Checked by

SS





Drawing No.

J3742-L13

Revision

D

L13 BLOCK 1 EXISTING STRUCTURE PLAN
J3742 SCALE: 1:150

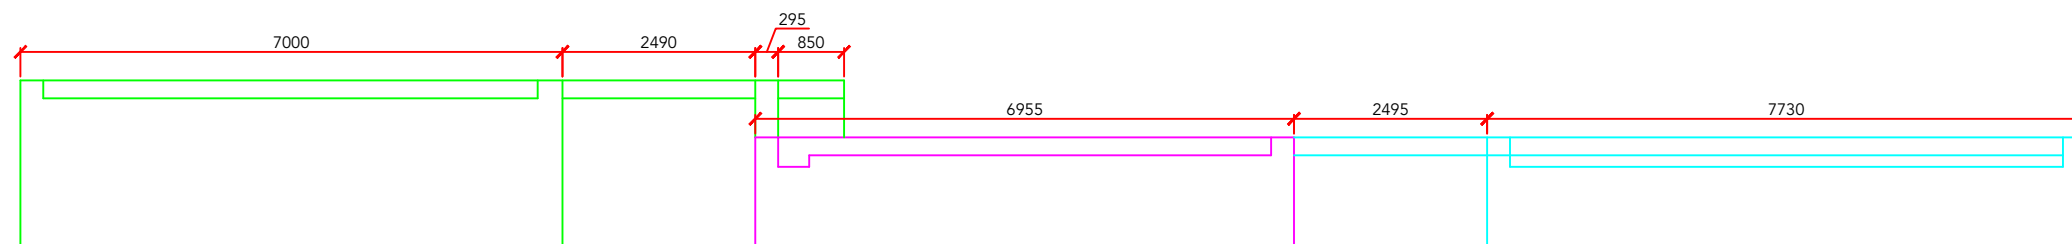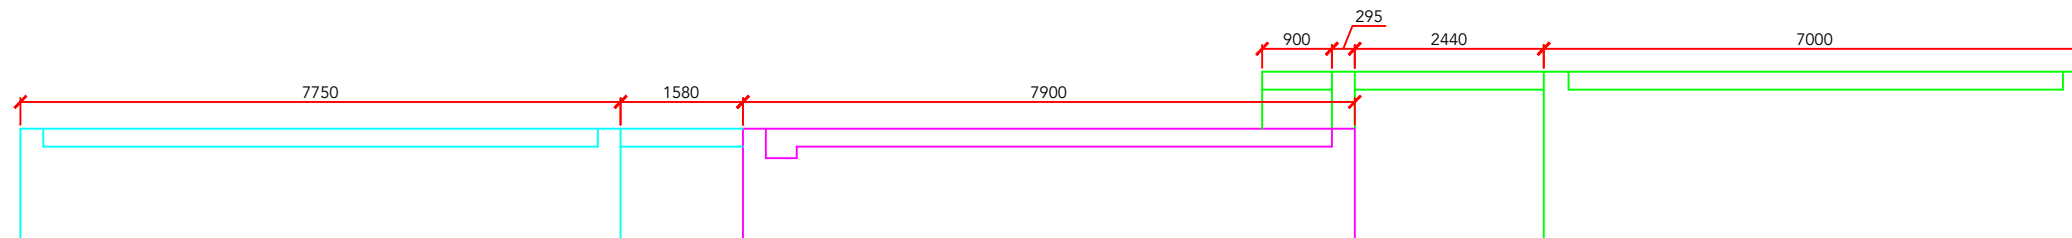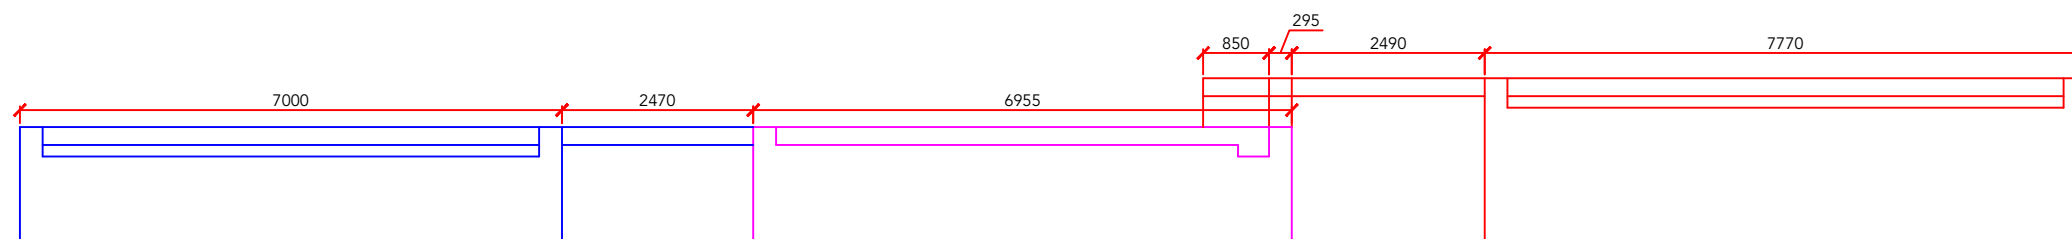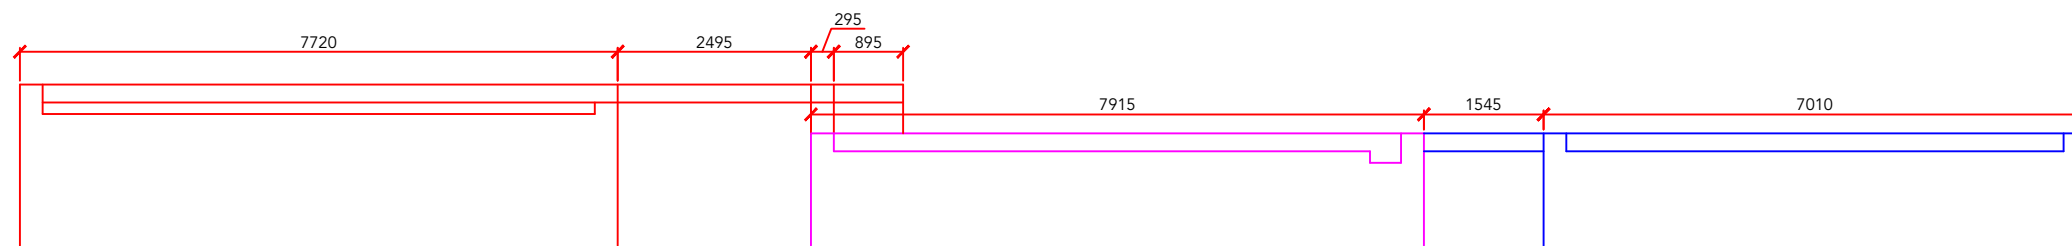

Notes:

1. All dimensions are in millimeters unless otherwise stated.
2. Dimensions are not to be scaled from the drawing.
3. This drawing is to be used for guidance only all sizes must be verified on site.
4. Dibs retain copyright of this drawing / design.
5. All prop heights shown are indicative heights are to be finalised on site.
6. Contractor to confirm location & direction of all supporting roof members prior to fitting of base members. Advise of any deviation from site drawings prior to construction.
7. Base fixings are the responsibility of the winning roofing contractor. The minimum structure pullout requirement is as shown in the Dibs structural engineers calculations. To be proved by site test by installing contractor and results supplied to Dibs..
8. Where wall plates are required the supply and fixing is the responsibility of the roofing contractor.
9. Before proceeding refer to site assembly guides for design principles.
10. Sheet lengths must not be taken from this drawing.
11. Purlins are fixed to rafters using Min 4 No. fixings unless shown otherwise in text.
12. All joints must have the number of fixings as shown or at least 2 per joint/connection minimum.
13. As Dibs are an impartial supplier all items shown which are not part of the Dibs system are for indicative purposes only. Any named products shown are advised by others and not Dibs.
14. For cold roof construction it is the responsibility of the roofing contractor to ensure ventilation complies with current building regulations.
15. Structure bracing must be fitted as Dibs drawings, guide and calculations.
16. If in doubt please ask.



SIGNIFICANT RISK

SAFETY, HEALTH AND ENVIRONMENTAL INFORMATION

In addition to the hazards/risks normally associated with the types of work detailed on this drawing, note the following:

CONSTRUCTION:

1, None

MAINTENANCE:

1, None

DECOMMISSIONING/DEMOLITION:

1, None

It is assumed that all works will be carried out by a competent contractor working, where appropriate, to an approved method statement.

PROPOSAL ISSUE



Dibsa Structures Ltd, Unit 17, Fallbank Ind Estate, Dodworth, Barnsley. S75 3LS
E-Mail : info@dibsa.co.uk


Project Title

**RECTORY GREEN
PRESTWICH**

**BLOCK 1 EXISTING
ELEVATIONS A,B,C & D**

Scale 1:100	Date Created 13/08/21	Drawn by CB
Sheet Size A3		Checked by SS

Drawing No.	Revision
J3742-L14	D

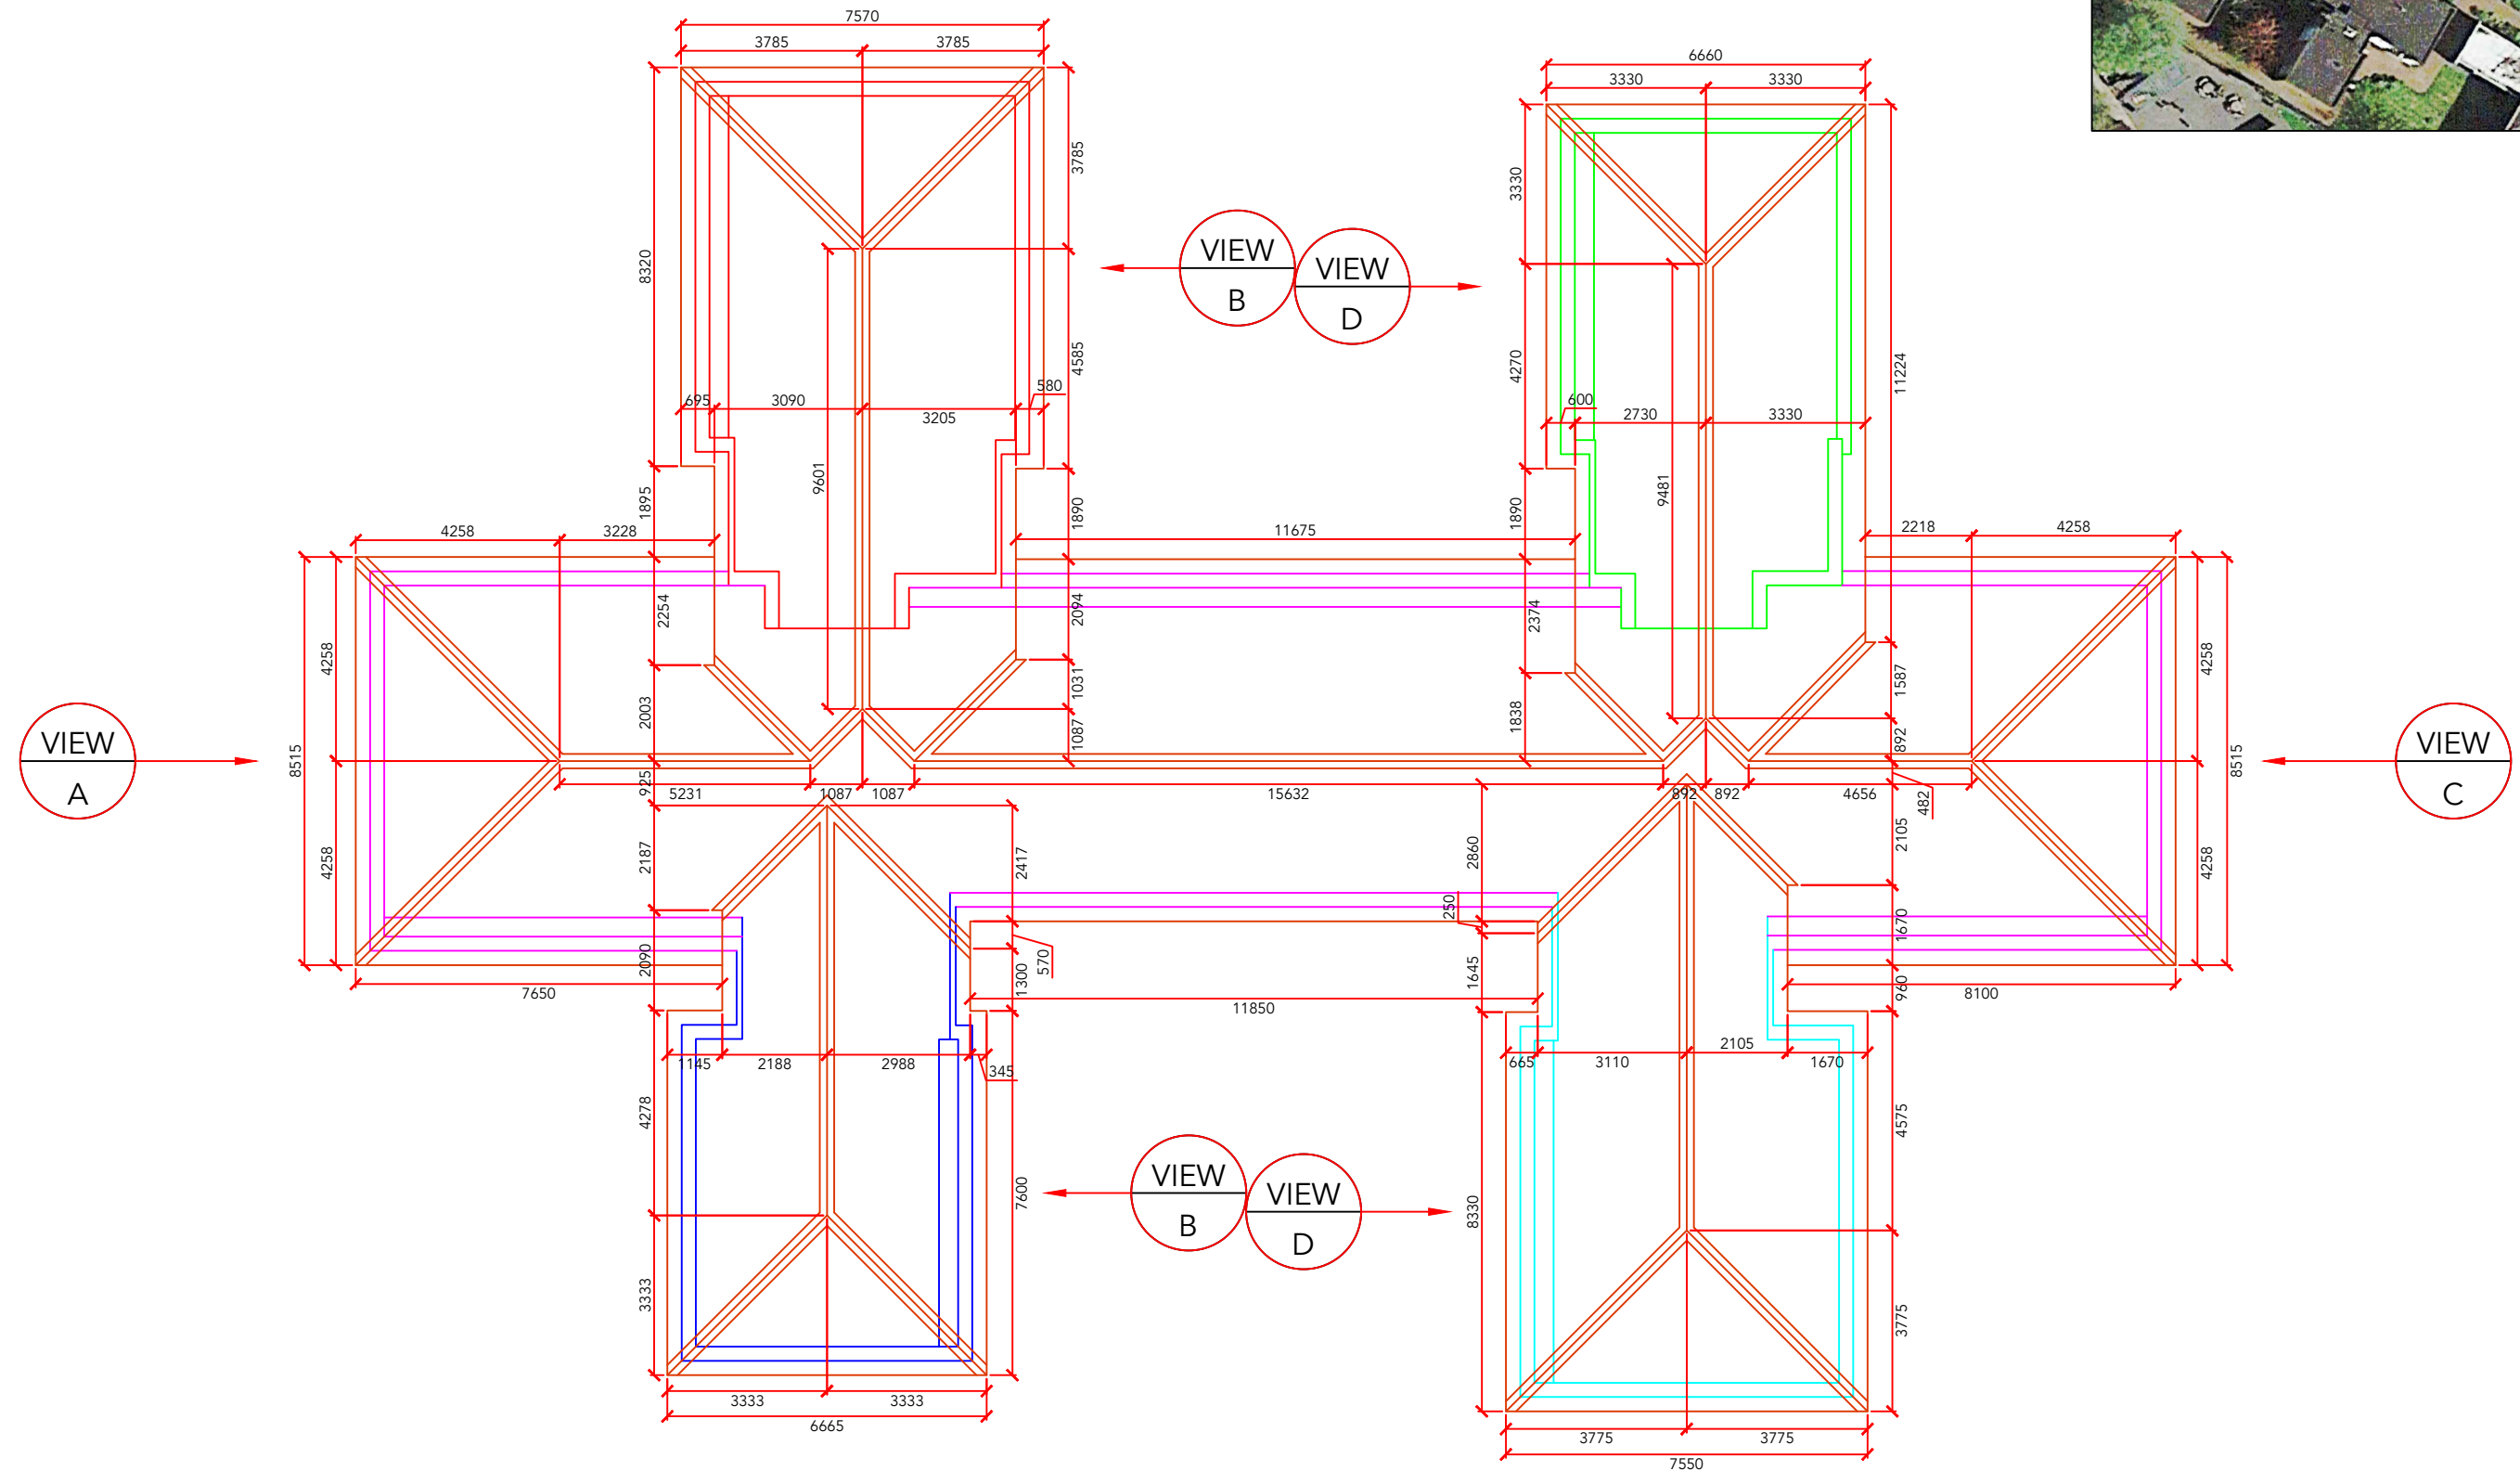

- Notes:**
1. All dimensions are in millimeters unless otherwise stated.
 2. Dimensions are not to be scaled from the drawing.
 3. This drawing is to be used for guidance only all sizes must be verified on site.
 4. Dibsa retain copyright of this drawing / design.
 5. All prop heights shown are indicative heights are to be finalised on site.
 6. Contractor to confirm location & direction of all supporting roof members prior to fitting of base members. Advise of any deviation from site drawings prior to construction.
 7. Base fixings are the responsibility of the winning roofing contractor. The minimum structure pullout requirement is as shown in the Dibsa structural engineers calculations. To be proved by site test by installing contractor and results supplied to Dibsa..
 8. Where wall plates are required the supply and fixing is the responsibility of the roofing contractor.
 9. Before proceeding refer to site assembly guides for design principles.
 10. Sheet lengths must not be taken from this drawing.
 11. Purlins are fixed to rafters using Min 4 No. fixings unless shown otherwise in text.
 12. All joints should have the number of fixings as shown or at least 2 per joint/connection minimum.
 13. As Dibsa are an impartial supplier all items shown which are not part of the Dibsa system are for indicative purposes only. Any named products shown are advised by others and not Dibsa.
 14. For cold roof construction it is the responsibility of the roofing contractor to ensure ventilation complies with current building regulations.
 15. Structure bracing must be fitted as Dibsa drawings, guide and calculations.
 16. If in doubt please ask.



SIGNIFICANT RISK

SAFETY, HEALTH AND ENVIRONMENTAL INFORMATION

In addition to the hazards/risks normally associated with the types of work detailed on this drawing, note the following:

CONSTRUCTION:

1, None

MAINTENANCE:

1, None

DECOMMISSIONING/DEMOLITION:

1, None

It is assumed that all works will be carried out by a competent contractor working, where appropriate, to an approved method statement.

Rev.	Date	By	Amendment Description	Chkd.

Drawing Status

PROPOSAL ISSUE



Project Title

RECTORY GREEN PRESTWICH

Drawing Title

BLOCK 1 PROPOSED NEW ROOF PLAN

Scale

1:150

Date Created

13/08/21

Drawn by

CB

Checked by

SS


Drawing No.

J3742-L15


Revision

D


L15 BLOCK 1 PROPOSED NEW ROOF PLAN
J3742 SCALE: 1:150

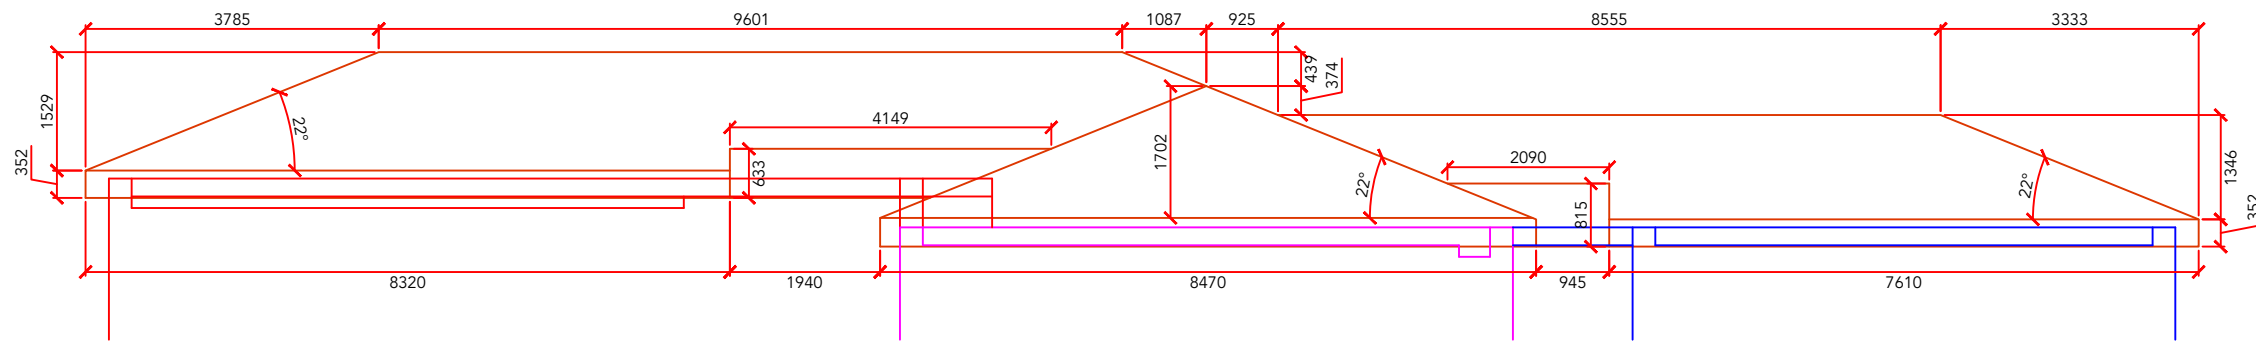


L16 **BLOCK 1 PROPOSED ELEVATION VIEW A**
J3742 **SCALE: 1:100**

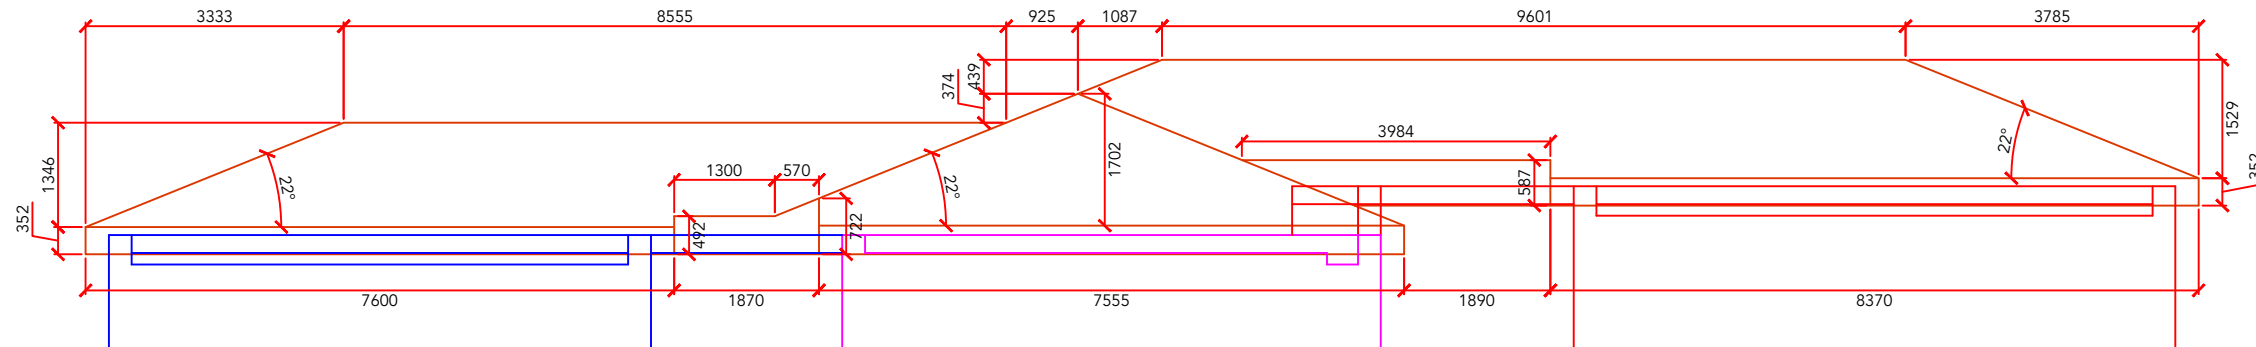

L16 **BLOCK 1 PROPOSED ELEVATION VIEW B**
J3742 **SCALE: 1:100**

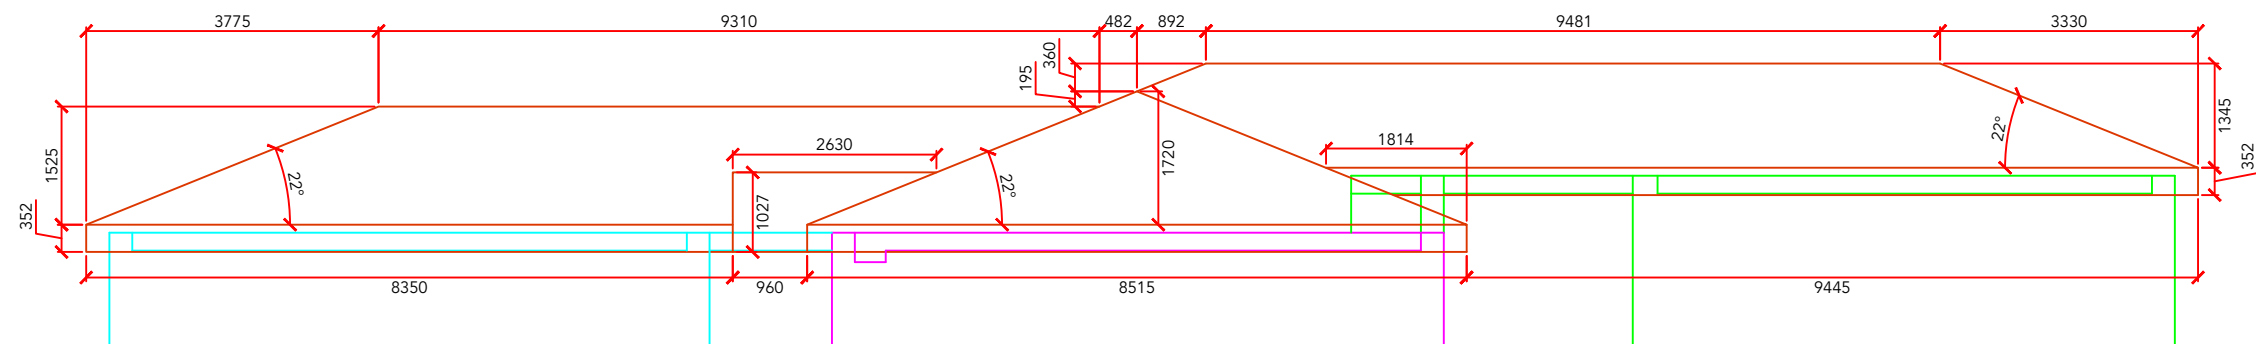

L16 **BLOCK 1 PROPOSED ELEVATION VIEW C**
J3742 **SCALE: 1:100**

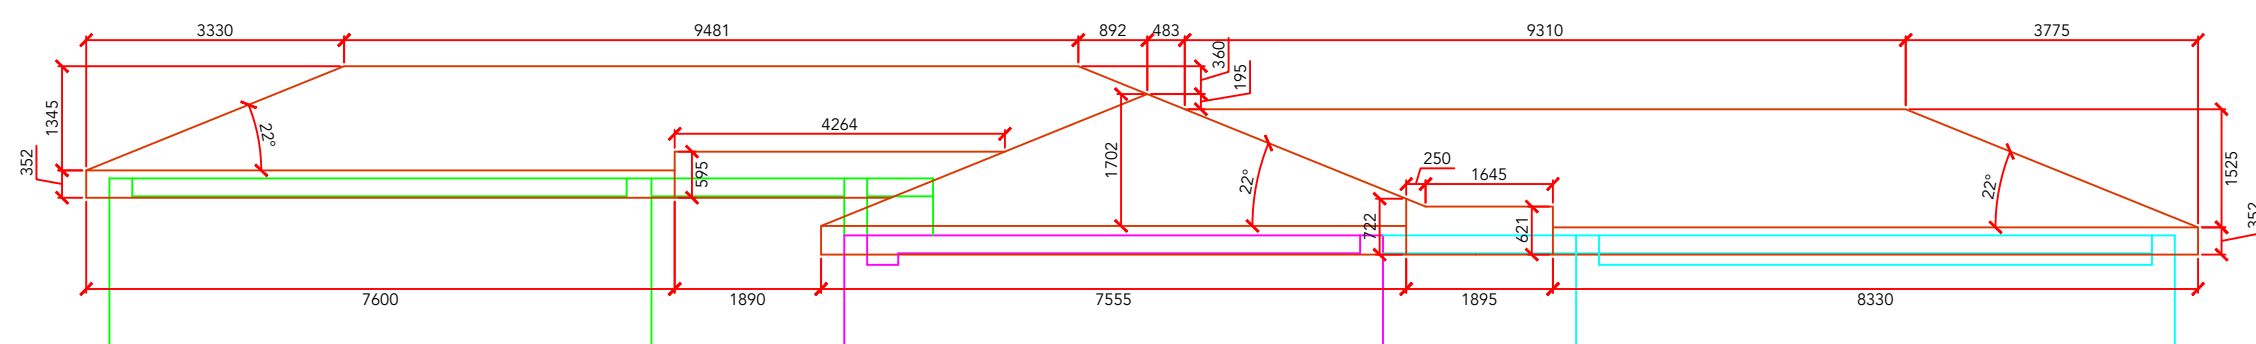

L16 **BLOCK 1 PROPOSED ELEVATION VIEW D**
J3742 **SCALE: 1:100**

Notes:

1. All dimensions are in millimeters unless otherwise stated.
2. Dimensions are not to be scaled from the drawing.
3. This drawing is to be used for guidance only all sizes must be verified on site.
4. Dibsa retain copyright of this drawing / design.
5. All prop heights shown are indicative heights are to be finalised on site.
6. Contractor to confirm location & direction of all supporting roof members prior to fitting of base members. Advise of any deviation from site drawings prior to construction.
7. Base fixings are the responsibility of the winning roofing contractor. The minimum structure pullout requirement is as shown in the Dibsa structural engineers calculations. To be proved by site test by installing contractor and results supplied to Dibsa..
8. Where wall plates are required the supply and fixing is the responsibility of the roofing contractor.
9. Before proceeding refer to site assembly guides for design principles.
10. Sheet lengths must not be taken from this drawing.
11. Purlins are fixed to rafters using Min 4 No. fixings unless shown otherwise in text.
12. All joints should have the number of fixings as shown or at least 2 per joint/connection minimum.
13. As Dibsa are an impartial supplier all items shown which are not part of the Dibsa system are for indicative purposes only. Any named products shown are advised by others and not Dibsa.
14. For cold roof construction it is the responsibility of the roofing contractor to ensure ventilation complies with current building regulations.
15. Structure bracing must be fitted as Dibsa drawings, guide and calculations.
16. If in doubt please ask.



SIGNIFICANT RISK

SAFETY, HEALTH AND ENVIRONMENTAL INFORMATION

In addition to the hazards/risks normally associated with the types of work detailed on this drawing, note the following:

CONSTRUCTION:

1, None

MAINTENANCE:

1, None

DECOMMISSIONING/DEMOLITION:

1, None

It is assumed that all works will be carried out by a competent contractor working, where appropriate, to an approved method statement.

Rev.	Date	By	Amendment Description	Chkd.

Drawing Status



Project Title


RECTORY GREEN PRESTWICH

Drawing Title

BLOCK 1 PROPOSED ELEVATIONS A,B,C & D

Scale	1:100	Date Created	13/08/21	Drawn by	CB
Paper Size	A3	Checked by	SS	Revision	

Drawing No.	J3742-L16	Revision	D
-------------	-----------	----------	---

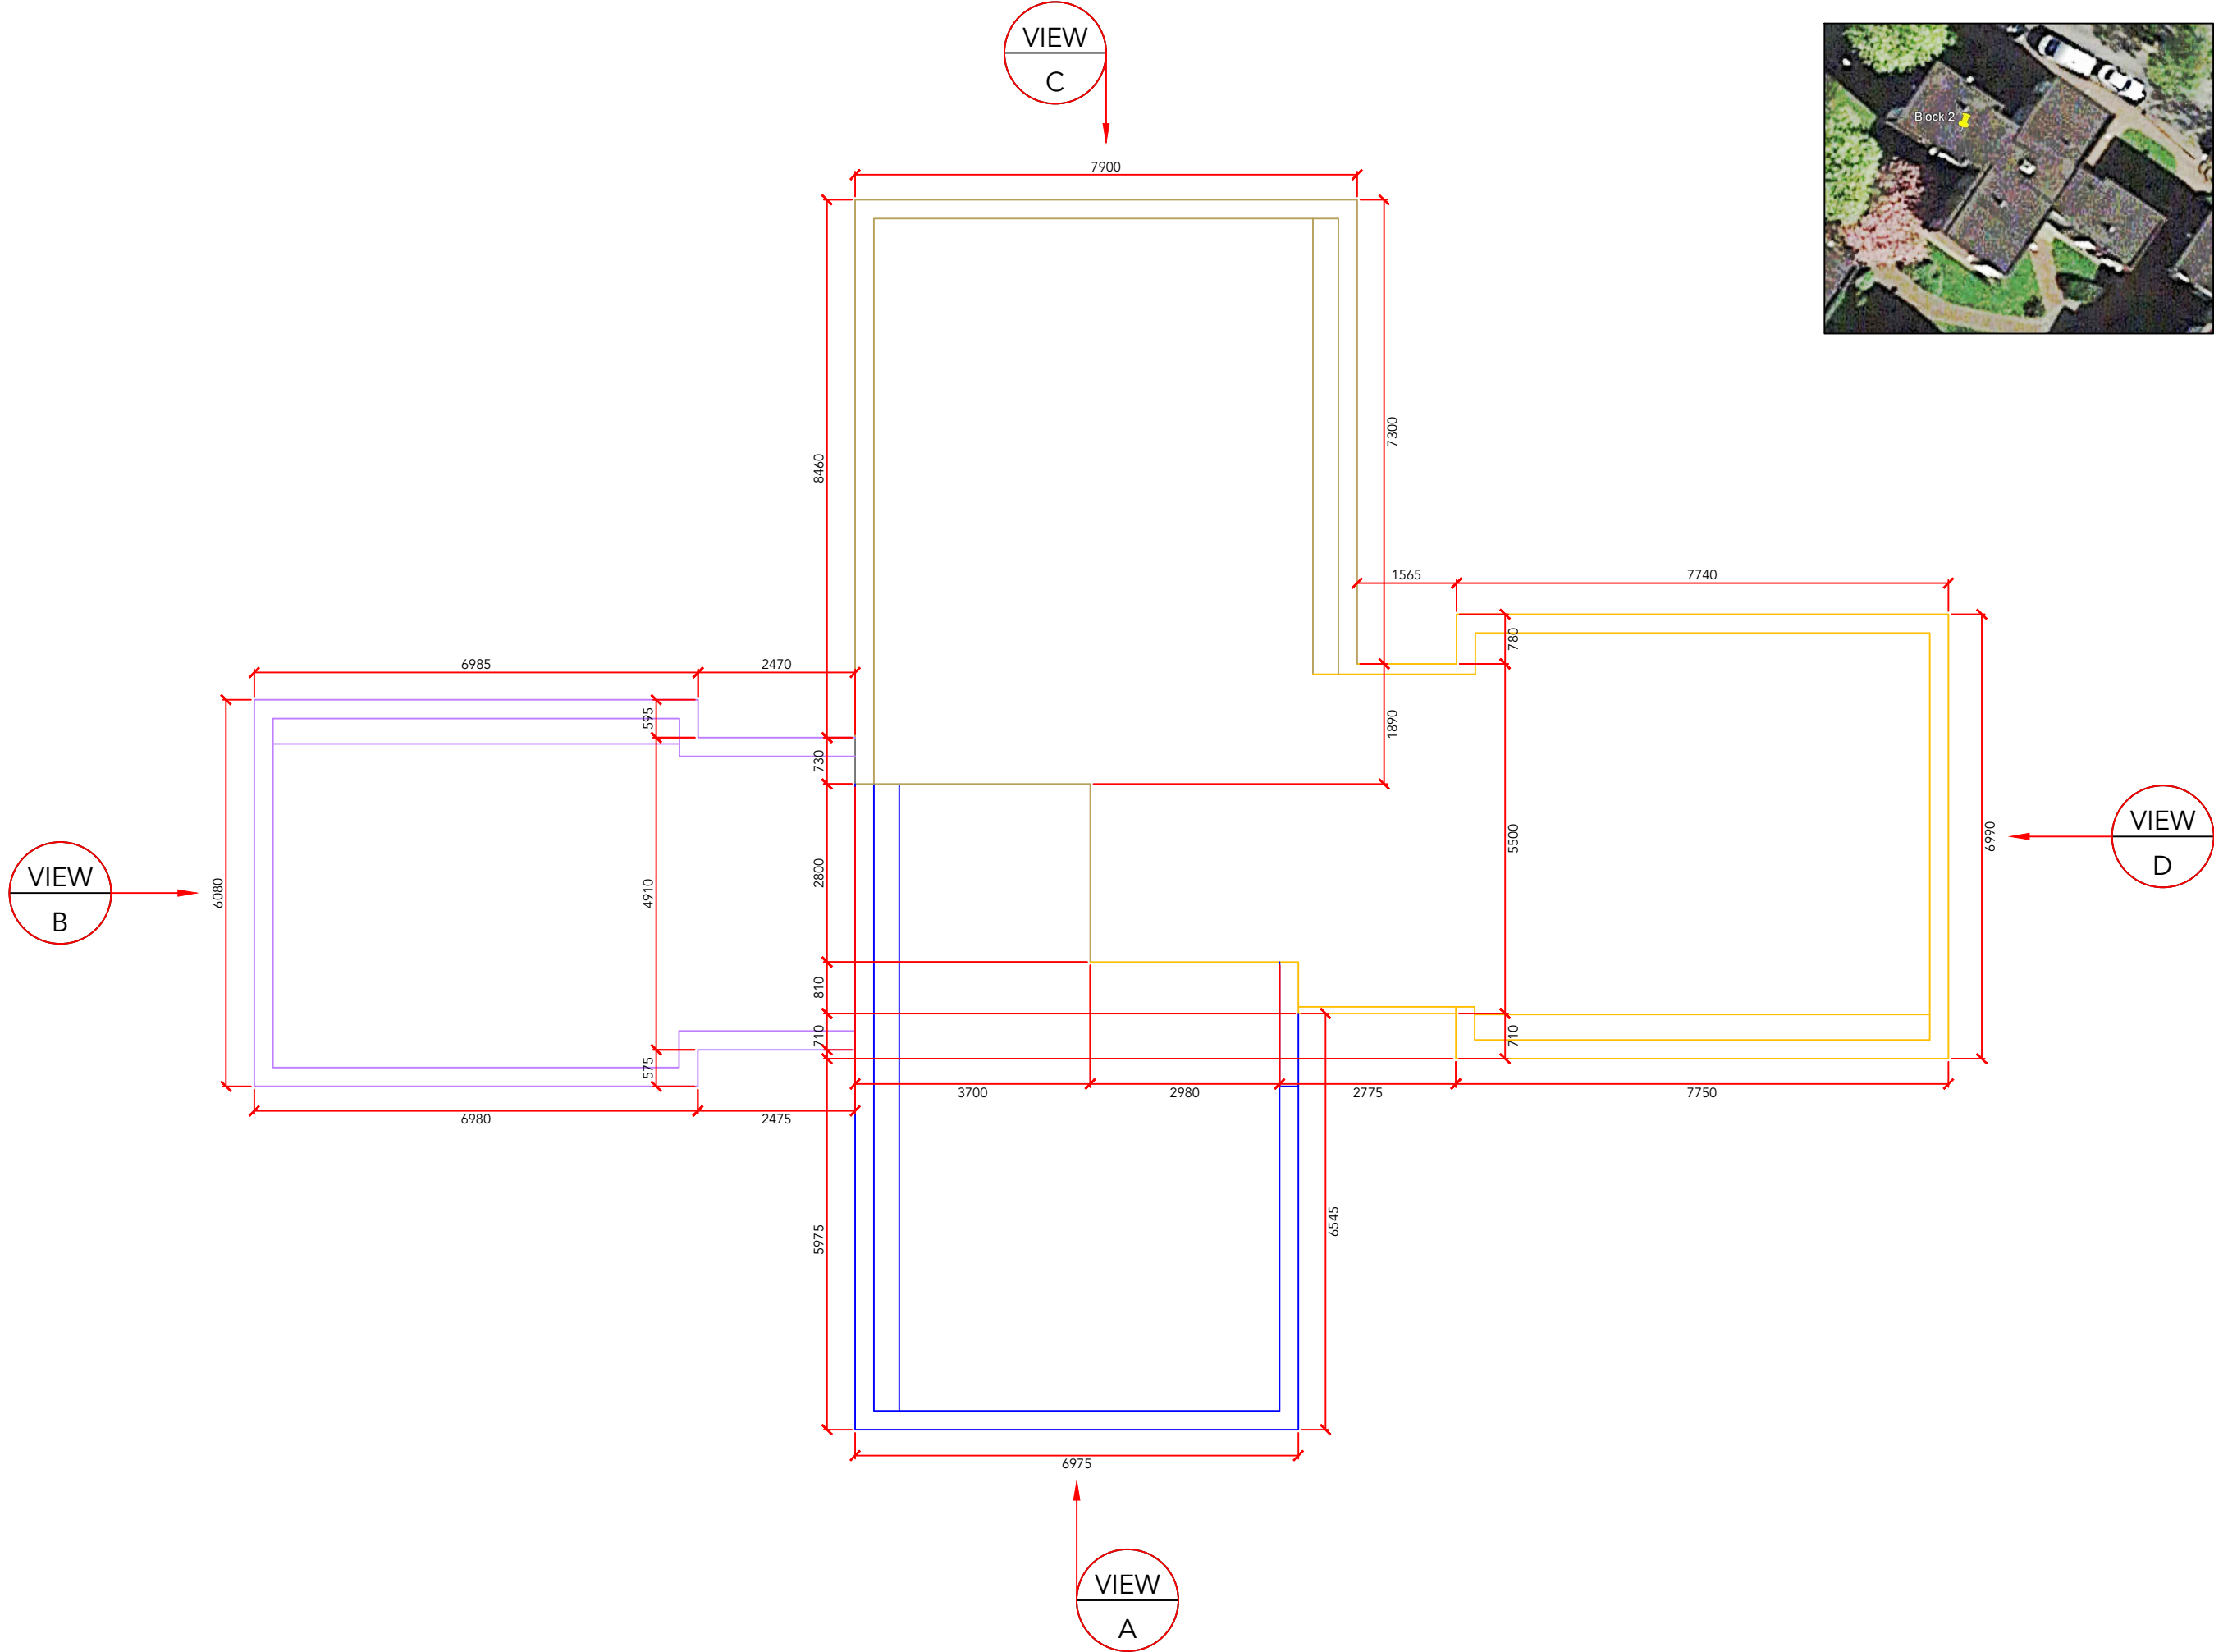

- Notes:
1. All dimensions are in millimeters unless otherwise stated.
 2. Dimensions are not to be scaled from the drawing.
 3. This drawing is to be used for guidance only all sizes must be verified on site.
 4. Dibsas retain copyright of this drawing / design.
 5. All prop heights shown are indicative heights are to be finalised on site.
 6. Contractor to confirm location & direction of all supporting roof members prior to fitting of base members. Advise of any deviation from site drawings prior to construction.
 7. Base fixings are the responsibility of the winning roofing contractor. The minimum structure pullout requirement is as shown in the Dibsas structural engineers calculations. To be proved by site test by installing contractor and results supplied to Dibsas..
 8. Where wall plates are required the supply and fixing is the responsibility of the roofing contractor.
 9. Before proceeding refer to site assembly guides for design principles.
 10. Sheet lengths must not be taken from this drawing.
 11. Purlins are fixed to rafters using Min 4 No. fixings unless shown otherwise in text.
 12. All joints should have the number of fixings as shown or at least 2 per joint/connection minimum.
 13. As Dibsas are an impartial supplier all items shown which are not part of the Dibsas system are for indicative purposes only. Any named products shown are advised by others and not Dibsas.
 14. For cold roof construction it is the responsibility of the roofing contractor to ensure ventilation complies with current building regulations.
 15. Structure bracing must be fitted as Dibsas drawings, guide and calculations.
 16. If in doubt please ask.



SIGNIFICANT RISK

SAFETY, HEALTH AND ENVIRONMENTAL INFORMATION

In addition to the hazards/risks normally associated with the types of work detailed on this drawing, note the following:

CONSTRUCTION:

1, None

MAINTENANCE:

1, None

DECOMMISSIONING/DEMOLITION:

1, None

It is assumed that all works will be carried out by a competent contractor working, where appropriate, to an approved method statement.

Rev.	Date	By	Amendment Description	Chkd.
------	------	----	-----------------------	-------

Drawing Status

PROPOSAL ISSUE

dibsas
STRUCTURES

Dibsas Structures Ltd, Unit 17, Fallbank Ind Estate, Dodworth, Barnsley, S75 3LS
E-Mail : info@dibsas.co.uk

Project Title

**RECTORY GREEN
PRESTWICH**

Drawing Title

**BLOCK 2 EXISTING
STRUCTURE PLAN**

Scale

1:100

Date Created

13/08/21

Drawn by

CB

Paper Size

A3

Checked by

SS


Drawing No.

J3742-L17

Revision

D

L17 BLOCK 2 EXISTING STRUCTURE PLAN
J3742 SCALE: 1:100

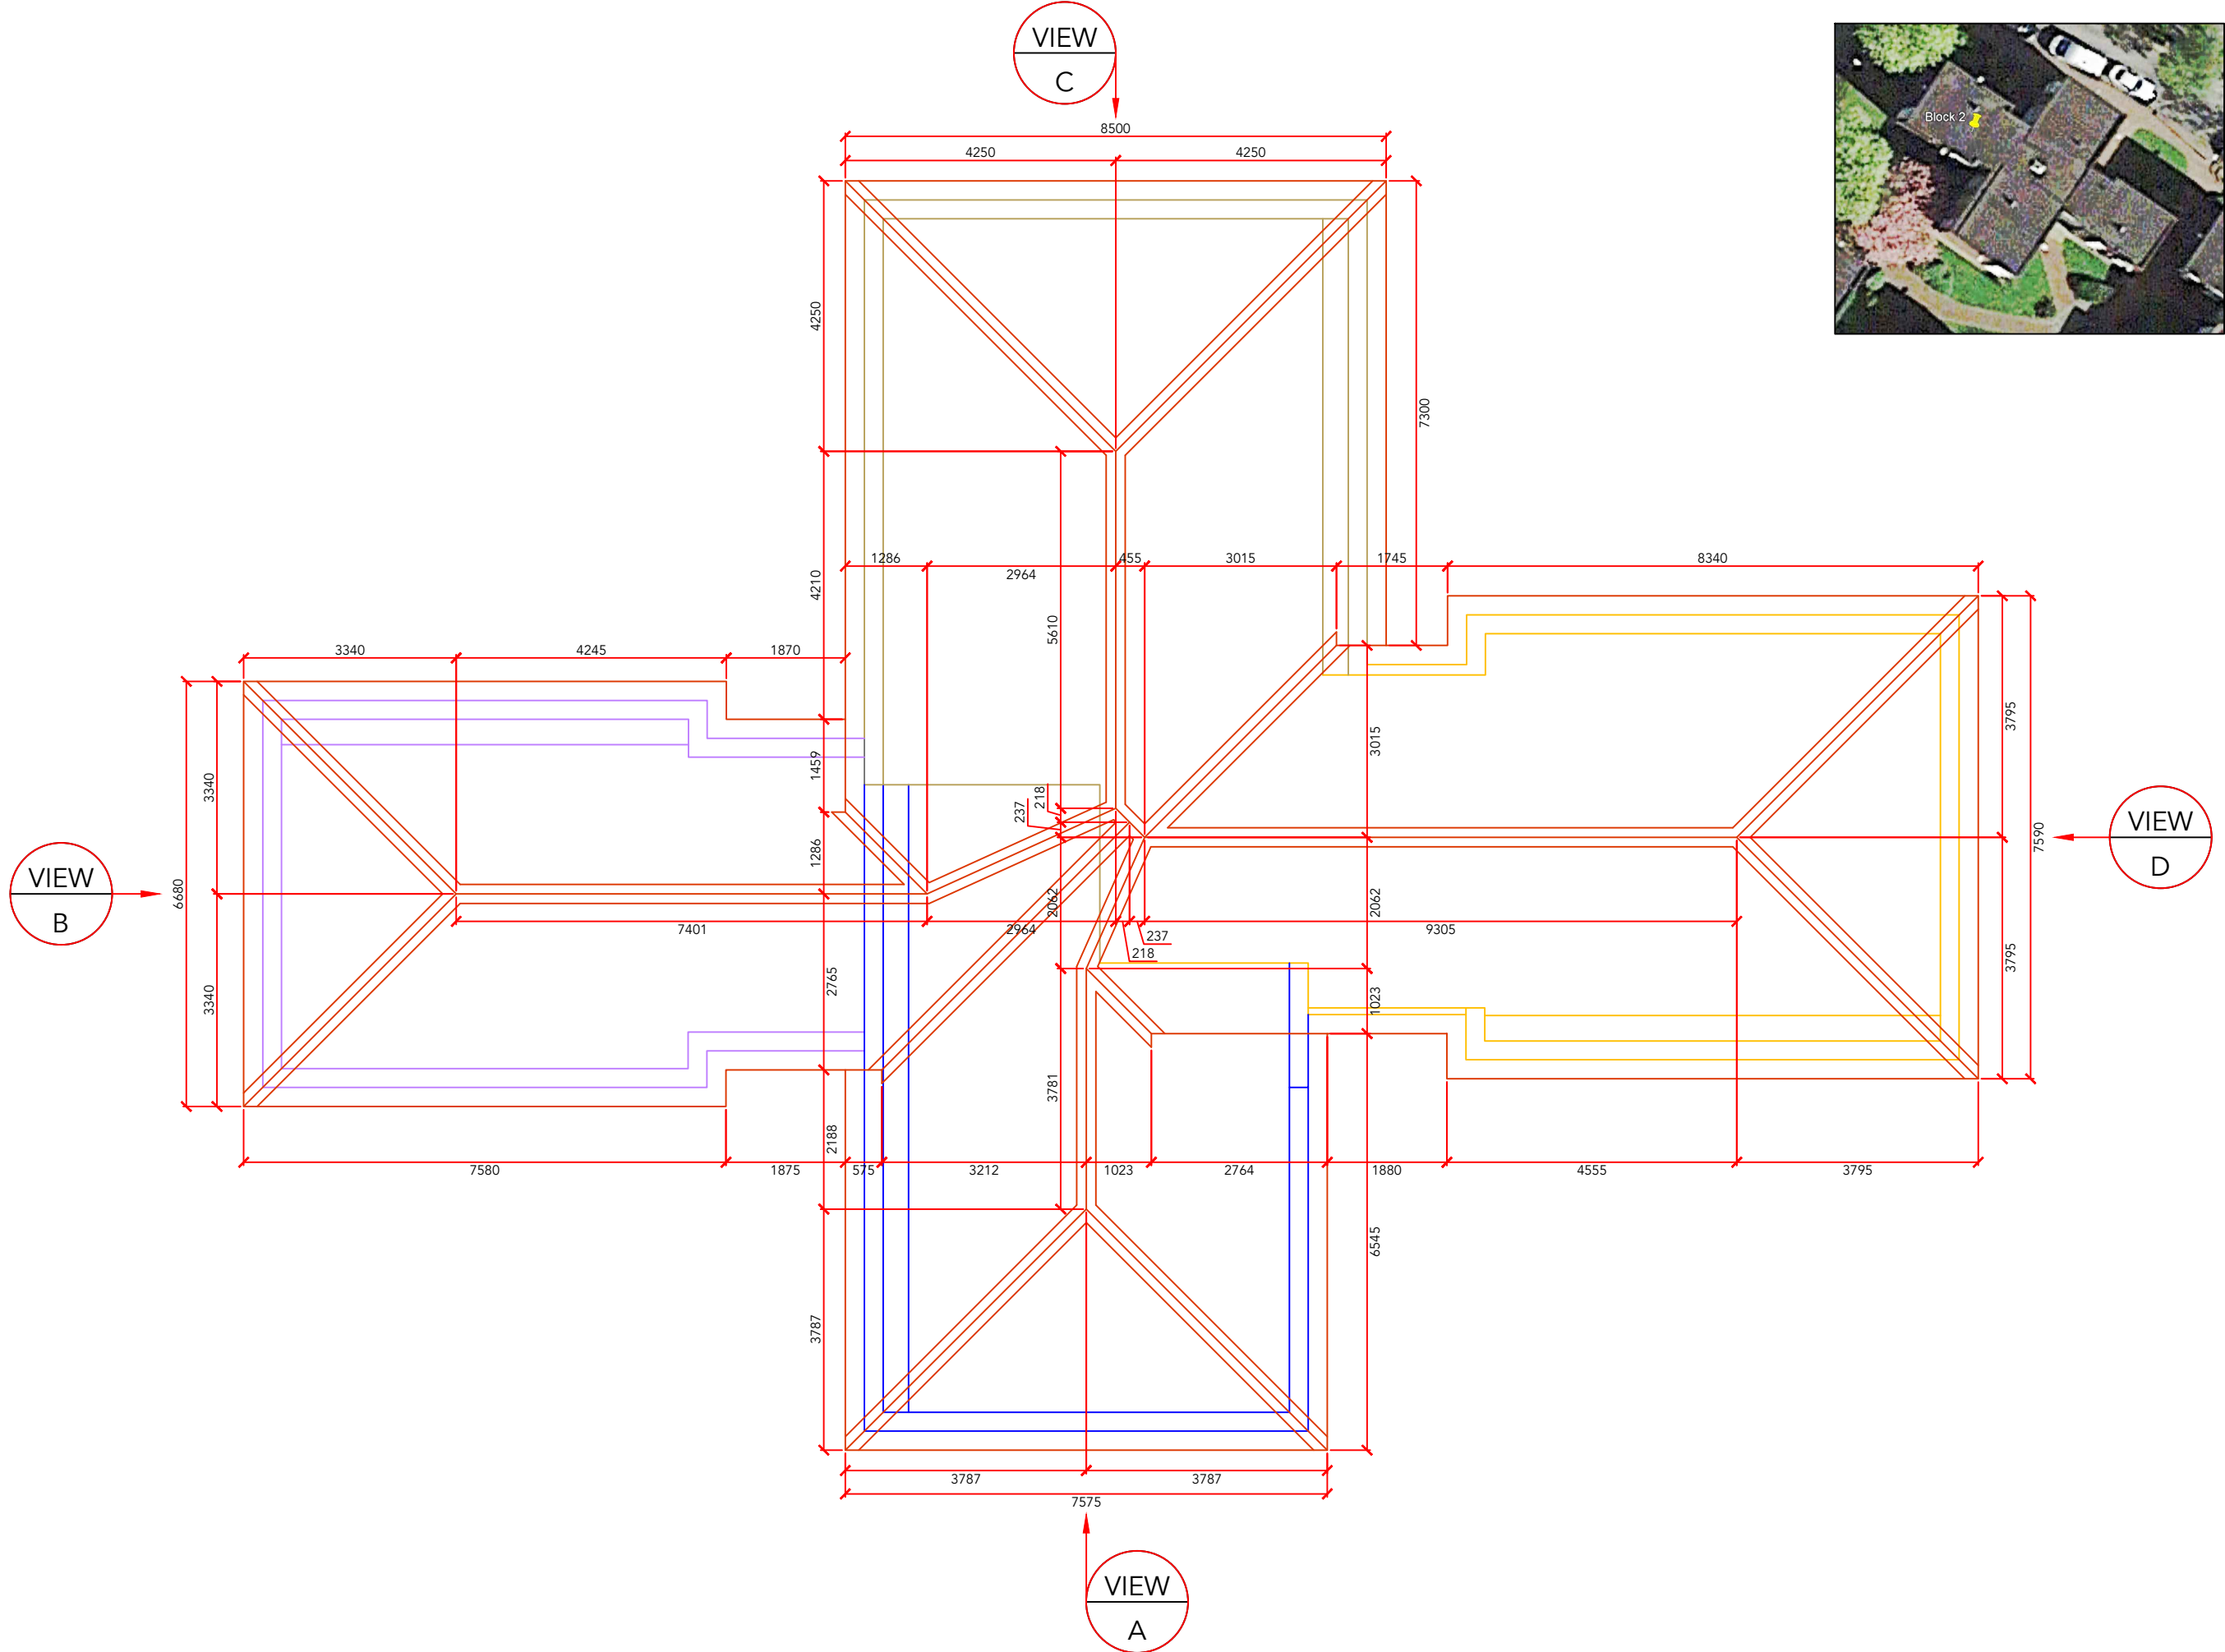

- Notes:**
1. All dimensions are in millimeters unless otherwise stated.
 2. Dimensions are not to be scaled from the drawing.
 3. This drawing is to be used for guidance only all sizes must be verified on site.
 4. Dibs retain copyright of this drawing / design.
 5. All prop heights shown are indicative heights are to be finalised on site.
 6. Contractor to confirm location & direction of all supporting roof members prior to fitting of base members. Advise of any deviation from site drawings prior to construction.
 7. Base fixings are the responsibility of the winning roofing contractor. The minimum structure pullout requirement is as shown in the Dibs structural engineers calculations. To be proved by site test by installing contractor and results supplied to Dibs..
 8. Where wall plates are required the supply and fixing is the responsibility of the roofing contractor.
 9. Before proceeding refer to site assembly guides for design principles.
 10. Sheet lengths must not be taken from this drawing.
 11. Purlins are fixed to rafters using Min 4 No. fixings unless shown otherwise in text.
 12. All joints should have the number of fixings as shown or at least 2 per joint/connection minimum.
 13. As Dibs are an impartial supplier all items shown which are not part of the Dibs system are for indicative purposes only. Any named products shown are advised by others and not Dibs.
 14. For cold roof construction it is the responsibility of the roofing contractor to ensure ventilation complies with current building regulations.
 15. Structure bracing must be fitted as Dibs drawings, guide and calculations.
 16. If in doubt please ask.



SIGNIFICANT RISK

SAFETY, HEALTH AND ENVIRONMENTAL INFORMATION

In addition to the hazards/risks normally associated with the types of work detailed on this drawing, note the following:

CONSTRUCTION:

1, None

MAINTENANCE:

1, None

DECOMMISSIONING/DEMOLITION:

1, None

It is assumed that all works will be carried out by a competent contractor working, where appropriate, to an approved method statement.

Rev.	Date	By	Amendment Description	Chkd.

Drawing Status: **PROPOSAL ISSUE**




Project Title: **RECTORY GREEN PRESTWICH**

Drawing Title: **BLOCK 2 PROPOSED NEW ROOF PLAN**


Scale: **1:100**
Paper Size: **A3**
Date Created: **13/08/21**
Drawn by: **CB**
Checked by: **SS**

Drawing No.: **J3742-L19**
Revision: **D**


L19 BLOCK 2 PROPOSED NEW ROOF PLAN
J3742 SCALE: 1:100

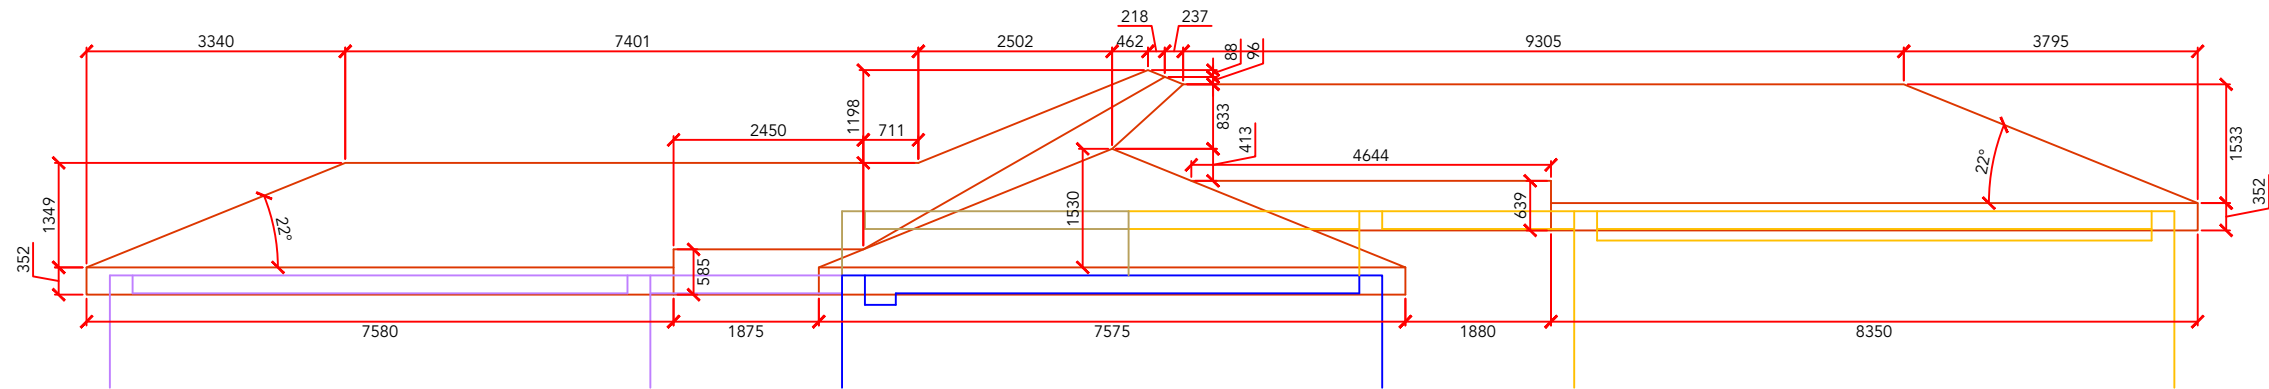


L20
J3742 **BLOCK 2 PROPOSED ELEVATION VIEW A**
SCALE: 1:100

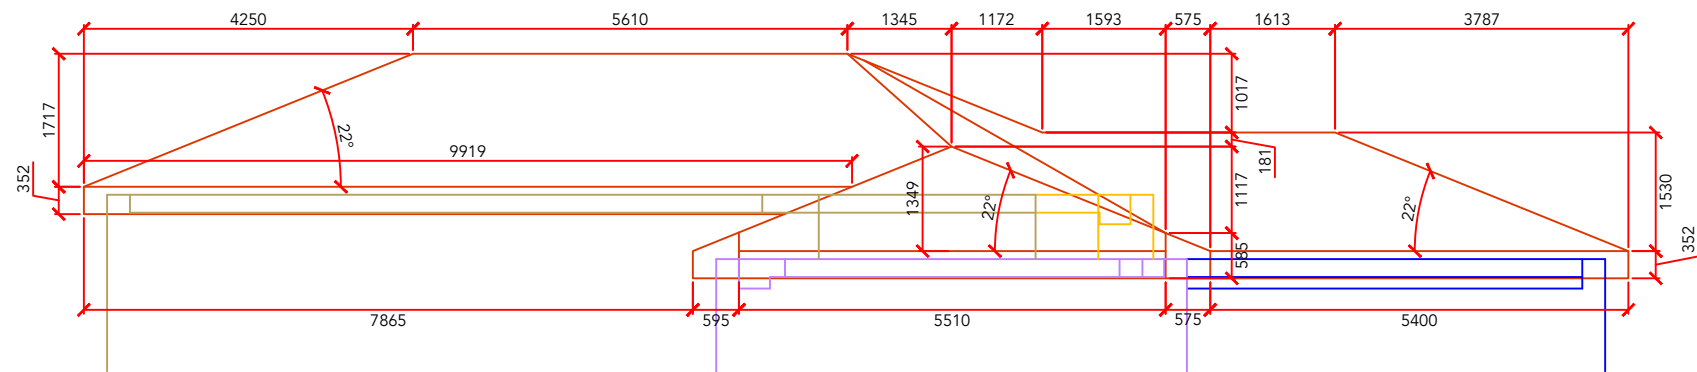

L20
J3742 **BLOCK 2 PROPOSED ELEVATION VIEW B**
SCALE: 1:100

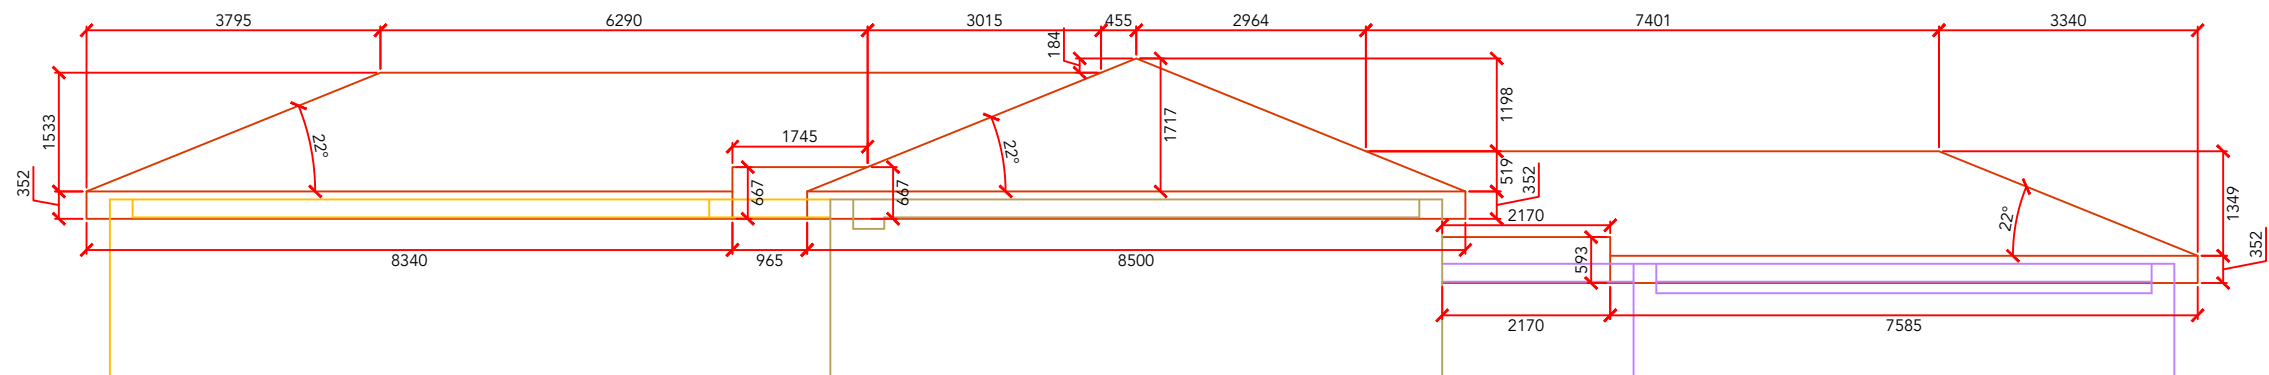

L20
J3742 **BLOCK 2 PROPOSED ELEVATION VIEW C**
SCALE: 1:100

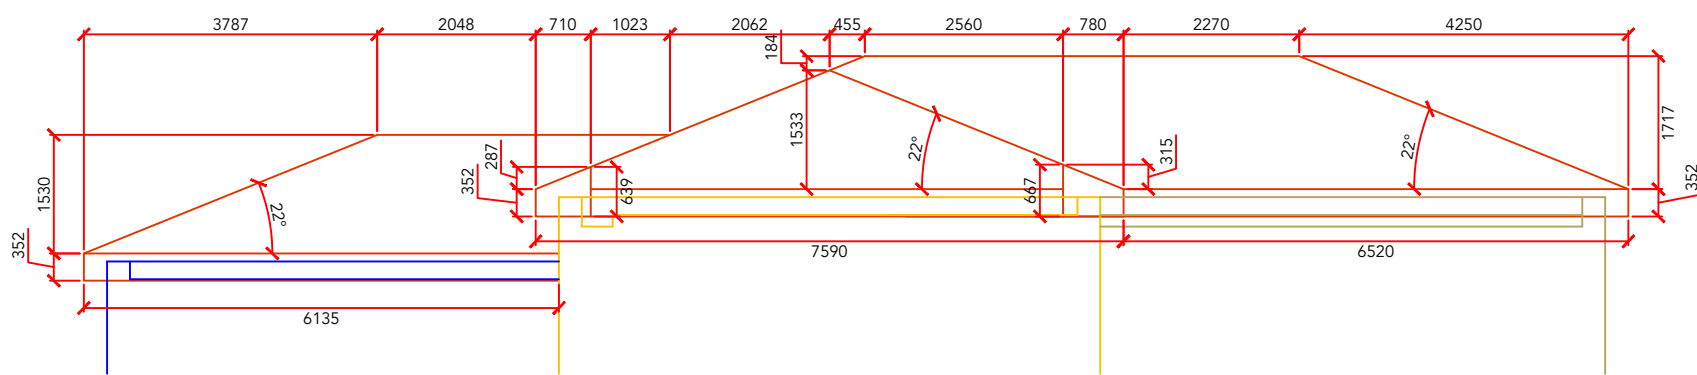

L20
J3742 **BLOCK 2 PROPOSED ELEVATION VIEW D**
SCALE: 1:100

Notes:

1. All dimensions are in millimeters unless otherwise stated.
2. Dimensions are not to be scaled from the drawing.
3. This drawing is to be used for guidance only all sizes must be verified on site.
4. Dibsa retain copyright of this drawing / design.
5. All prop heights shown are indicative heights are to be finalised on site.
6. Contractor to confirm location & direction of all supporting roof members prior to fitting of base members. Advise of any deviation from site drawings prior to construction.
7. Base fixings are the responsibility of the winning roofing contractor. The minimum structure pullout requirement is as shown in the Dibsa structural engineers calculations. To be proved by site test by installing contractor and results supplied to Dibsa..
8. Where wall plates are required the supply and fixing is the responsibility of the roofing contractor.
9. Before proceeding refer to site assembly guides for design principles.
10. Sheet lengths must not be taken from this drawing.
11. Purlins are fixed to rafters using Min 4 No. fixings unless shown otherwise in text.
12. All joints should have the number of fixings as shown or at least 2 per joint/connection minimum.
13. As Dibsa are an impartial supplier all items shown which are not part of the Dibsa system are for indicative purposes only. Any named products shown are advised by others and not Dibsa.
14. For cold roof construction it is the responsibility of the roofing contractor to ensure ventilation complies with current building regulations.
15. Structure bracing must be fitted as Dibsa drawings, guide and calculations.
16. If in doubt please ask.



SIGNIFICANT RISK

SAFETY, HEALTH AND ENVIRONMENTAL INFORMATION

In addition to the hazards/risks normally associated with the types of work detailed on this drawing, note the following:

CONSTRUCTION:

1, None

MAINTENANCE:

1, None

DECOMMISSIONING/DEMOLITION:

1, None

It is assumed that all works will be carried out by a competent contractor working, where appropriate, to an approved method statement.

Rev.	Date	By	Amendment Description	Chkd.

Drawing Status

PROPOSAL ISSUE



Project Title
RECTORY GREEN PRESTWICH

Drawing Title
BLOCK 2 PROPOSED ELEVATIONS A,B,C & D

Scale 1:100	Date Created 13/08/21	Drawn by CB
Paper Size A3	Checked by SS	Revision

Drawing No.
J3742-L20

Revision
D



- Notes:**
1. All dimensions are in millimeters unless otherwise stated.
 2. Dimensions are not to be scaled from the drawing.
 3. This drawing is to be used for guidance only all sizes must be verified on site.
 4. Dibsa retain copyright of this drawing / design.
 5. All prop heights shown are indicative heights are to be finalised on site.
 6. Contractor to confirm location & direction of all supporting roof members prior to fitting of base members. Advise of any deviation from site drawings prior to construction.
 7. Base fixings are the responsibility of the winning roofing contractor. The minimum structure pullout requirement is as shown in the Dibsa structural engineers calculations. To be proved by site test by installing contractor and results supplied to Dibsa..
 8. Where wall plates are required the supply and fixing is the responsibility of the roofing contractor.
 9. Before proceeding refer to site assembly guides for design principles.
 10. Sheet lengths must not be taken from this drawing.
 11. Purlins are fixed to rafters using Min 4 No. fixings unless shown otherwise in text.
 12. All joints should have the number of fixings as shown or at least 2 per joint/connection minimum.
 13. As Dibsa are an impartial supplier all items shown which are not part of the Dibsa system are for indicative purposes only. Any named products shown are advised by others and not Dibsa.
 14. For cold roof construction it is the responsibility of the roofing contractor to ensure ventilation complies with current building regulations.
 15. Structure bracing must be fitted as Dibsa drawings, guide and calculations.
 16. If in doubt please ask.



SIGNIFICANT RISK

SAFETY, HEALTH AND ENVIRONMENTAL INFORMATION

In addition to the hazards/risks normally associated with the types of work detailed on this drawing, note the following:

CONSTRUCTION:

1, None

MAINTENANCE:

1, None

DECOMMISSIONING/DEMOLITION:

1, None

It is assumed that all works will be carried out by a competent contractor working, where appropriate, to an approved method statement.

Rev.	Date	By	Amendment Description	Chkd.
------	------	----	-----------------------	-------

Drawing Status

PROPOSAL ISSUE

dibsa
STRUCTURES

Dibsa Structures Ltd, Unit 17, Fallbank Ind Estate, Dodworth, Barnsley, S75 3LS
E-Mail : info@dibsa.co.uk

Project Title

**RECTORY GREEN
PRESTWICH**

Drawing Title

**BLOCK 3 EXISTING
STRUCTURE PLAN**

Scale

1:200

Date Created

13/08/21

Drawn by

CB

Paper Size

A3

Checked by


SS

Drawing No.

J3742-L21

Revision

D

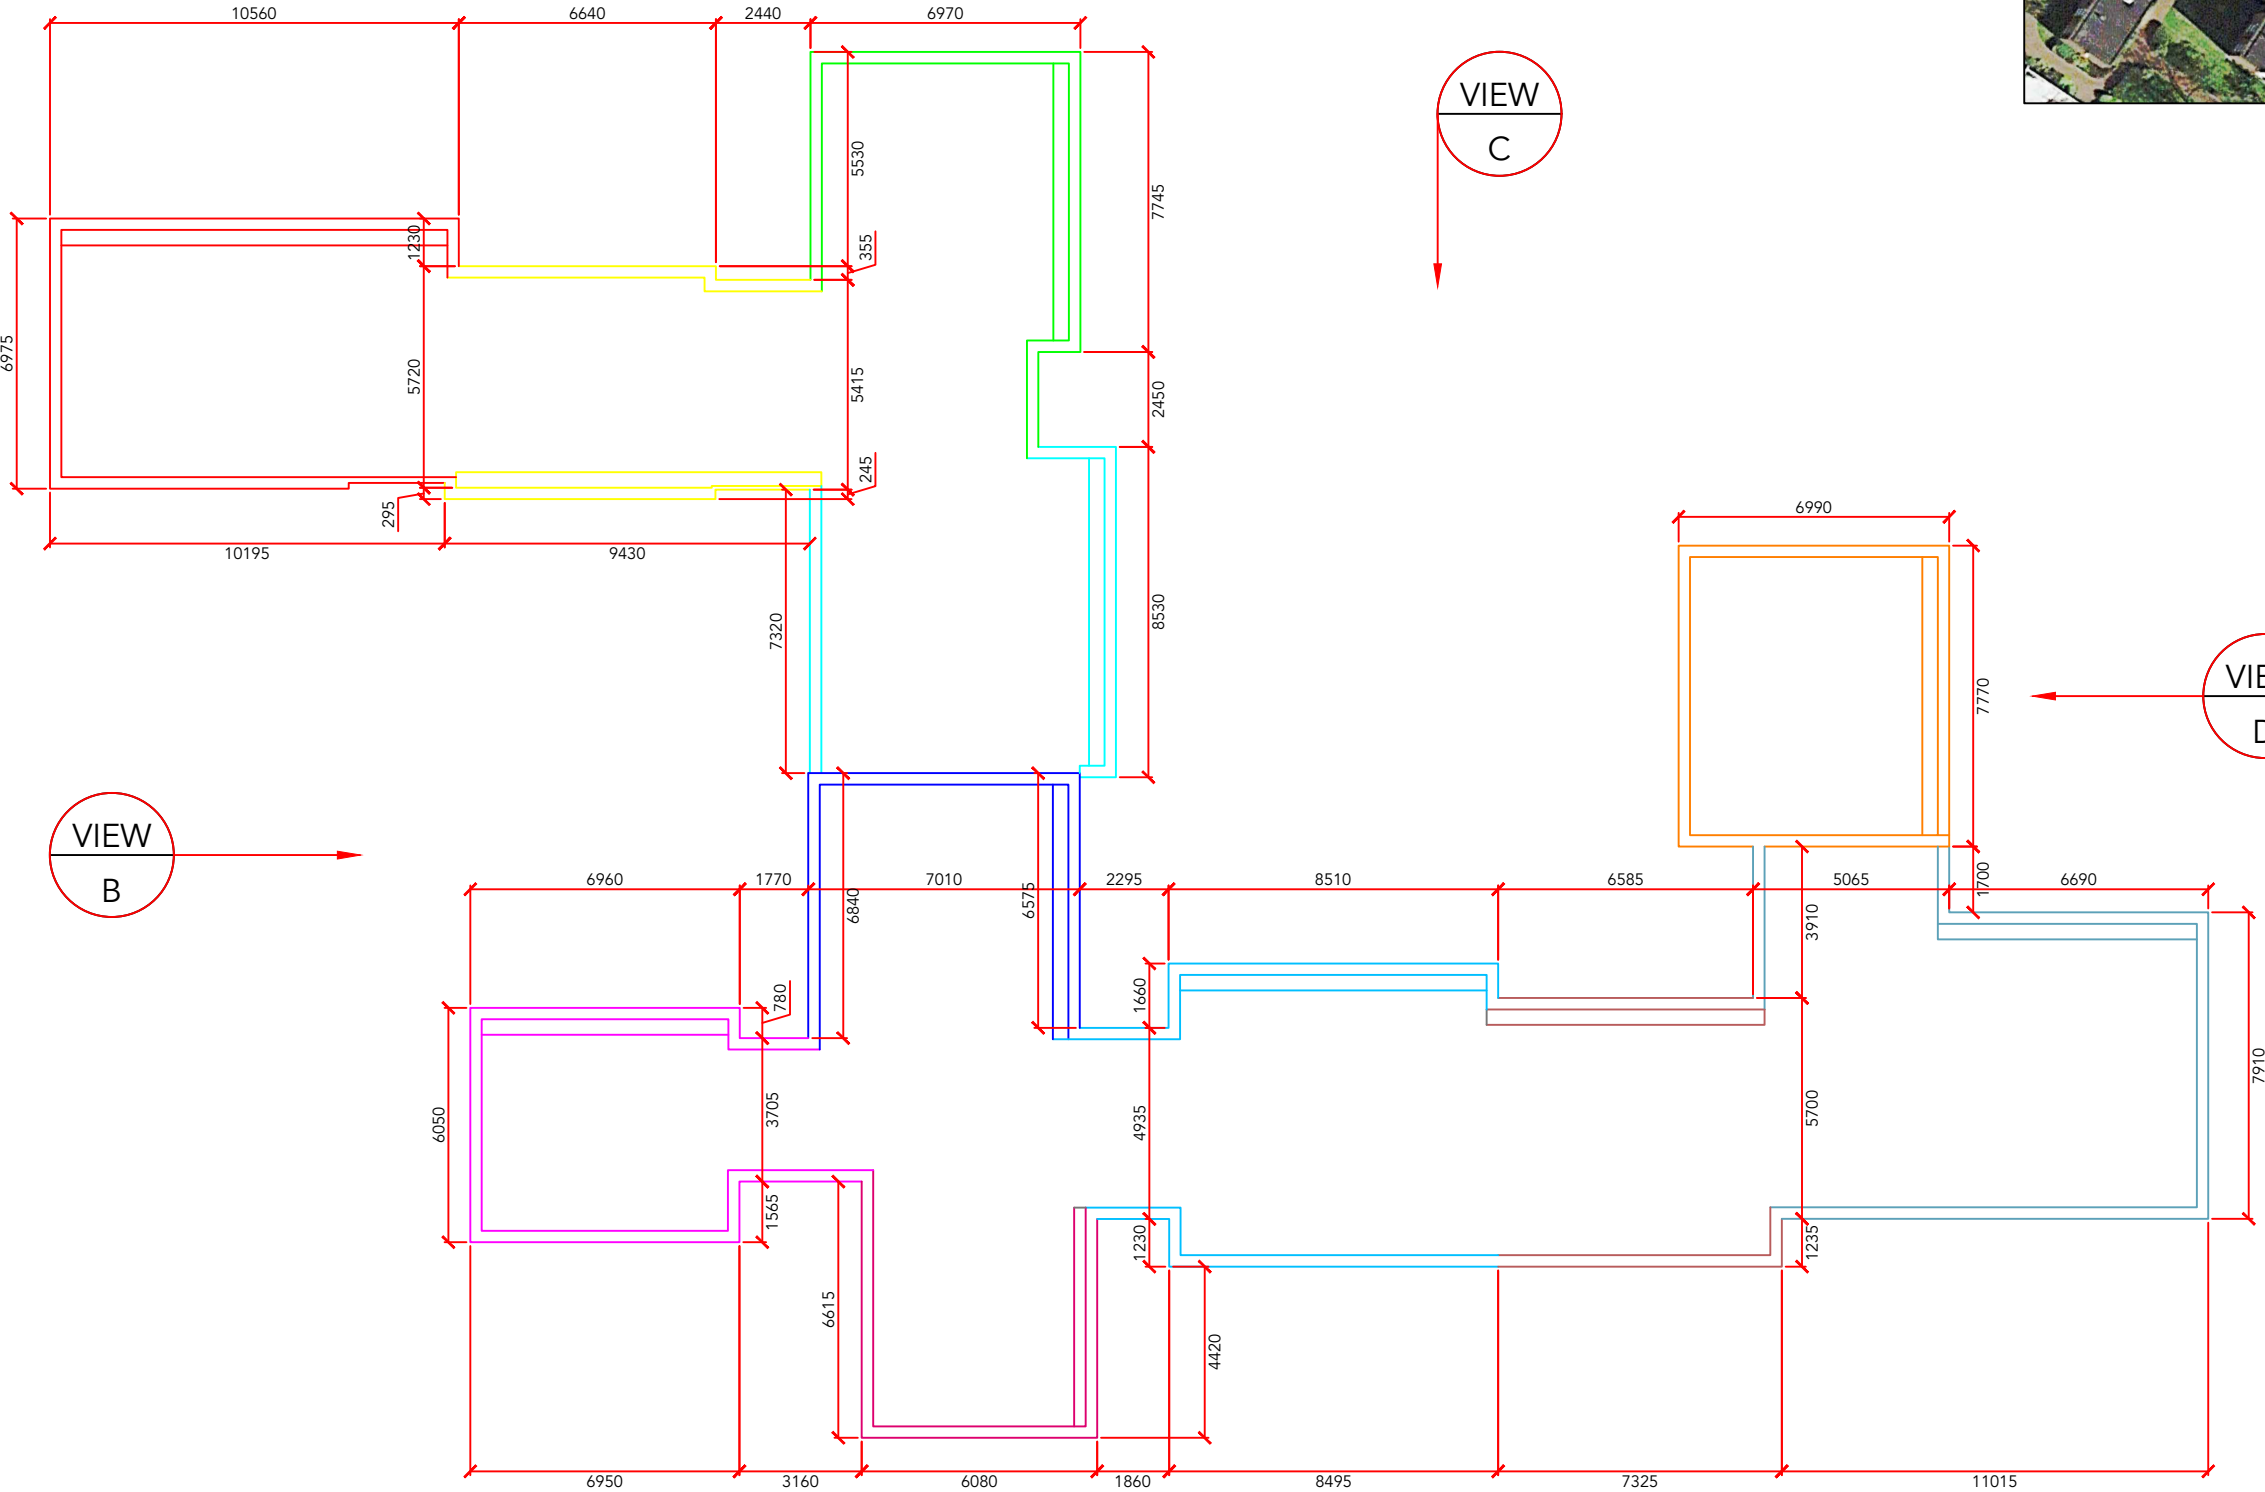

L21 BLOCK 3 EXISTING STRUCTURE PLAN
J3742 SCALE: 1:200



- 
- A triangle with the label **C1** inside.

PROPOSAL ISSUE

dibsa
STRUCTURES

Dibsa Structures Ltd, Unit 17, Fallbank Ind Estate, Dodworth, Barnsley. S75 3LS
E-Mail : info@dbsa.co.uk


Project Title

**RECTORY GREEN
PRESTWICH**

**BLOCK 3 EXISTING
ELEVATIONS A,B,C & D**

Scale 1:200	Date Created 13/08/21	Drawn by CB
Sheet Size A3		Checked by SS

Drawing No.	Revision
J3742-L22	D

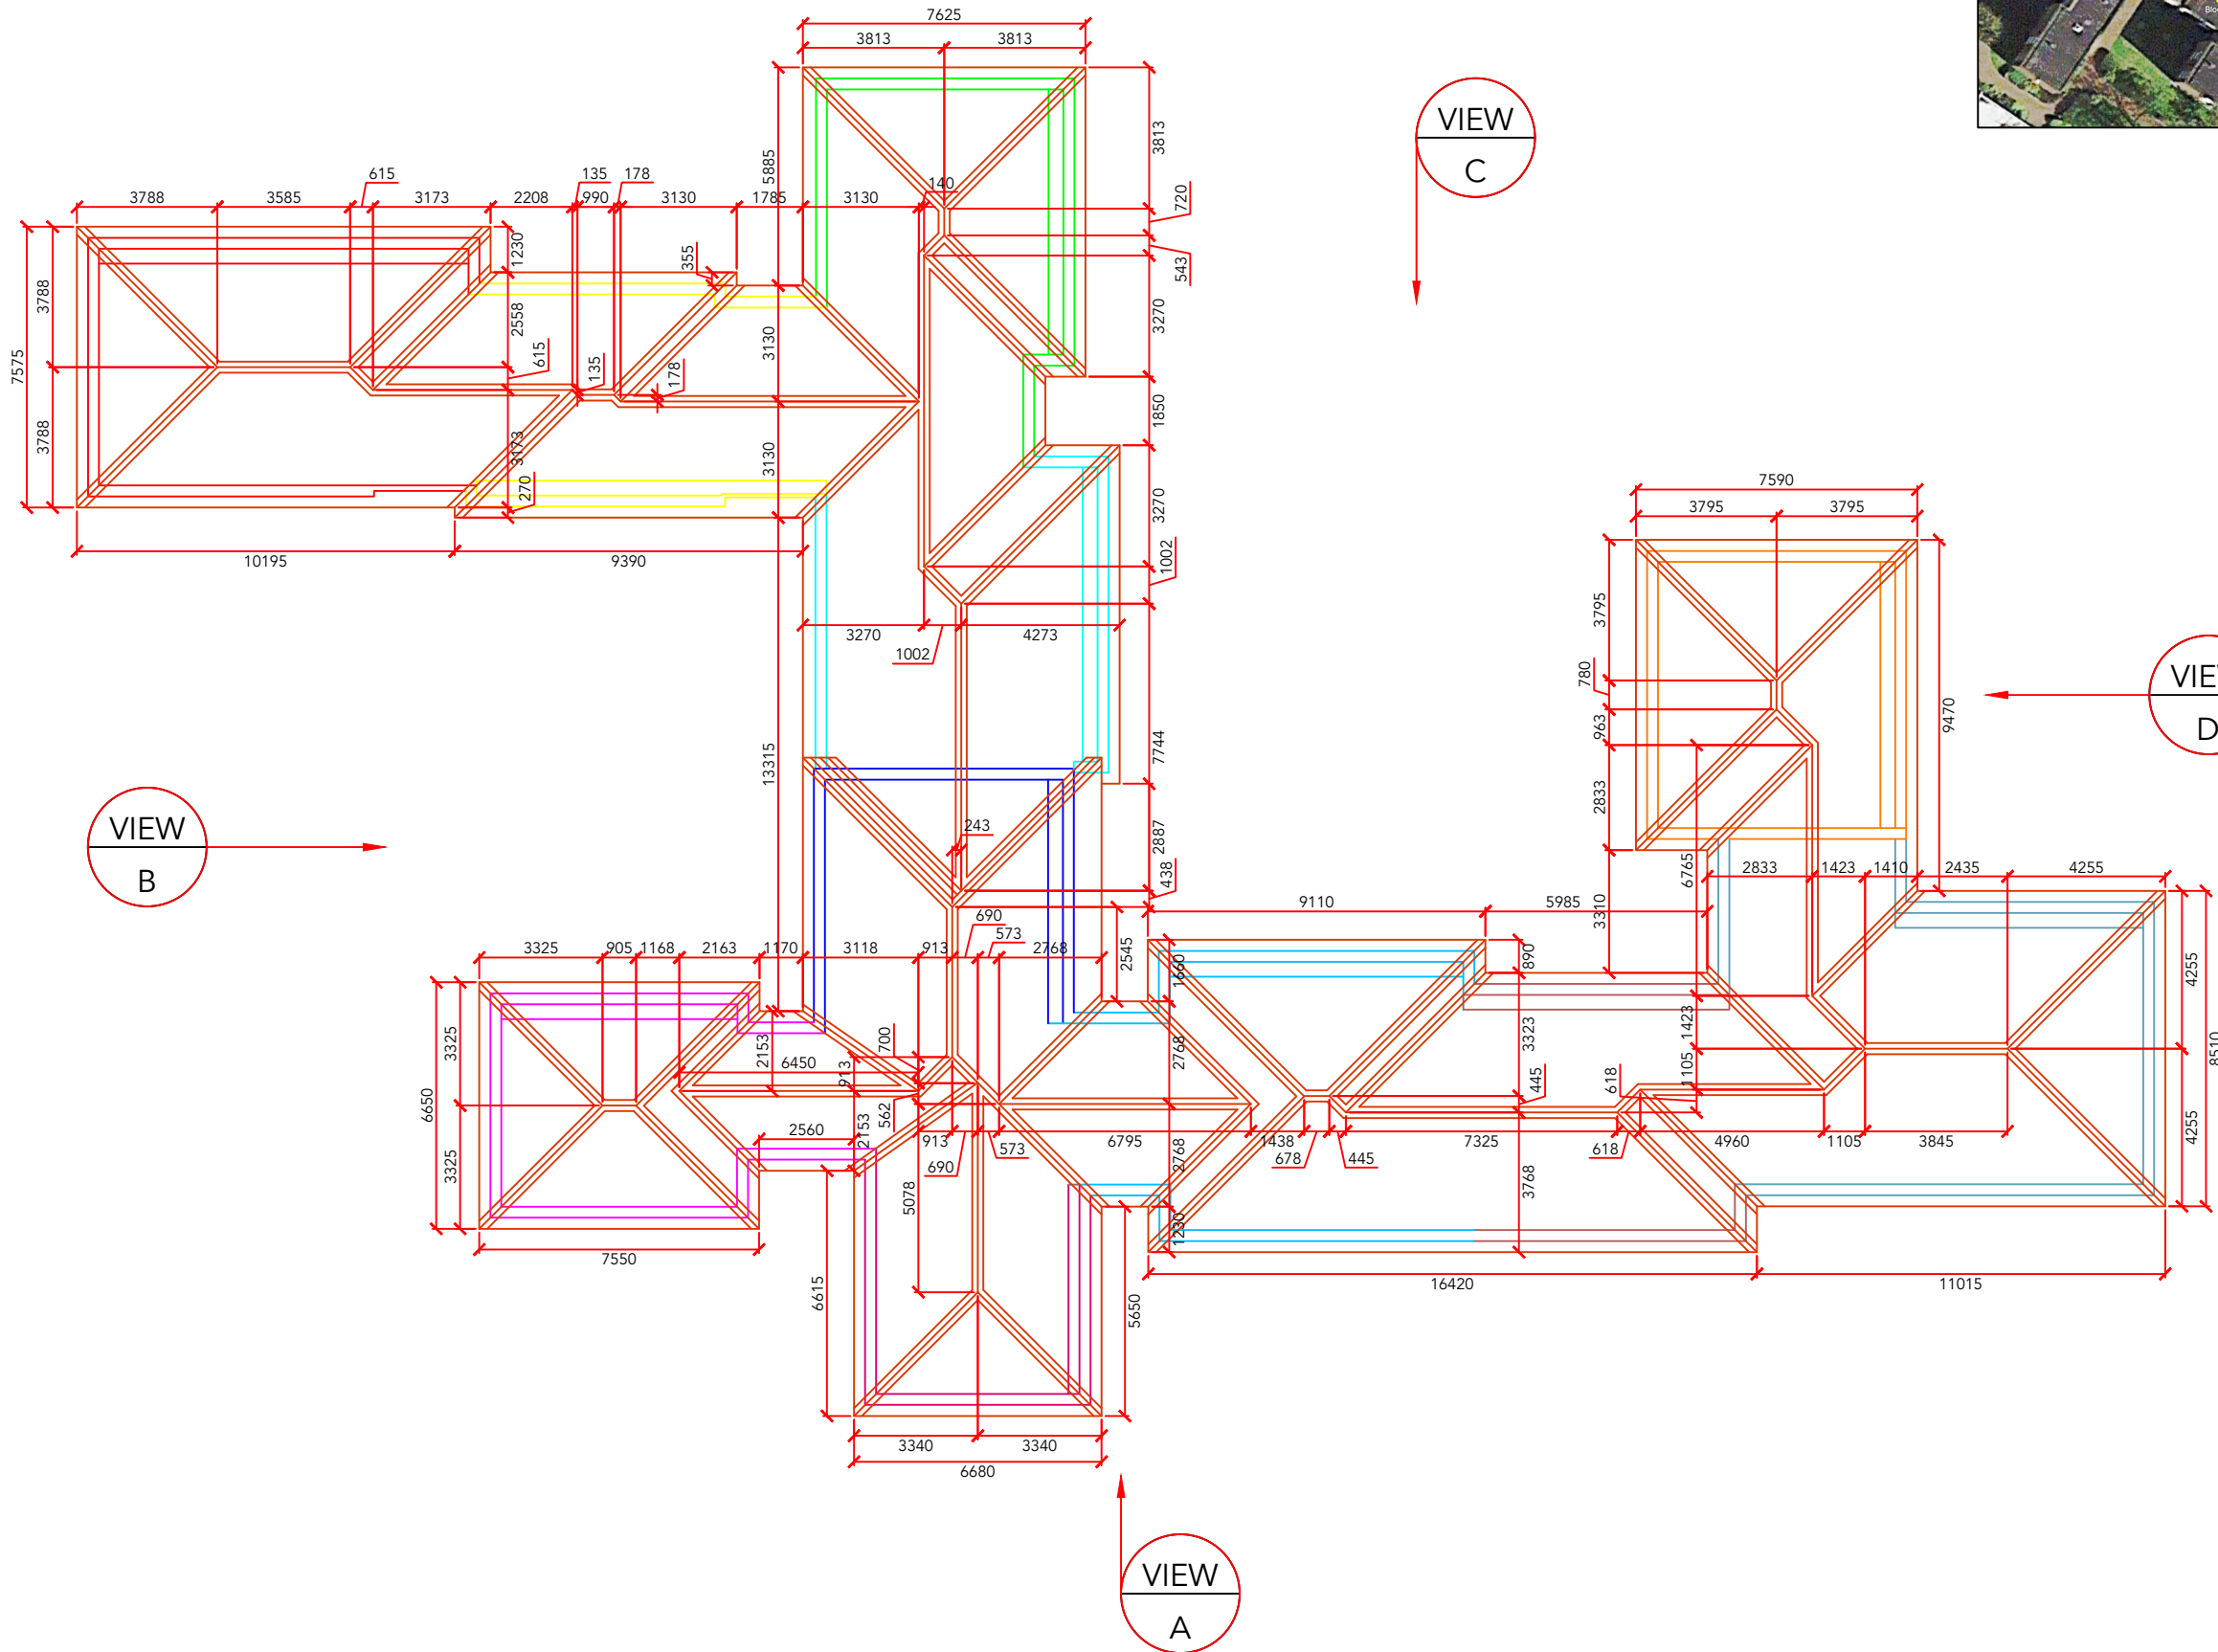

- Notes:**
1. All dimensions are in millimeters unless otherwise stated.
 2. Dimensions are not to be scaled from the drawing.
 3. This drawing is to be used for guidance only all sizes must be verified on site.
 4. Dibs retain copyright of this drawing / design.
 5. All prop heights shown are indicative heights are to be finalised on site.
 6. Contractor to confirm location & direction of all supporting roof members prior to fitting of base members. Advise of any deviation from site drawings prior to construction.
 7. Base fixings are the responsibility of the winning roofing contractor. The minimum structure pullout requirement is as shown in the Dibs structural engineers calculations. To be proved by site test by installing contractor and results supplied to Dibs..
 8. Where wall plates are required the supply and fixing is the responsibility of the roofing contractor.
 9. Before proceeding refer to site assembly guides for design principles.
 10. Sheet lengths must not be taken from this drawing.
 11. Purlins are fixed to rafters using Min 4 No. fixings unless shown otherwise in text.
 12. All joints should have the number of fixings as shown or at least 2 per joint/connection minimum.
 13. As Dibs are an impartial supplier all items shown which are not part of the Dibs system are for indicative purposes only. Any named products shown are advised by others and not Dibs.
 14. For cold roof construction it is the responsibility of the roofing contractor to ensure ventilation complies with current building regulations.
 15. Structure bracing must be fitted as Dibs drawings, guide and calculations.
 16. If in doubt please ask.



SIGNIFICANT RISK

SAFETY, HEALTH AND ENVIRONMENTAL INFORMATION

In addition to the hazards/risks normally associated with the types of work detailed on this drawing, note the following:

CONSTRUCTION:

1, None

MAINTENANCE:

1, None

DECOMMISSIONING/DEMOLITION:

1, None

It is assumed that all works will be carried out by a competent contractor working, where appropriate, to an approved method statement.

Rev.	Date	By	Amendment Description	Chkd.

Drawing Status

PROPOSAL ISSUE



Project Title

RECTORY GREEN PRESTWICH

Drawing Title


BLOCK 3 PROPOSED NEW ROOF PLAN

Scale **1:200** Date Created **13/08/21** Drawn by **CB**


Paper Size **A3** Checked by **SS**

Drawing No. **J3742-L23** Revision **D**


L23 BLOCK 3 PROPOSED NEW ROOF PLAN
J3742 SCALE: 1:200

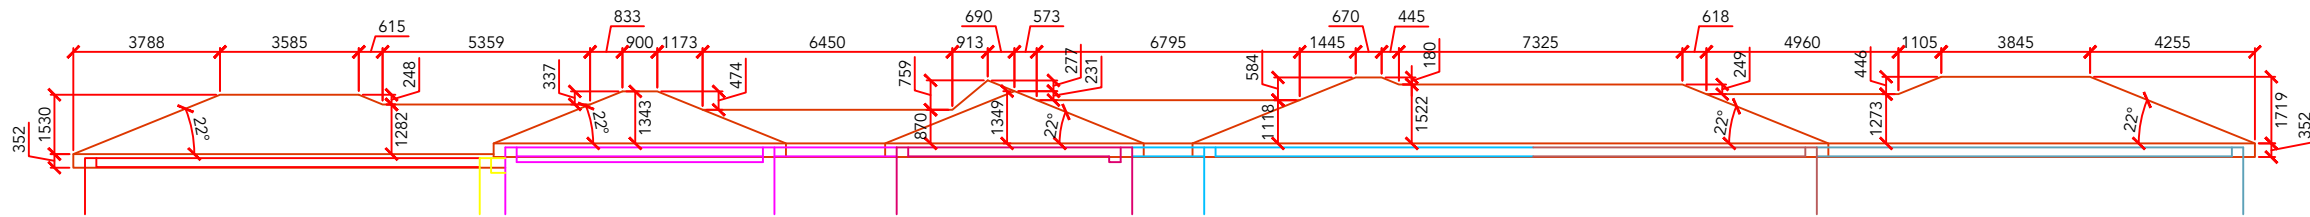


L24 BLOCK 3 PROPOSED ELEVATION VIEW A
J3742 SCALE: 1:200

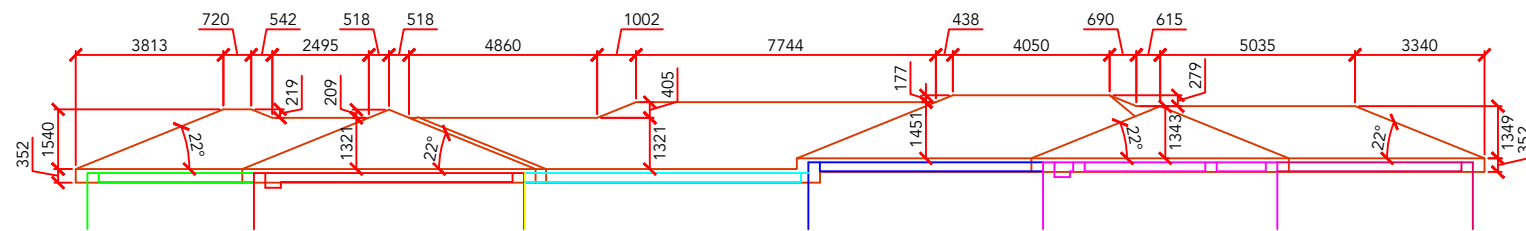

L24 BLOCK 3 PROPOSED ELEVATION VIEW B
J3742 SCALE: 1:200

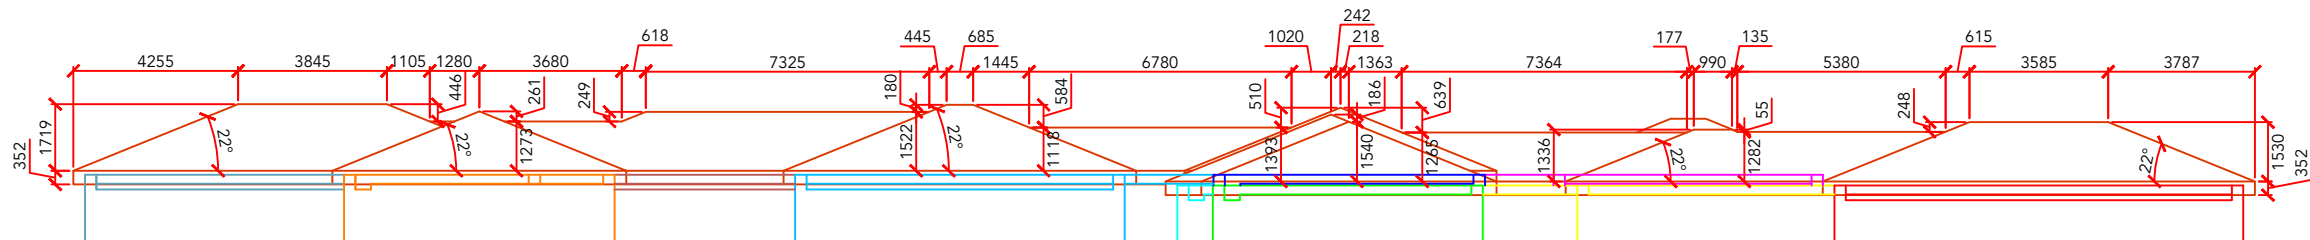

L24 BLOCK 3 PROPOSED ELEVATION VIEW C
J3742 SCALE: 1:200

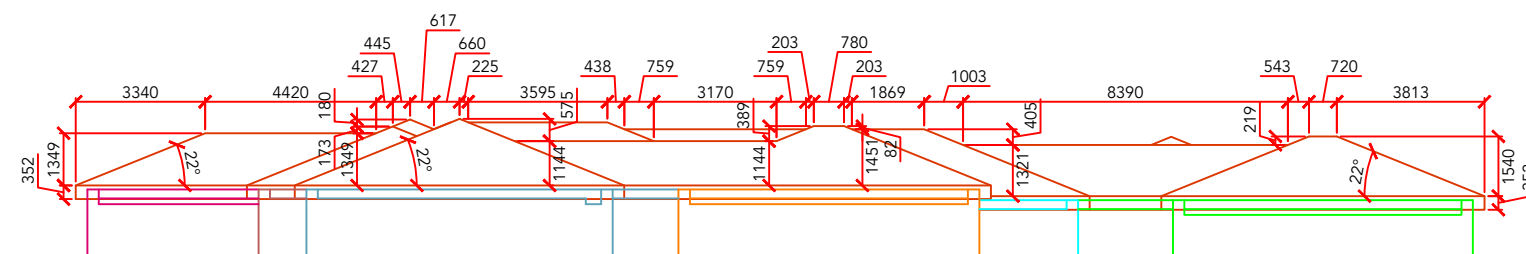

L24 BLOCK 3 PROPOSED ELEVATION VIEW D
J3742 SCALE: 1:200

- Notes:**
1. All dimensions are in millimeters unless otherwise stated.
 2. Dimensions are not to be scaled from the drawing.
 3. This drawing is to be used for guidance only all sizes must be verified on site.
 4. Dibsa retain copyright of this drawing / design.
 5. All prop heights shown are indicative heights are to be finalised on site.
 6. Contractor to confirm location & direction of all supporting roof members prior to fitting of base members. Advise of any deviation from site drawings prior to construction.
 7. Base fixings are the responsibility of the winning roofing contractor. The minimum structure pullout requirement is as shown in the Dibsa structural engineers calculations. To be proved by site test by installing contractor and results supplied to Dibsa..
 8. Where wall plates are required the supply and fixing is the responsibility of the roofing contractor.
 9. Before proceeding refer to site assembly guides for design principles.
 10. Sheet lengths must not be taken from this drawing.
 11. Purlins are fixed to rafters using Min 4 No. fixings unless shown otherwise in text.
 12. All joints should have the number of fixings as shown or at least 2 per joint/connection minimum.
 13. As Dibsa are an impartial supplier all items shown which are not part of the Dibsa system are for indicative purposes only. Any named products shown are advised by others and not Dibsa.
 14. For cold roof construction it is the responsibility of the roofing contractor to ensure ventilation complies with current building regulations.
 15. Structure bracing must be fitted as Dibsa drawings, guide and calculations.
 16. If in doubt please ask.



SIGNIFICANT RISK

SAFETY, HEALTH AND ENVIRONMENTAL INFORMATION

In addition to the hazards/risks normally associated with the types of work detailed on this drawing, note the following:

CONSTRUCTION:

1, None

MAINTENANCE:

1, None

DECOMMISSIONING/DEMOLITION:

1, None

It is assumed that all works will be carried out by a competent contractor working, where appropriate, to an approved method statement.

Rev.	Date	By	Amendment Description	Chkd.

Drawing Status

PROPOSAL ISSUE



Dibsa Structures Ltd, Unit 17, Fulbank Ind Estate, Dodworth, Barnsley, S75 3LS
E-Mail : info@dibsa.co.uk

Project Title

RECTORY GREEN PRESTWICH

Drawing Title

BLOCK 3 PROPOSED ELEVATIONS A,B,C & D

Scale

1:200

Date Created

13/08/21

Drawn by

CB



Checked by

SS

Revision


J3742-L24

D

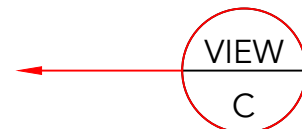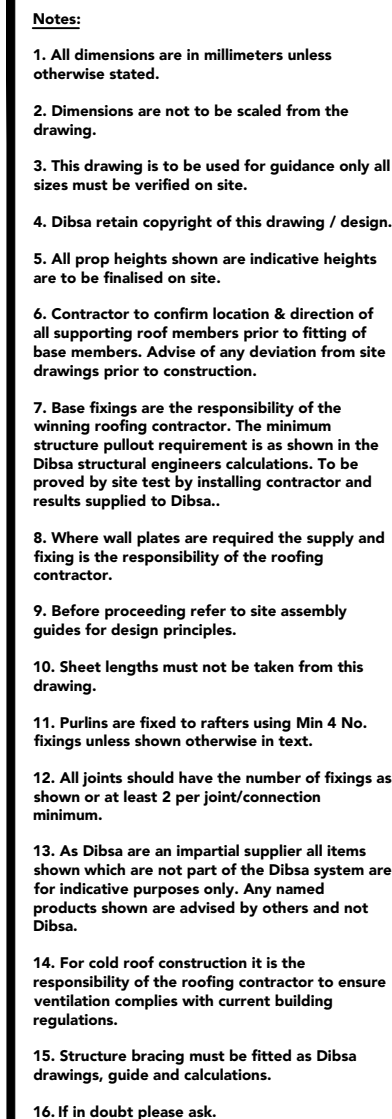


					
SIGNIFICANT RISKS					
SAFETY, HEALTH AND ENVIRONMENTAL INFORMATION					
In addition to the hazards/risks normally associated with the types of work detailed on this drawing, note the following:					
CONSTRUCTION:					
1, None					
MAINTENANCE:					
1, None					
DECOMMISSIONING/DEMOLITION:					
1, None					
It is assumed that all works will be carried out by a competent contractor working, where appropriate, to an approved method statement.					
Rev.	Date	By	Amendment Description		Chkd.


Drawing Status			
PROPOSAL ISSUE			
			
Dibsa Structures Ltd, Unit 17, Fulfhamk Ind Estate, Doodworth, Barnsley, S75 3LS E-Mail : info@dibsa.co.uk			
Project Title			
KERLEY GREEN PRESTWICH			
Drawing Title			
BLOCK 4 EXISTING STRUCTURE PLAN			
Scale	13/08/21	Drawn by	
Paper Size		Checked by	
1:250		CB	
A3		SS	
Drawing No.		Revision	
J3742-L25		D	

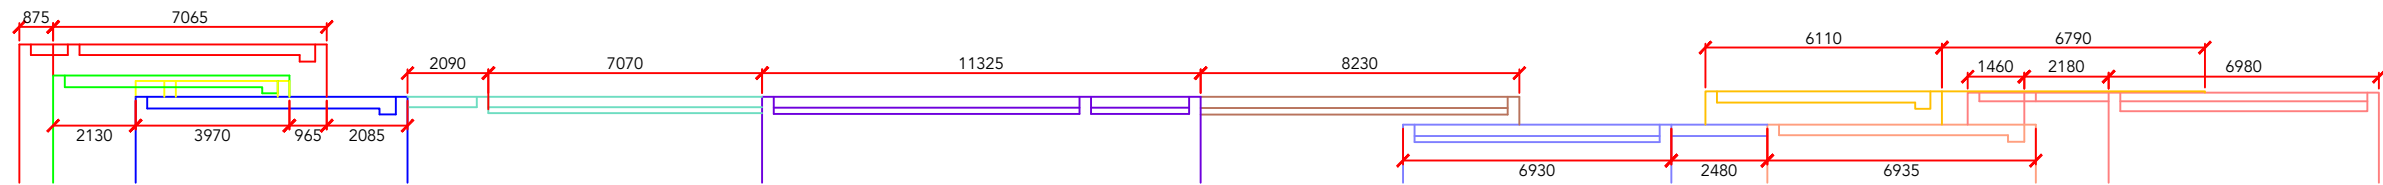


L26 **BLOCK 4 EXISTING ELEVATION VIEW A**
J3742 **SCALE: 1:200**

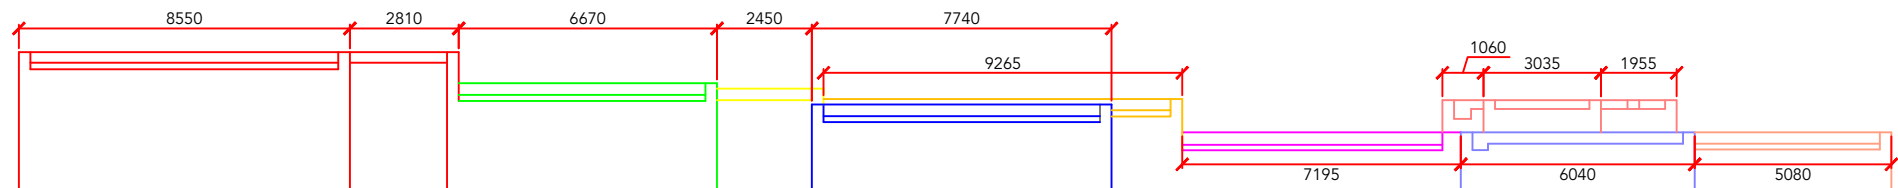

L26 **BLOCK 4 EXISTING ELEVATION VIEW B**
J3742 **SCALE: 1:200**

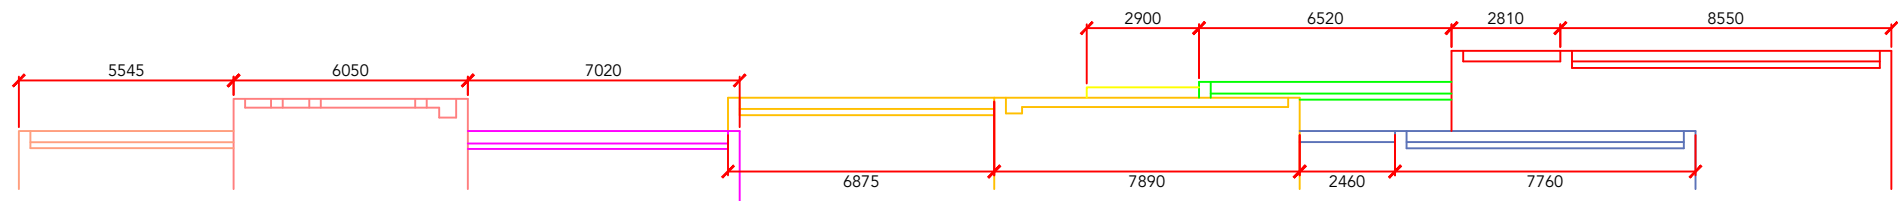

L26 **BLOCK 4 EXISTING ELEVATION VIEW C**
J3742 **SCALE: 1:200**

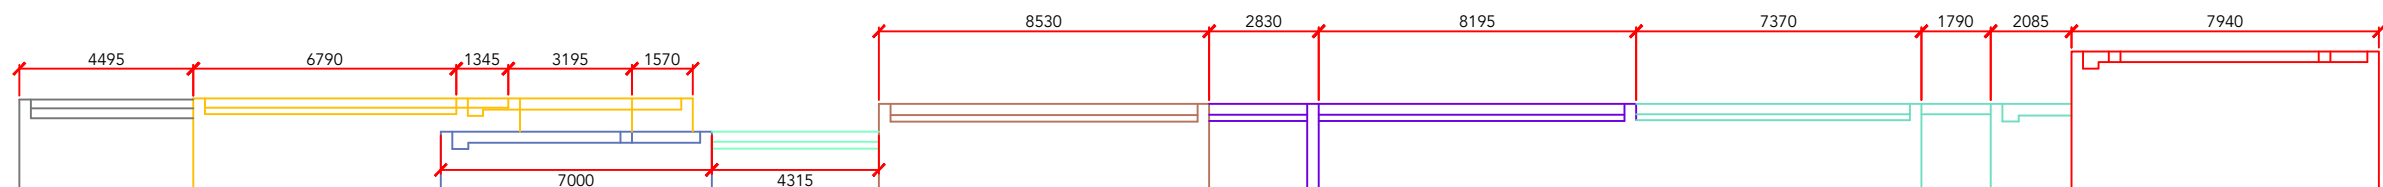

L26 **BLOCK 4 EXISTING ELEVATION VIEW D**
J3742 **SCALE: 1:200**

Notes:

1. All dimensions are in millimeters unless otherwise stated.
2. Dimensions are not to be scaled from the drawing.
3. This drawing is to be used for guidance only all sizes must be verified on site.
4. Dibsa retain copyright of this drawing / design.
5. All prop heights shown are indicative heights are to be finalised on site.
6. Contractor to confirm location & direction of all supporting roof members prior to fitting of base members. Advise of any deviation from site drawings prior to construction.
7. Base fixings are the responsibility of the winning roofing contractor. The minimum structure pullout requirement is as shown in the Dibsa structural engineers calculations. To be proved by site test by installing contractor and results supplied to Dibsa..
8. Where wall plates are required the supply and fixing is the responsibility of the roofing contractor.
9. Before proceeding refer to site assembly guides for design principles.
10. Sheet lengths must not be taken from this drawing.
11. Purlins are fixed to rafters using Min 4 No. fixings unless shown otherwise in text.
12. All joints should have the number of fixings as shown or at least 2 per joint/connection minimum.
13. As Dibsa are an impartial supplier all items shown which are not part of the Dibsa system are for indicative purposes only. Any named products shown are advised by others and not Dibsa.
14. For cold roof construction it is the responsibility of the roofing contractor to ensure ventilation complies with current building regulations.
15. Structure bracing must be fitted as Dibsa drawings, guide and calculations.
16. If in doubt please ask.



SIGNIFICANT RISK

SAFETY, HEALTH AND ENVIRONMENTAL INFORMATION

In addition to the hazards/risks normally associated with the types of work detailed on this drawing, note the following:

CONSTRUCTION:

1, None

MAINTENANCE:

1, None

DECOMMISSIONING/DEMOLITION:

1, None

It is assumed that all works will be carried out by a competent contractor working, where appropriate, to an approved method statement.

Rev.	Date	By	Amendment Description	Chkd.

Drawing Status

PROPOSAL ISSUE



RECTORY GREEN PRESTWICH

BLOCK 4 EXISTING ELEVATIONS A,B,C & D

Scale	1:200	Date Created	13/08/21	Drawn by	CB
Paper Size	A3	Checked by	SS	Revision	
Drawing No.	J3742-L26				D



- Notes:**
1. All dimensions are in millimeters unless otherwise stated.
 2. Dimensions are not to be scaled from the drawing.
 3. This drawing is to be used for guidance only all sizes must be verified on site.
 4. Dibsa retain copyright of this drawing / design.
 5. All prop heights shown are indicative heights are to be finalised on site.
 6. Contractor to confirm location & direction of all supporting roof members prior to fitting of base members. Advise of any deviation from site drawings prior to construction.
 7. Base fixings are the responsibility of the winning roofing contractor. The minimum structure pullout requirement is as shown in the Dibsa structural engineers calculations. To be proved by site test by installing contractor and results supplied to Dibsa..
 8. Where wall plates are required the supply and fixing is the responsibility of the roofing contractor.
 9. Before proceeding refer to site assembly guides for design principles.
 10. Sheet lengths must not be taken from this drawing.
 11. Purlins are fixed to rafters using Min 4 No. fixings unless shown otherwise in text.
 12. All joints should have the number of fixings as shown or at least 2 per joint/connection minimum.
 13. As Dibsa are an impartial supplier all items shown which are not part of the Dibsa system are for indicative purposes only. Any named products shown are advised by others and not Dibsa.
 14. For cold roof construction it is the responsibility of the roofing contractor to ensure ventilation complies with current building regulations.
 15. Structure bracing must be fitted as Dibsa drawings, guide and calculations.
 16. If in doubt please ask.



SIGNIFICANT RISK

SAFETY, HEALTH AND ENVIRONMENTAL INFORMATION

In addition to the hazards/risks normally associated with the types of work detailed on this drawing, note the following:

CONSTRUCTION:

1, None

MAINTENANCE:

1, None

DECOMMISSIONING/DEMOLITION:

1, None

It is assumed that all works will be carried out by a competent contractor working, where appropriate, to an approved method statement.

Rev.	Date	By	Amendment Description	Chkd.

Drawing Status

PROPOSAL ISSUE




Project Title
RECTORY GREEN PRESTWICH


Drawing Title
BLOCK 4 PROPOSED NEW ROOF PLAN

Scale 1:250	Date Created 13/08/21	Drawn by CB
Paper Size A3	Checked by SS	Revision


Drawing No. J3742-L27	Revision D
---------------------------------	----------------------

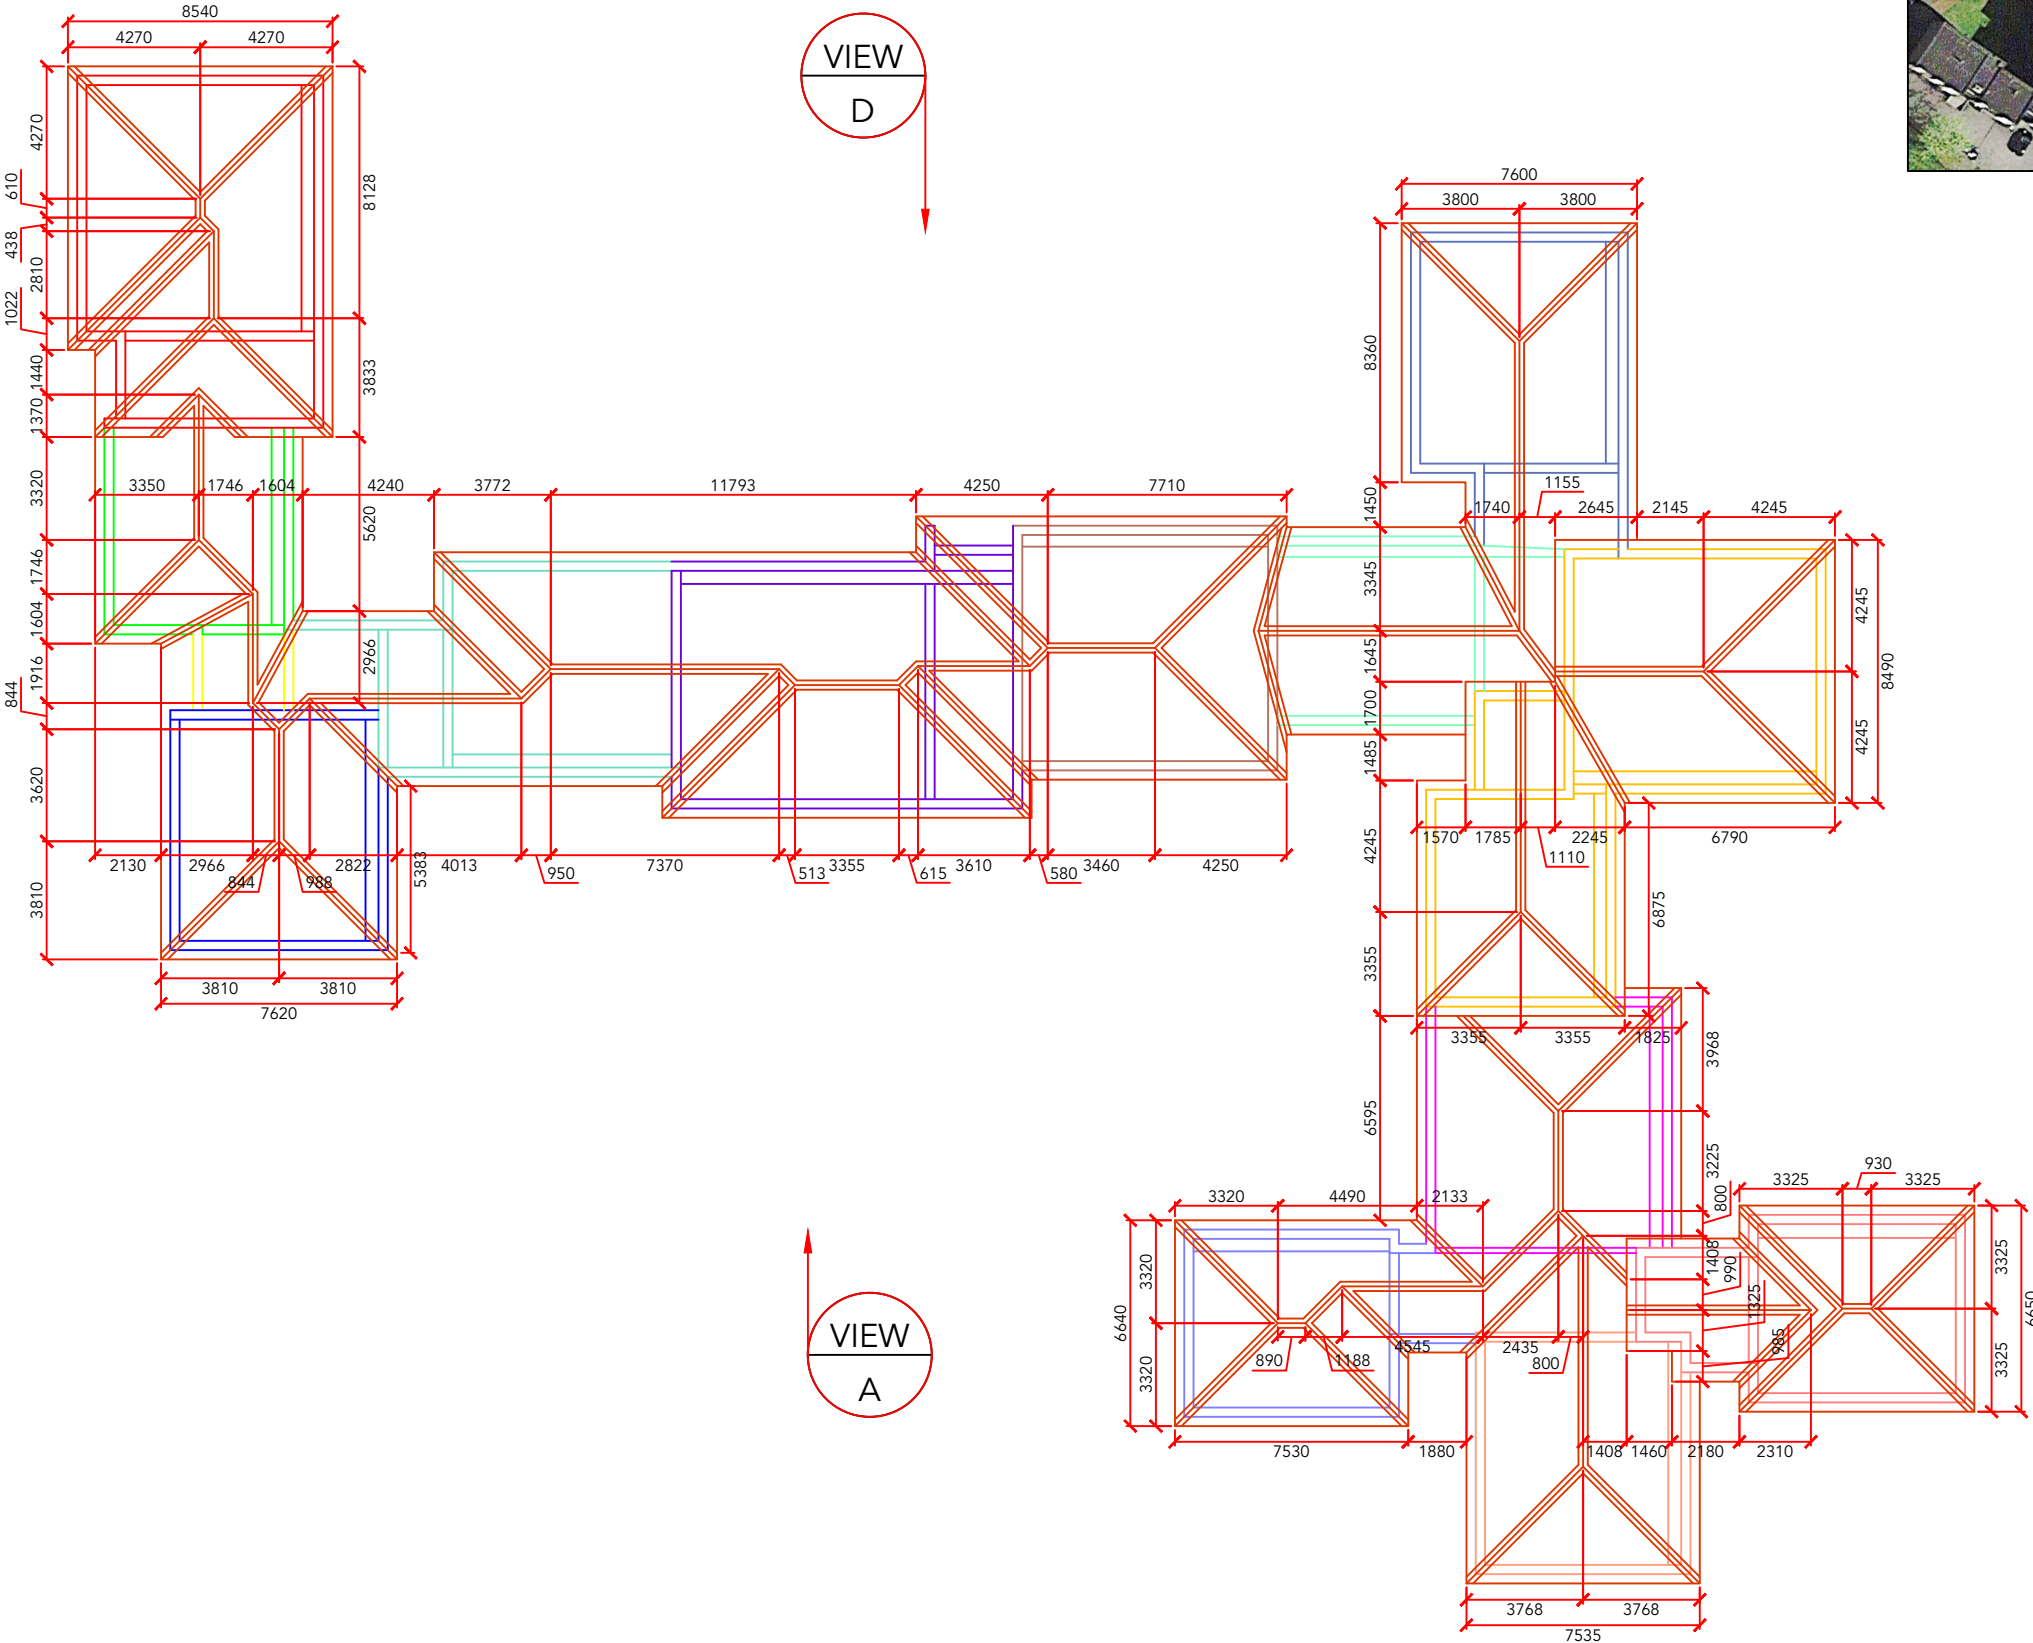


L27 BLOCK 4 PROPOSED NEW ROOF PLAN
J3742 SCALE: 1:250

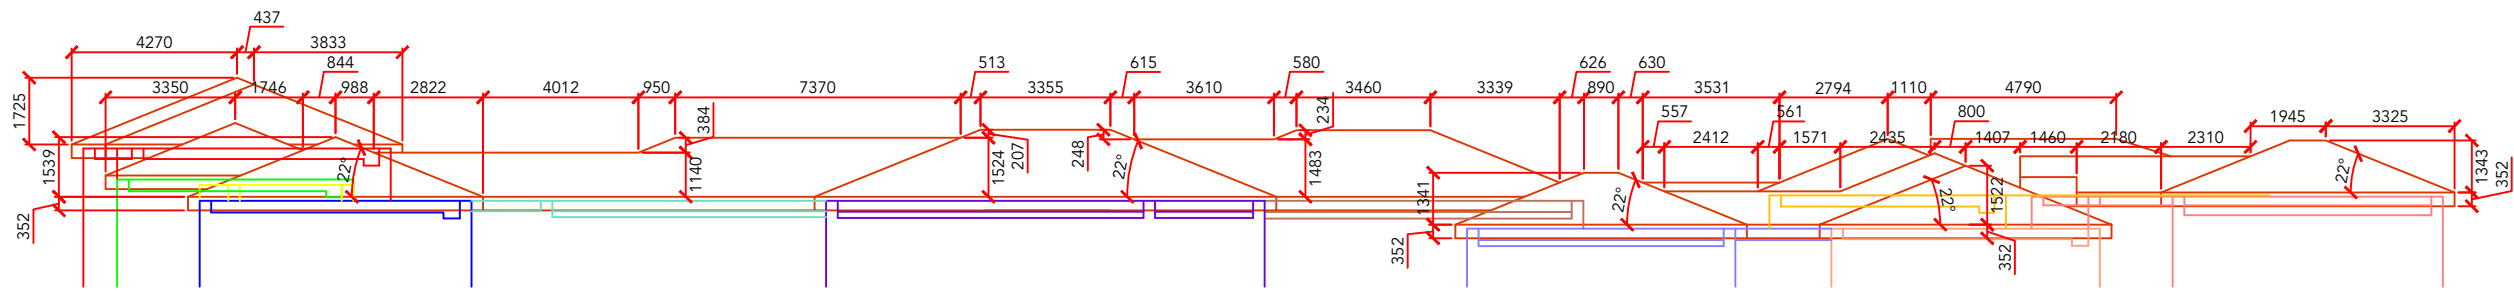


L28 **BLOCK 4 PROPOSED ELEVATION VIEW A**
J3742 **SCALE: 1:200**

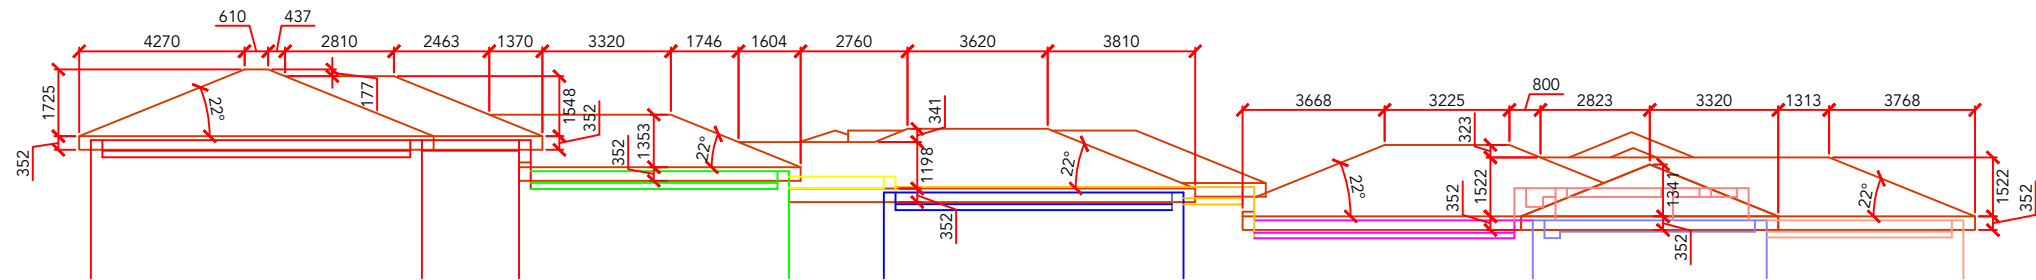

L28 **BLOCK 4 PROPOSED ELEVATION VIEW B**
J3742 **SCALE: 1:200**

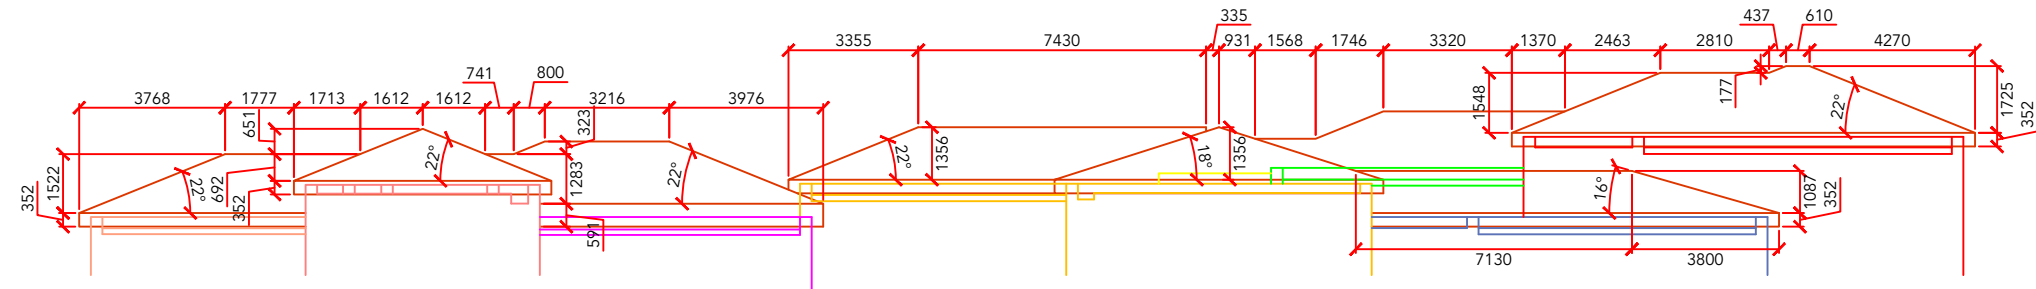

L28 **BLOCK 4 PROPOSED ELEVATION VIEW C**
J3742 **SCALE: 1:200**

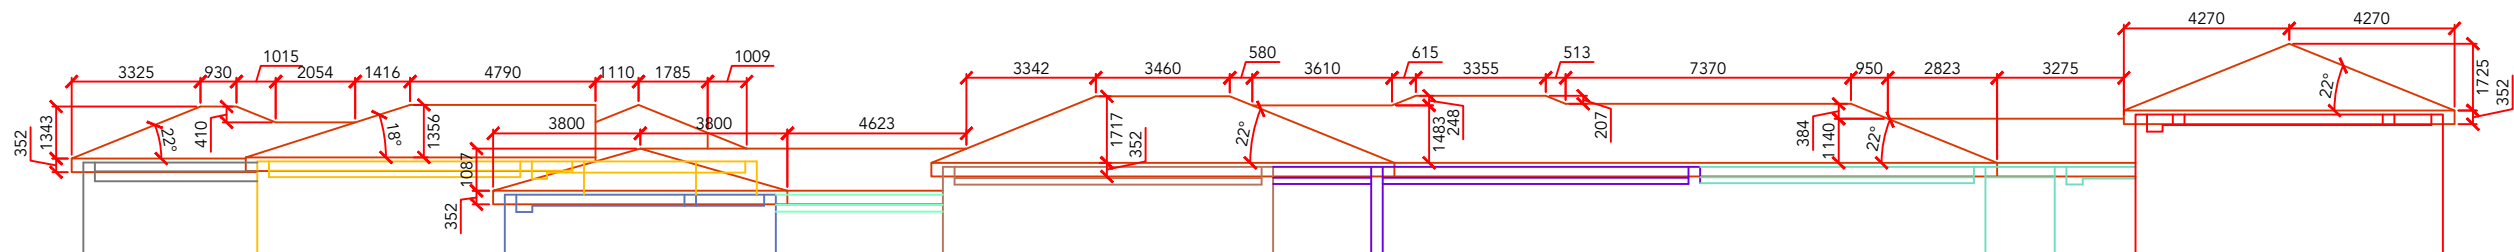

L28 **BLOCK 4 PROPOSED ELEVATION VIEW D**
J3742 **SCALE: 1:200**

- Notes:**
1. All dimensions are in millimeters unless otherwise stated.
 2. Dimensions are not to be scaled from the drawing.
 3. This drawing is to be used for guidance only all sizes must be verified on site.
 4. Dibsa retain copyright of this drawing / design.
 5. All prop heights shown are indicative heights are to be finalised on site.
 6. Contractor to confirm location & direction of all supporting roof members prior to fitting of base members. Advise of any deviation from site drawings prior to construction.
 7. Base fixings are the responsibility of the winning roofing contractor. The minimum structure pullout requirement is as shown in the Dibsa structural engineers calculations. To be proved by site test by installing contractor and results supplied to Dibsa..
 8. Where wall plates are required the supply and fixing is the responsibility of the roofing contractor.
 9. Before proceeding refer to site assembly guides for design principles.
 10. Sheet lengths must not be taken from this drawing.
 11. Purlins are fixed to rafters using Min 4 No. fixings unless shown otherwise in text.
 12. All joints should have the number of fixings as shown or at least 2 per joint/connection minimum.
 13. As Dibsa are an impartial supplier all items shown which are not part of the Dibsa system are for indicative purposes only. Any named products shown are advised by others and not Dibsa.
 14. For cold roof construction it is the responsibility of the roofing contractor to ensure ventilation complies with current building regulations.
 15. Structure bracing must be fitted as Dibsa drawings, guide and calculations.
 16. If in doubt please ask.



SIGNIFICANT RISK

SAFETY, HEALTH AND ENVIRONMENTAL INFORMATION

In addition to the hazards/risks normally associated with the types of work detailed on this drawing, note the following:

CONSTRUCTION:

1, None

MAINTENANCE:

1, None

DECOMMISSIONING/DEMOLITION:

1, None

It is assumed that all works will be carried out by a competent contractor working, where appropriate, to an approved method statement.

Rev.	Date	By	Amendment Description	Chkd.

Drawing Status

PROPOSAL ISSUE



Project Title

RECTORY GREEN PRESTWICH

Drawing Title

BLOCK 4 PROPOSED ELEVATIONS A,B,C & D

Scale

1:200

Date Created

13/08/21

Drawn by

CB

Checked by


SS

Drawing No.

J3742-L28

Revision

D

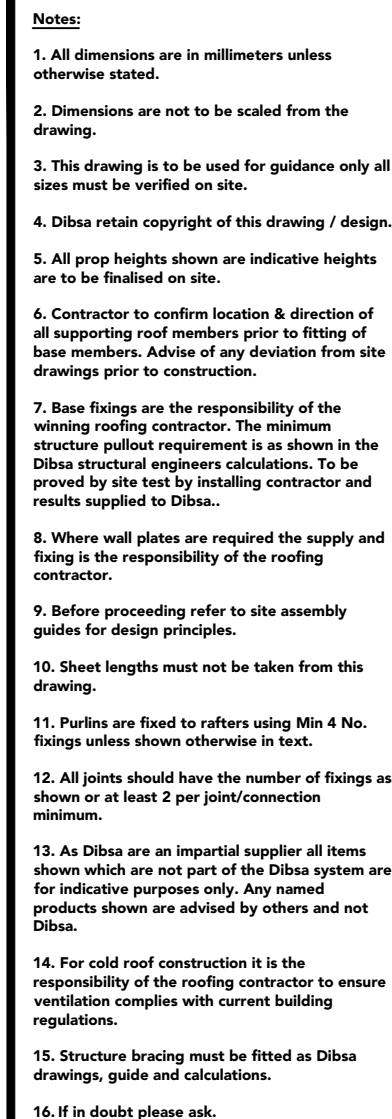

 SIGNIFICANT RISK				
SAFETY, HEALTH AND ENVIRONMENTAL INFORMATION				
In addition to the hazards/risks normally associated with the types of work detailed on this drawing, note the following:				
CONSTRUCTION:				
1, None				
MAINTENANCE:				
1, None				
DECOMMISSIONING/DEMOLITION:				
1, None				
It is assumed that all works will be carried out by a competent contractor working, where appropriate, to an approved method statement.				
Rev.	Date	By	Amendment Description	Chkd.

Drawing Status			
PROPOSAL ISSUE			
			
Dibsa Structures Ltd, Unit 17, Fallbank Ind Estate, Dodworth, Barnsley. S75 3LS E-Mail : info@dibsa.co.uk			
Project Title			
RECTORY GREEN PRESTWICH			
Drawing Title			
BLOCK 6 EXISTING STRUCTURE PLAN			
Scale	Date Created	Drawn by	
1:200	13/08/21	CB	
Paper Size		Checked by	
A3		SS	
Drawing No.		Revision	
J3742-L29		D	



- 30742



- Notes:**
1. All dimensions are in millimeters unless otherwise stated.
 2. Dimensions are not to be scaled from the drawing.
 3. This drawing is to be used for guidance only all sizes must be verified on site.
 4. Dibs retain copyright of this drawing / design.
 5. All prop heights shown are indicative heights are to be finalised on site.
 6. Contractor to confirm location & direction of all supporting roof members prior to fitting of base members. Advise of any deviation from site drawings prior to construction.
 7. Base fixings are the responsibility of the winning roofing contractor. The minimum structure pullout requirement is as shown in the Dibs structural engineers calculations. To be proved by site test by installing contractor and results supplied to Dibs..
 8. Where wall plates are required the supply and fixing is the responsibility of the roofing contractor.
 9. Before proceeding refer to site assembly guides for design principles.
 10. Sheet lengths must not be taken from this drawing.
 11. Purlins are fixed to rafters using Min 4 No. fixings unless shown otherwise in text.
 12. All joints should have the number of fixings as shown or at least 2 per joint/connection minimum.
 13. As Dibs are an impartial supplier all items shown which are not part of the Dibs system are for indicative purposes only. Any named products shown are advised by others and not Dibs.
 14. For cold roof construction it is the responsibility of the roofing contractor to ensure ventilation complies with current building regulations.
 15. Structure bracing must be fitted as Dibs drawings, guide and calculations.
 16. If in doubt please ask.



SIGNIFICANT RISK

SAFETY, HEALTH AND ENVIRONMENTAL INFORMATION

In addition to the hazards/risks normally associated with the types of work detailed on this drawing, note the following:

CONSTRUCTION:

1, None

MAINTENANCE:

1, None

DECOMMISSIONING/DEMOLITION:

1, None

It is assumed that all works will be carried out by a competent contractor working, where appropriate, to an approved method statement.

Rev.	Date	By	Amendment Description	Chkd.

Drawing Status

PROPOSAL ISSUE



Project Title

RECTORY GREEN PRESTWICH

Drawing Title

BLOCK 6 PROPOSED NEW ROOF PLAN

Scale

1:200

Date Created

13/08/21

Drawn by

CB

Checked by


SS

Drawing No.


J3742-L31

Revision


D

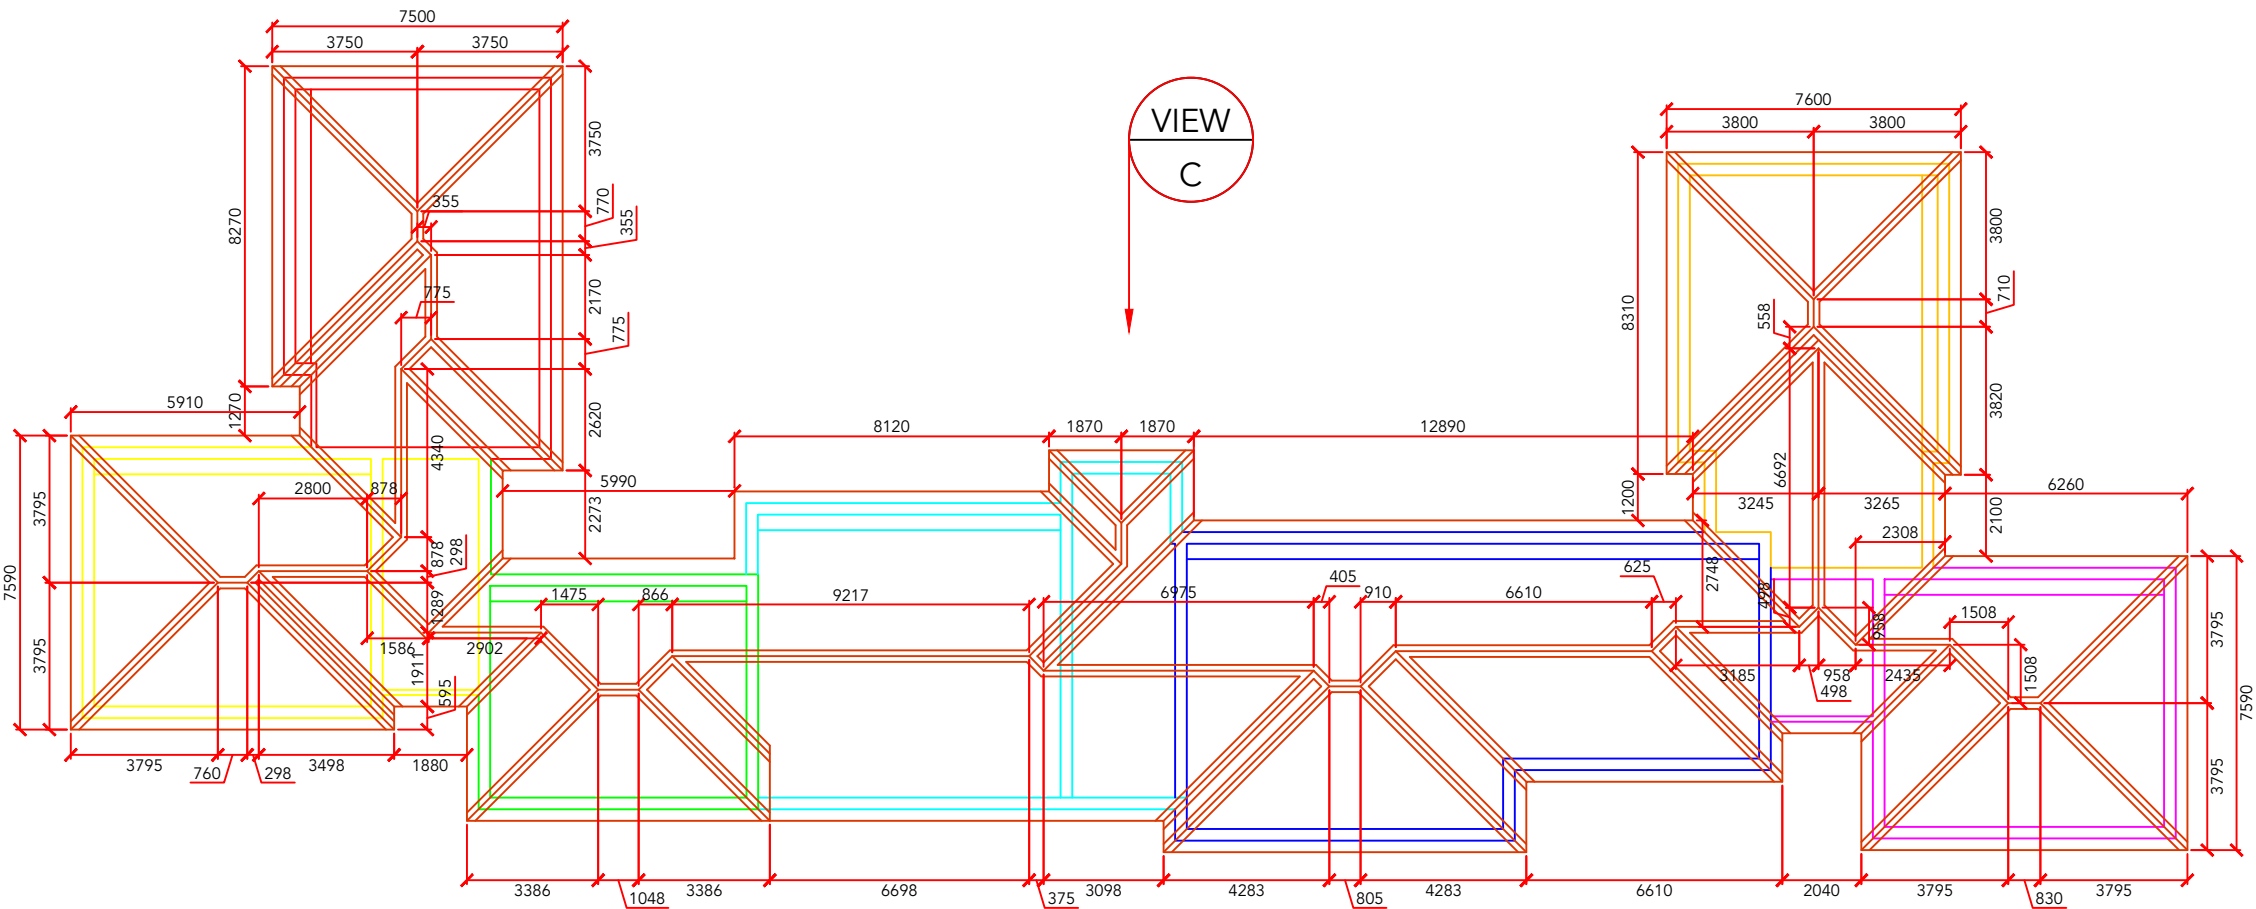


L31
J3742 **BLOCK 6 PROPOSED NEW ROOF PLAN**
SCALE: 1:200

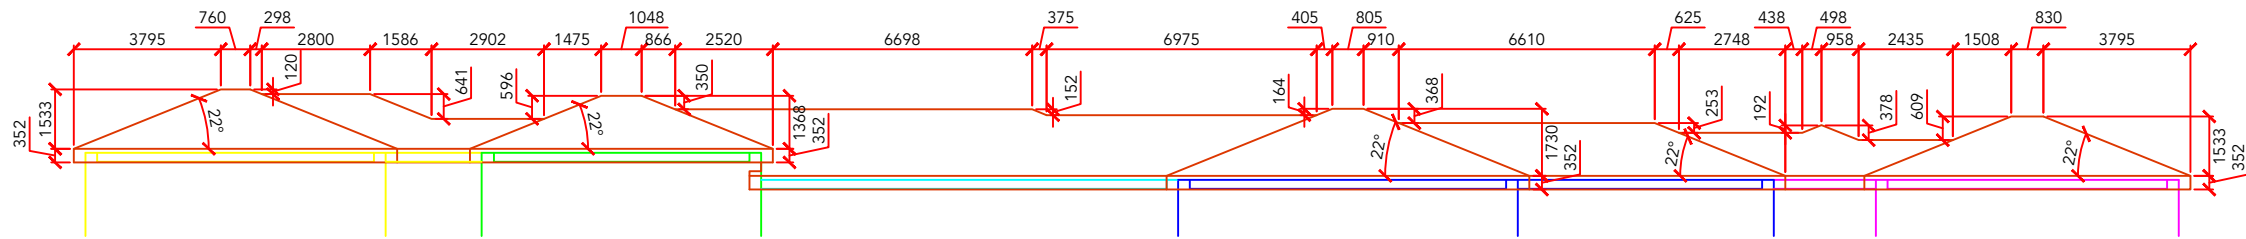


L32 **BLOCK 6 PROPOSED ELEVATION VIEW A**
J3742 **SCALE: 1:200**

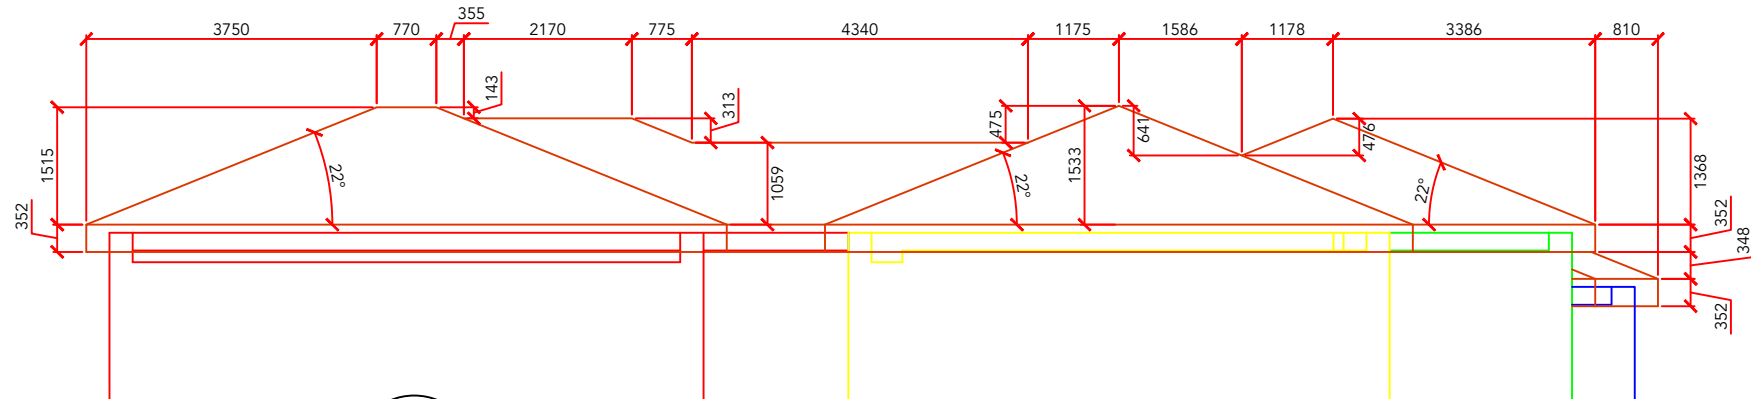

L32 **BLOCK 6 PROPOSED ELEVATION VIEW B**
J3742 **SCALE: 1:100**

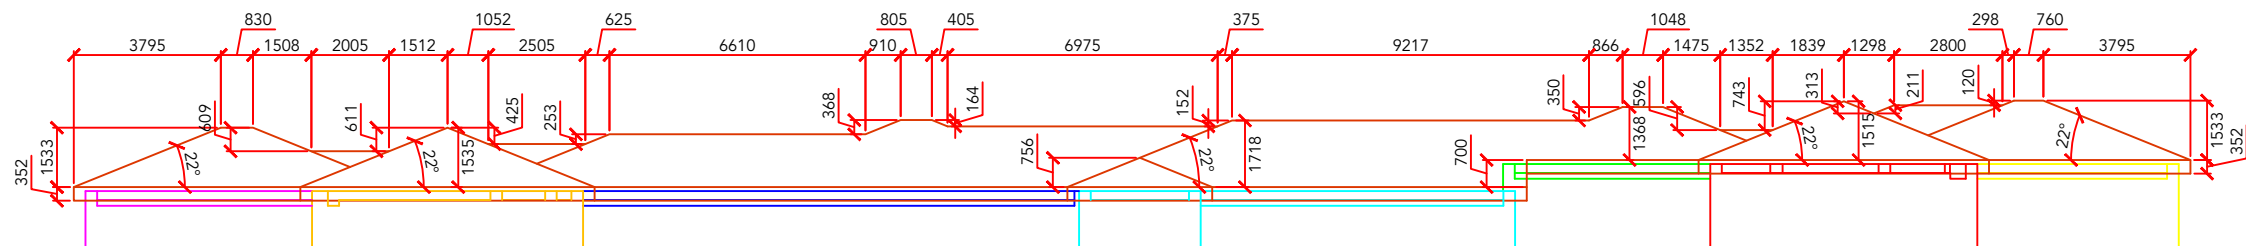

L32 **BLOCK 6 PROPOSED ELEVATION VIEW C**
J3742 **SCALE: 1:200**

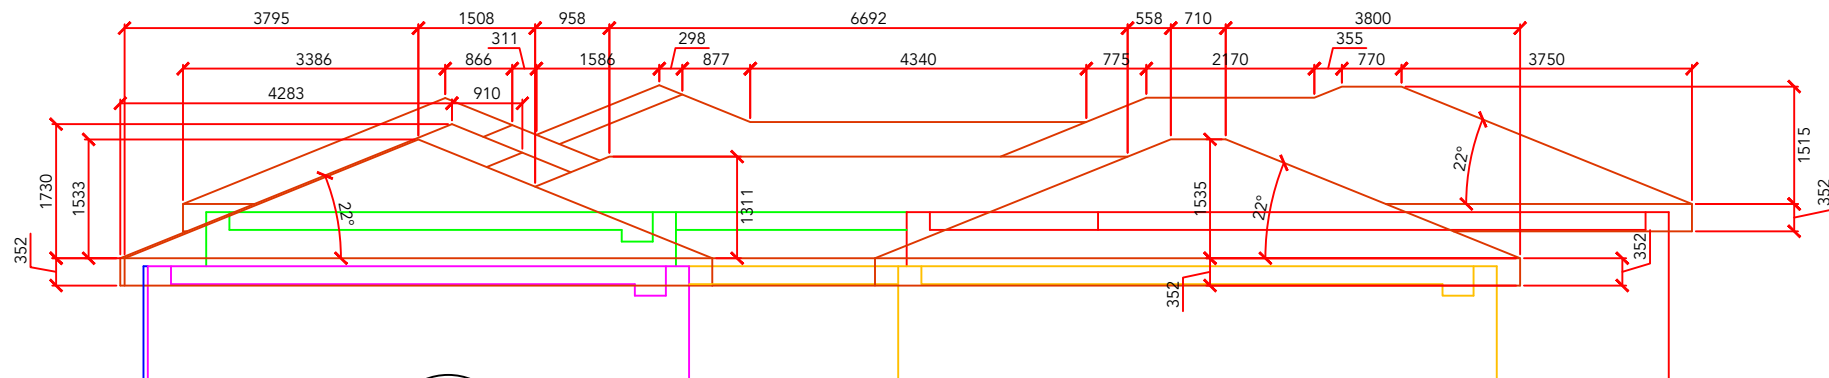

L32 **BLOCK 6 PROPOSED ELEVATION VIEW D**
J3742 **SCALE: 1:100**

- Notes:**
1. All dimensions are in millimeters unless otherwise stated.
 2. Dimensions are not to be scaled from the drawing.
 3. This drawing is to be used for guidance only all sizes must be verified on site.
 4. Dibs retain copyright of this drawing / design.
 5. All prop heights shown are indicative heights are to be finalised on site.
 6. Contractor to confirm location & direction of all supporting roof members prior to fitting of base members. Advise of any deviation from site drawings prior to construction.
 7. Base fixings are the responsibility of the winning roofing contractor. The minimum structure pullout requirement is as shown in the Dibs structural engineers calculations. To be proved by site test by installing contractor and results supplied to Dibs..
 8. Where wall plates are required the supply and fixing is the responsibility of the roofing contractor.
 9. Before proceeding refer to site assembly guides for design principles.
 10. Sheet lengths must not be taken from this drawing.
 11. Purlins are fixed to rafters using Min 4 No. fixings unless shown otherwise in text.
 12. All joints should have the number of fixings as shown or at least 2 per joint/connection minimum.
 13. As Dibs are an impartial supplier all items shown which are not part of the Dibs system are for indicative purposes only. Any named products shown are advised by others and not Dibs.
 14. For cold roof construction it is the responsibility of the roofing contractor to ensure ventilation complies with current building regulations.
 15. Structure bracing must be fitted as Dibs drawings, guide and calculations.
 16. If in doubt please ask.



SIGNIFICANT RISK

SAFETY, HEALTH AND ENVIRONMENTAL INFORMATION

In addition to the hazards/risks normally associated with the types of work detailed on this drawing, note the following:

CONSTRUCTION:

1, None

MAINTENANCE:

1, None

DECOMMISSIONING/DEMOLITION:

1, None

It is assumed that all works will be carried out by a competent contractor working, where appropriate, to an approved method statement.

Rev.	Date	By	Amendment Description	Chkd.

Drawing Status

PROPOSAL ISSUE



RECTORY GREEN PRESTWICH

BLOCK 6 PROPOSED ELEVATIONS A,B,C & D

Scale	1:200	Date Created	13/08/21	Drawn by	CB
Paper Size	A3	Checked by	SS	Revision	
Drawing No.	J3742-L32				D



Notes:

1. All dimensions are in millimeters unless otherwise stated.
2. Dimensions are not to be scaled from the drawing.
3. This drawing is to be used for guidance only all sizes must be verified on site.
4. Dibs retain copyright of this drawing / design.
5. All prop heights shown are indicative heights are to be finalised on site.
6. Contractor to confirm location & direction of all supporting roof members prior to fitting of base members. Advise of any deviation from site drawings prior to construction.
7. Base fixings are the responsibility of the winning roofing contractor. The minimum structure pullout requirement is as shown in the Dibs structural engineers calculations. To be proved by site test by installing contractor and results supplied to Dibs..
8. Where wall plates are required the supply and fixing is the responsibility of the roofing contractor.
9. Before proceeding refer to site assembly guides for design principles.
10. Sheet lengths must not be taken from this drawing.
11. Purlins are fixed to rafters using Min 4 No. fixings unless shown otherwise in text.
12. All joints must have the number of fixings as shown or at least 2 per joint/connection minimum.
13. As Dibs are an impartial supplier all items shown which are not part of the Dibs system are for indicative purposes only. Any named products shown are advised by others and not Dibs.
14. For cold roof construction it is the responsibility of the roofing contractor to ensure ventilation complies with current building regulations.
15. Structure bracing must be fitted as Dibs drawings, guide and calculations.
16. If in doubt please ask.



SIGNIFICANT RISK

SAFETY, HEALTH AND ENVIRONMENTAL INFORMATION

In addition to the hazards/risks normally associated with the types of work detailed on this drawing, note the following:

CONSTRUCTION:

1, None

MAINTENANCE:

1, None

DECOMMISSIONING/DEMOLITION:

1, None

It is assumed that all works will be carried out by a competent contractor working, where appropriate, to an approved method statement.

Drawing Status

PROPOSAL ISSUE

dibsa
STRUCTURES

Dibsa Structures Ltd, Unit 17, Fallbank Ind Estate, Dodworth, Barnsley, S75 3LS
E-Mail : info@dibsa.co.uk


Project Title

**RECTORY GREEN
PRESTWICH**





Drawing Title

**BLOCK 7 EXISTING
STRUCTURE PLAN**

Scale	1:130	Date Created	13/08/21	Drawn by	CB
Paper Size	A3			Checked by	SS
Drawing No.				Revision	
J3742-L33				D	

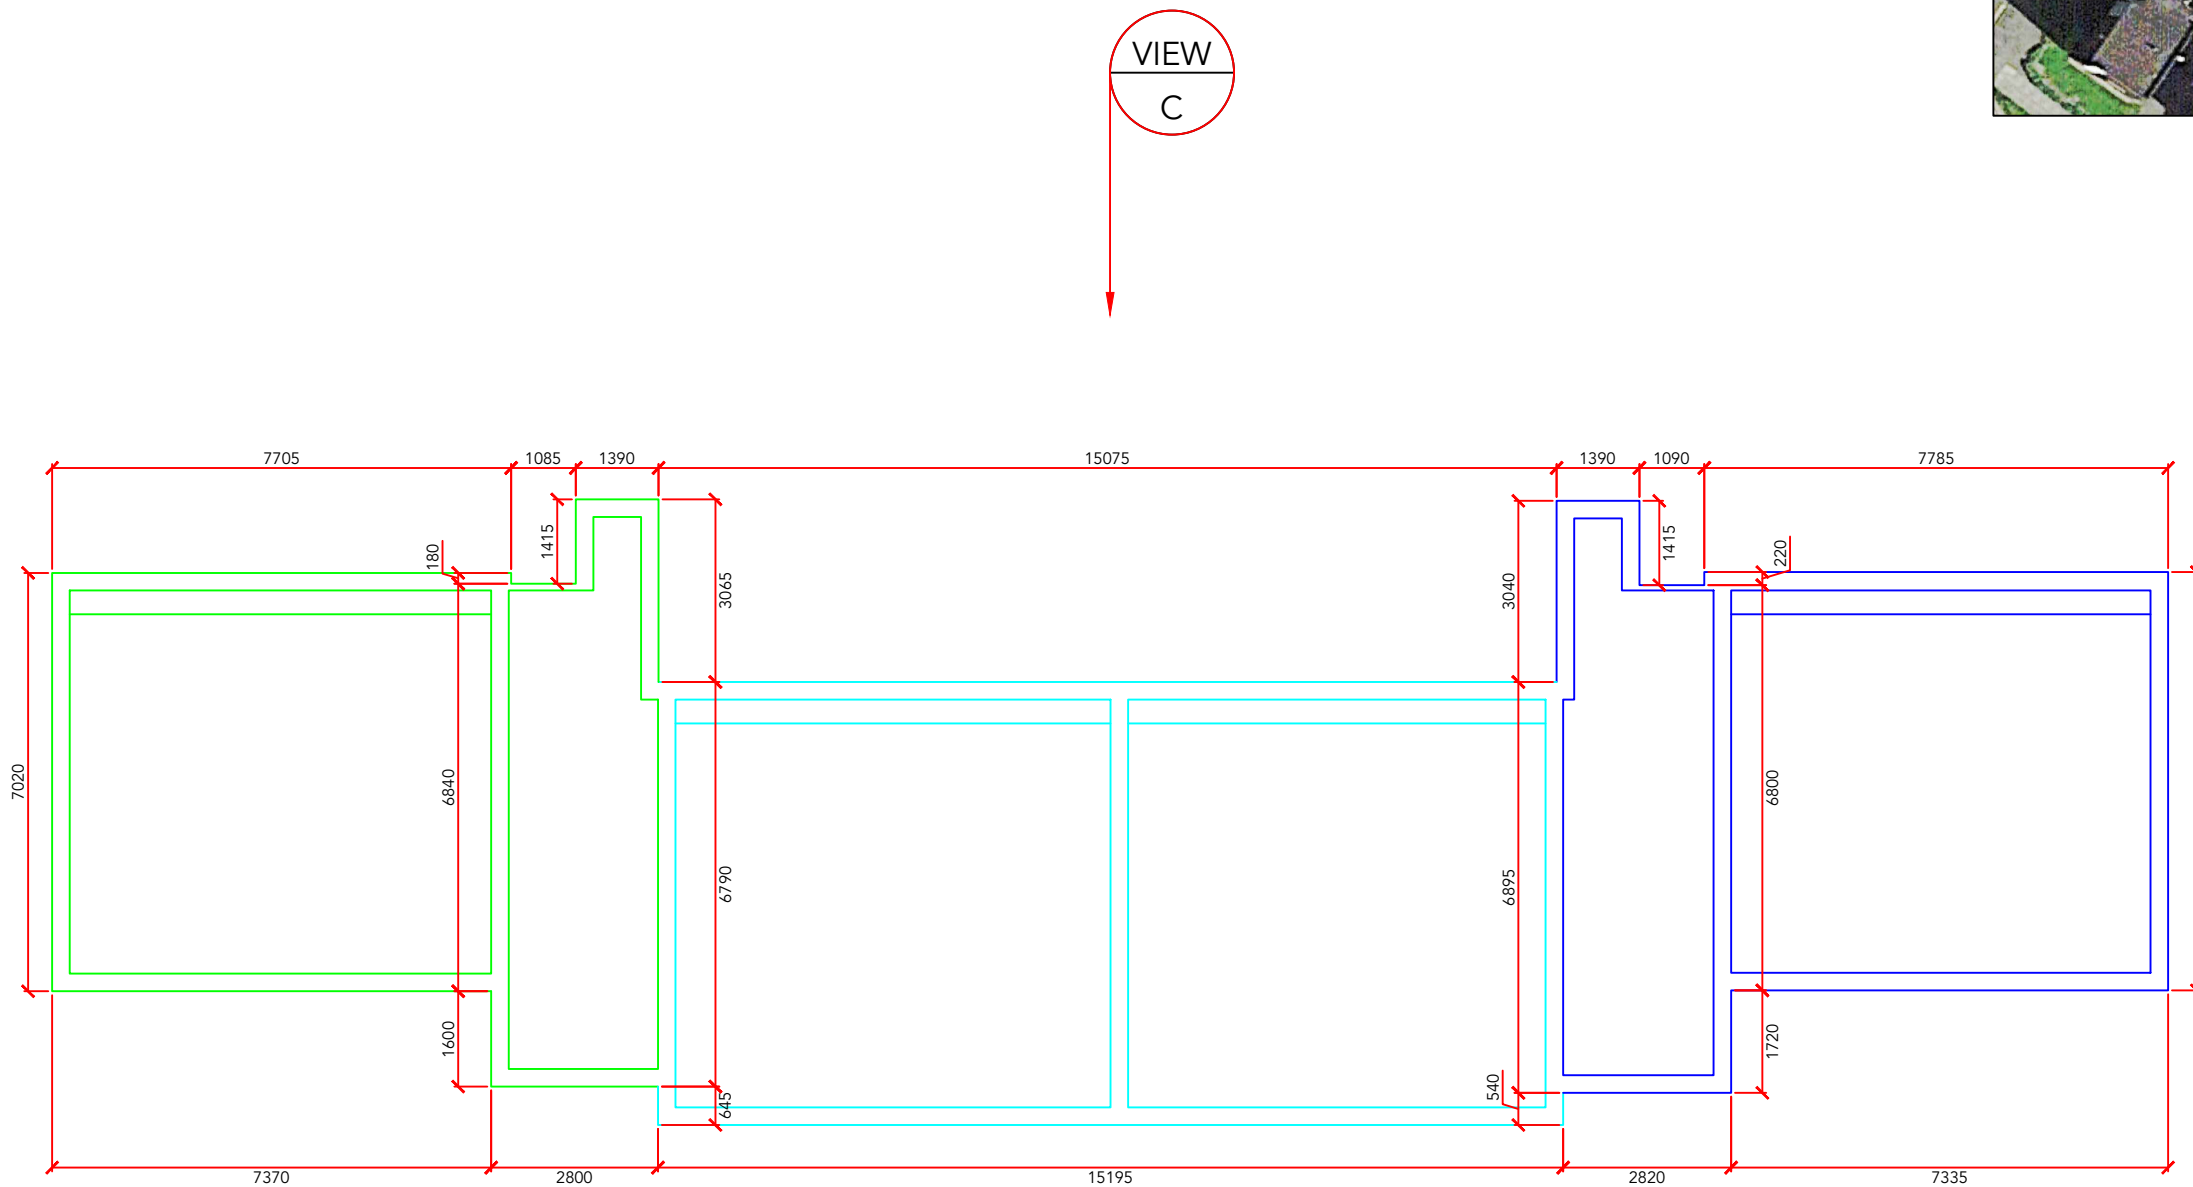

L33 BLOCK 7 EXISTING STRUCTURE PLAN
J3742 SCALE: 1:130

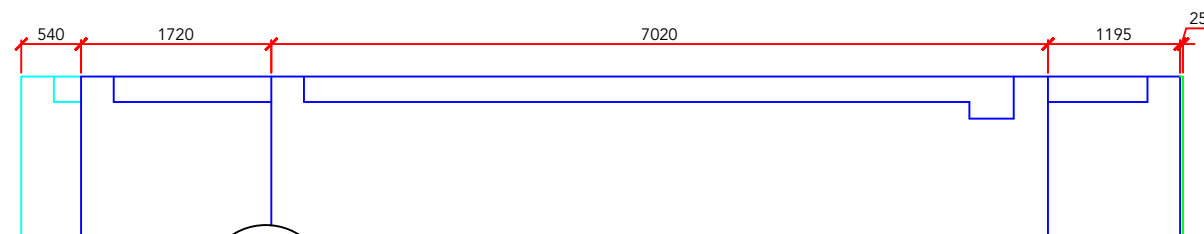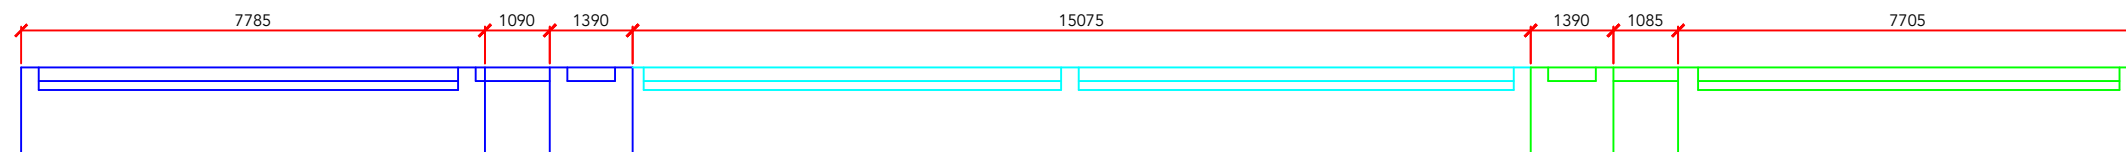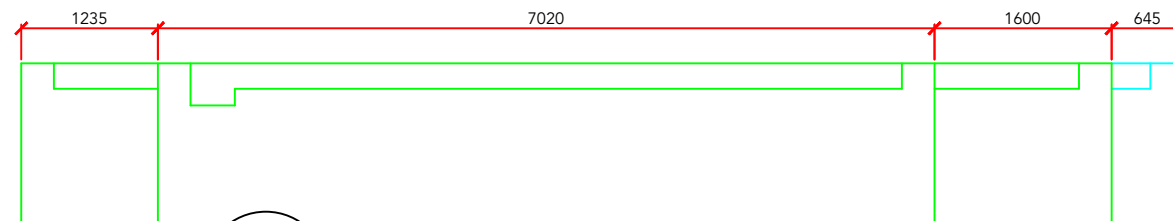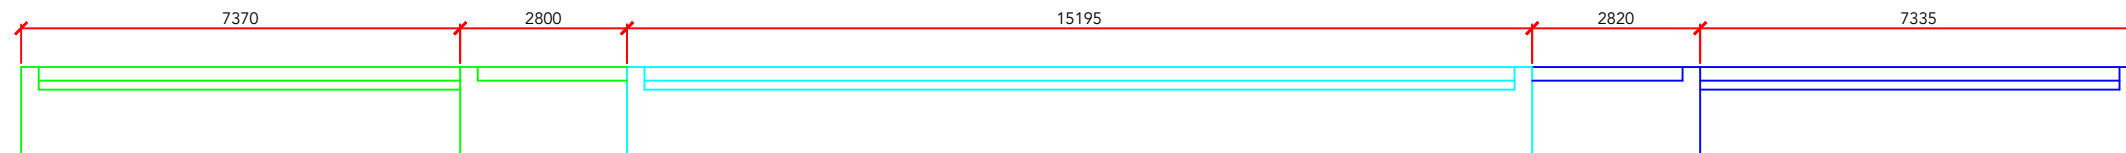

Notes:

1. All dimensions are in millimeters unless otherwise stated.
2. Dimensions are not to be scaled from the drawing.
3. This drawing is to be used for guidance only all sizes must be verified on site.
4. Dibs retain copyright of this drawing / design.
5. All prop heights shown are indicative heights are to be finalised on site.
6. Contractor to confirm location & direction of all supporting roof members prior to fitting of base members. Advise of any deviation from site drawings prior to construction.
7. Base fixings are the responsibility of the winning roofing contractor. The minimum structure pullout requirement is as shown in the Dibs structural engineers calculations. To be proved by site test by installing contractor and results supplied to Dibs..
8. Where wall plates are required the supply and fixing is the responsibility of the roofing contractor.
9. Before proceeding refer to site assembly guides for design principles.
10. Sheet lengths must not be taken from this drawing.
11. Purlins are fixed to rafters using Min 4 No. fixings unless shown otherwise in text.
12. All joints should have the number of fixings as shown or at least 2 per joint/connection minimum.
13. As Dibs are an impartial supplier all items shown which are not part of the Dibs system are for indicative purposes only. Any named products shown are advised by others and not Dibs.
14. For cold roof construction it is the responsibility of the roofing contractor to ensure ventilation complies with current building regulations.
15. Structure bracing must be fitted as Dibs drawings, guide and calculations.
16. If in doubt please ask.



SIGNIFICANT RISK

SAFETY, HEALTH AND ENVIRONMENTAL INFORMATION

In addition to the hazards/risks normally associated with the types of work detailed on this drawing, note the following:

CONSTRUCTION:

1, None

MAINTENANCE:

1, None

DECOMMISSIONING/DEMOLITION:

1, None

It is assumed that all works will be carried out by a competent contractor working, where appropriate, to an approved method statement.

Rev.	Date	By	Amendment Description	Chkd.
------	------	----	-----------------------	-------

Drawing Status

PROPOSAL ISSUE

— 3 —

dibea

UUSA

STRUCTURES

Dibsa Structures Ltd, Unit 17, Fallbank Ind Estate, Dodworth, Barnsley. S75 3LS
E-Mail : info@dibsa.co.uk

Object Title

RECTORY GREEN

RESTORATION GREEN PRESTWICH

FRESTWICH

BLOCK 3 EXISTING

BLOCK 7 / EXISTING

ELEVATIONS A,B,C & D

Scale	Date Created	Drawn by
1-130-1-70		GP

1:130 1:70	13/08/21	CB
------------	----------	----

Paper Size A3	15/08/21	Checked by SS
-------------------------	----------	-------------------------

AS		SS
Residence No.		Residence

Drawing No.	
Revision	

J3742-L34	D
-----------	---

[illegible]



