



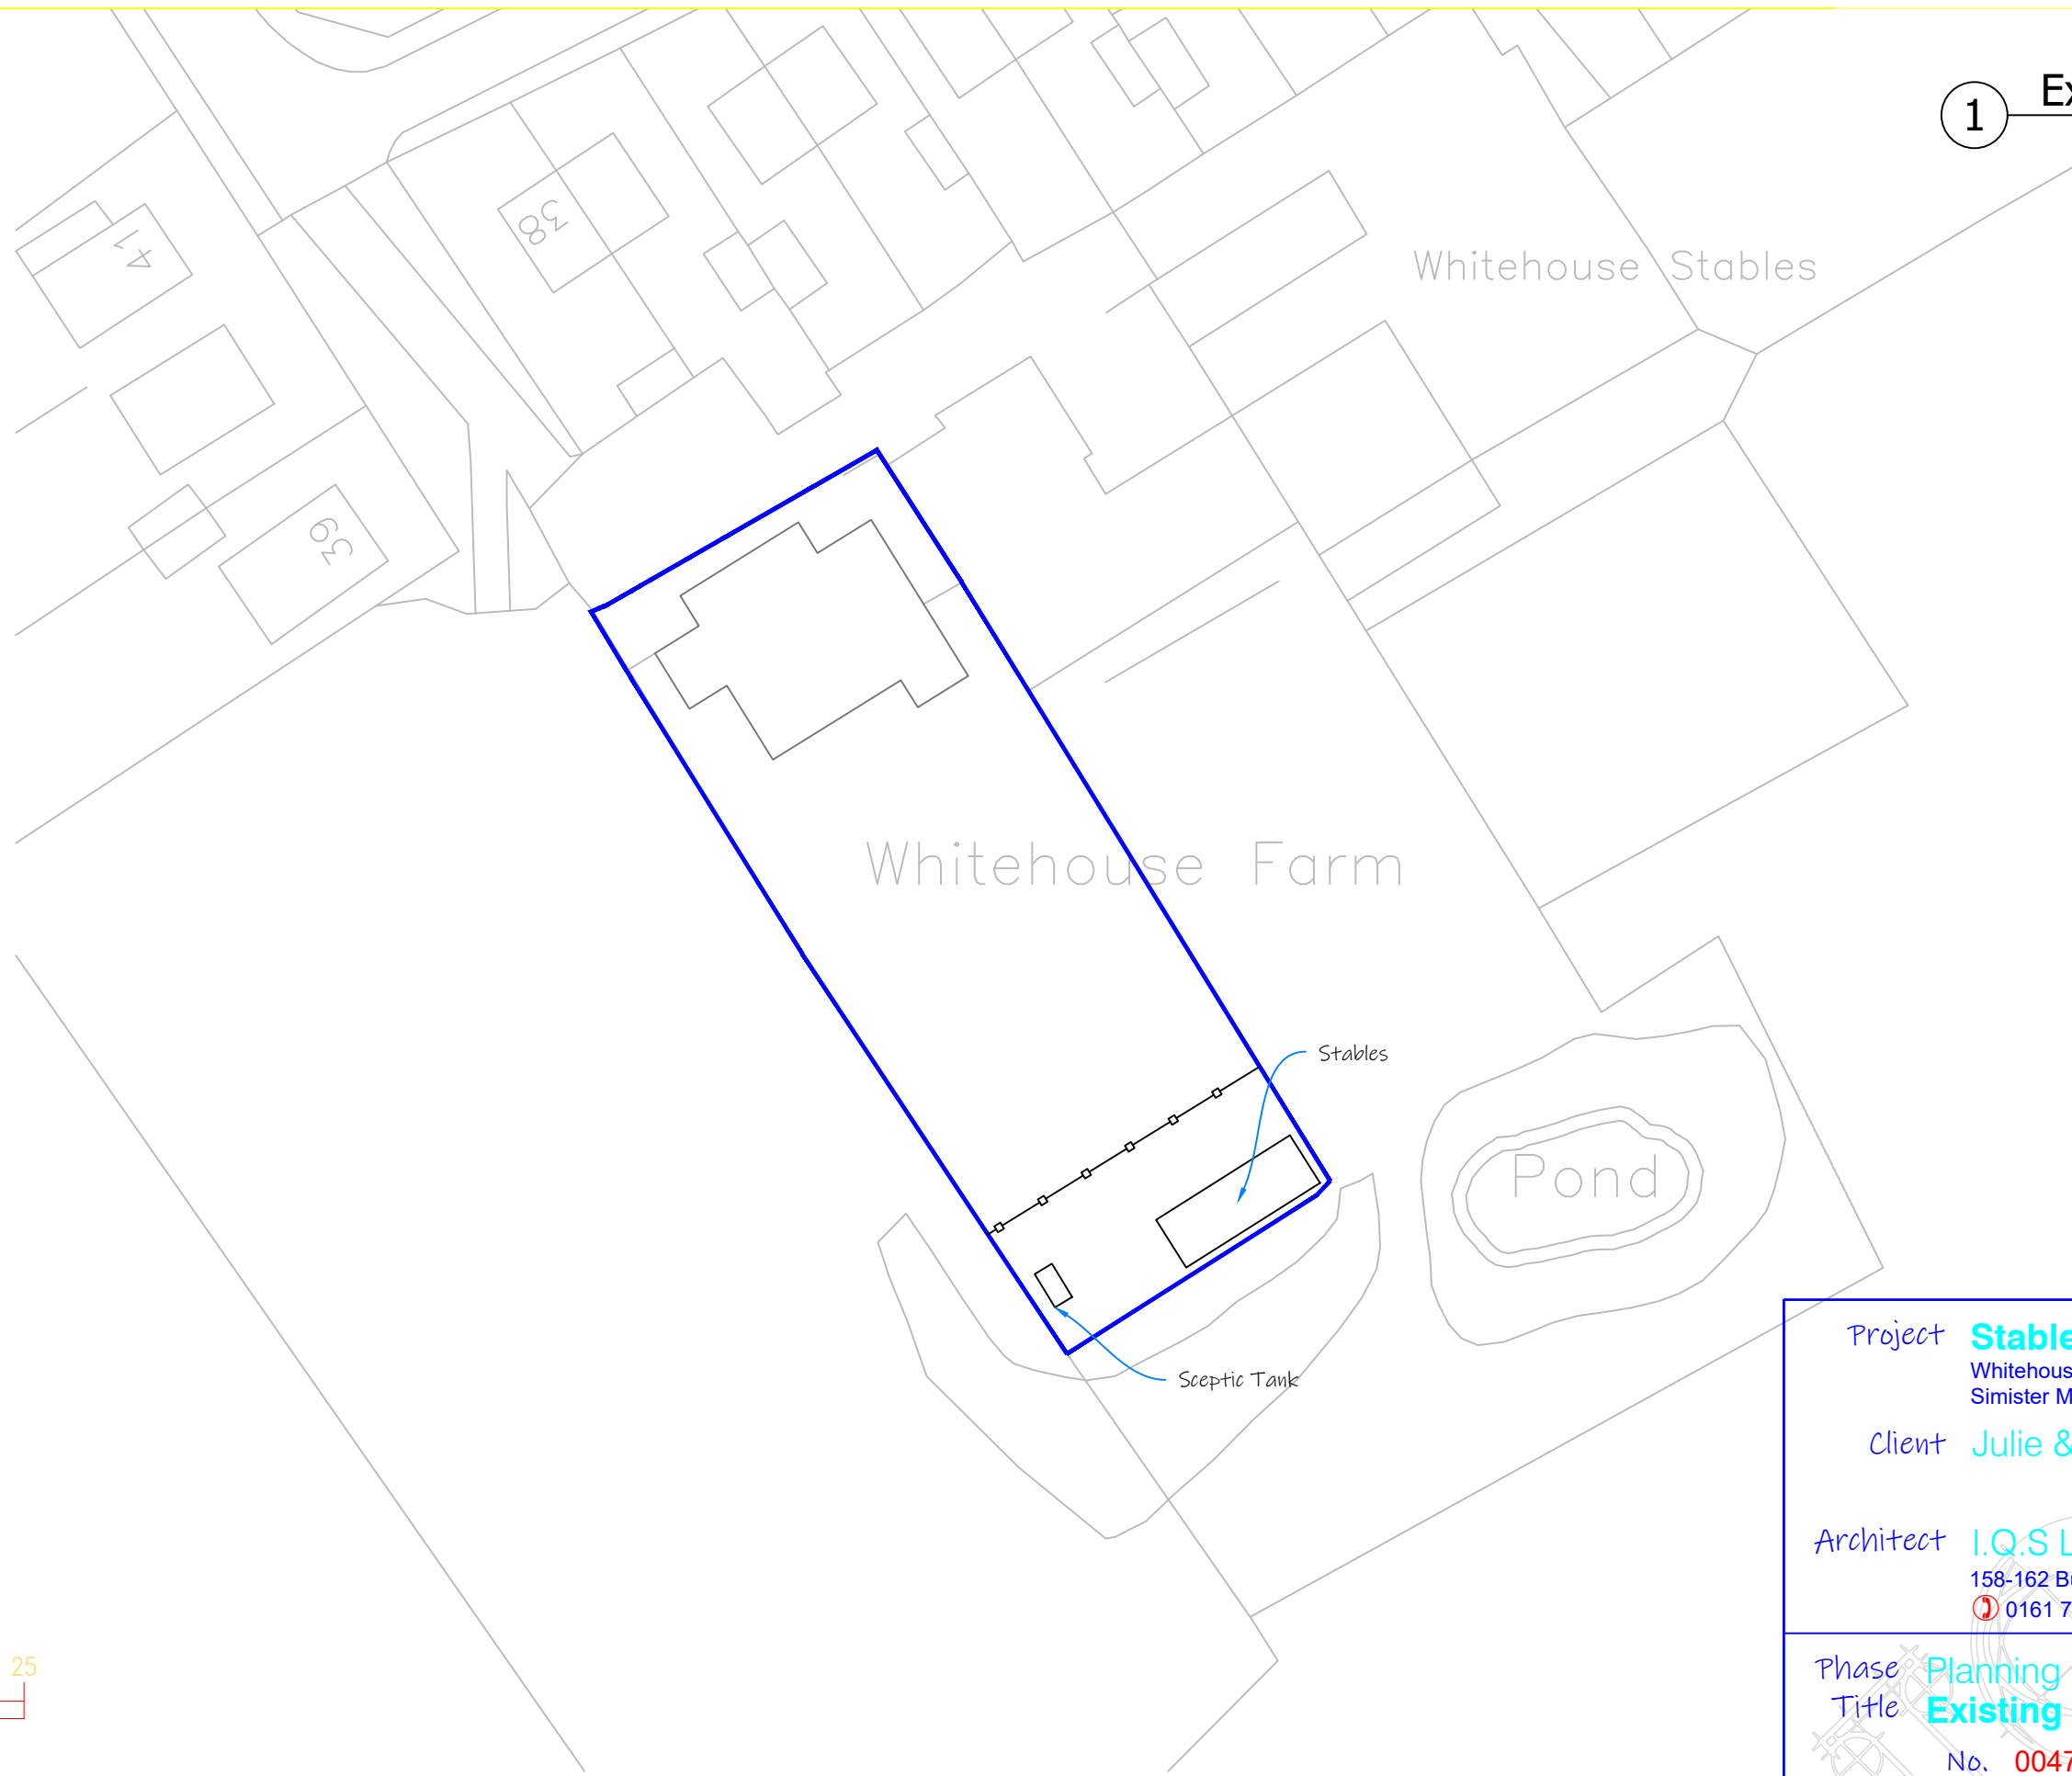

Project	Stable Conversion Whitehouse Farm, Farm Lane Simister M25 2RX		
Client	Julie & Jason Bangbala		
Architect	I.Q.S Limited 158-162 Bury New Road, Whitefield M45 6AD 0161 767 9862 Web: www.iqs.co.uk		
Phase	Planning		
Title	Existing Site Plan		
No.	0047-0045-001		Size: A3
Drawn By	Ben Dickinson		
Approved By	W.T.W		
Rev	~	Date: 22.03.23	

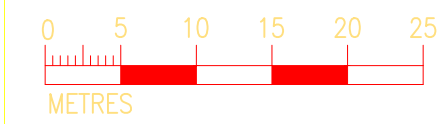

1 : 500

Ordnance Survey (c) Crown Copyright 2014. All rights reserved. Licence number 100022432

