




1 Existing Front Elevation
Scale: 1:100

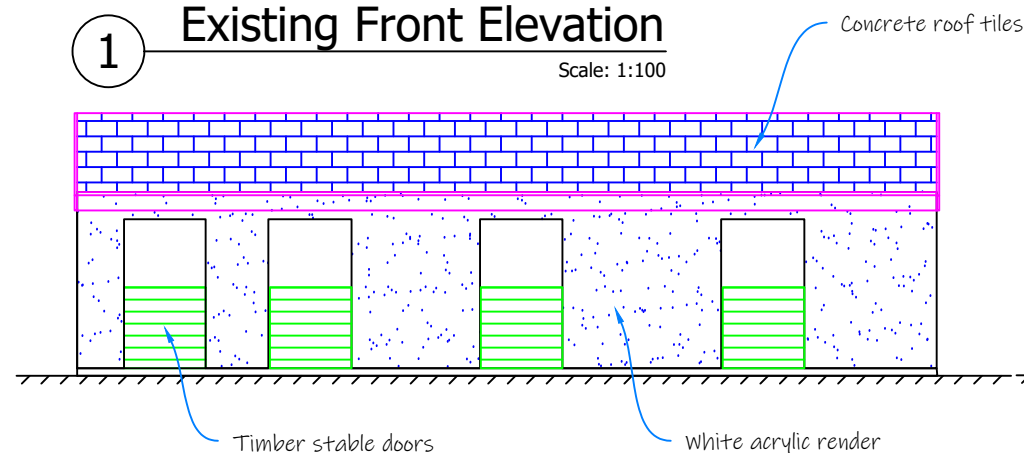


2 Existing Rear Elevation
Scale: 1:100

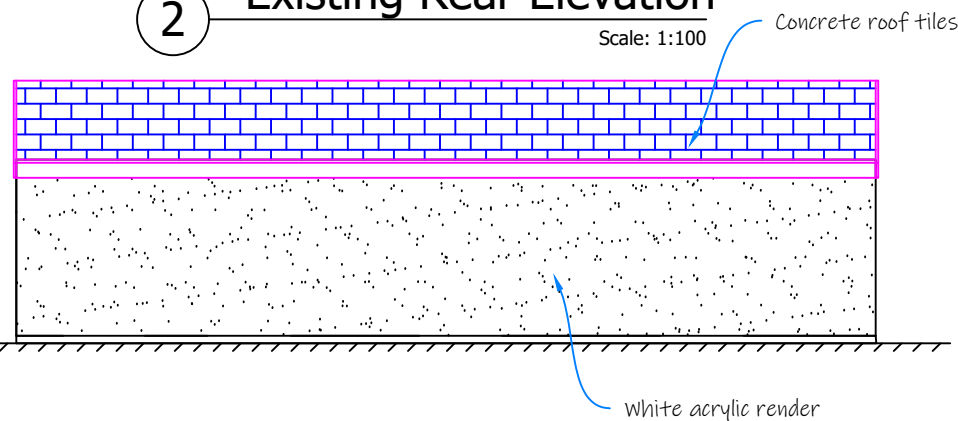


2 Existing East/West Section
Scale: 1:100

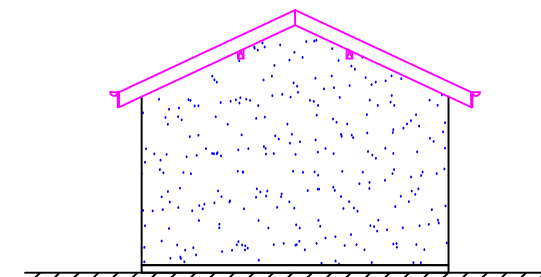




1 Existing Floor Plan
Scale: 1:100

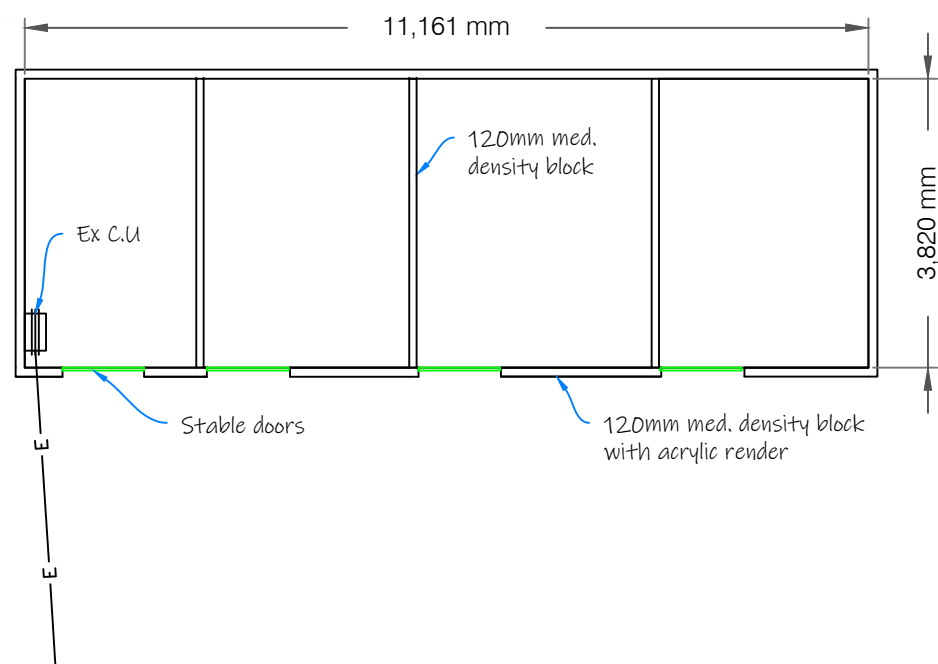

2 Existing Roof Plan
Scale: 1:100

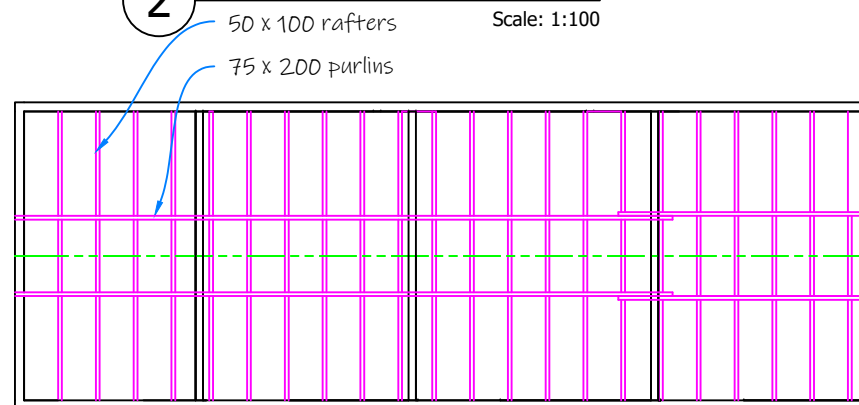

2 Existing General section
Scale: 1:100

 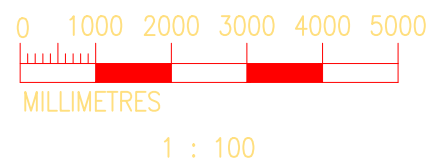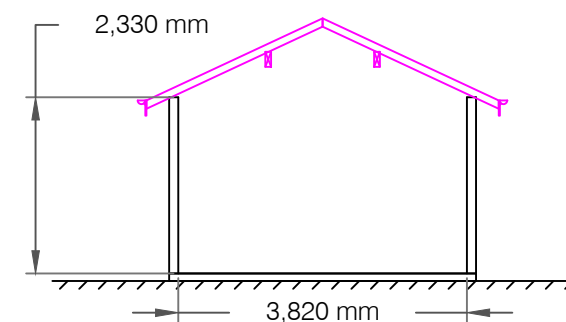

Project **Stable Conversion**
Whitehouse Farm, Farm Lane
Simister M25 2RX

Client **Julie & Jason Bangbala**

Architect **I.Q.S Limited**
158-162 Bury New Road, Whitefield M45 6AD
0161 767 9862 Web: www.iqs.co.uk

Phase **Planning**
Title **Existing Elevations**

No. **0047-0045-002**
Drawn By **Ben Dickinson**
Approved By **W.T.W**
Rev **~** Date: **XXXX**

Size: **A3**