


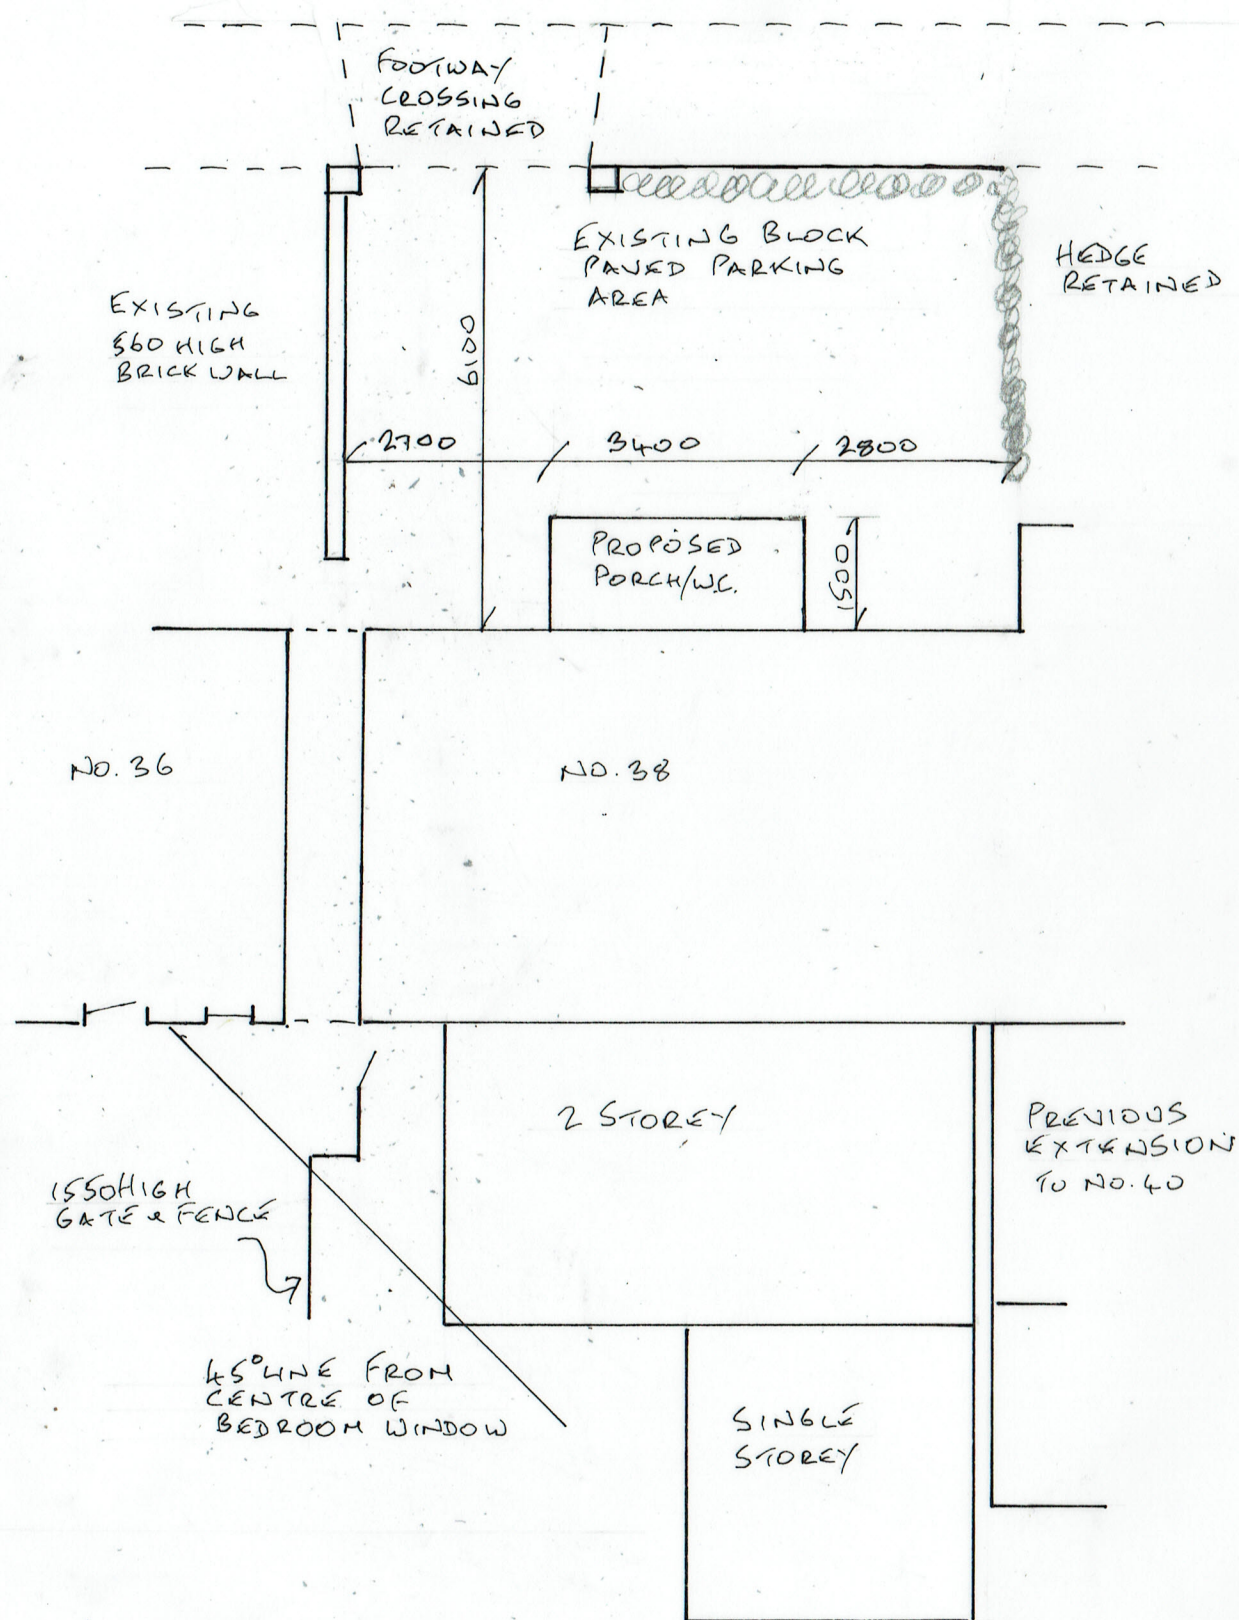

REAR ELEVATION

8A ADDITIONAL DETAILS

09/05/2022 - CROSSING RETAINED
28/04/2022

22/681/08A

0 METRES 5
SCALE 1:100 @ A3

FRONT PORCH & REAR EXTENSION
38 MORLEY STREET, BURY BL9 9JQ