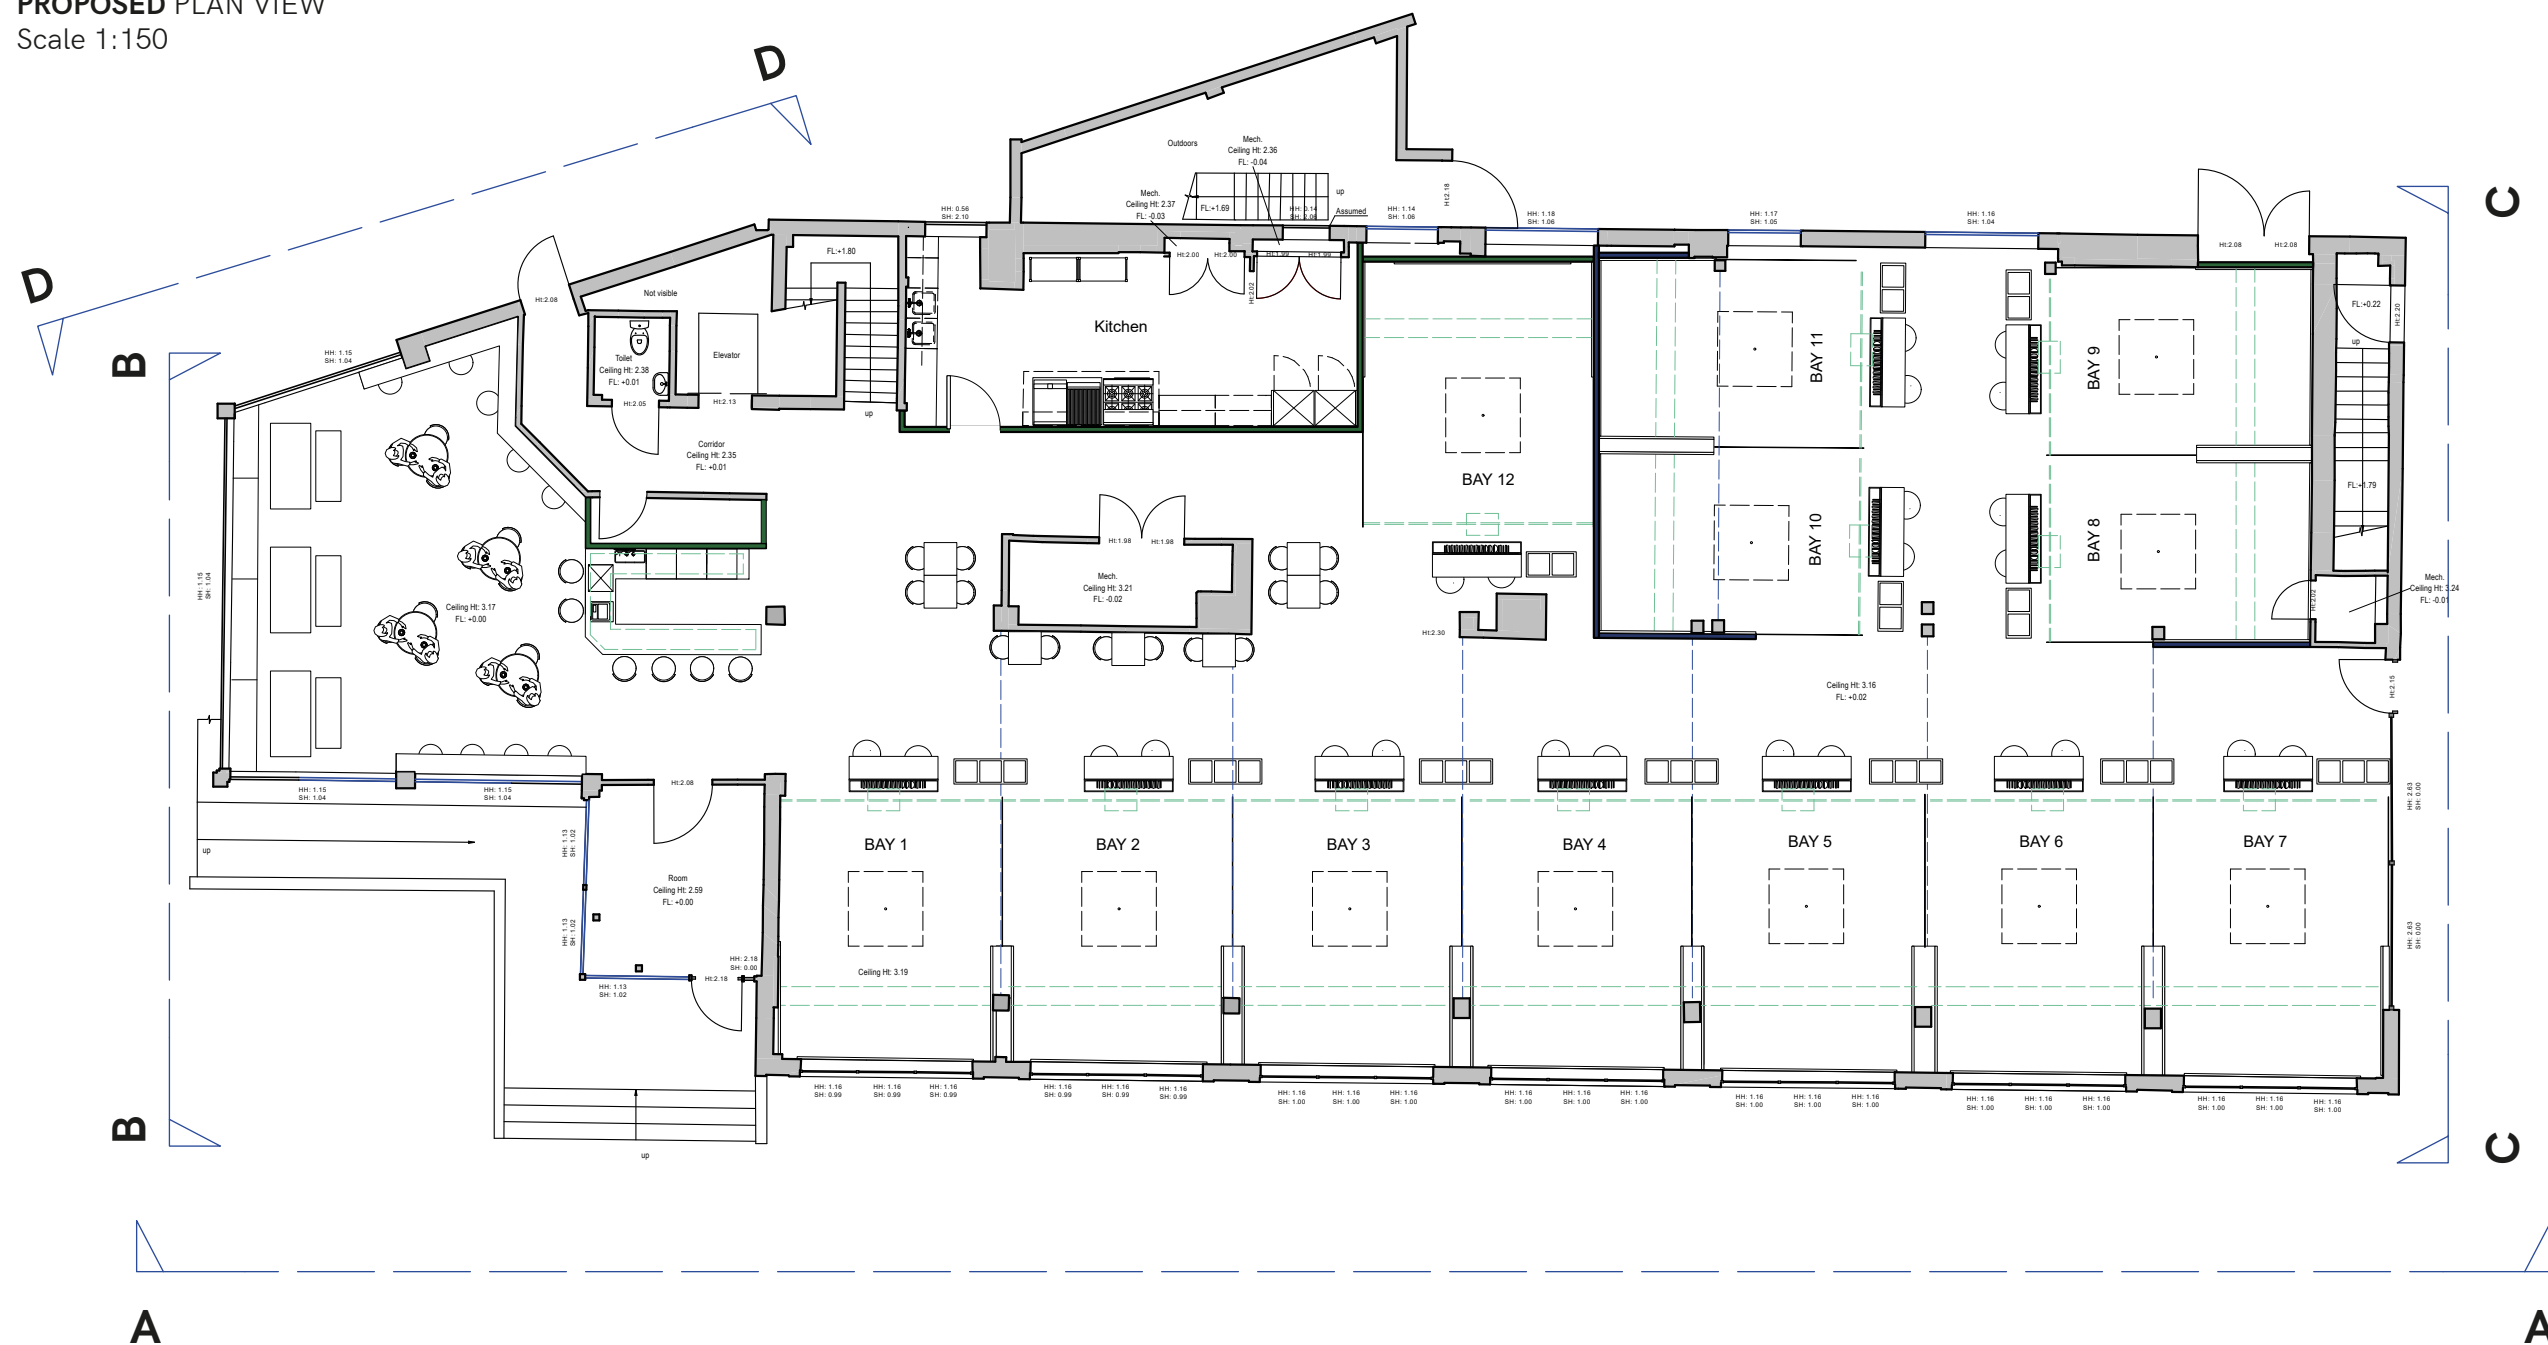


The collage consists of five photographs of the Evolve Military College building. The building is a two-story structure with a brick base and a grey metal frame with large glass windows. A red car is parked in front of the building in several of the photos. One photo shows a sign that reads "EVOLVE MILITARY COLLEGE" and "PRIVATE CAR PARK - PLEASE SIGN IN AT RECEPTION".


PROPOSED PLAN VIEW
Scale 1:150

SCALE BAR 1:150 @ A3


+implementing
your brand15 Barnes Wallis Rd, Fareham
Hampshire PO15 5TTTel: 023 8023 2311
Web: www.innovatesigns.co.uk
Email: info@innovatesigns.co.uk

Client	HUKD			Title	Proposal	Rev	Date	Description	Drw By
Site Name	Bury			Date	08/08/2022	A	18/03/22	Initial Visual	SB
Job No.	-	Epos Code	-	Scale	Do Not Scale	B	08/08/22	Crushed edge building cladding omitted	SB
Proj Type	External signage			Drawn	SB	-	-	-	-
PM	MC			Drwg No.	B	-	-	-	-


This drawing is for approval purposes.
Please check all details noted on the drawing
including spelling, and provide written
confirmation of your approval to an **Innovate
Signs Project Manager**. Once approved production
will commence based on the approved drawing.
Any changes made after production has begun
will incur an additional cost.

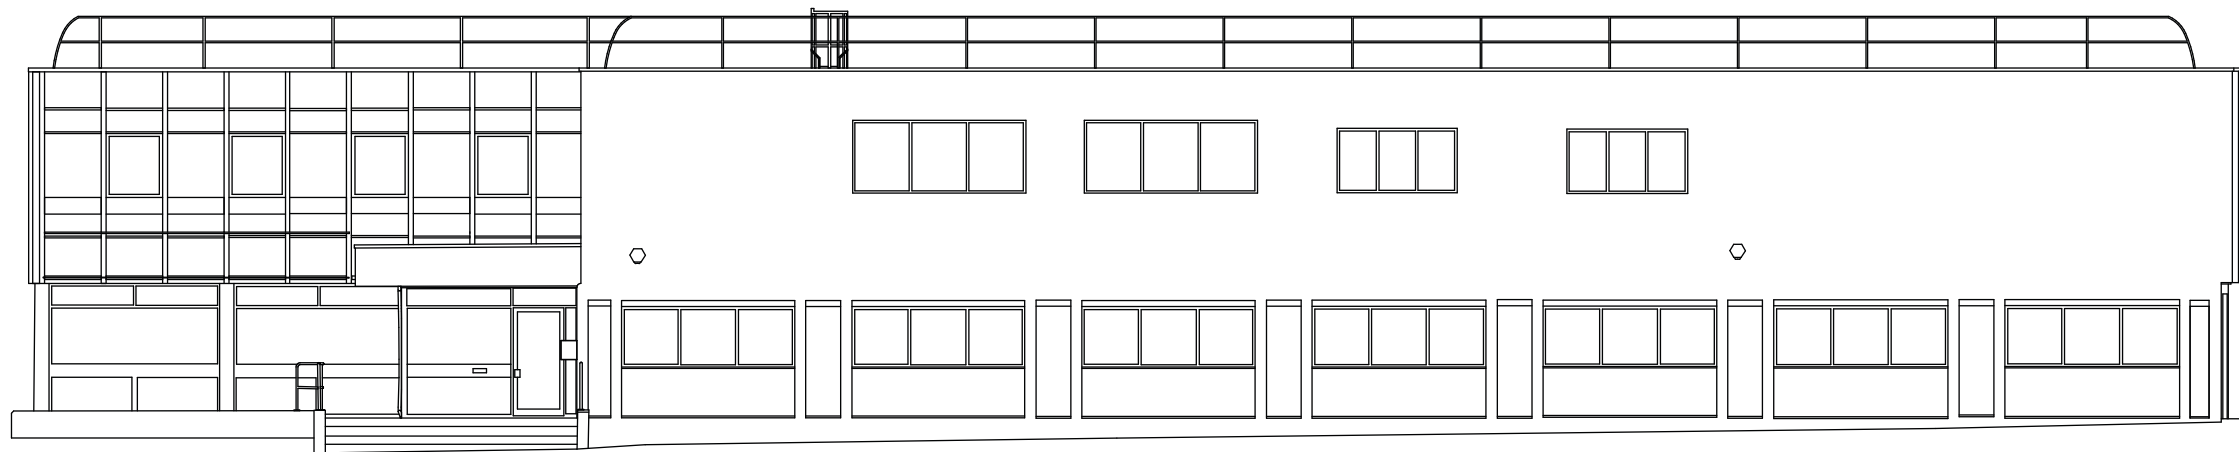


EXISTING FRONT EXTERIOR ELEVATION - AA
Scale 1:150

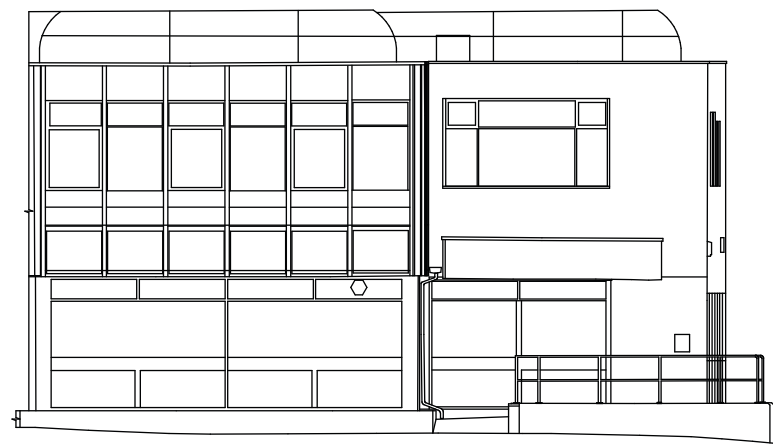

EXISTING LHS EXTERIOR ELEVATION - BB
Scale 1:150

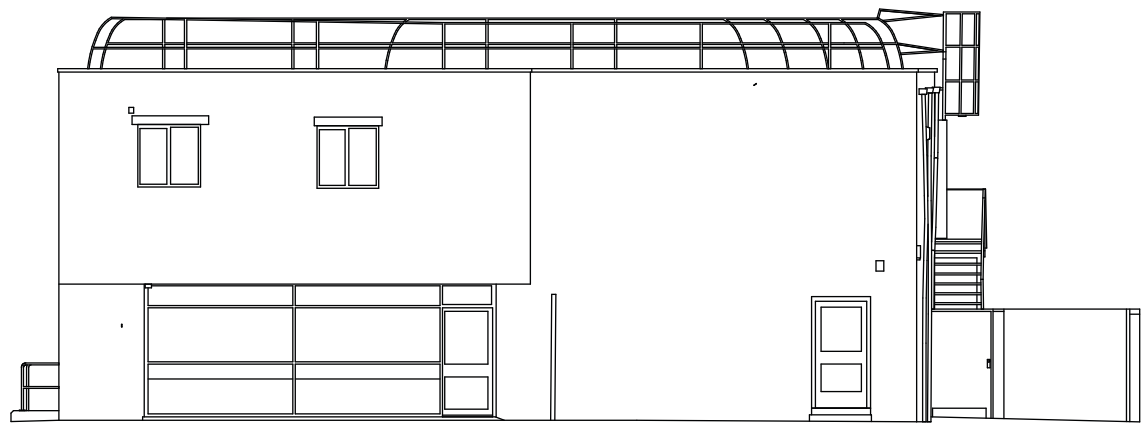

EXISTING RHS EXTERIOR ELEVATION - CC
Scale 1:150

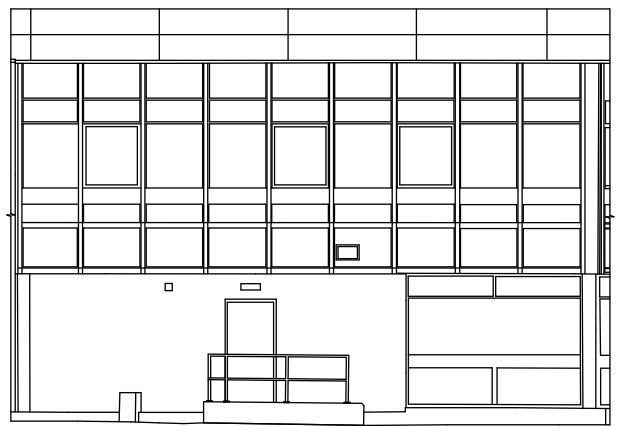

EXISTING REAR EXTERIOR ELEVATION - DD
Scale 1:150

SCALE BAR 1:150 @ A3



**+ implementing
your brand**

15 Barnes Wallis Rd, Fareham
Hampshire PO15 5TT

Tel: 023 8023 2311
Web: www.innovatesigns.co.uk
Email: info@innovatesigns.co.uk

Client	HUKD			Title	Proposal	Rev	Date	Description	Drw By
Site Name	Bury			Date	08/08/2022	A	18/03/22	Initial Visual	SB
Job No.	-	Epos Code	-	Scale	Do Not Scale	B	08/08/22	Crushed edge building cladding omitted	SB
Proj Type	External signage			Drawn	SB	-	-	-	-
PM	MC			Drwg No.	B	-	-	-	-

This drawing is for approval purposes.
Please check all details noted on the drawing including spelling, and provide written confirmation of your approval to an **Innovate Signs Project Manager**. Once approved production will commence based on the approved drawing. Any changes made after production has begun will incur an additional cost.

Black LED sign light
by others

SIGN 4


One way digitally printed contravision vinyl
applied *externally* to glazing
(Shows white or Black internally)

SIGN 6

Ball Tracer graphics, digitally printed to
clear vinyl with white ink under print and
applied directly to substrate

SIGN 5

Digitally printed *opaque* graphics
applied *externally* to glazing
(shows White internally)

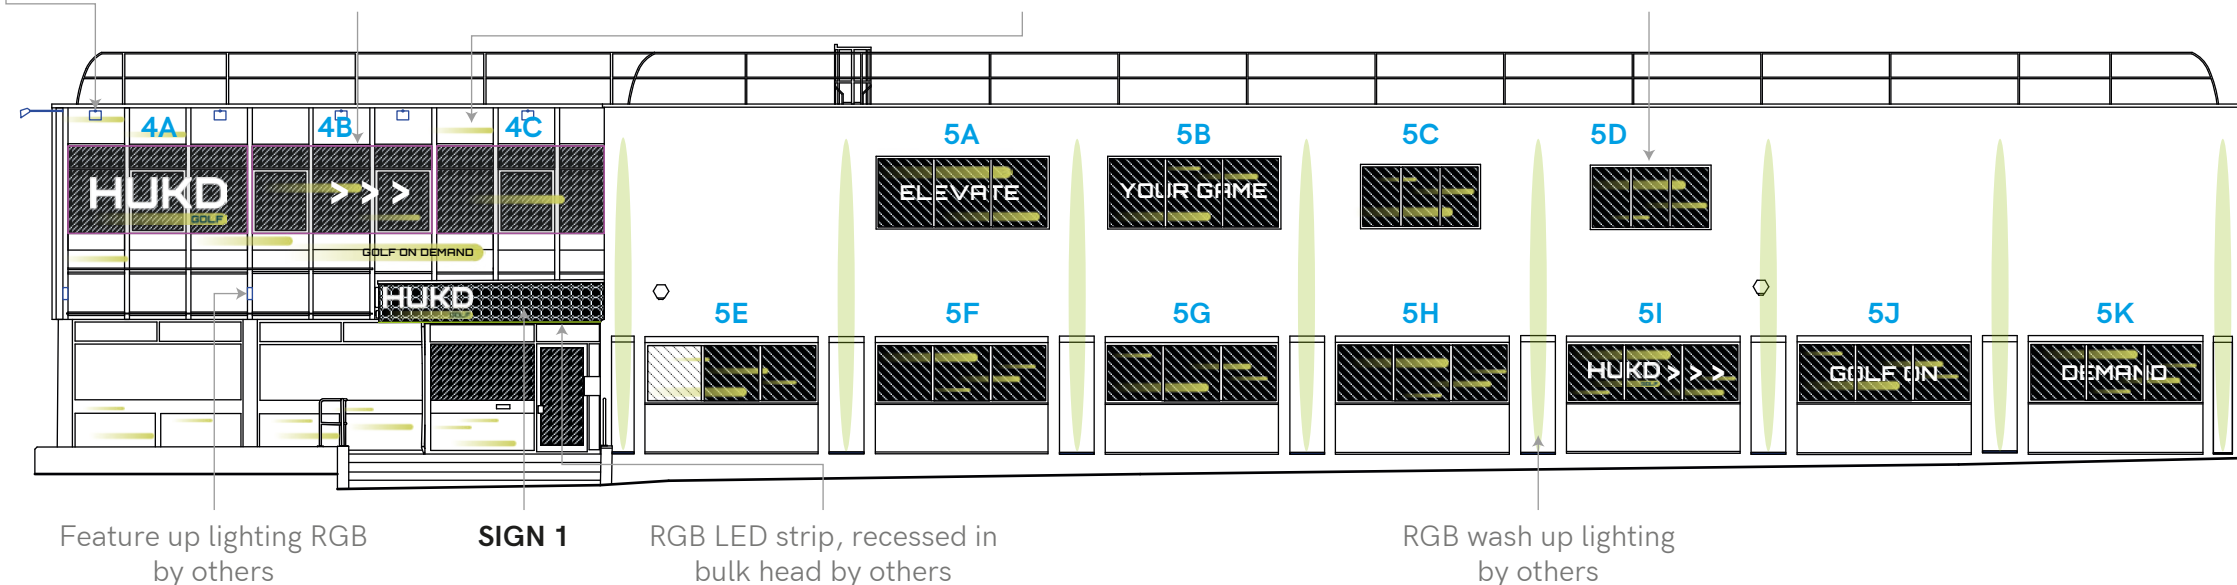**Width x Height**

4A	3560	1735
4B	3560	1735
4C	3560	1735
4D	3560	1735
4E	3585	1735
5A	3342	1350
5B	3342	1350
5C	2281	1175
5D	2301	1175
5E	3332	1100
5F	3322	1100
5G	3342	1100
5H	3347	1100
5I	3352	1100
5J	3352	1100
5K	3362	1100
5L	3200	1500 (TBC)
5M	2873	1071
5N	2873	1071

NB Dims above pending survey


PROPOSED FRONT EXTERIOR ELEVATION - AA**SIGN 4**

One way digitally printed contravision vinyl
applied *externally* to glazing
(Shows white or Black internally)

SIGN 5

Digitally printed *opaque* graphics
applied *externally* to glazing
(shows White internally)


Black LED sign light
by others

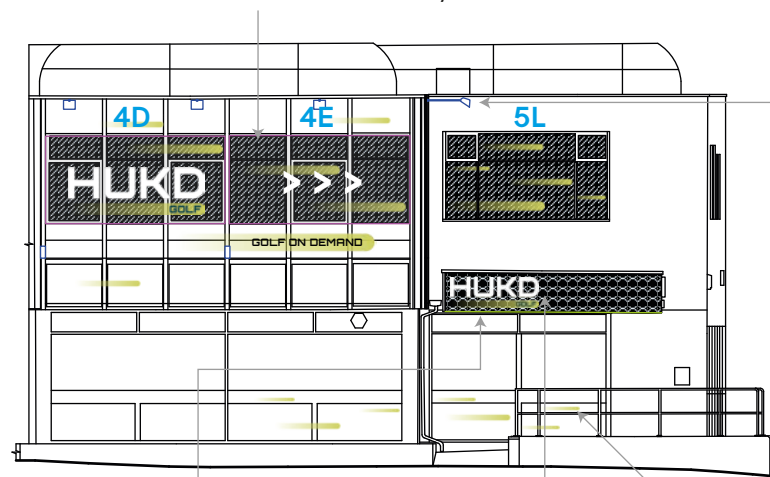

RGB LED strip, recessed in
bulk head by others

SIGN 1**PROPOSED LHS EXTERIOR ELEVATION - BB**


SCALE BAR 1:150 @ A3

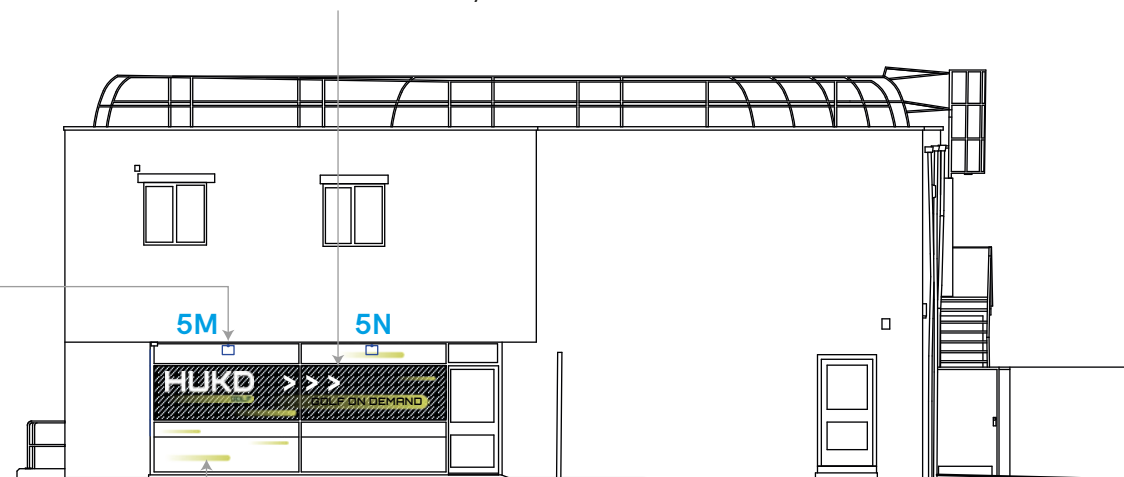**SIGN 6**

Ball Tracer graphics, digitally printed to
clear vinyl with white ink under print and
applied directly to substrate

PROPOSED RHS EXTERIOR ELEVATION - CC

Black LED sign light
by others

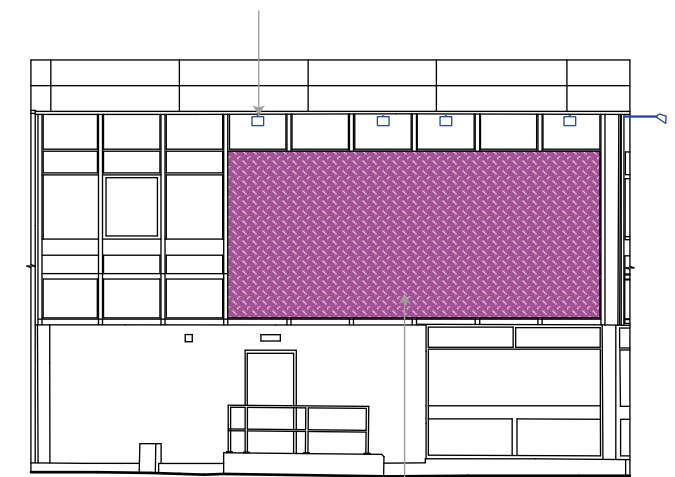**SIGN 2****PROPOSED REAR EXTERIOR ELEVATION - DD**

**+implementing
your brand**

15 Barnes Wallis Rd, Fareham
Hampshire PO15 5TT

Tel: 023 8023 2311
Web: www.innovatesigns.co.uk
Email: info@innovatesigns.co.uk

Client	HUKD	Title	Proposal	Rev	Date	Description	Drw By
Site Name	Bury	Date	08/08/2022	A	18/03/22	Initial Visual	SB
Job No.	-	Epos Code	-	B	08/08/22	Crushed edge building cladding omitted	SB
Proj Type	External signage	Drawn	SB	-	-	-	-
PM	MC	Drwg No.	B	-	-	-	-


This drawing is for approval purposes.
Please check all details noted on the drawing
including spelling, and provide written
confirmation of your approval to an **Innovate
Signs Project Manager**. Once approved production
will commence based on the approved drawing.
Any changes made after production has begun
will incur an additional cost.

SIGN 1




LHS EXTERIOR ELEVATION - BB - Canopy Fascia Detail

SECTION

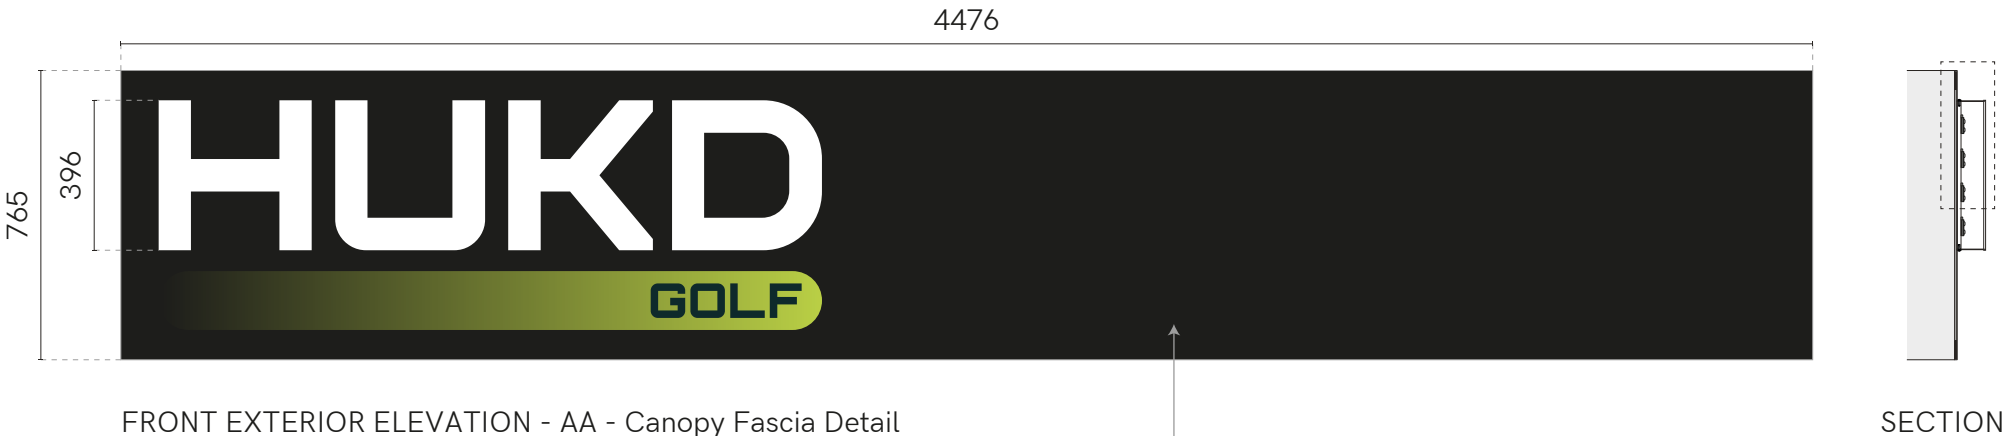


FRONT EXTERIOR ELEVATION - AA - Canopy Fascia Detail


SECTION

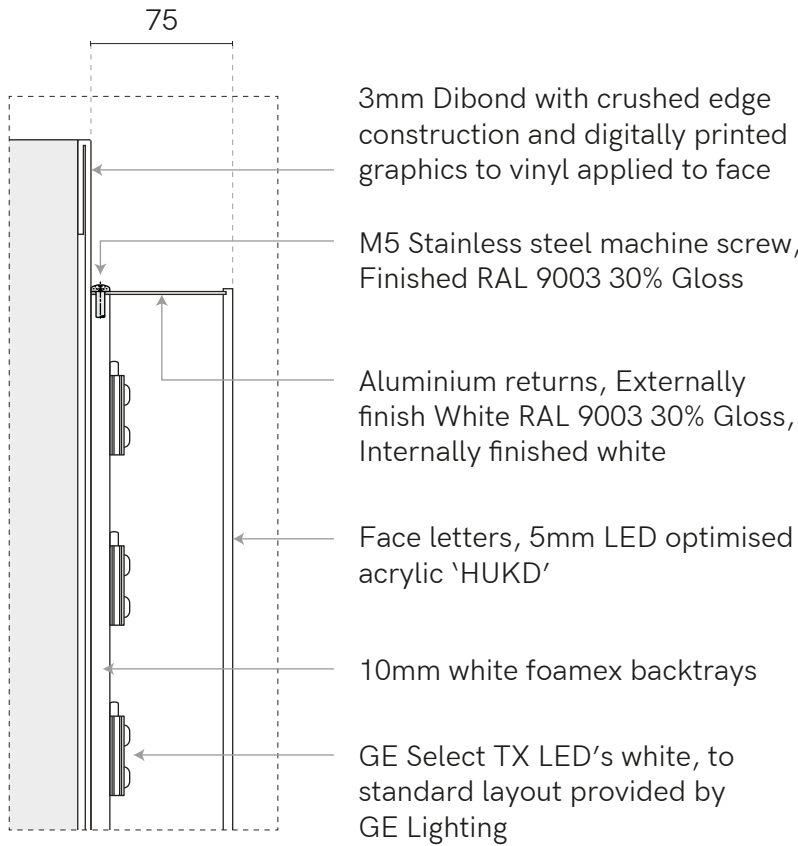

SECTION DETAIL
Scale 1:4

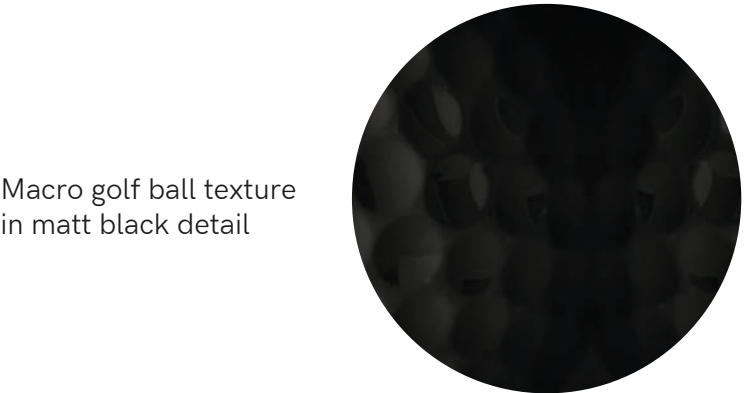

Macro golf ball texture
in matt black detail

 

External Signage

SIGN 2

7349

3306



ARTWORK TBC

SECTION

REAR EXTERIOR ELEVATION - DD - Billboard Detail




SECTION DETAIL
Scale 1:4

 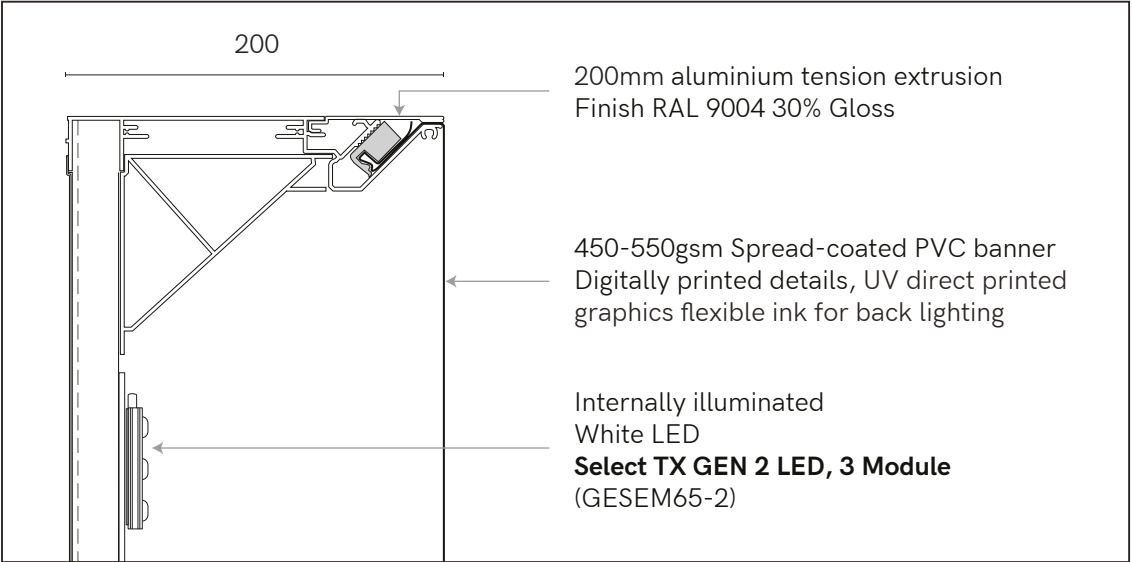





Freestanding
Welcome Sign

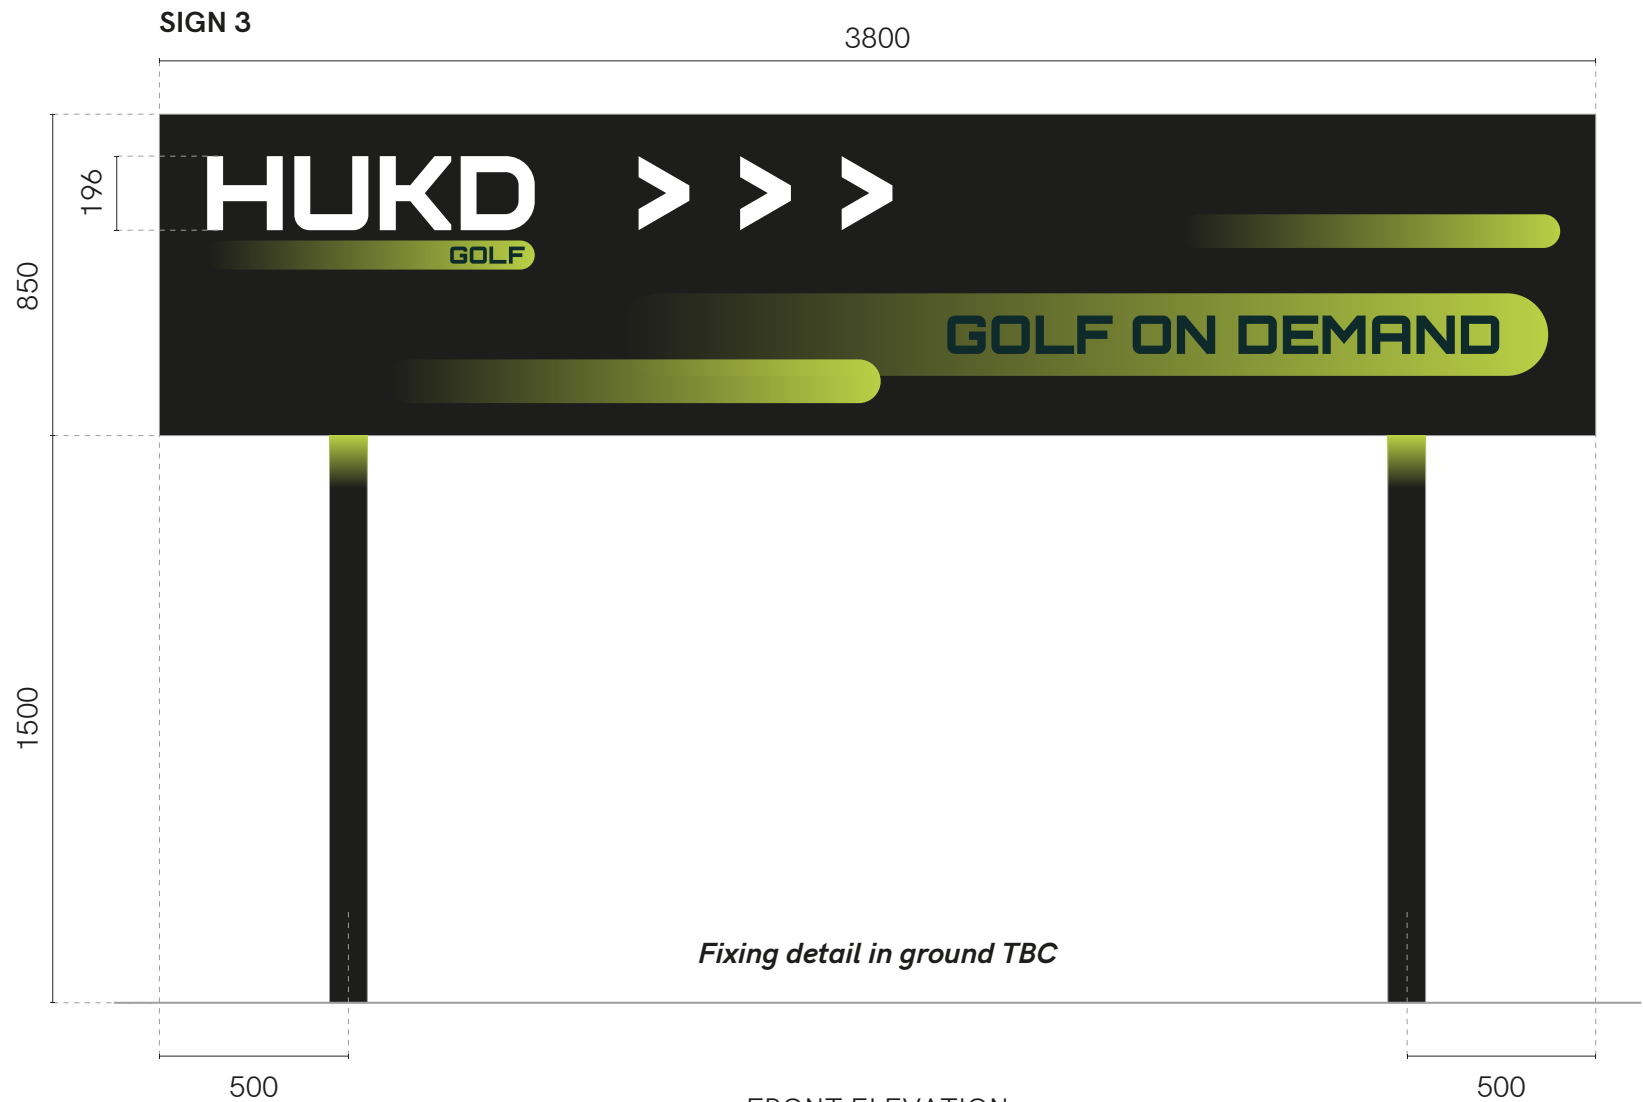

FRONT ELEVATION

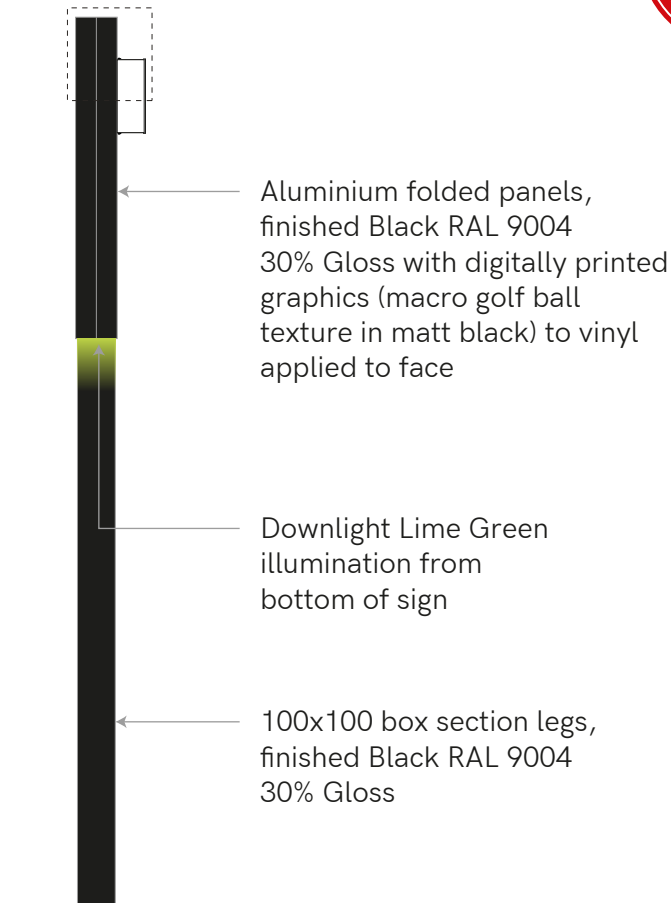

SIDE ELEVATION

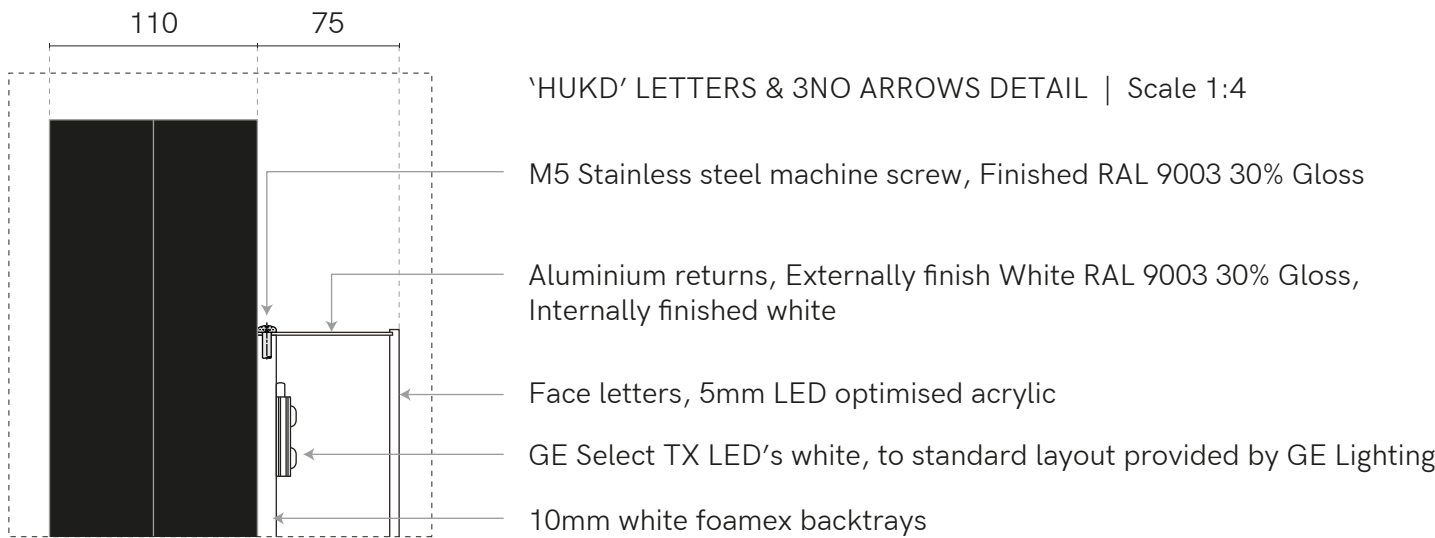

SCALE BAR 1:20 @ A3



+implementing
your brand

15 Barnes Wallis Rd, Fareham
Hampshire PO15 5TT

Tel: 023 8023 2311
Web: www.innovatesigns.co.uk
Email: info@innovatesigns.co.uk

Client	HUKD			Title	Proposal	Rev	Date	Description	Drw By
Site Name	Bury			Date	08/08/2022	A	18/03/22	Initial Visual	SB
Job No.	-	Epos Code	-	Scale	Do Not Scale	B	08/08/22	Crushed edge building cladding omitted	SB
Proj Type	External signage			Drawn	SB	-	-	-	-
PM	MC			Drwg No.	B	-	-	-	-

This drawing is for approval purposes.
Please check all details noted on the drawing
including spelling, and provide written
confirmation of your approval to an **Innovate
Signs Project Manager**. Once approved production
will commence based on the approved drawing.
Any changes made after production has begun
will incur an additional cost.



FRONT EXTERIOR ELEVATION - AA
SIGN 1 - Canopy Fascia



PROPOSED VISUAL 02



LHS EXTERIOR ELEVATION - BB
SIGN 1 - Canopy Fascia



FRONT EXTERIOR ELEVATION - AA
SIGN 1 - Canopy Fascia



 +implementing your brand	15 Barnes Wallis Rd, Fareham Hampshire PO15 5TT			Client	HUKD			Title	Proposal	Rev	Date	Description	Drw By
	Tel: 023 8023 2311			Site Name	Bury			Date	08/08/2022	A	18/03/22	Initial Visual	SB
	Web: www.innovatesigns.co.uk			Job No.	-	Epos Code	-	Scale	Do Not Scale	B	08/08/22	Crushed edge building cladding omitted	SB
	Email: info@innovatesigns.co.uk			Proj Type	External signage			Drawn	SB	-	-	-	-
				PM	MC			Drwg No.	B	-	-	-	-





Site address - Link House, 35 Walmersley Road, Bury, BL9 5AE

 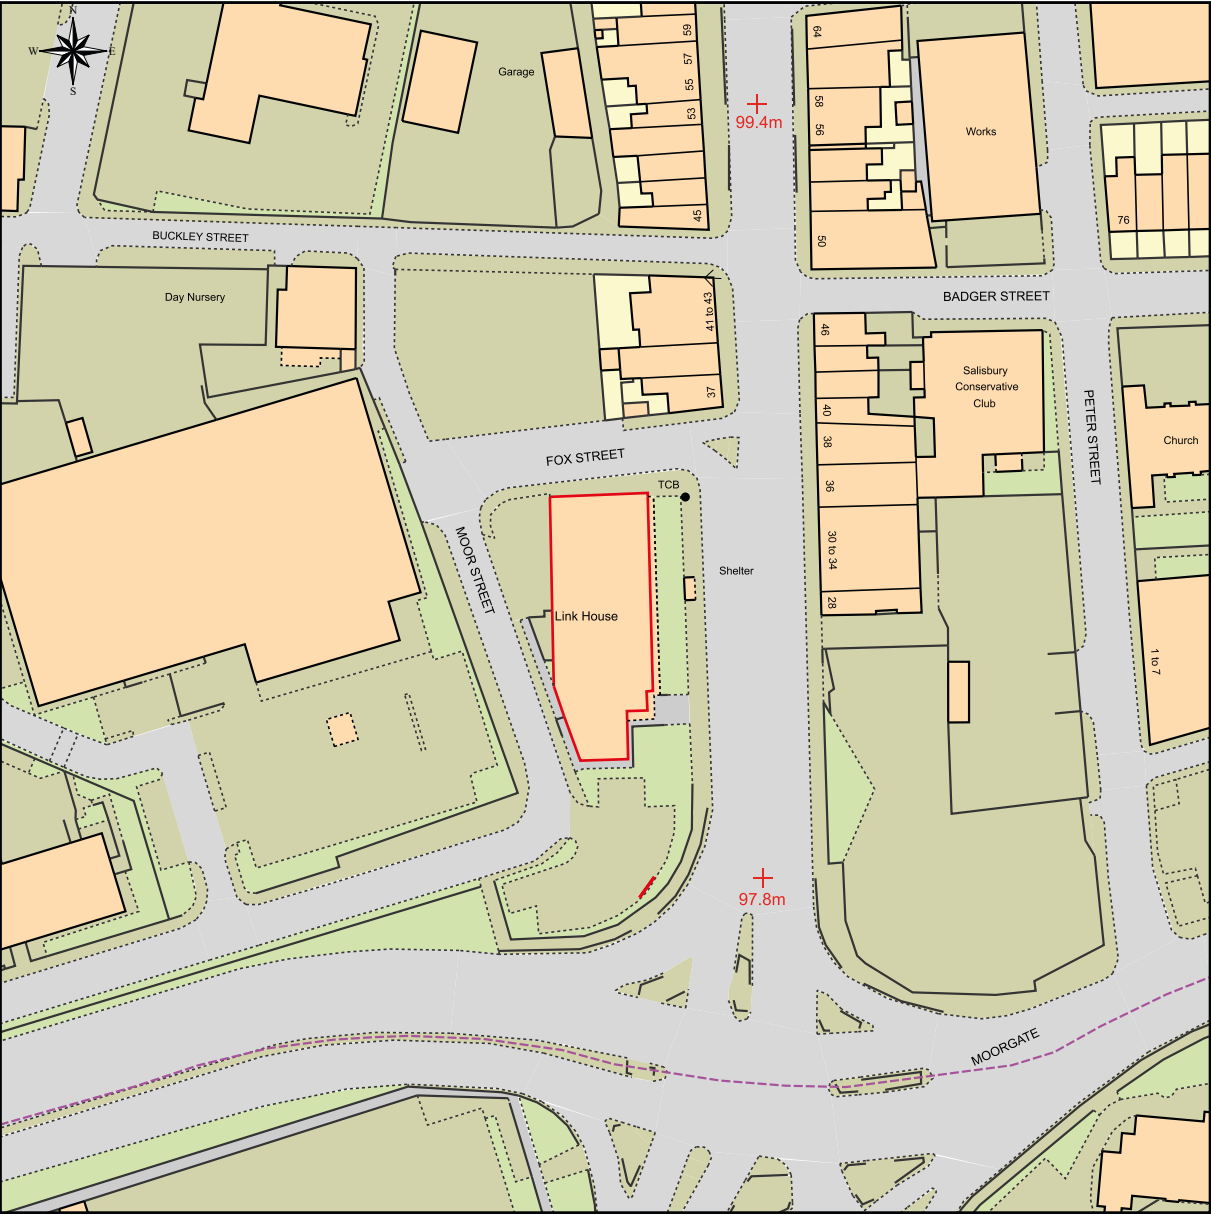

emapsite
plans



This Plan includes the following Licensed Data: OS MasterMap Colour PDF Location Plan by the Ordnance Survey National Geographic Database and incorporating surveyed revision available at the date of production. Reproduction in whole or in part is prohibited without the prior permission of Ordnance Survey. The representation of a road, track or path is no evidence of a right of way. The representation of features, as lines is no evidence of a property boundary. © Crown copyright and database rights, 2022. Ordnance Survey 0100031673

 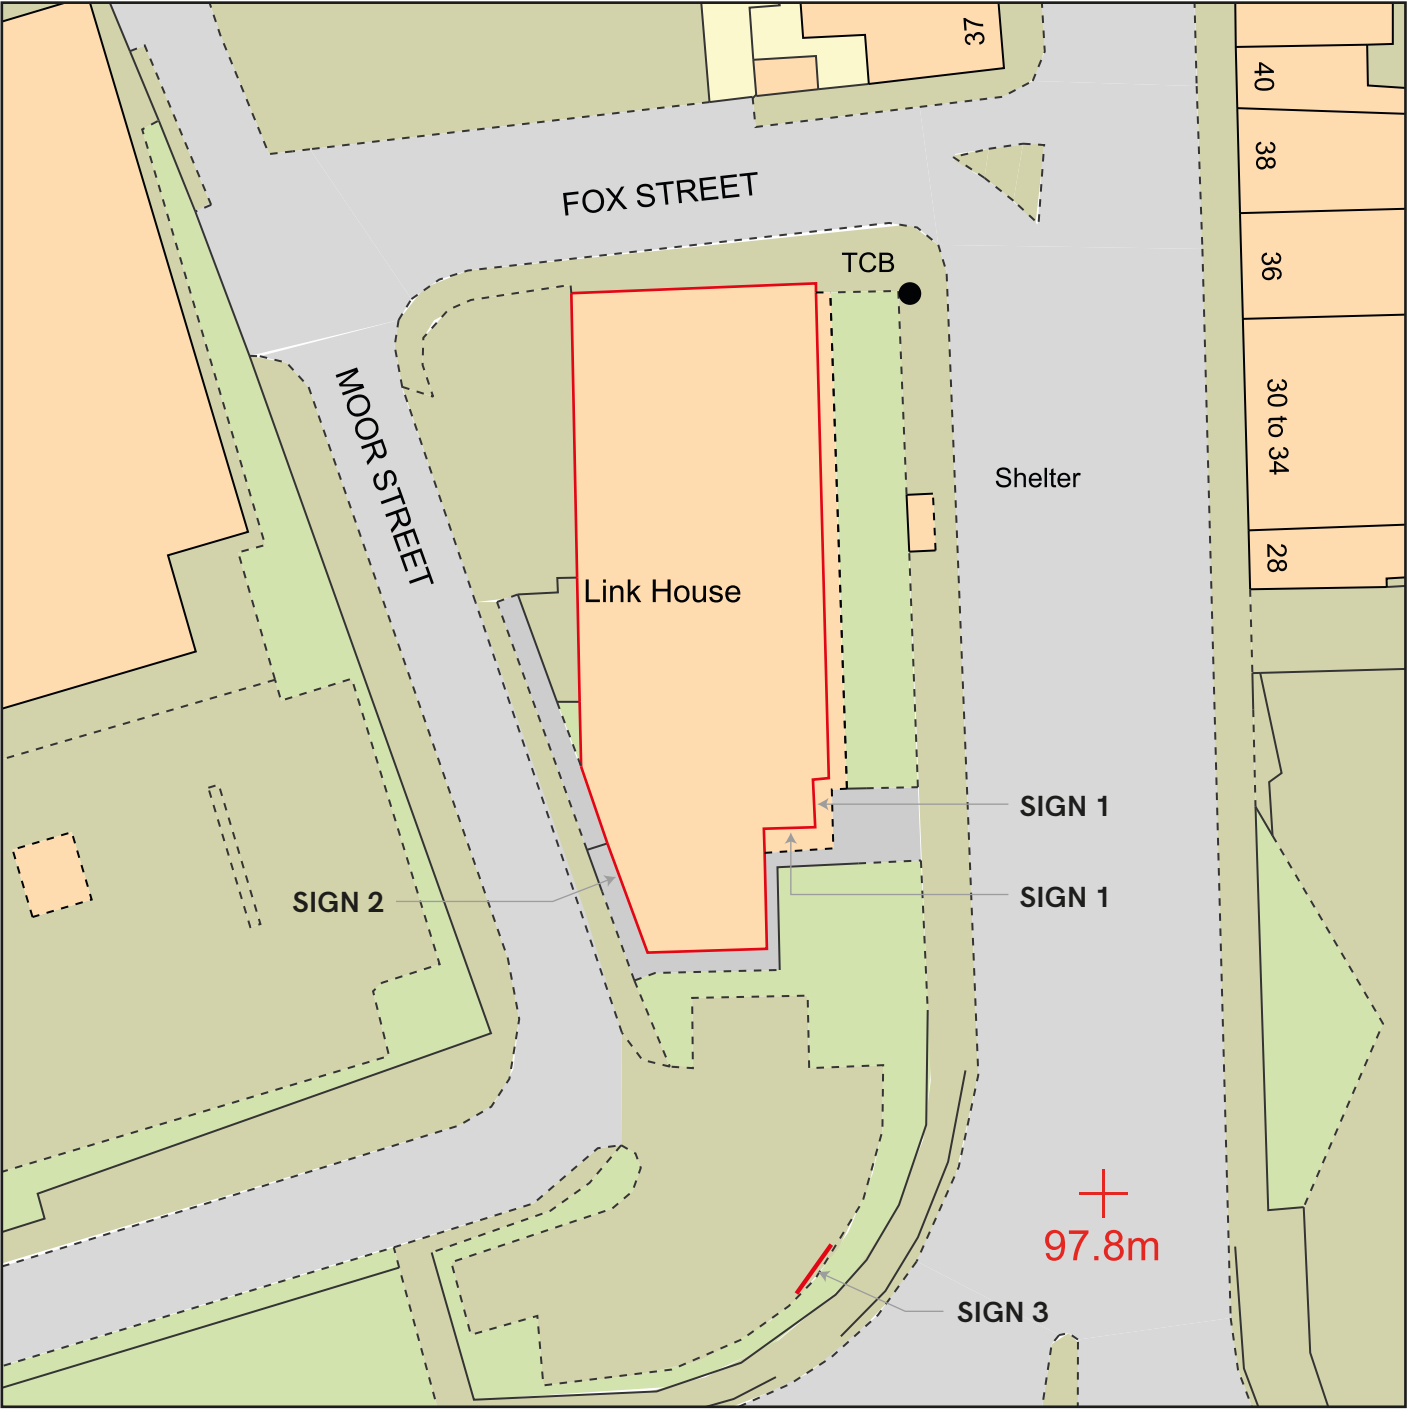



+implementing
your brand

15 Barnes Wallis Rd, Fareham
Hampshire PO15 5TT

Tel: 023 8023 2311
Web: www.innovatesigns.co.uk
Email: info@innovatesigns.co.uk

Client	HUKD			Title	Proposal	Rev	Date	Description	Drw By
Site Name	Bury			Date	08/08/2022	A	18/03/22	Initial Visual	SB
Job No.	-	Epos Code	-	Scale	Do Not Scale	B	08/08/22	Crushed edge building cladding omitted	SB
Proj Type	External signage			Drawn	SB	-	-	-	-
PM	MC			Drwg No.	B	-	-	-	-

This drawing is for approval purposes.

Please check all details noted on the drawing including spelling, and provide written confirmation of your approval to an **Innovate Signs Project Manager**. Once approved production will commence based on the approved drawing. Any changes made after production has begun will incur an additional cost.