




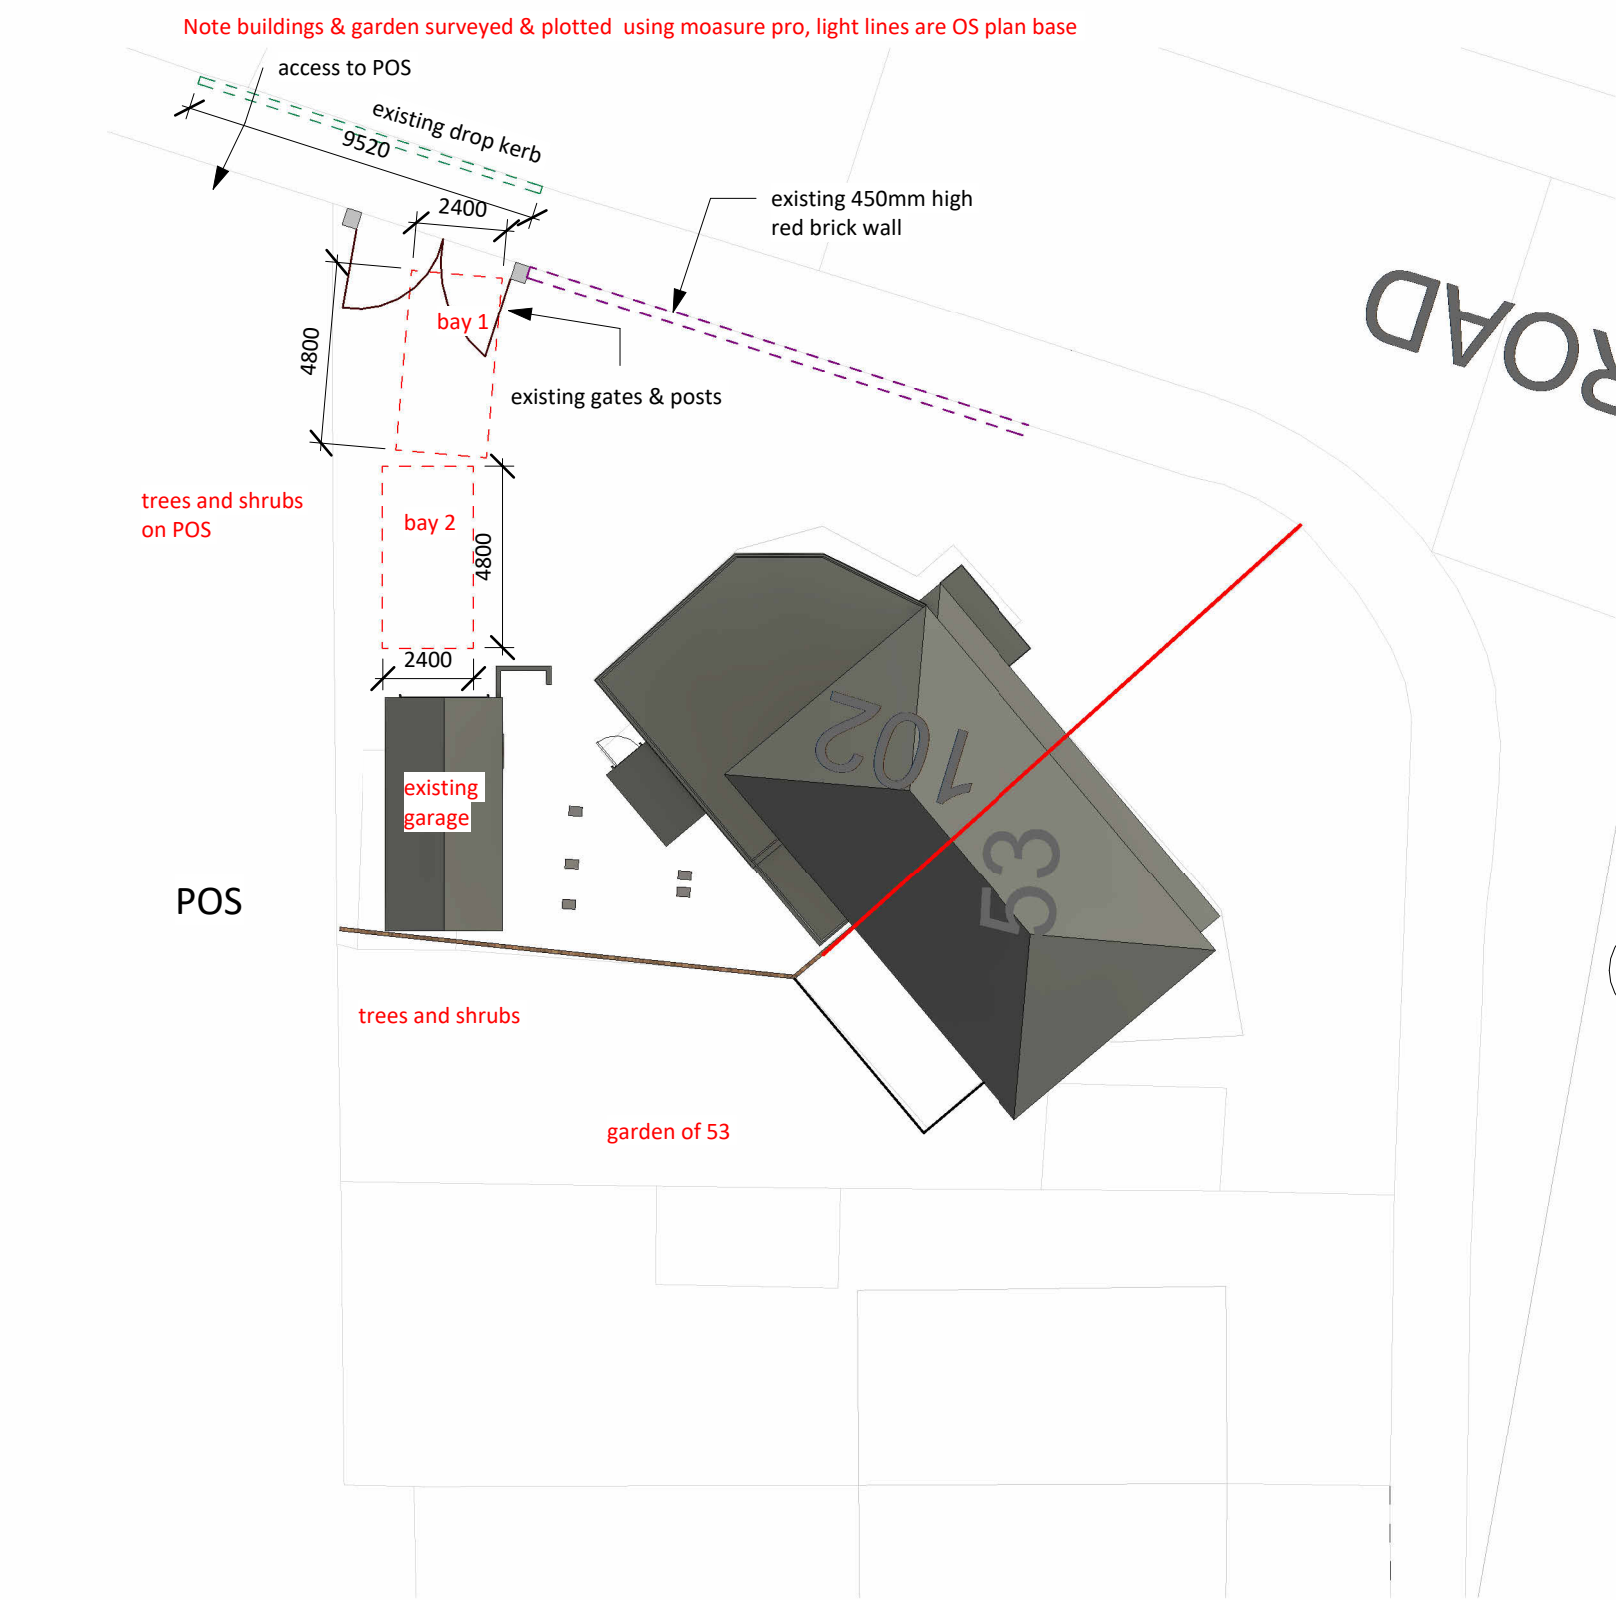


7 00 Site Plan - Existing
1 : 200

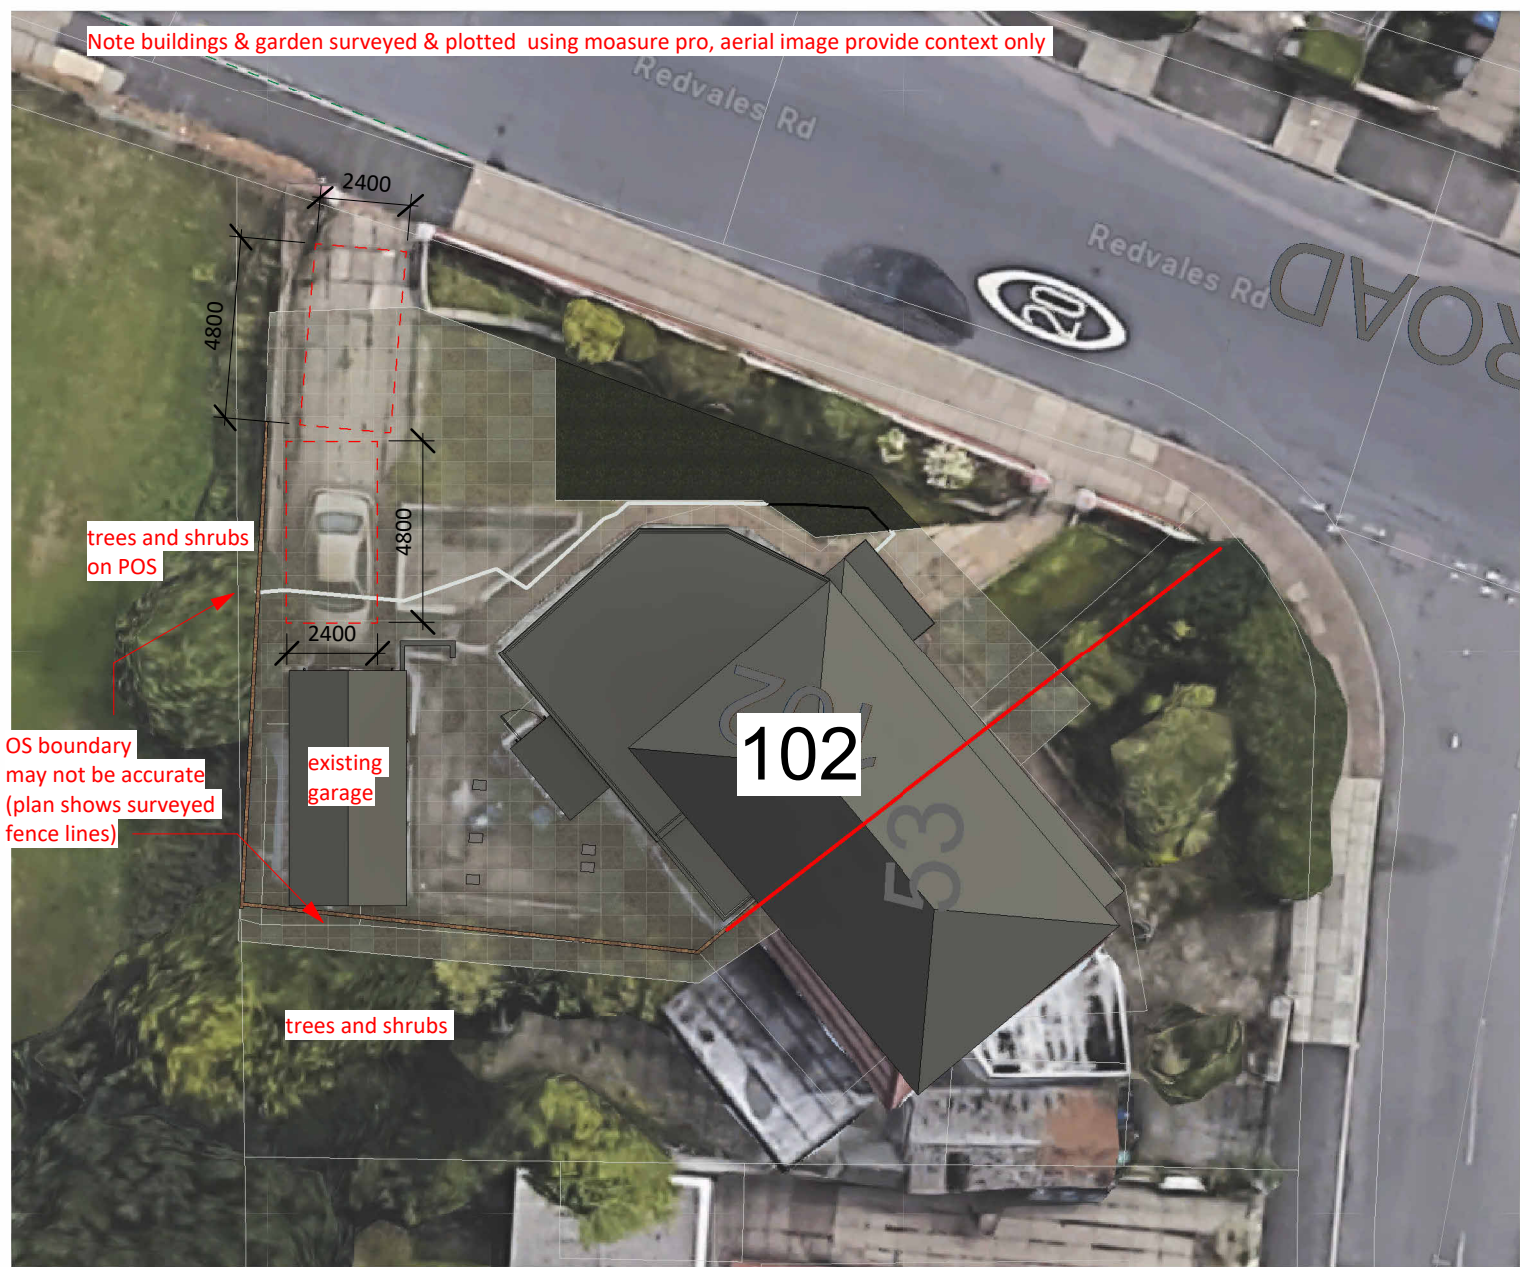


00 Site Plan - Existing (image overlay)
1 : 200

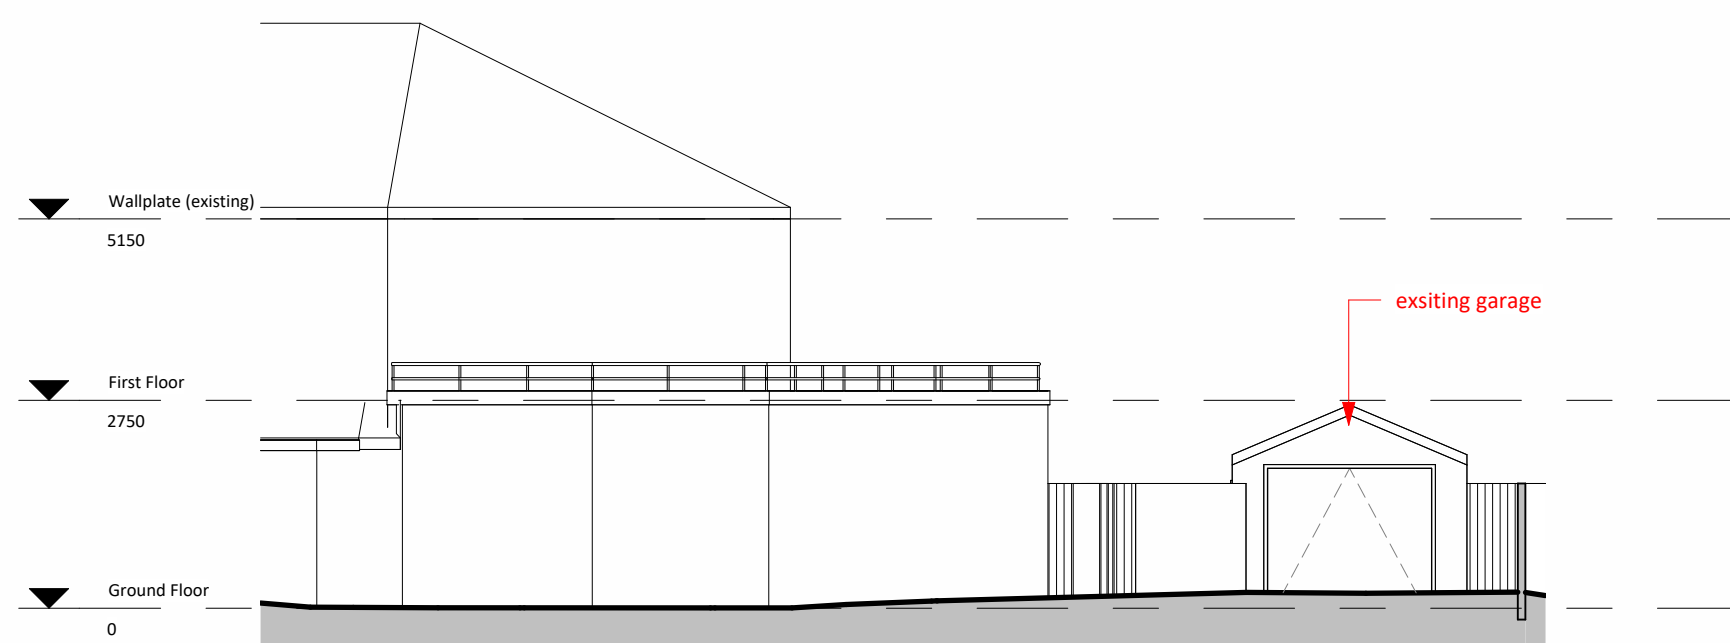


3 10 Front Existing
1 : 100

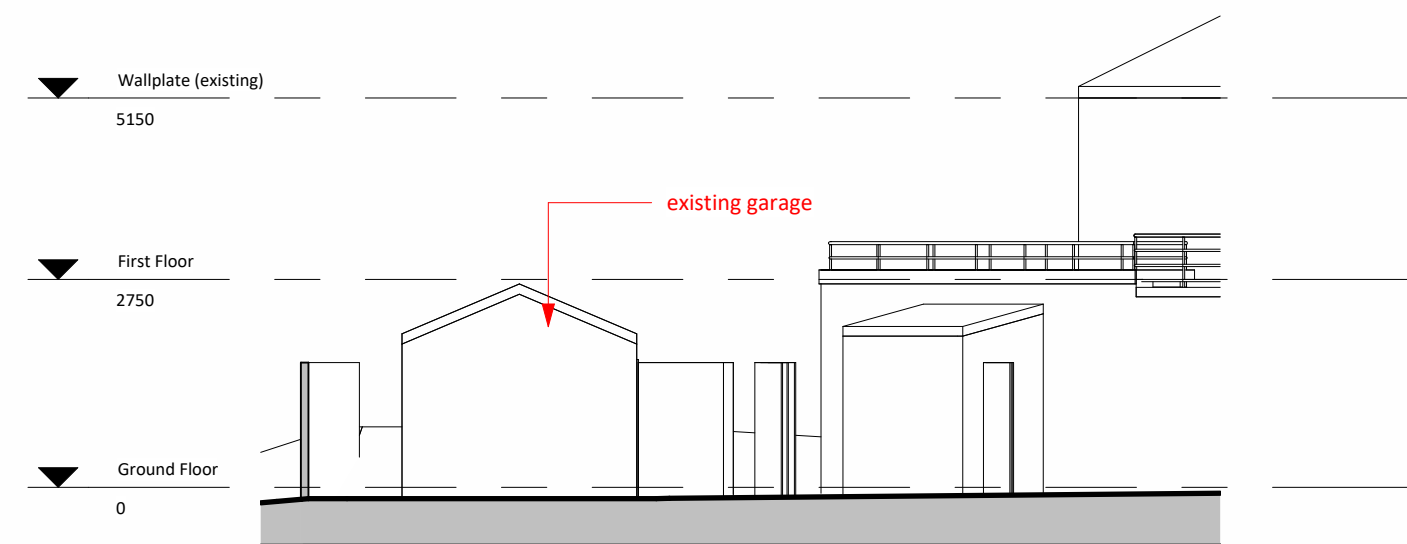


4 10 Rear Existing
1 : 100

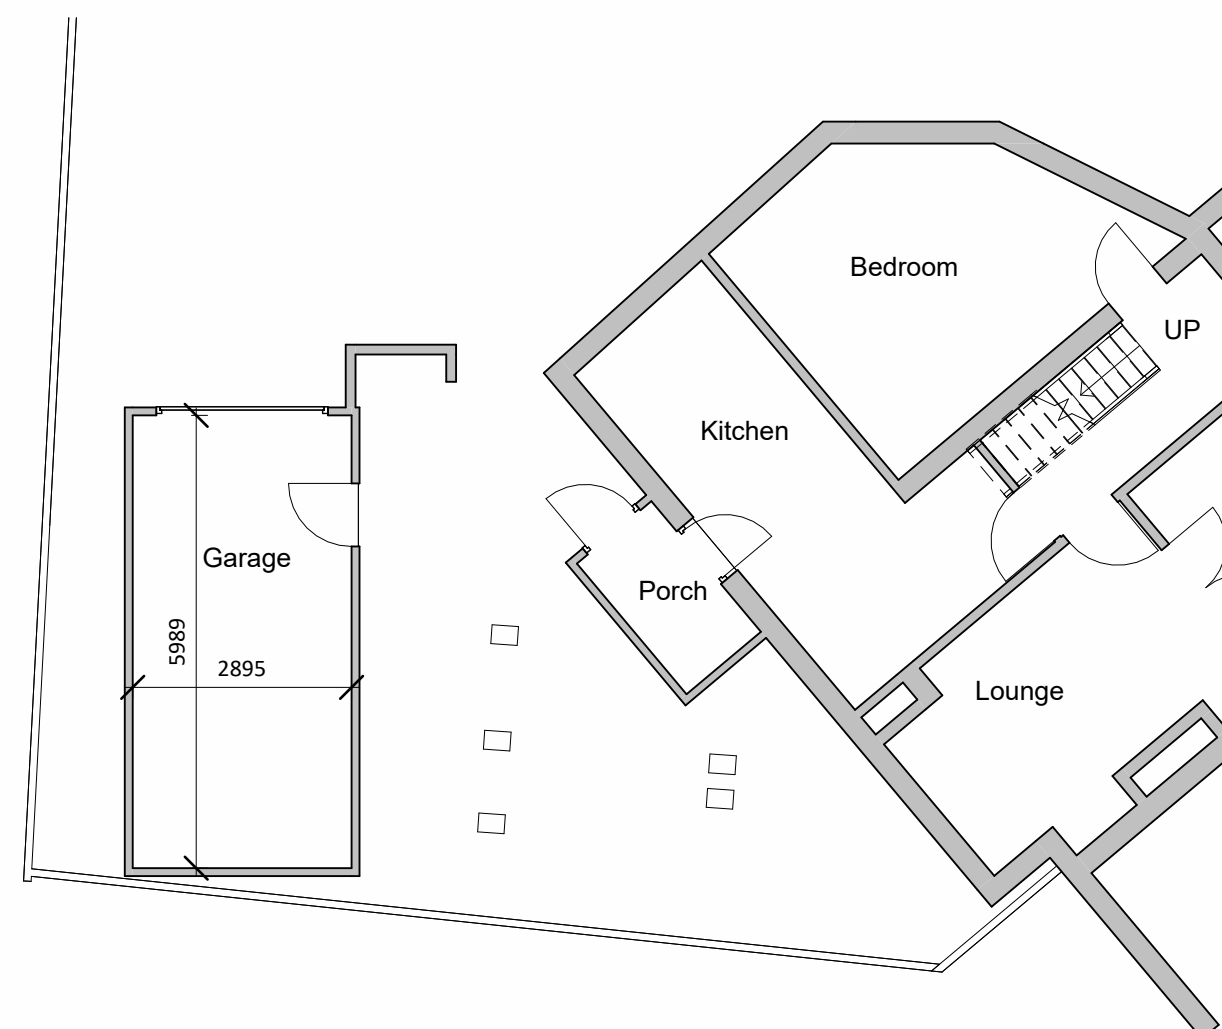

02a GF Existing
1 : 100

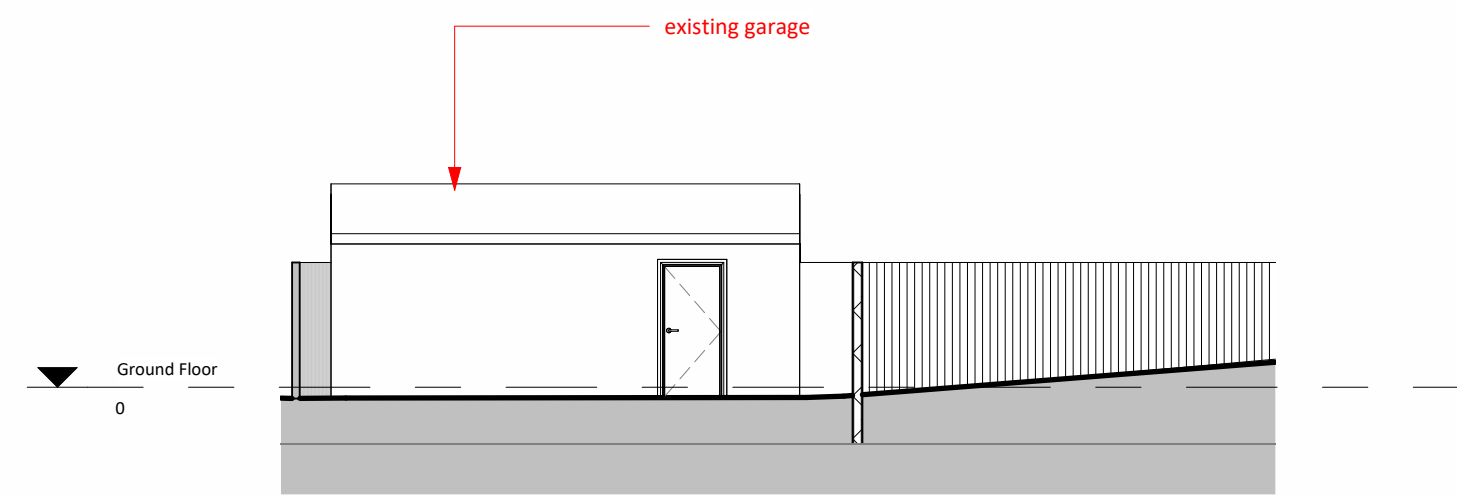

5 10 Side 1 Existing
1 : 100

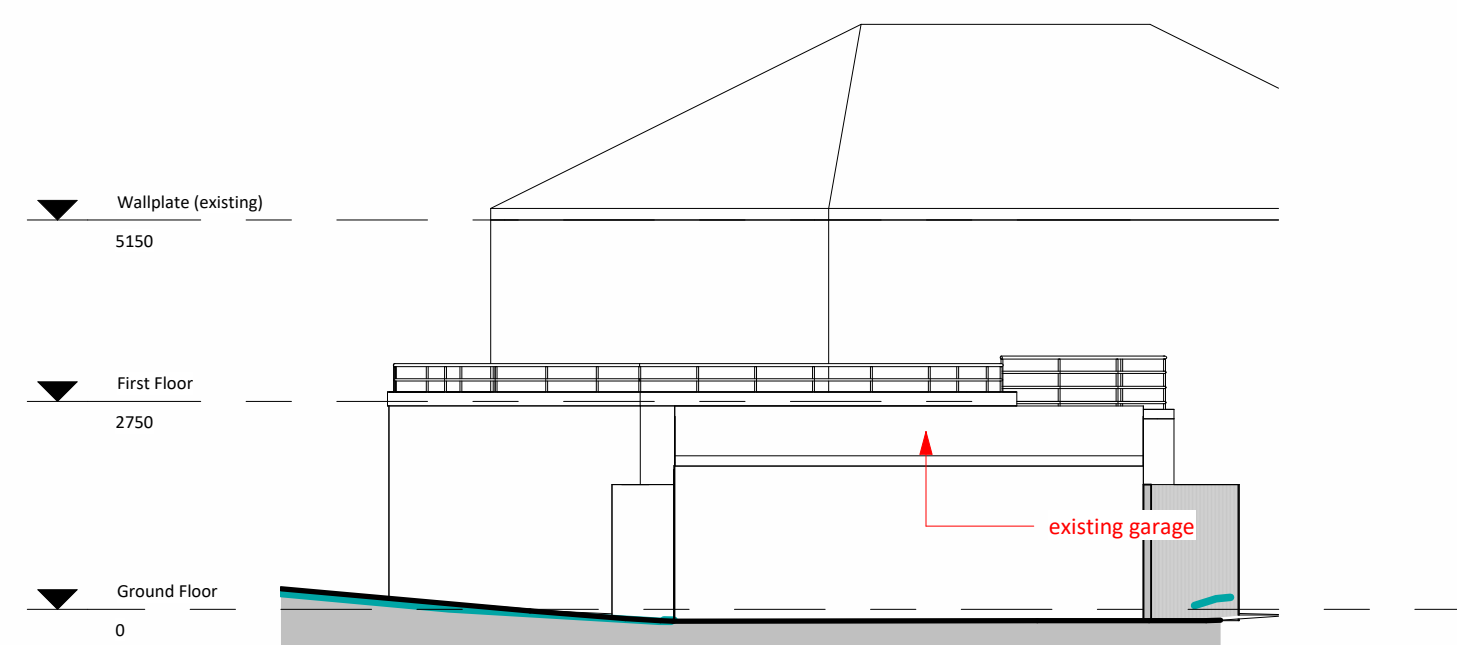

6 10 Side 2 Existing
1 : 100

NOTES

- Do not scale from this drawing.
- Due the nature of the project (existing property) dimensions may vary on site to those shown.
- The contractor and any specialist designers are responsible for checking all dimensions, tolerances etc before works commence or any materials are ordered / manufactured
- Any discrepancies to be referred to the designer.
- Refer to structural engineers drawings for all structural elements. Structural elements denoted on this drawing are for information only.
- All dimensions are structural i.e. before plaster or other finishes unless stated otherwise
- This drawing is copyright of Stonehouse Architectural Ltd and must not be reproduced without authorisation.

STONEHOUSE & CO
ARCHITECTURAL DESIGN

Rev	Description	Date
1	rear link added	04.01.24
2	annexe amended	09.02.24
3	dormer added	13.02.24
4	drive altered and notes	26.02.24

CODE	SUITABILITY DESCRIPTION
STATUS	PURPOSE OF ISSUE

PROJECT

Redvales Road, Bury


TITLE

Planning Scheme Existing


CLIENT

Mr Kayani


DRAWN BY bl	CHECKED BY bl	DATE 09/29/23
SCALE (@ A1) As indicated		PROJECT NUMBER J23-066
DRAWING NUMBER P01		REV 4

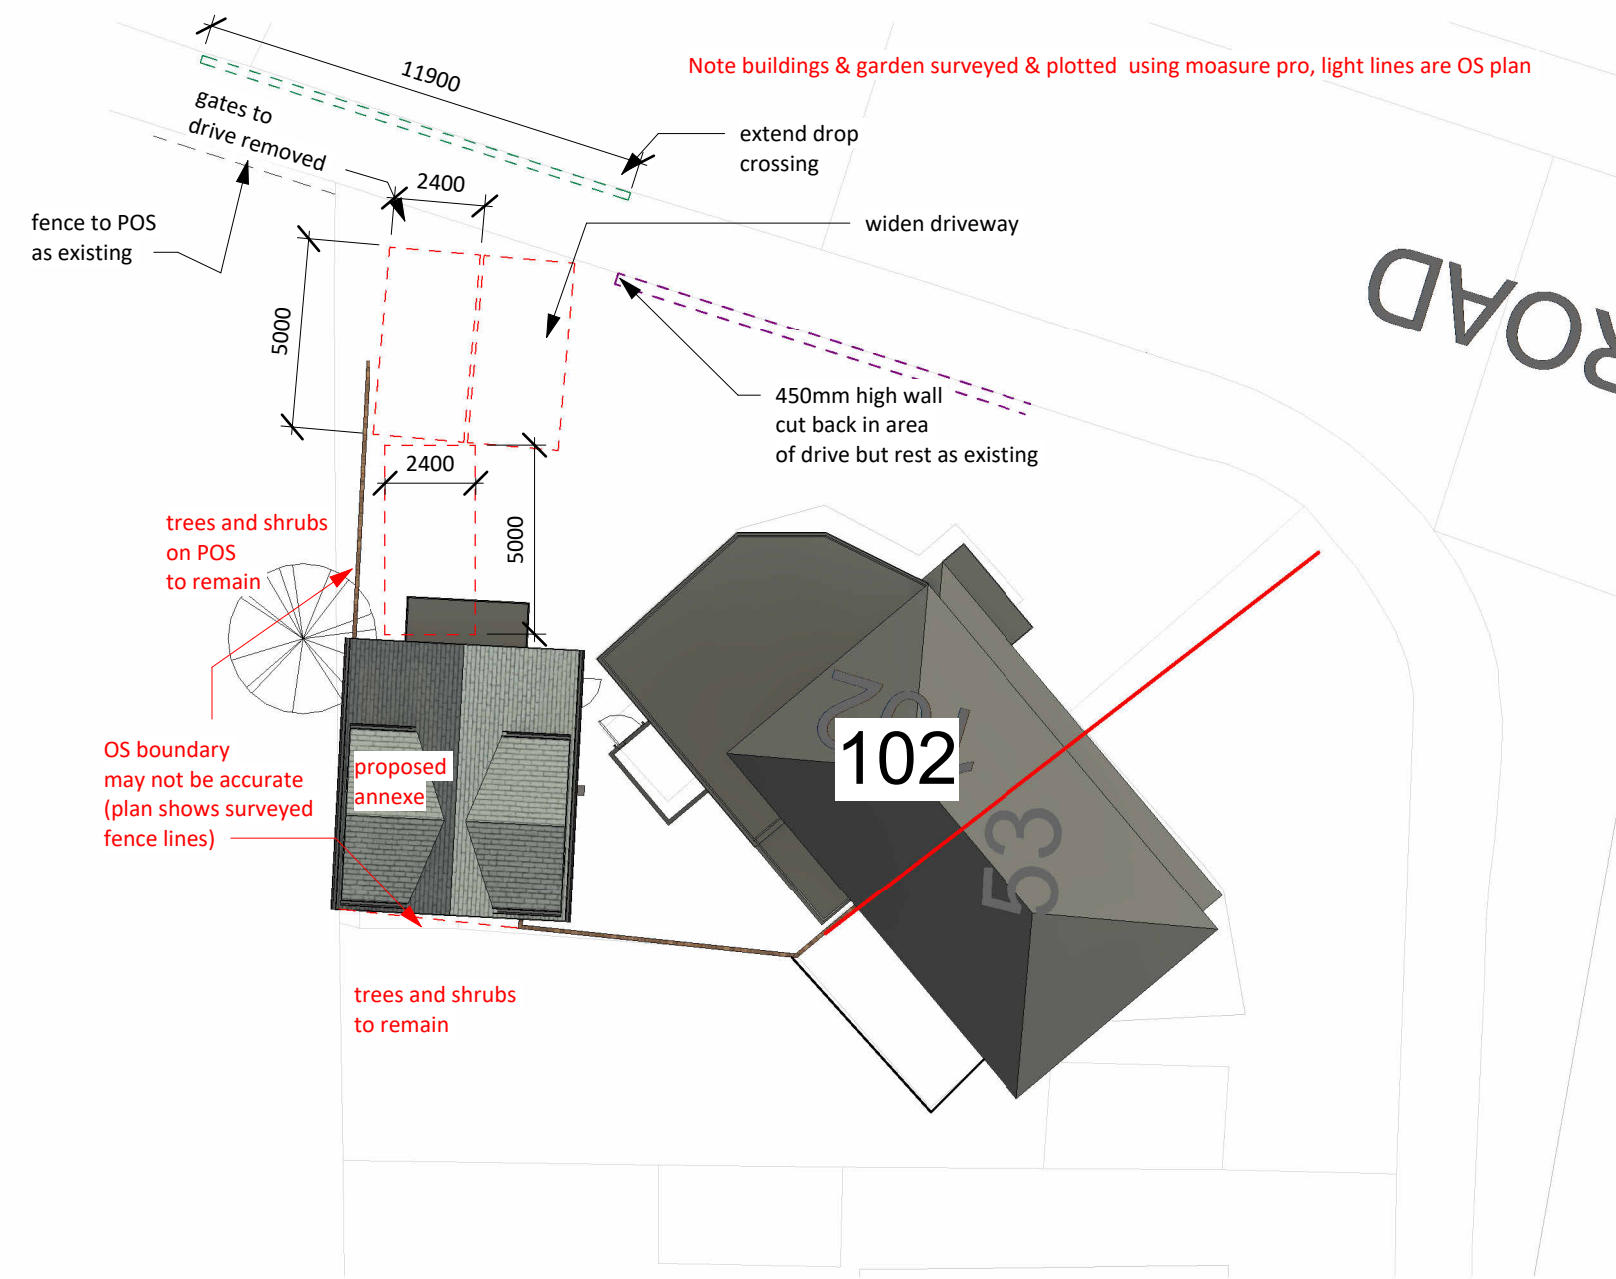

6 00 Site Plan - Proposed
1 : 200

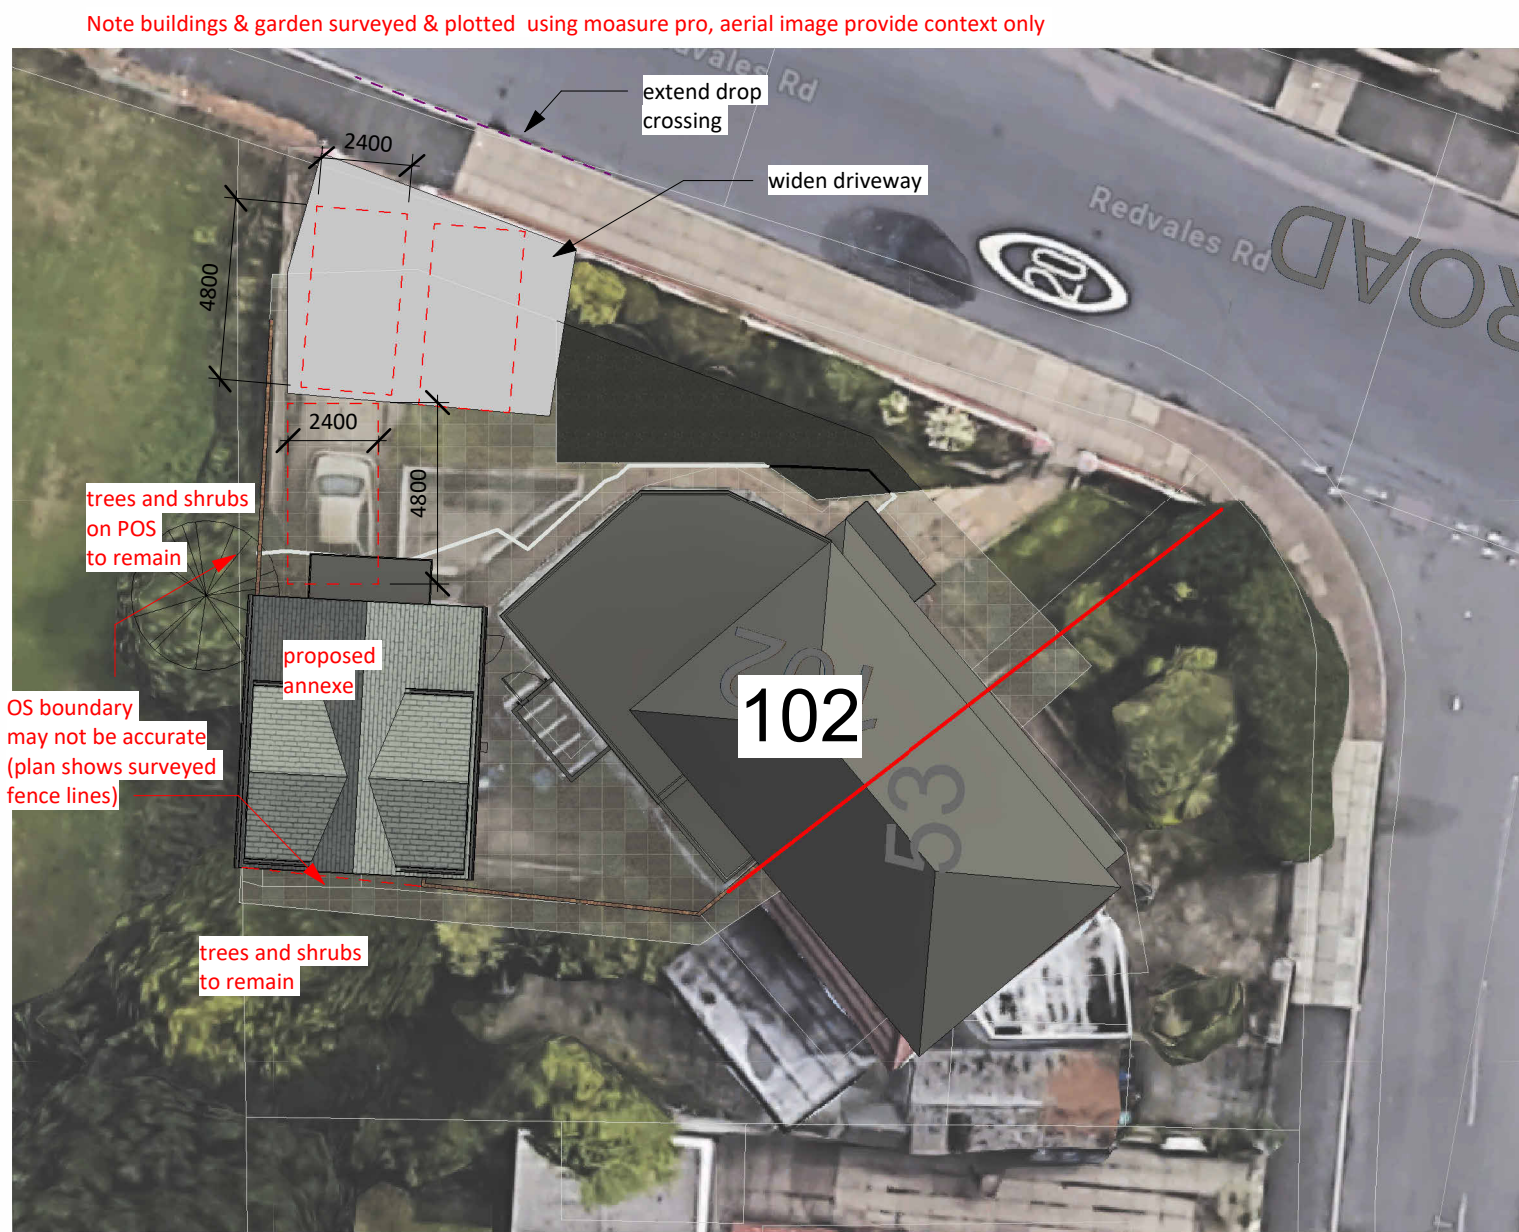


00 Site Plan - Proposed (image overlay)
1 : 200

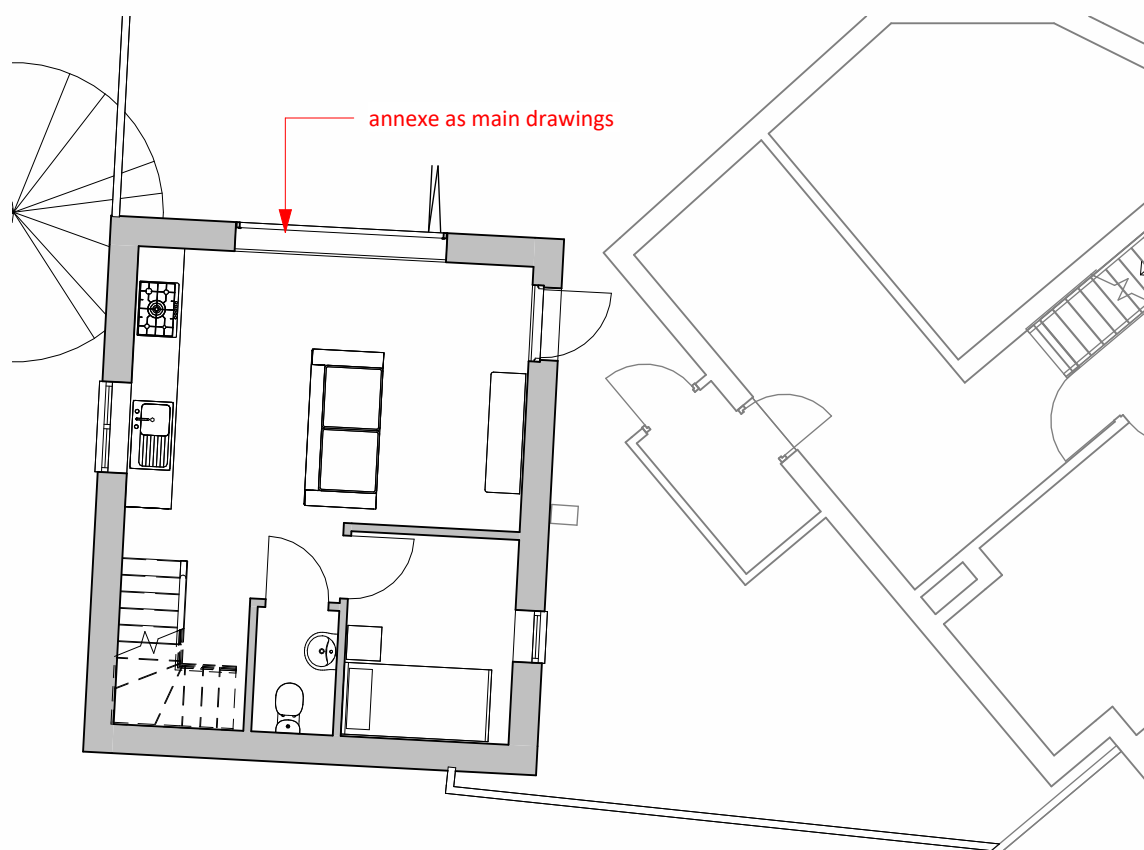


2 02b GF Proposed
1 : 100




3 11 Street Scene
1 : 100

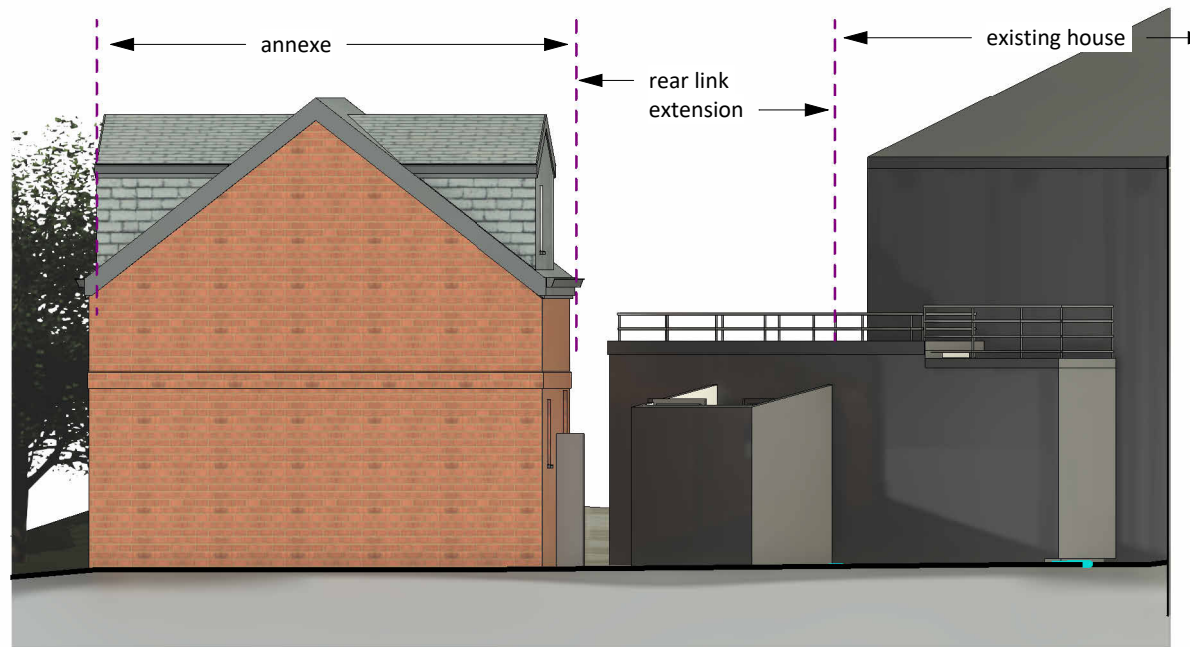

7 11 Rear Proposed
1 : 100

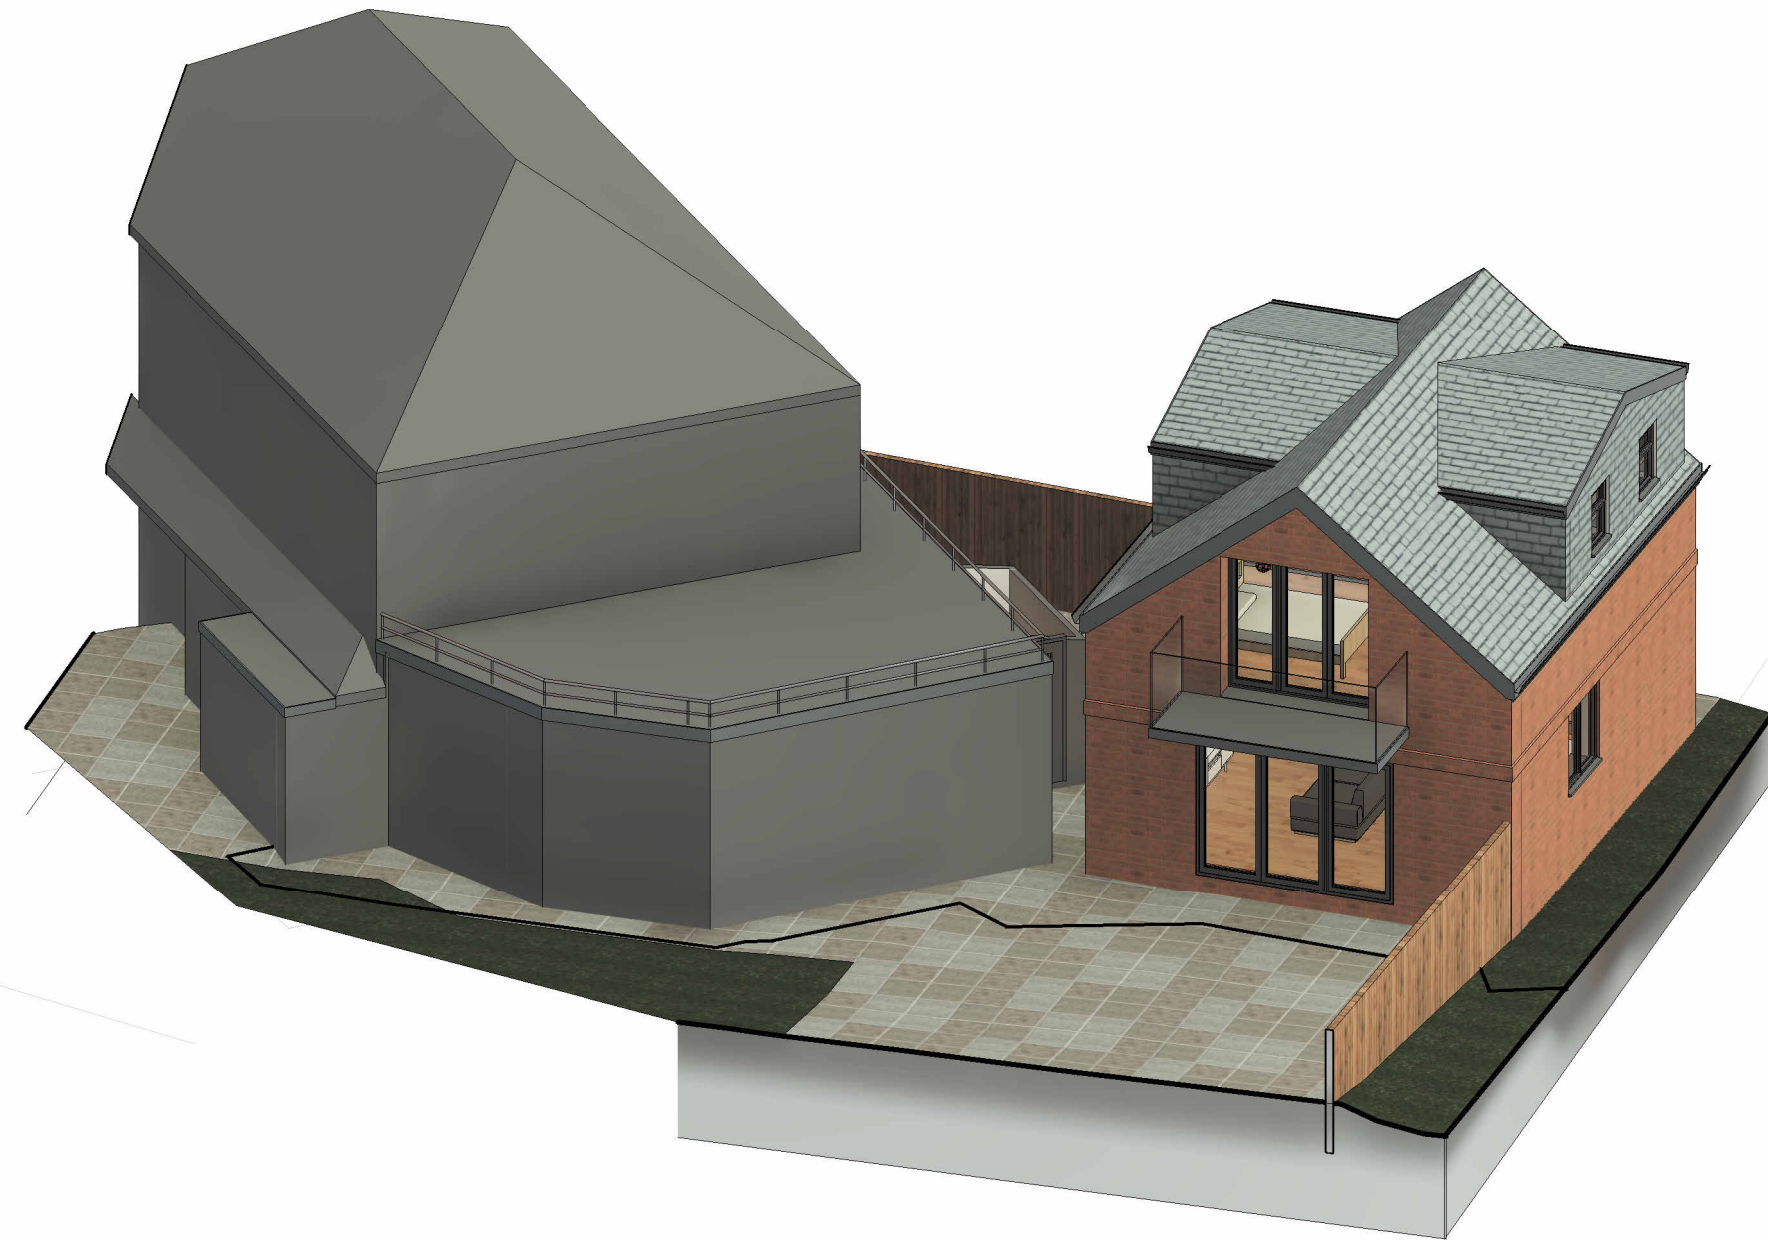

5 I3 Site Isometric

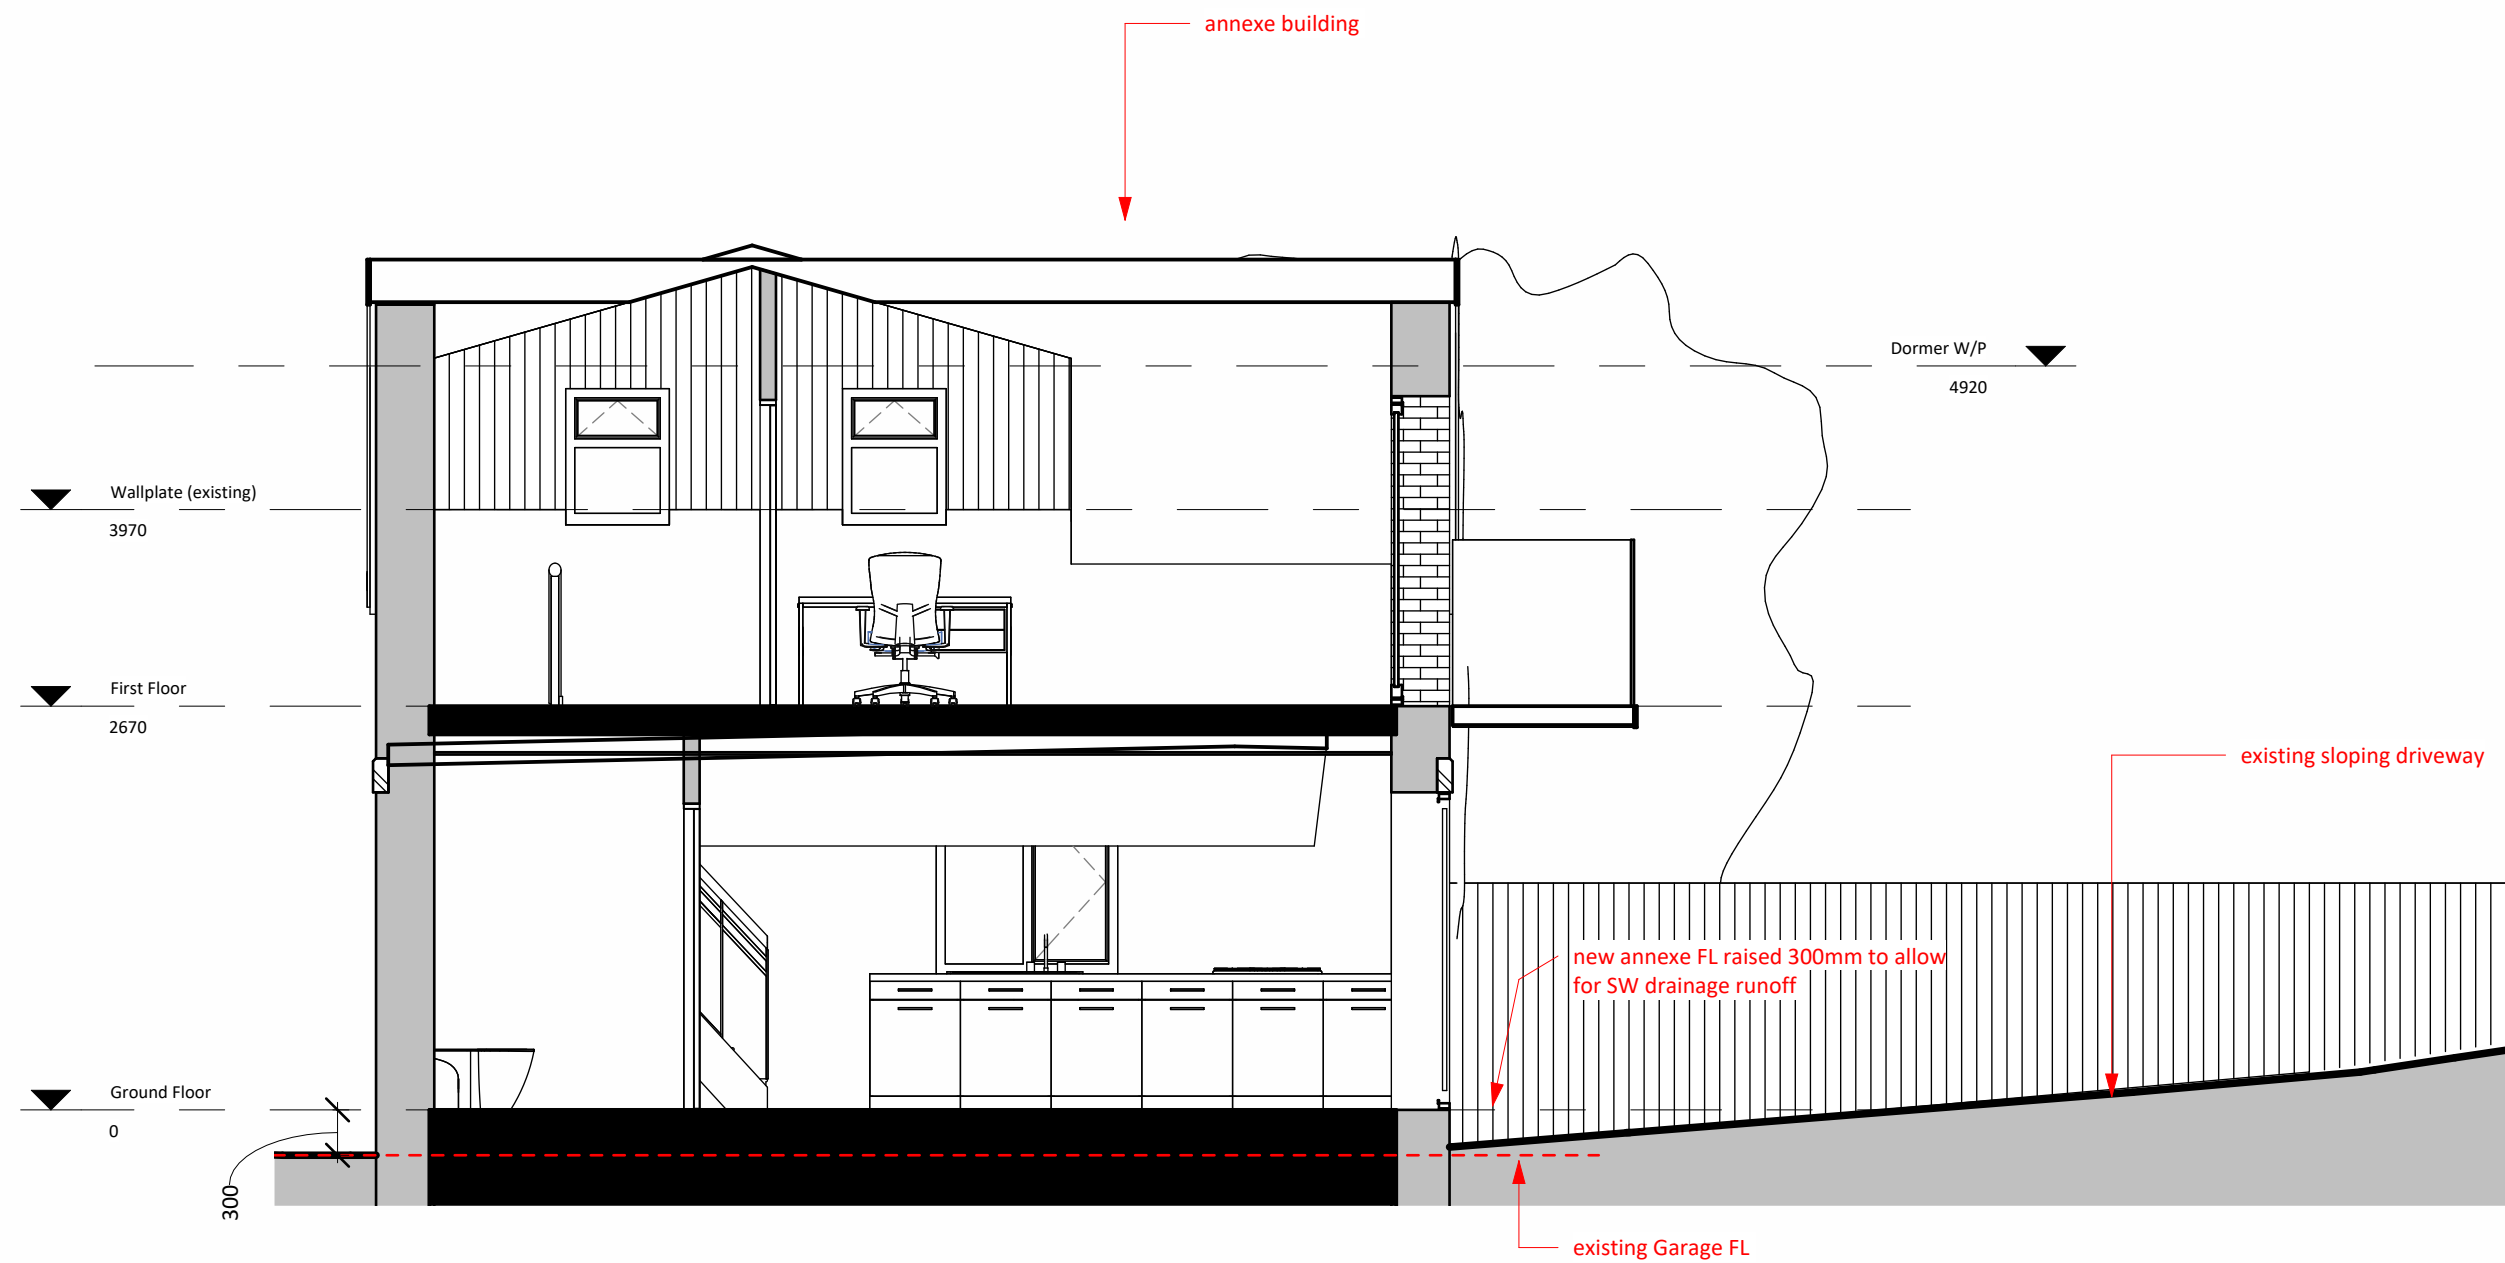

4 Site Section
1 : 50

NOTES

- Do not scale from this drawing.
- Due to the nature of the project (existing property) dimensions may vary on site to those shown.
- The contractor and any specialist designers are responsible for checking all dimensions, tolerances etc before works commence or any materials are ordered / manufactured
- Any discrepancies to be referred to the designer.
- Refer to structural engineers drawings for all structural elements. Structural elements denoted on this drawing are for information only.
- All dimensions are structural i.e. before plaster or other finishes unless stated otherwise
- This drawing is copyright of Stonehouse Architectural Ltd and must not be reproduced without authorisation.

STONEHOUSE & CO
ARCHITECTURAL DESIGN

Rev	Description	Date
1	rear link added	04.01.24
2	annexe amended	09.02.24
3	dormer added	13.02.24
4	drive altered and notes	26.02.24

CODE	SUITABILITY DESCRIPTION
STATUS	PURPOSE OF ISSUE

PROJECT

Redvales Road, Bury

TITLE

Planning Scheme Proposed

CLIENT

Mr Kayani

DRAWN BY bl	CHECKED BY bl	DATE 09/29/23
SCALE (@ A1) As indicated		PROJECT NUMBER J23-066
DRAWING NUMBER P02		REV 4