


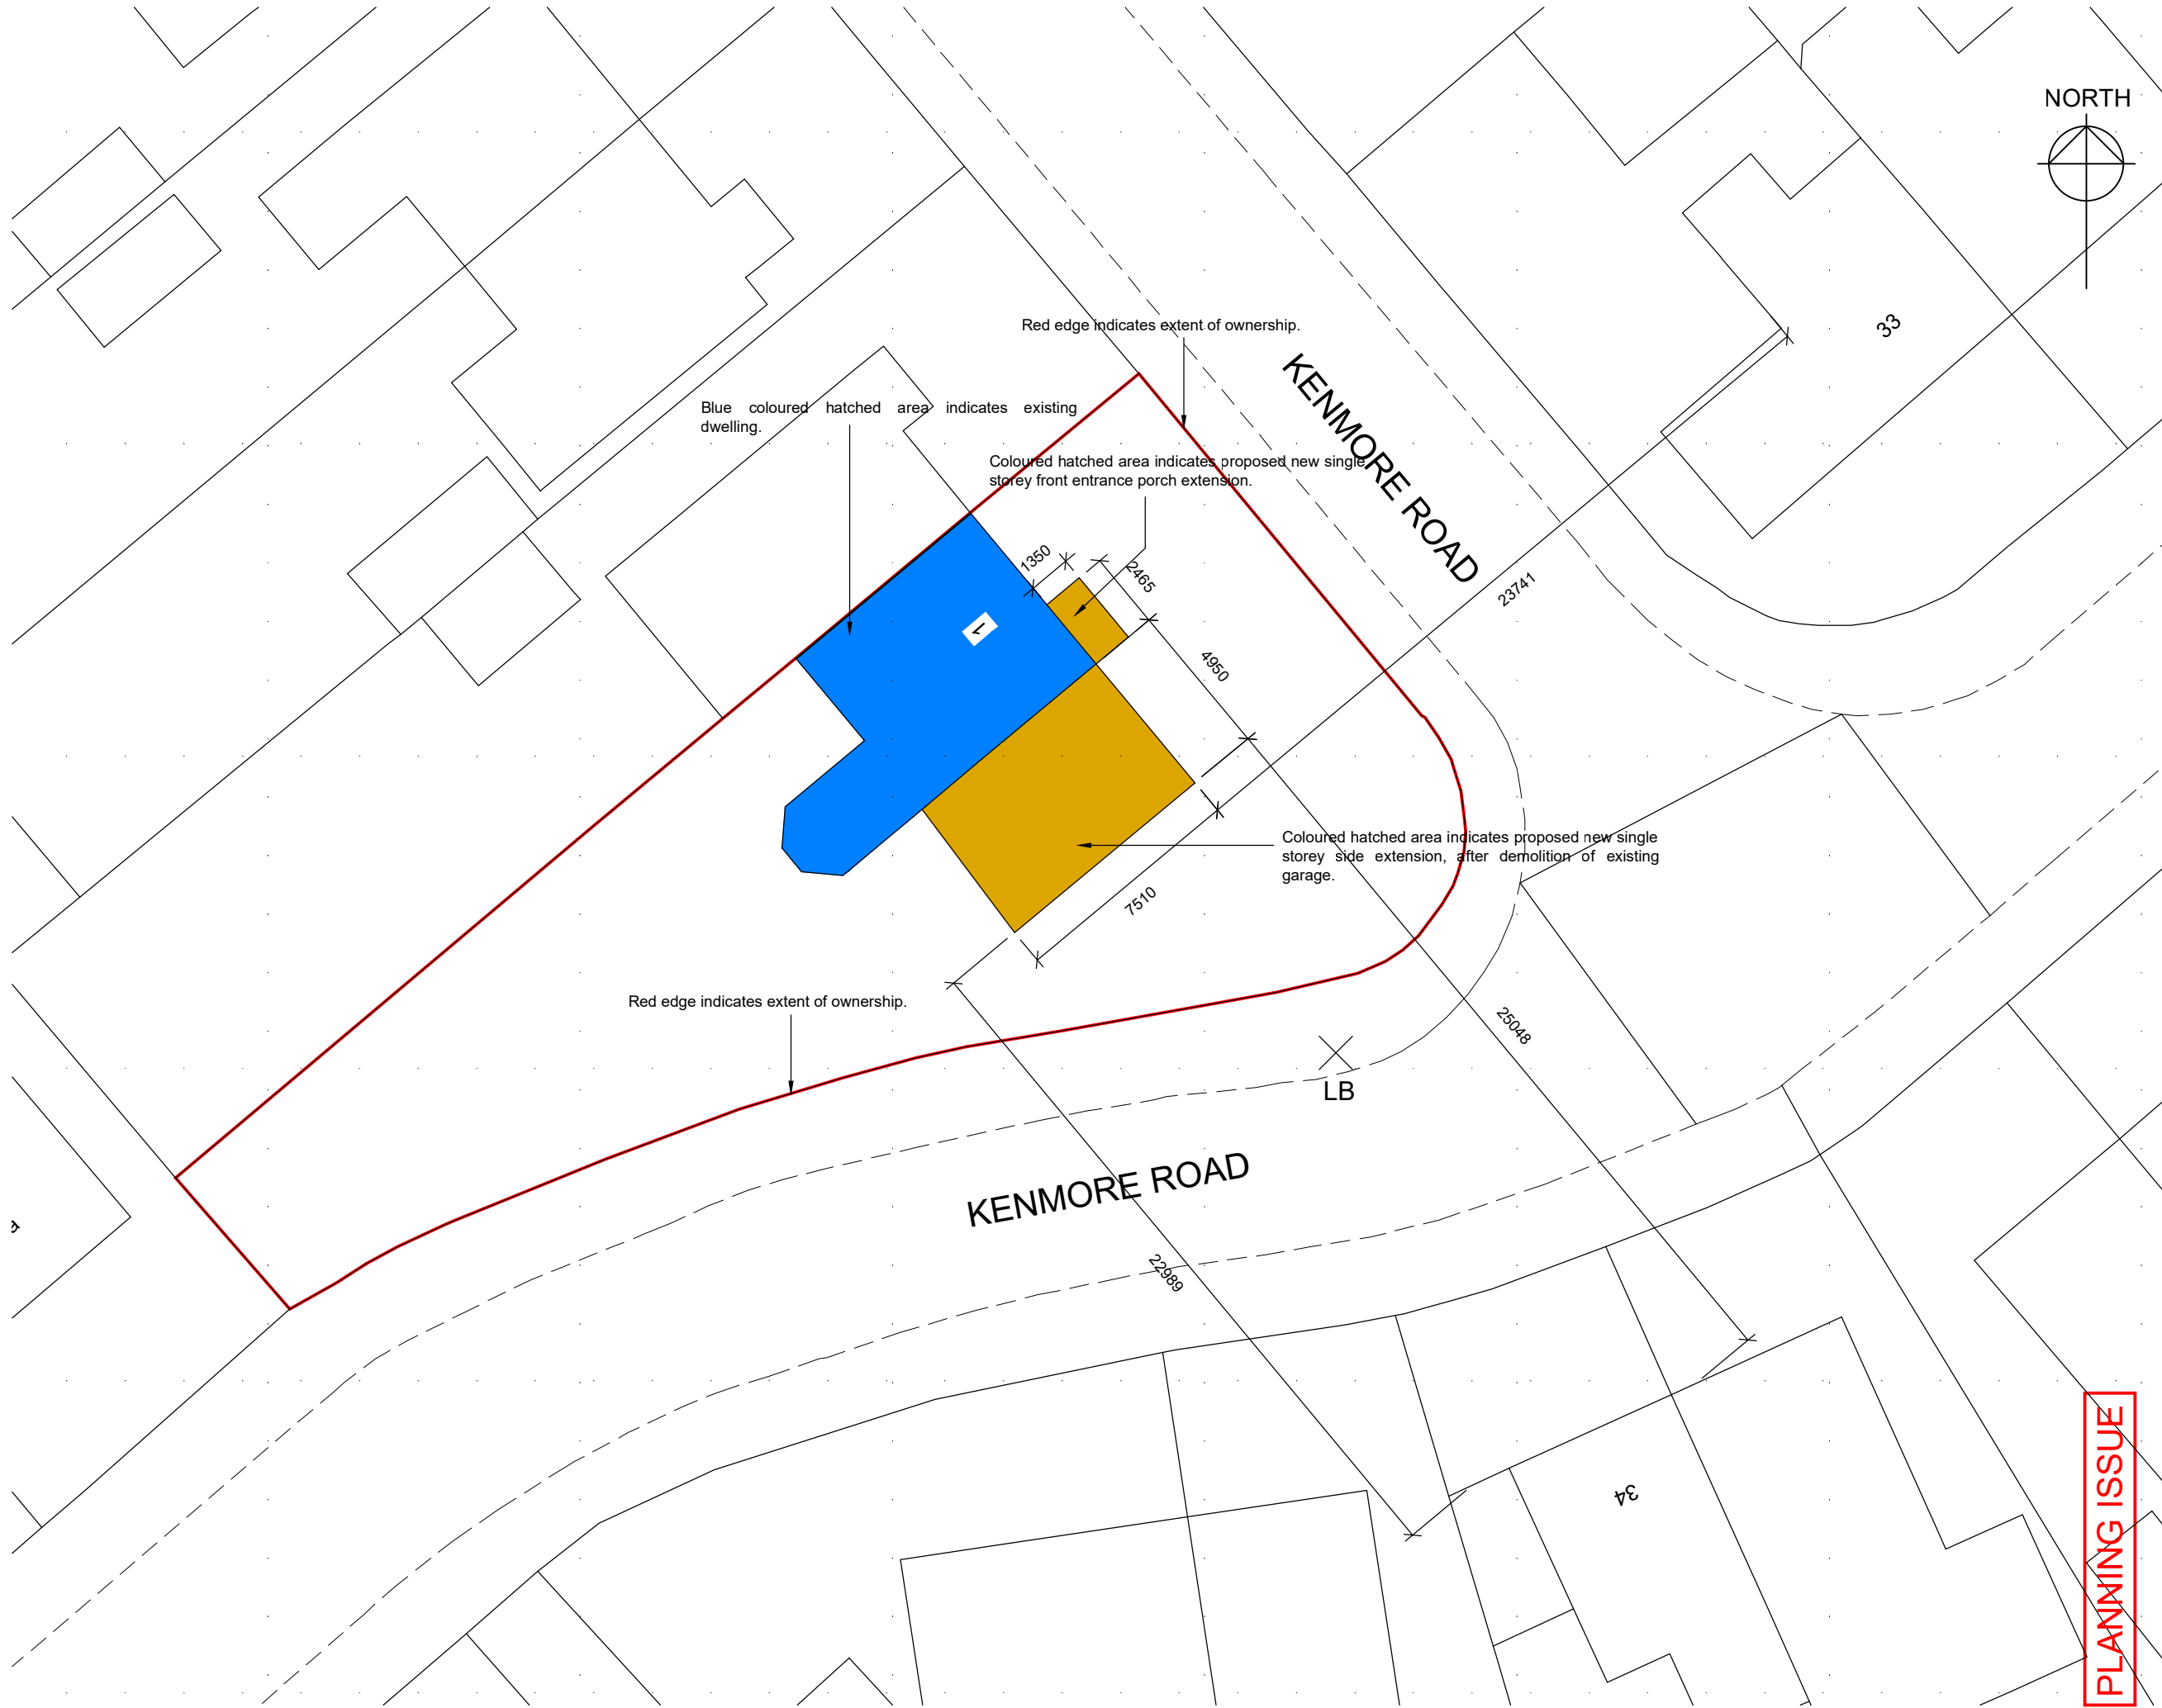

PLANNING ISSUE

Y A Architectural Services JOB No. 1940-P02	
PROJECT. PROPOSED DEMOLITION OF EXISTING SIDE GARAGE AND ERECTION OF A SINGLE STOREY SIDE EXTENSION, INCLUDING FRONT ENTRANCE PORCH AT 1 BROOK DRIVE, WHITEFIELD.	JOB TITLE. PROPOSED SITE PLAN.
GENERAL NOTES. 1. This drawing is the property of Y A Architectural Services and copyright is reserved by the company. It is to be used for the purpose for which it was prepared and no other use without the written consent of Y A Architectural Services. 2. All dimensions are approximate only and are to be checked on site by contractor and any discrepancies to be reported prior to commencement of work. 3. Do not scale from this drawing, only work to written dimensions. 4. All new drains to be laid, jointed and tested to the entire satisfaction of the Local Authority. 5. All work to comply with current Building Regulations and subsequent revisions. 6. Foundations not to encroach over boundaries.	
DRAWN: Y AHMED.	CLIENT MR ZAHEER ASLAM.
SCALE: 1:200@A3	DATE: 07.05.24
Unity House, Fletcher Street, Bolton, Lanc, BL3 6NE. tel/fax: 01204 559988 e-mail: designs@yaas.co.uk, www.yaas.co.uk	