


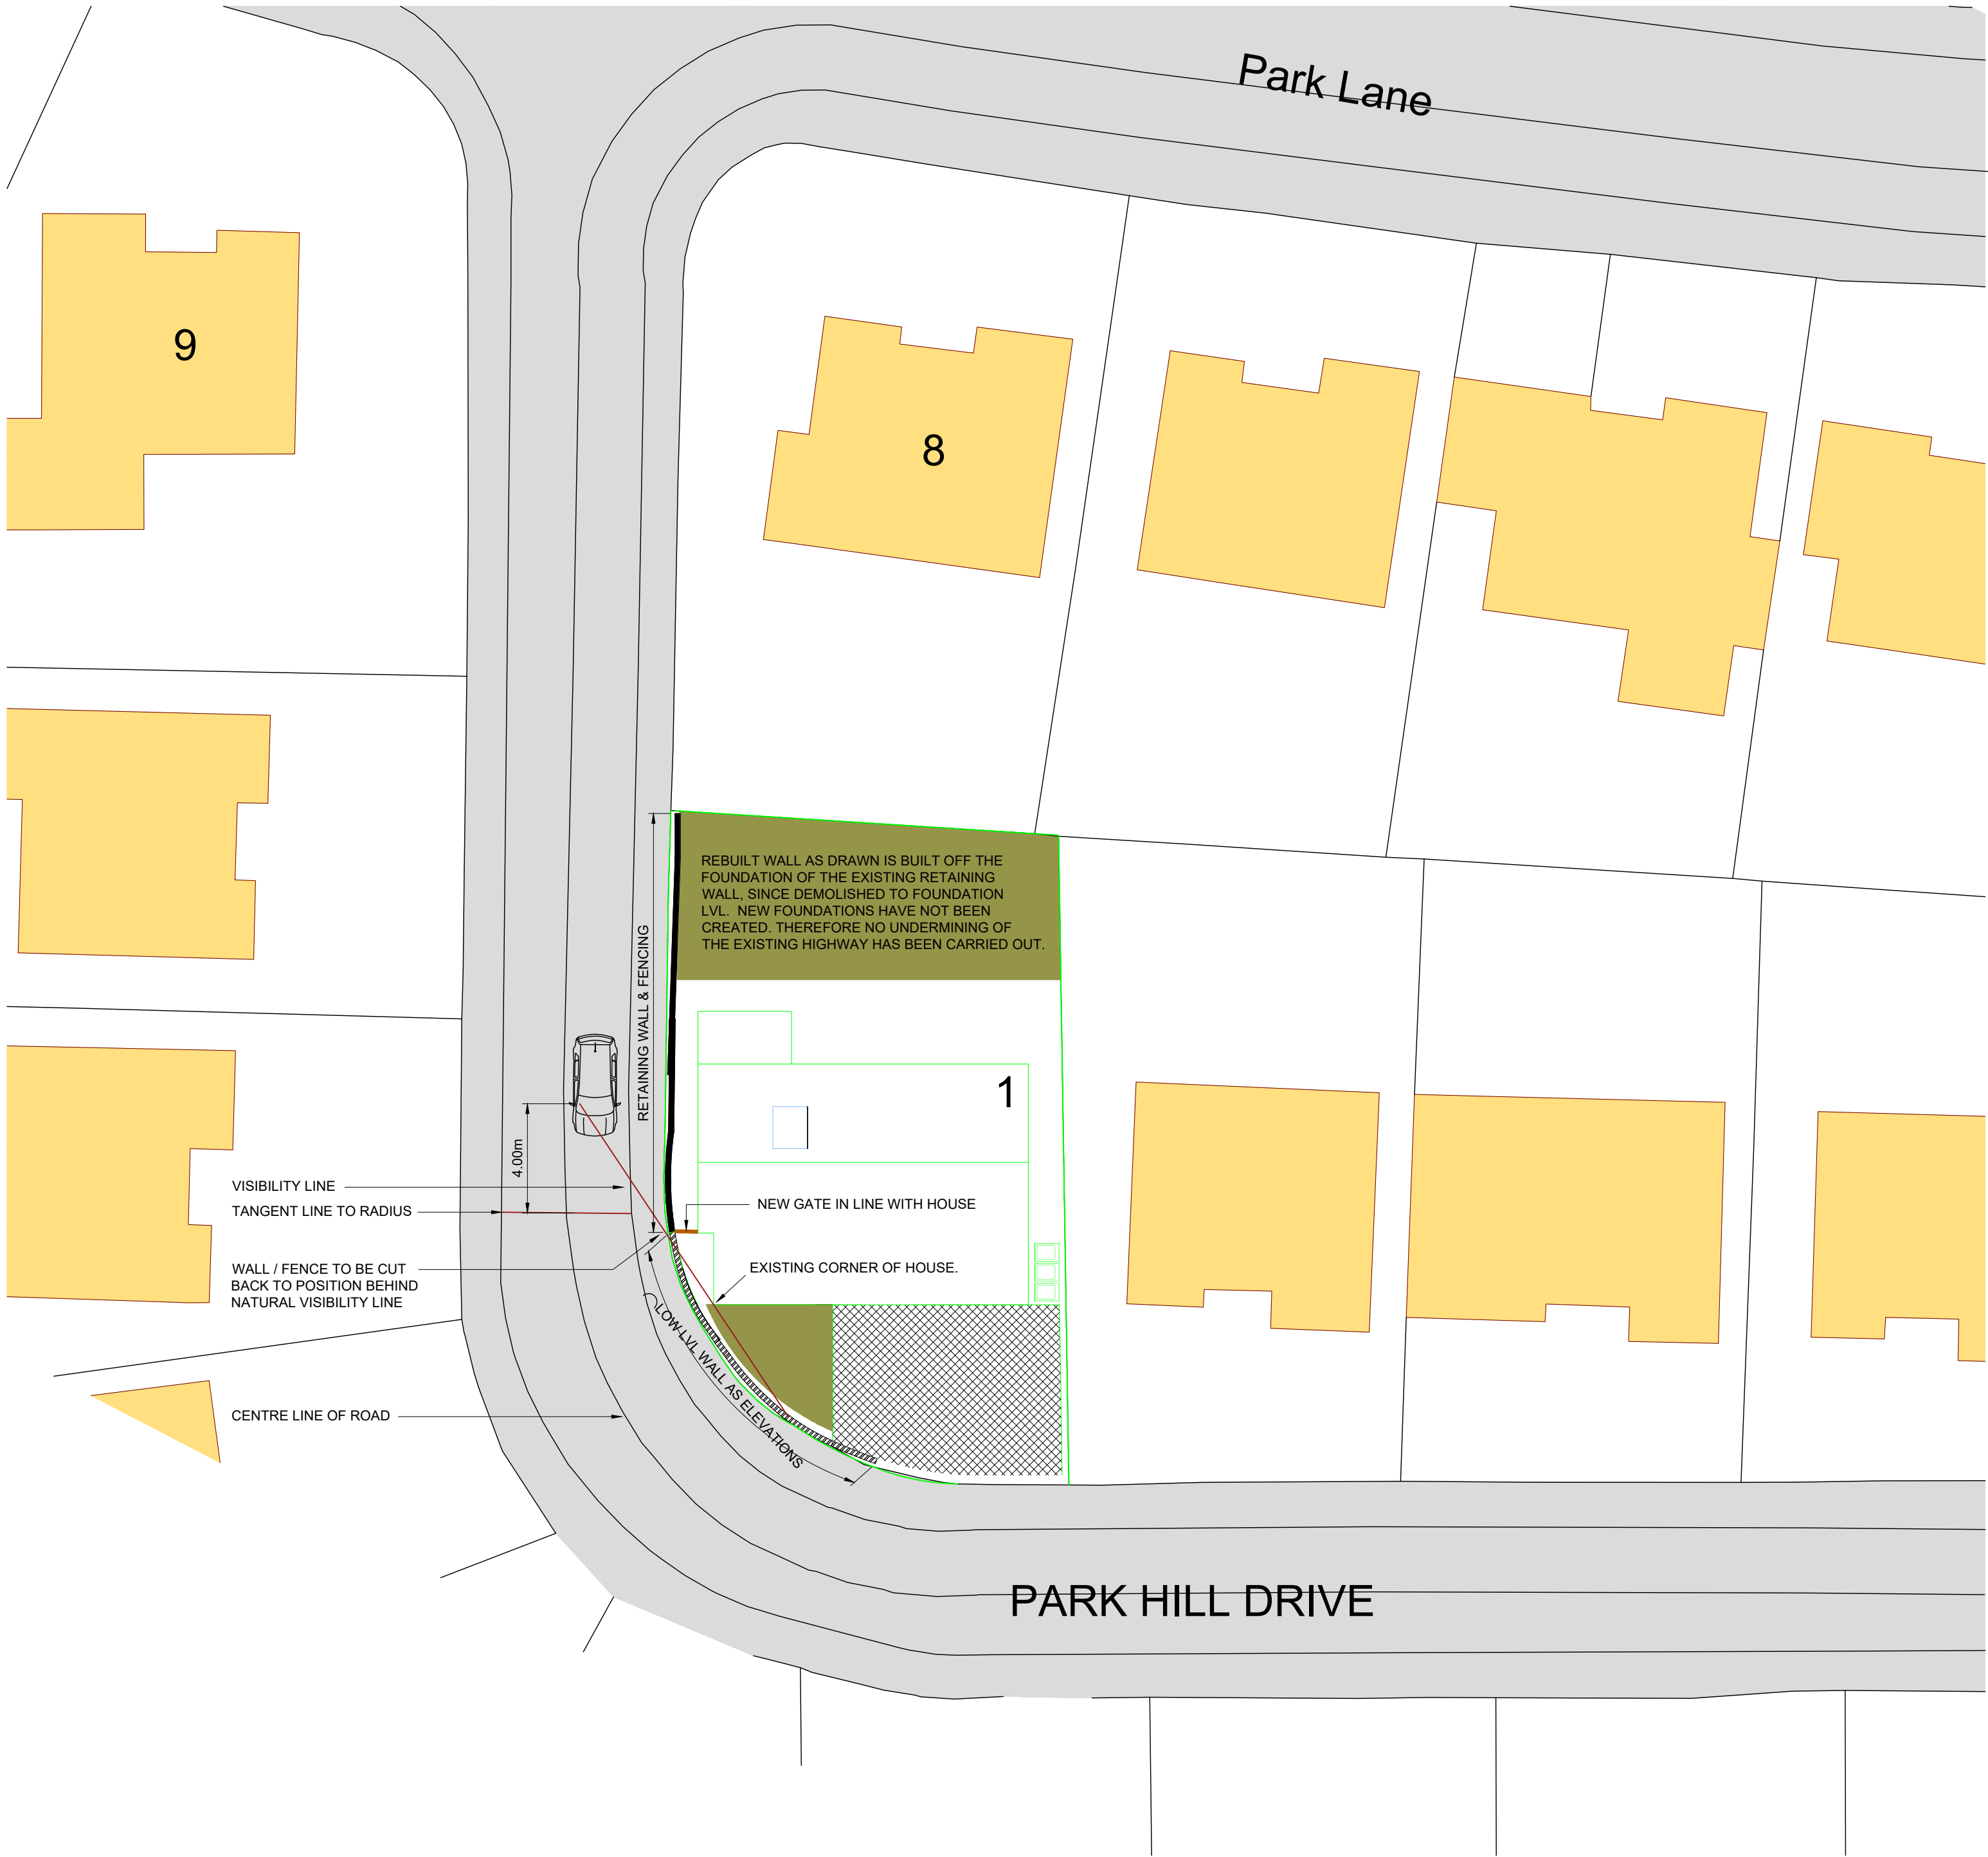

PROJECT	YANIV SALEM		
PROJECT	1 PARK HILL DRIVE		
TITLE	PROPOSED SITE PLAN		
SCALE	1:200@A1	DRAWING No.	
PROJECT No.		REV.	XX
DATE	24 / 01 / 2023	STATUS	Sheet Status