



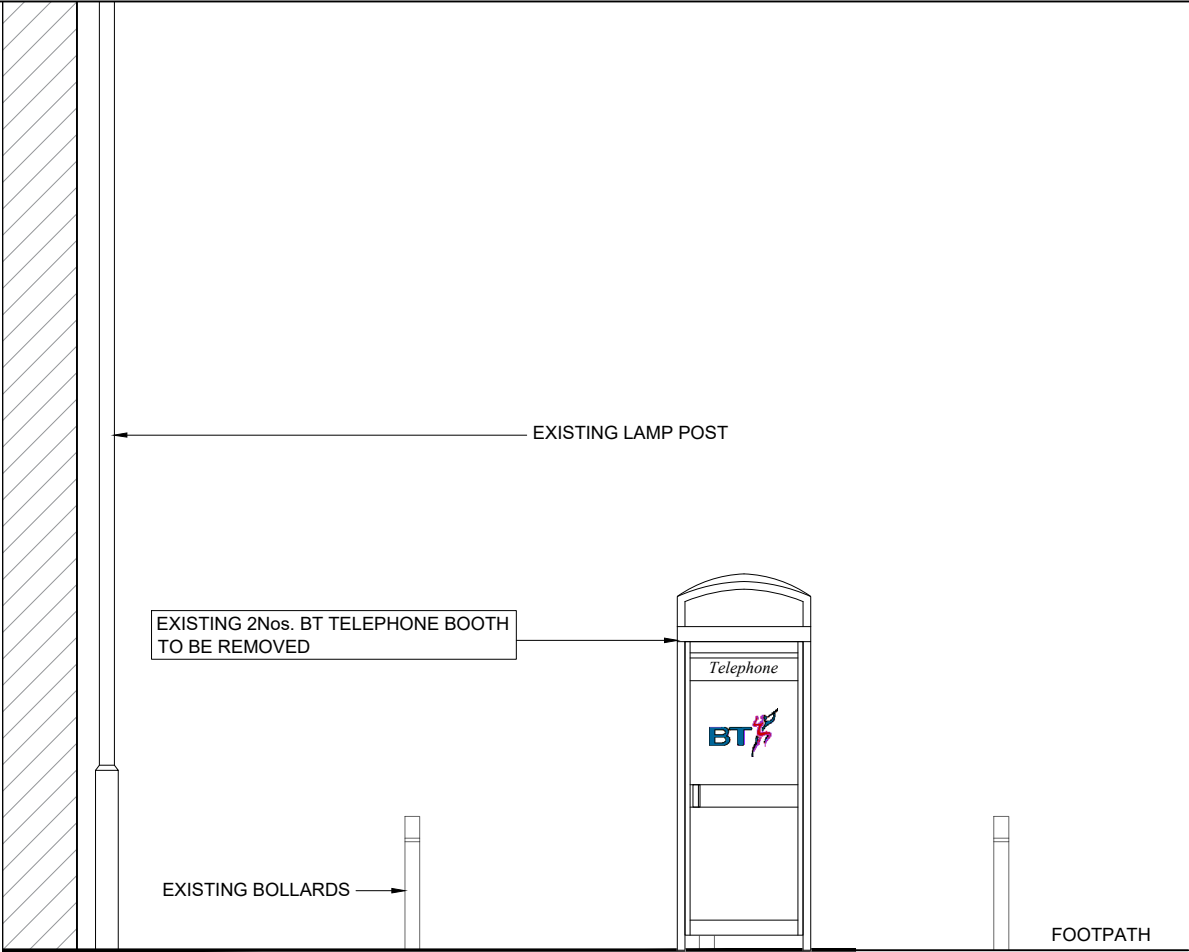


EXISTING FRONT ELEVATION  
SCALE 1:50

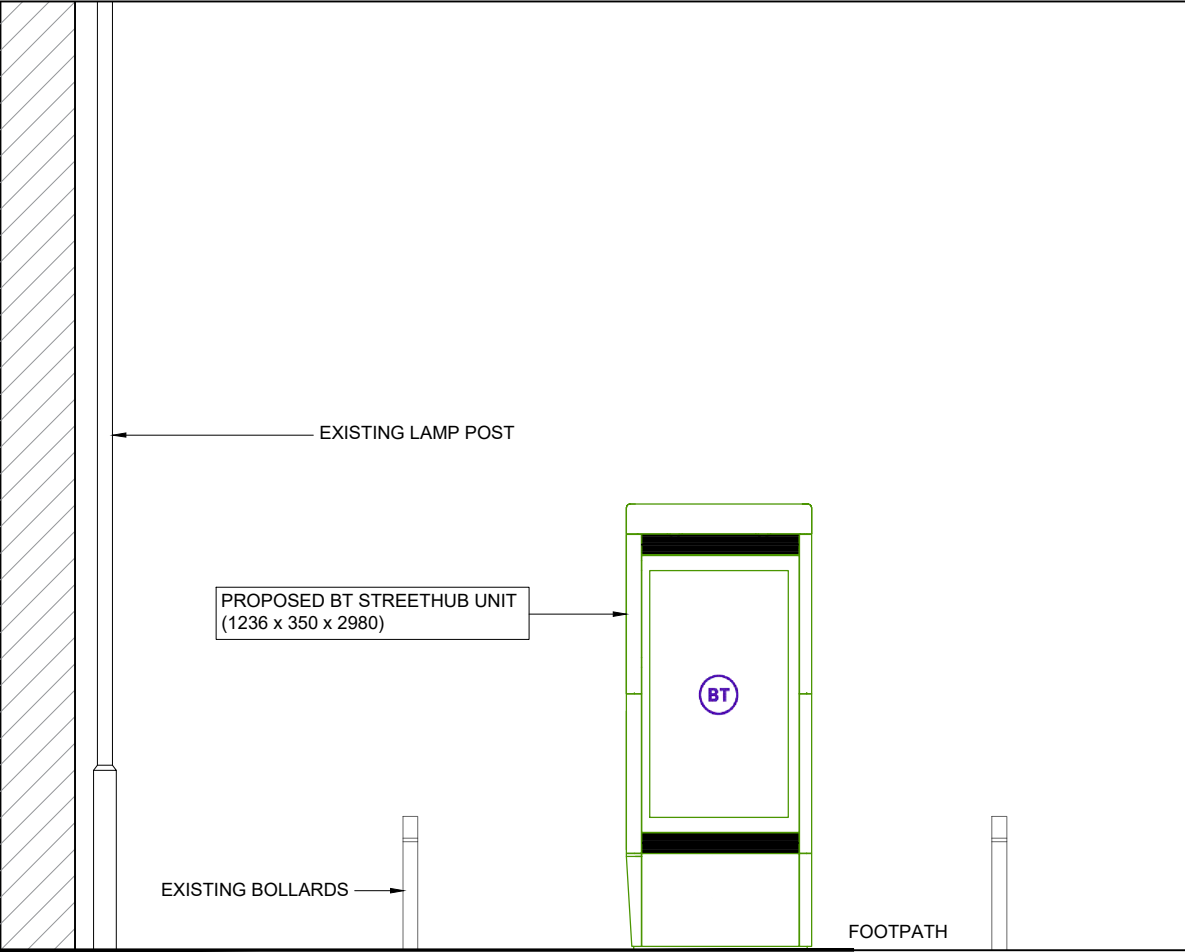

PROPOSED FRONT ELEVATION  
SCALE 1:50



PROPOSED PHOTOMONTAGE  
NTS

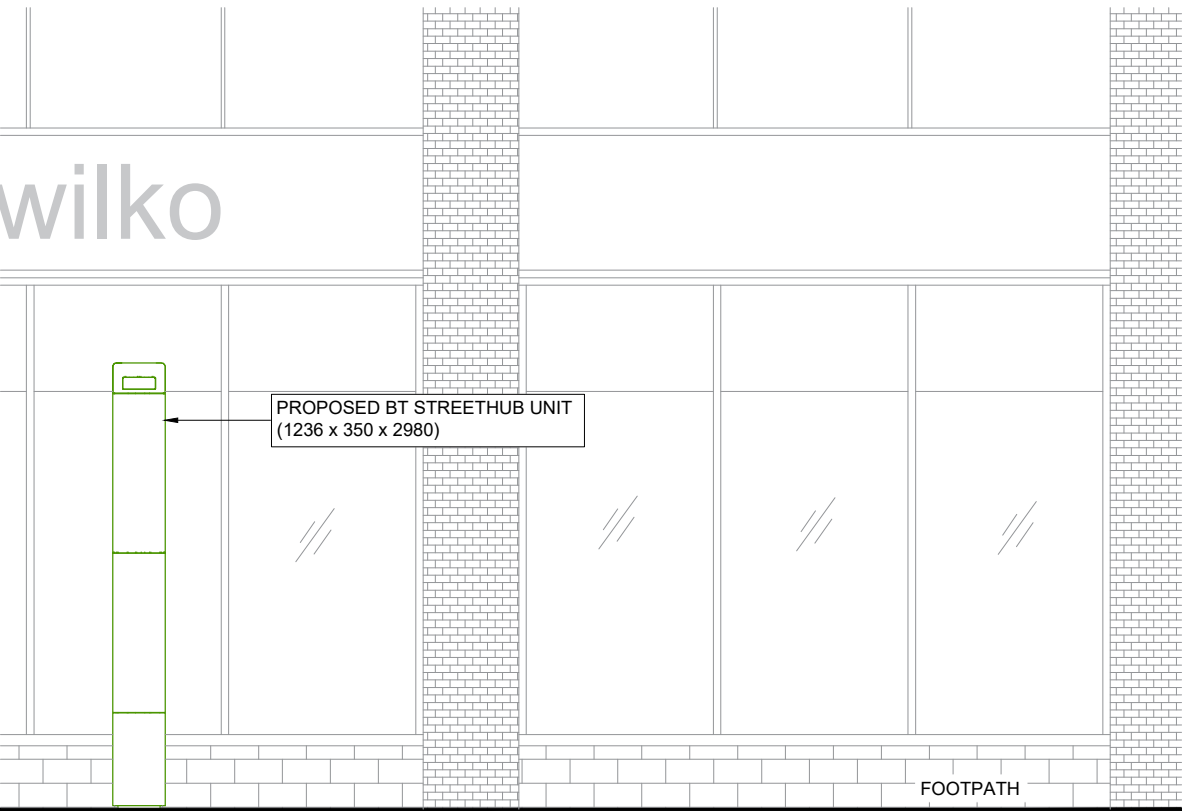

PROPOSED SIDE ELEVATION  
SCALE 1:50

GENERAL NOTES

Use written dimensions only, do not scale from drawing. Use latest revision of all referenced information.

| Rev | Date     | Description                | Drawn | Chkd |
|-----|----------|----------------------------|-------|------|
| A   | 23.03.22 | New BT Streethub Structure | MD    | JE   |

**Solutions30**  
Solutions for New Technologies



Drg Status  
PLANNING

Cell No. & Name

BRY007

Site Name & Address

Pavement adjacent Wilko, 111  
The Rock, Bury, BL9 0NB.

Drawing Title  
EXISTING AND PROPOSED  
ELEVATIONS

Scale 1:50 Date 23.03.2022

Drawn By MD Checked By JE

Drawing Number 003 Revision A