
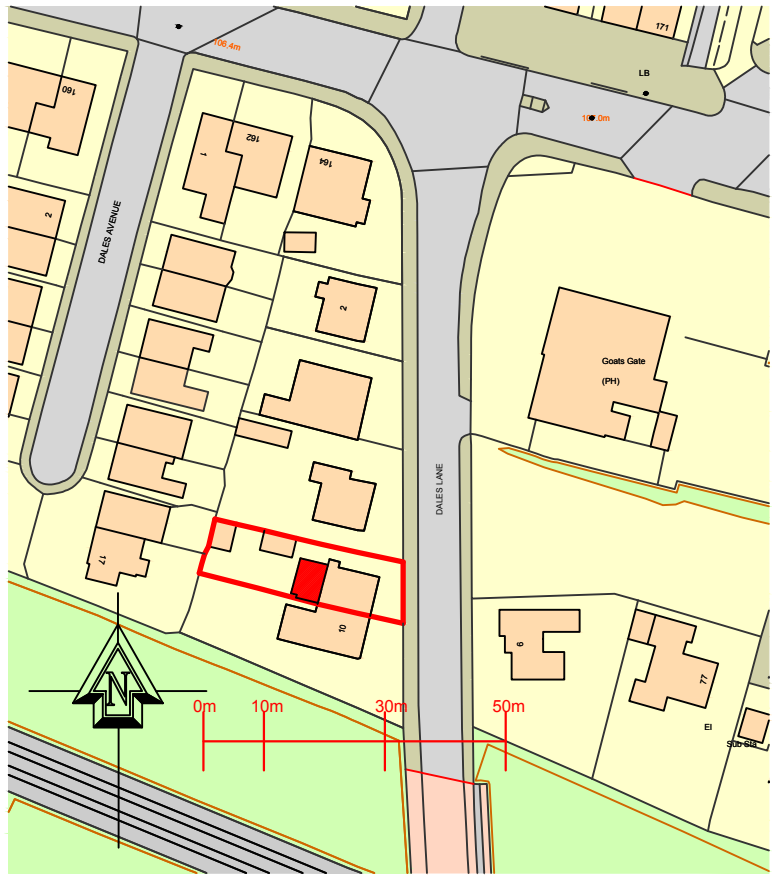
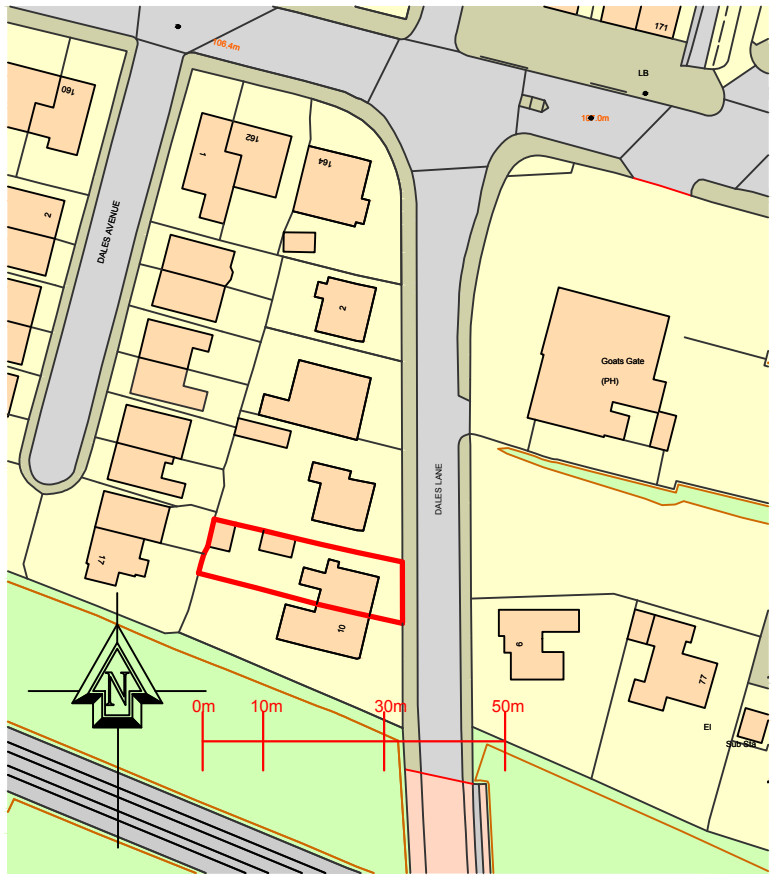
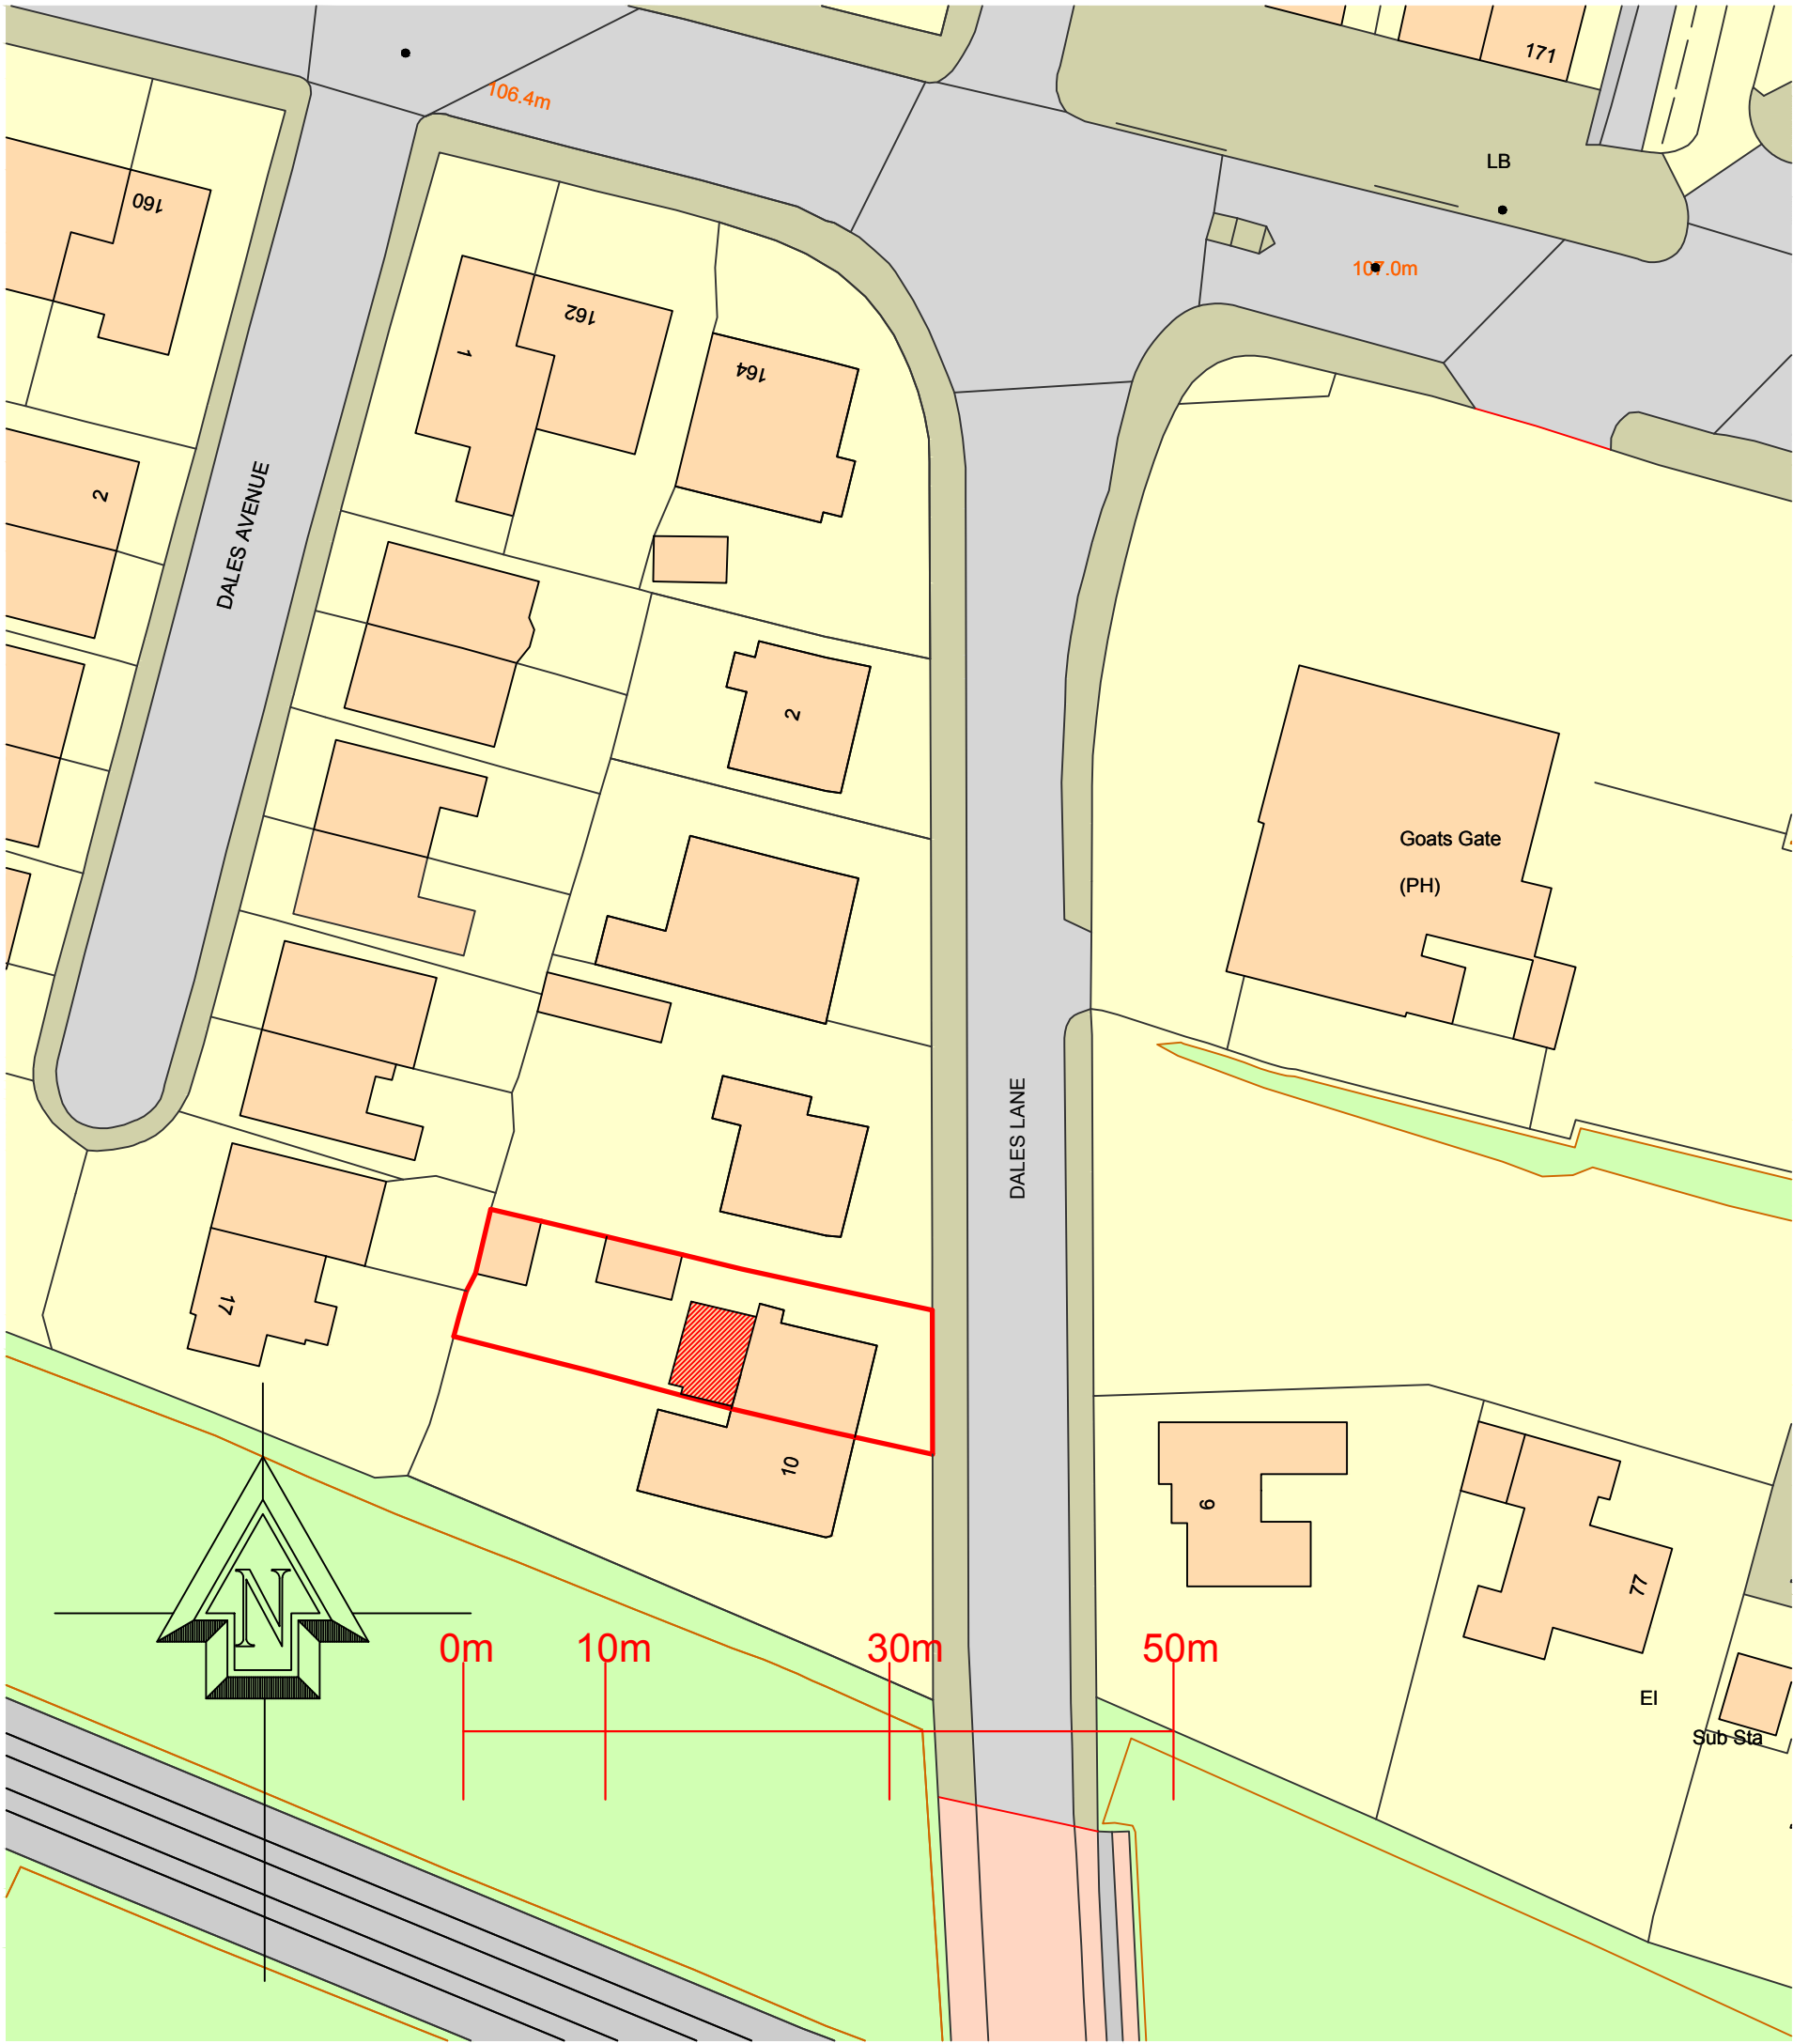


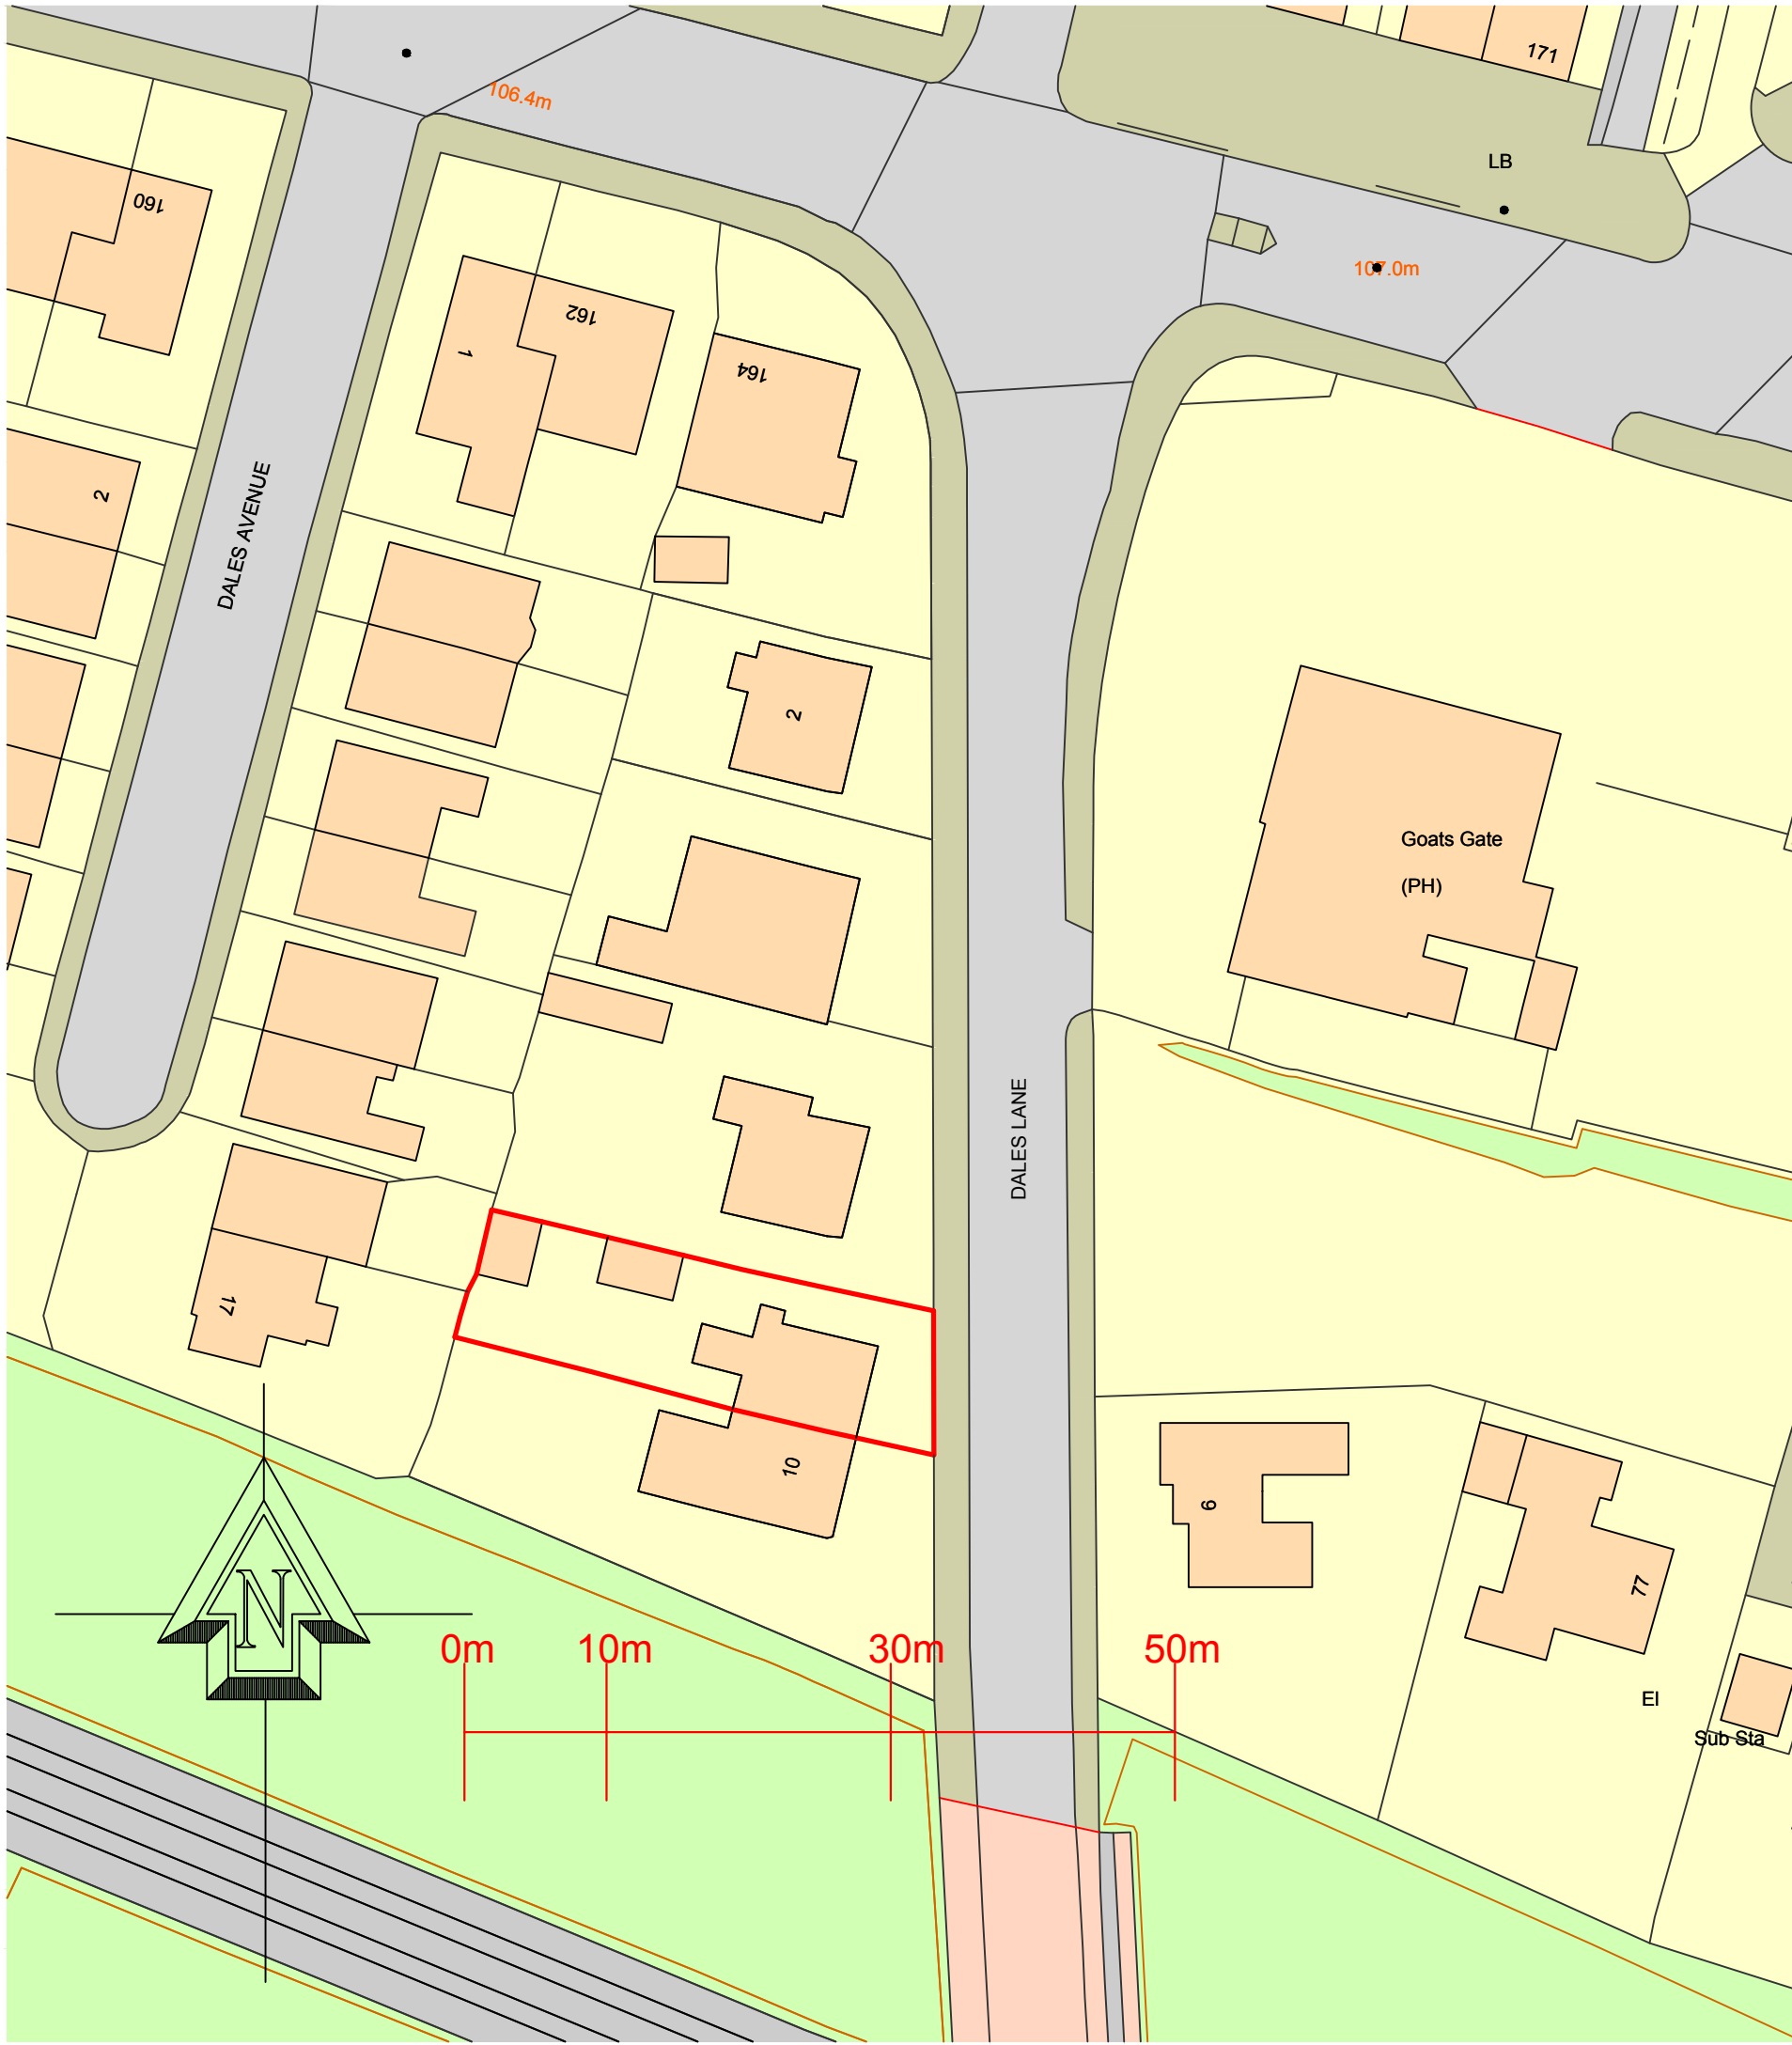

Proposed extensions and alterations at :

8 Dales Lane

Whitefield

Manchester

M45 7RL

PARTY WALL ACT 1996

Any Person carrying out works affecting party walls, or involving excavations for foundations adjacent to a party wall, should serve a notice on all adjoining owners before work commences.

If a adjoining neighbour is concerned about the works, you are advised to engage the services of a private surveyor to act on your behalf in the formal procedures or agreements which are now required by the above act. Failure to comply with the act may result in the adjoining owner taking civil action against you.

Please inform the adjoining neighbours of the forthcoming works at your earliest convenience.

Party Wall Agreement to be arranged by client.

CLIENT:	MR & Mrs Healy
CONTRACT No:	PCE-Healy-March-22
DATE:	12th March 2022
SCALE:	1:250, 1:1500 @ A1
DWG No:	PCE-Healy-March-22-Site Plan
L.A:	Bury Metropolitan Borough Council
AMENDMENTS:	DATE:



40 Queensway

Euxton

Chorley

Lancashire

PR7 6PW

www.pcedesigns.co.uk

info@pcedesigns.co.uk

pcedesigns@aol.com

01257 233850: Office

07515878823: Mobile

PCE DESIGNS LTD