



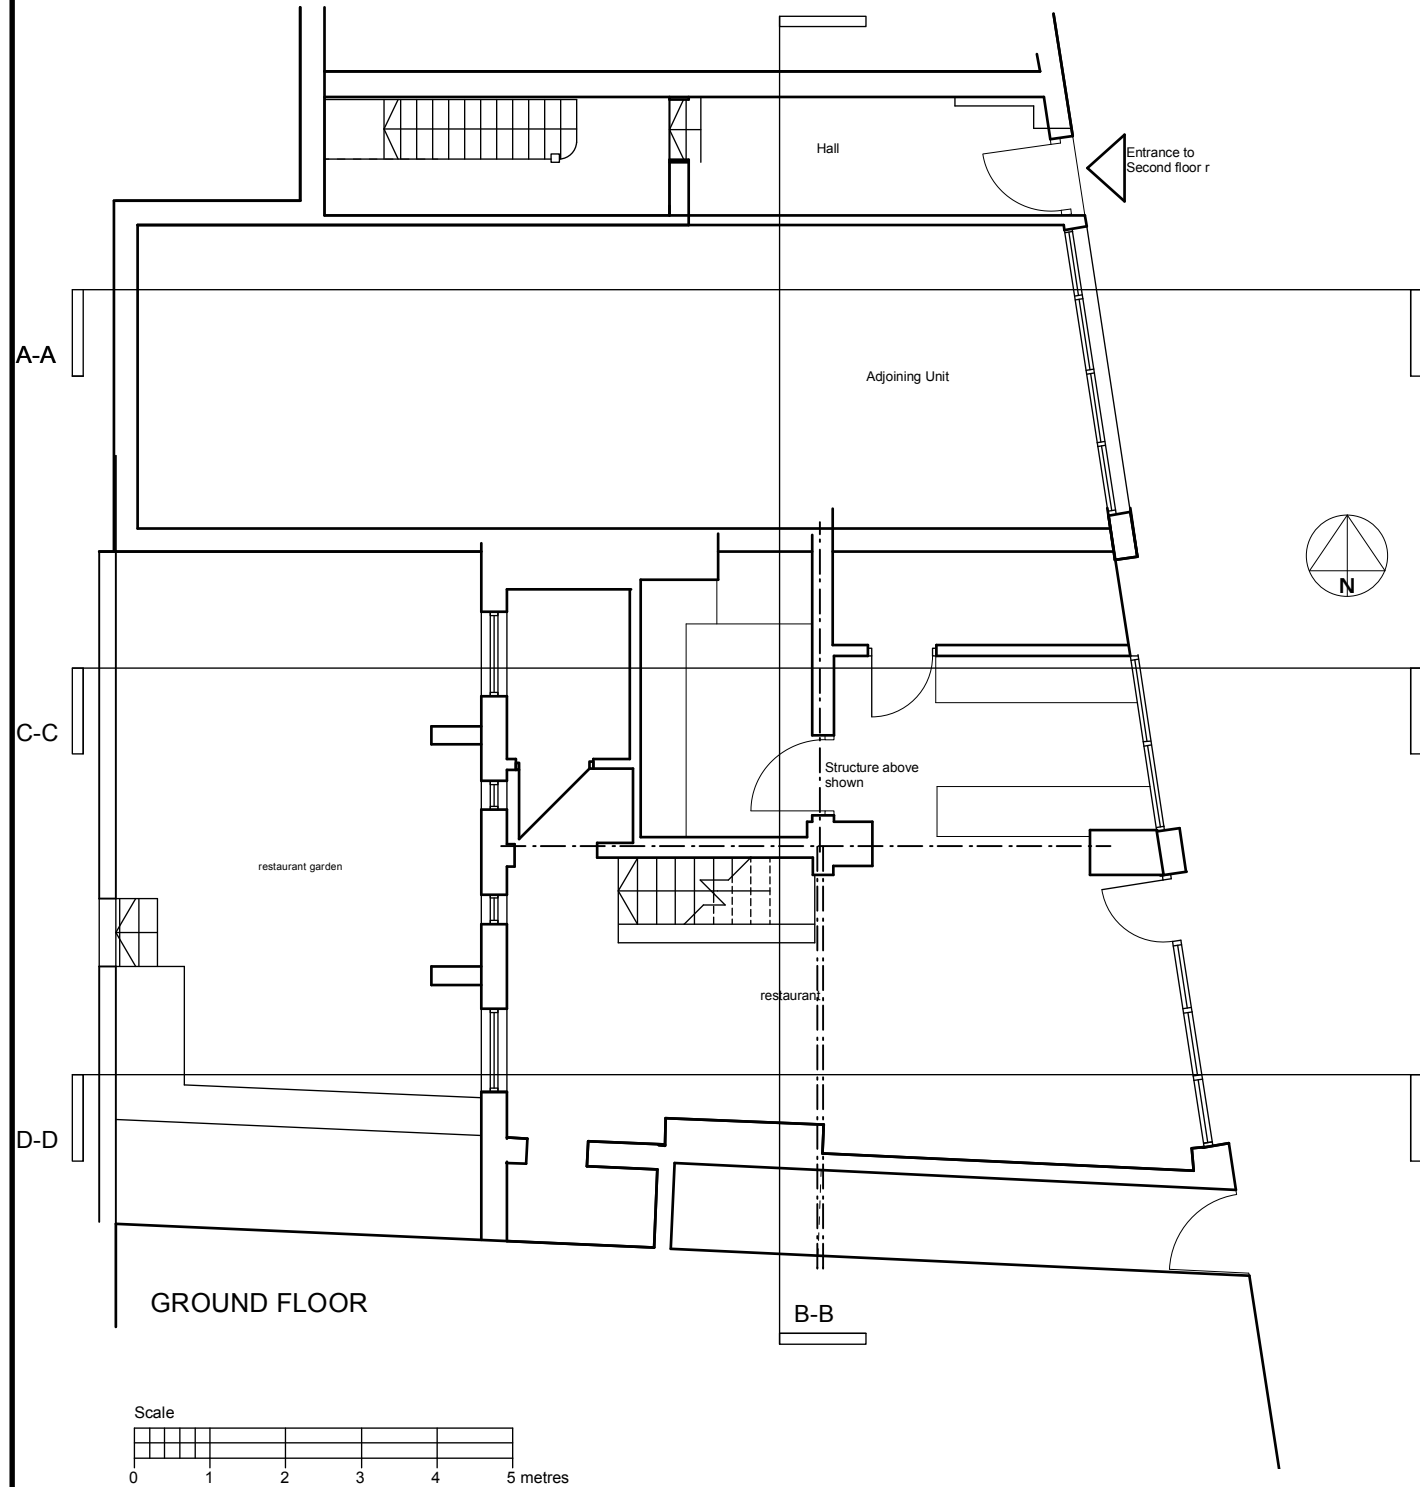

Site Location Plan 1:1250

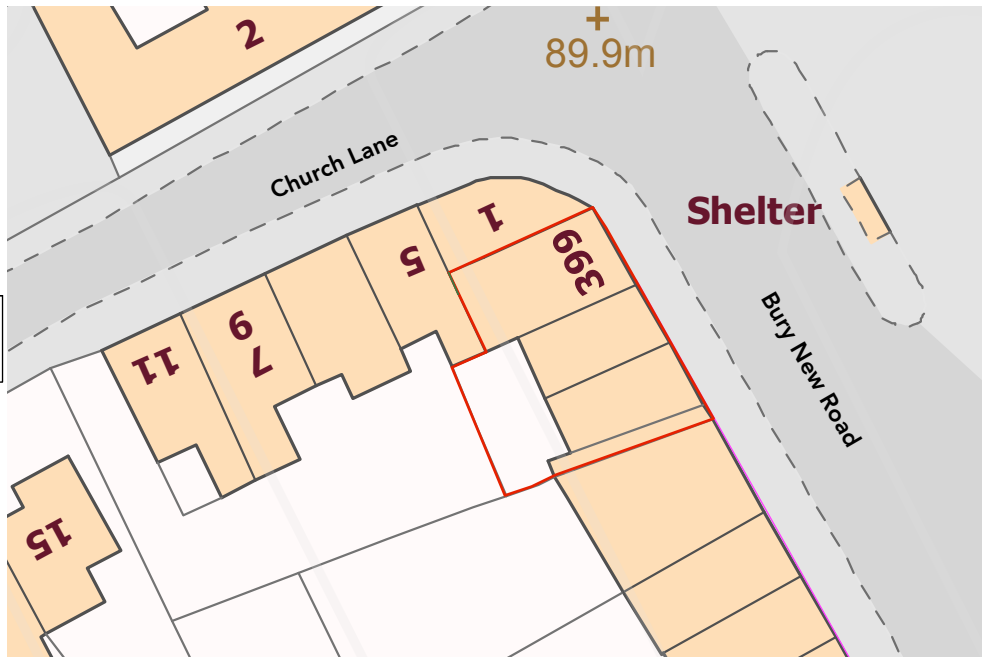

Block Plan 1:500

Date:
August 2024

Drawing No:
24160/P/01

Project:
Cuckoo Bar
395-397 Bury New Road
Manchester M25 1AW

Drawing:
Existing Ground Floor Plan
Site Location Plan &
Block Plan

SCALE 1:100

Rev	Description	Date	By
-----	-------------	------	----

leighton
architects
21 chandos Road
Manchester M21 0ss
Tel/ 07747111159
www.leightonarchitects.com