


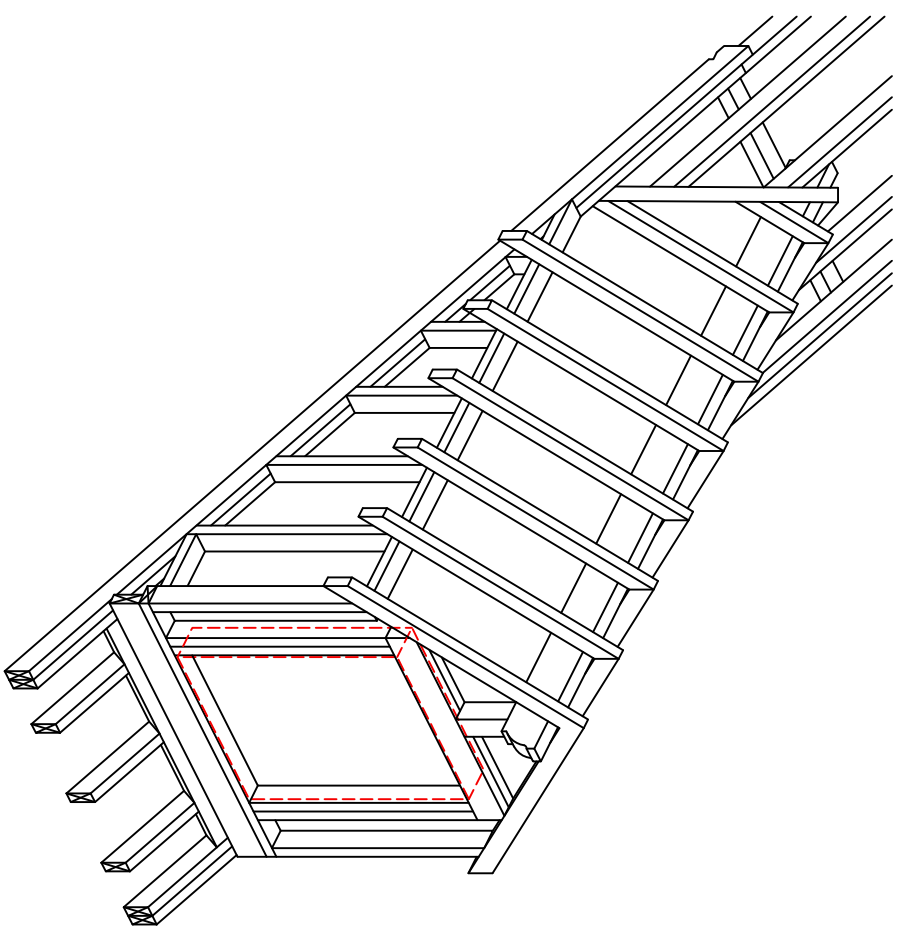


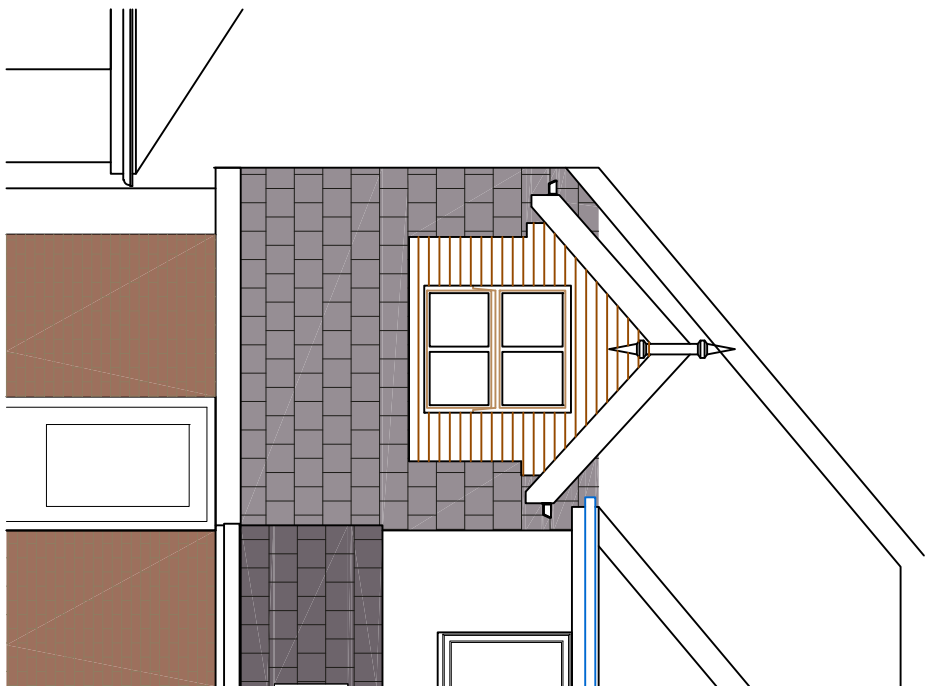

REAR ELEVATION.

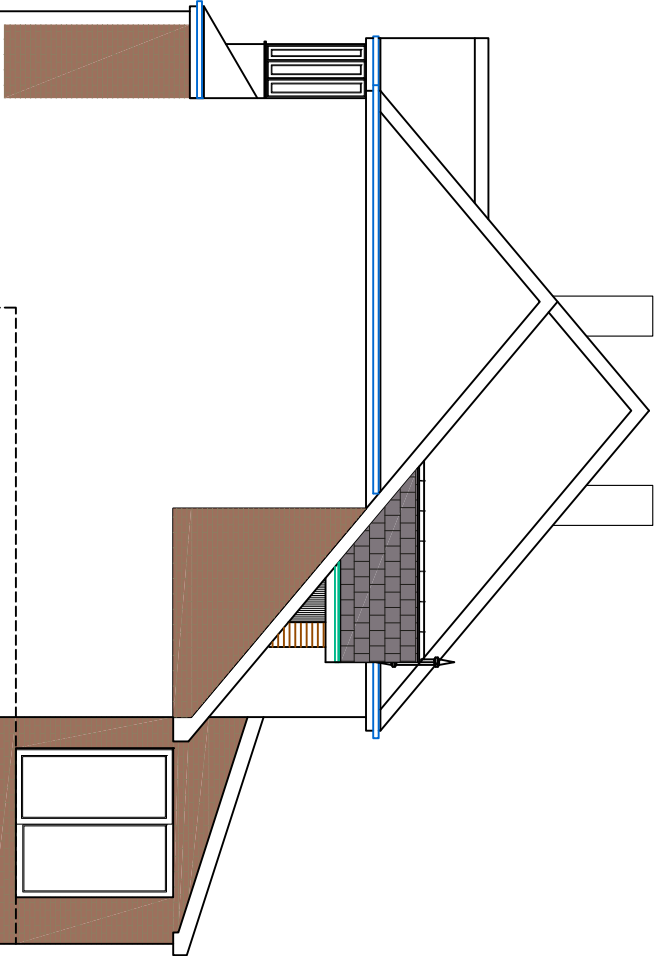

SIDE ELEVATION.

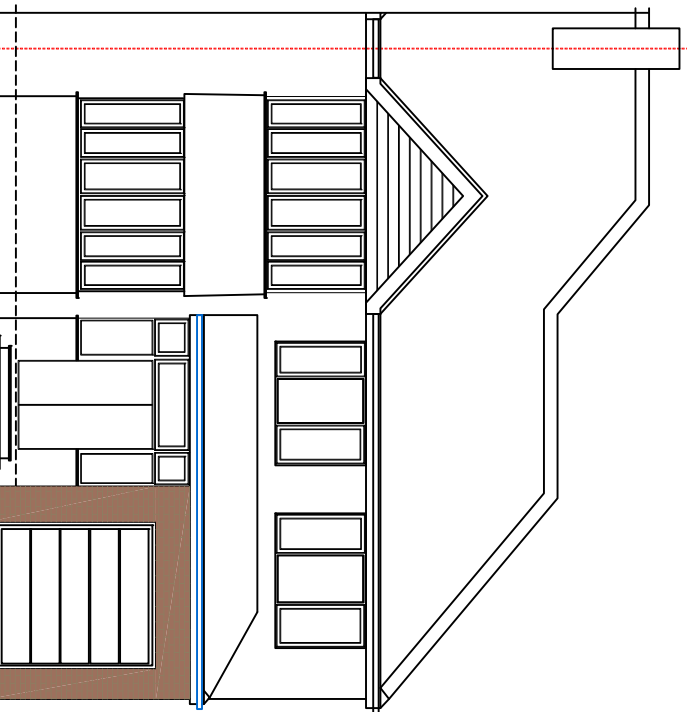

FRONT ELEVATION.

1:100 10m

Revision	Date	Note
A	03.06.2024	Rear Extension reduced in width

All levels and dimensions must be checked on site by the contractor prior to commencement of works. Any variations must be immediately reported to GreenSkyArchitecture.

All information contained within this drawing and any attached details or specifications are copyright of GreenSkyConsult Ltd trading as GreenSkyArchitecture. Copying of this document in full or in part is strictly forbidden without the expressed written consent of GreenSkyConsult Ltd.


ONLY TO BE USED FOR CONSTRUCTION WHERE THE SCHEME IS BEING UNDERTAKEN USING LOCAL AUTHORITY BUILDING CONTROL SERVICES.

© GreenSkyConsult Ltd.

Notes


SITE PLAN

1:100 10m

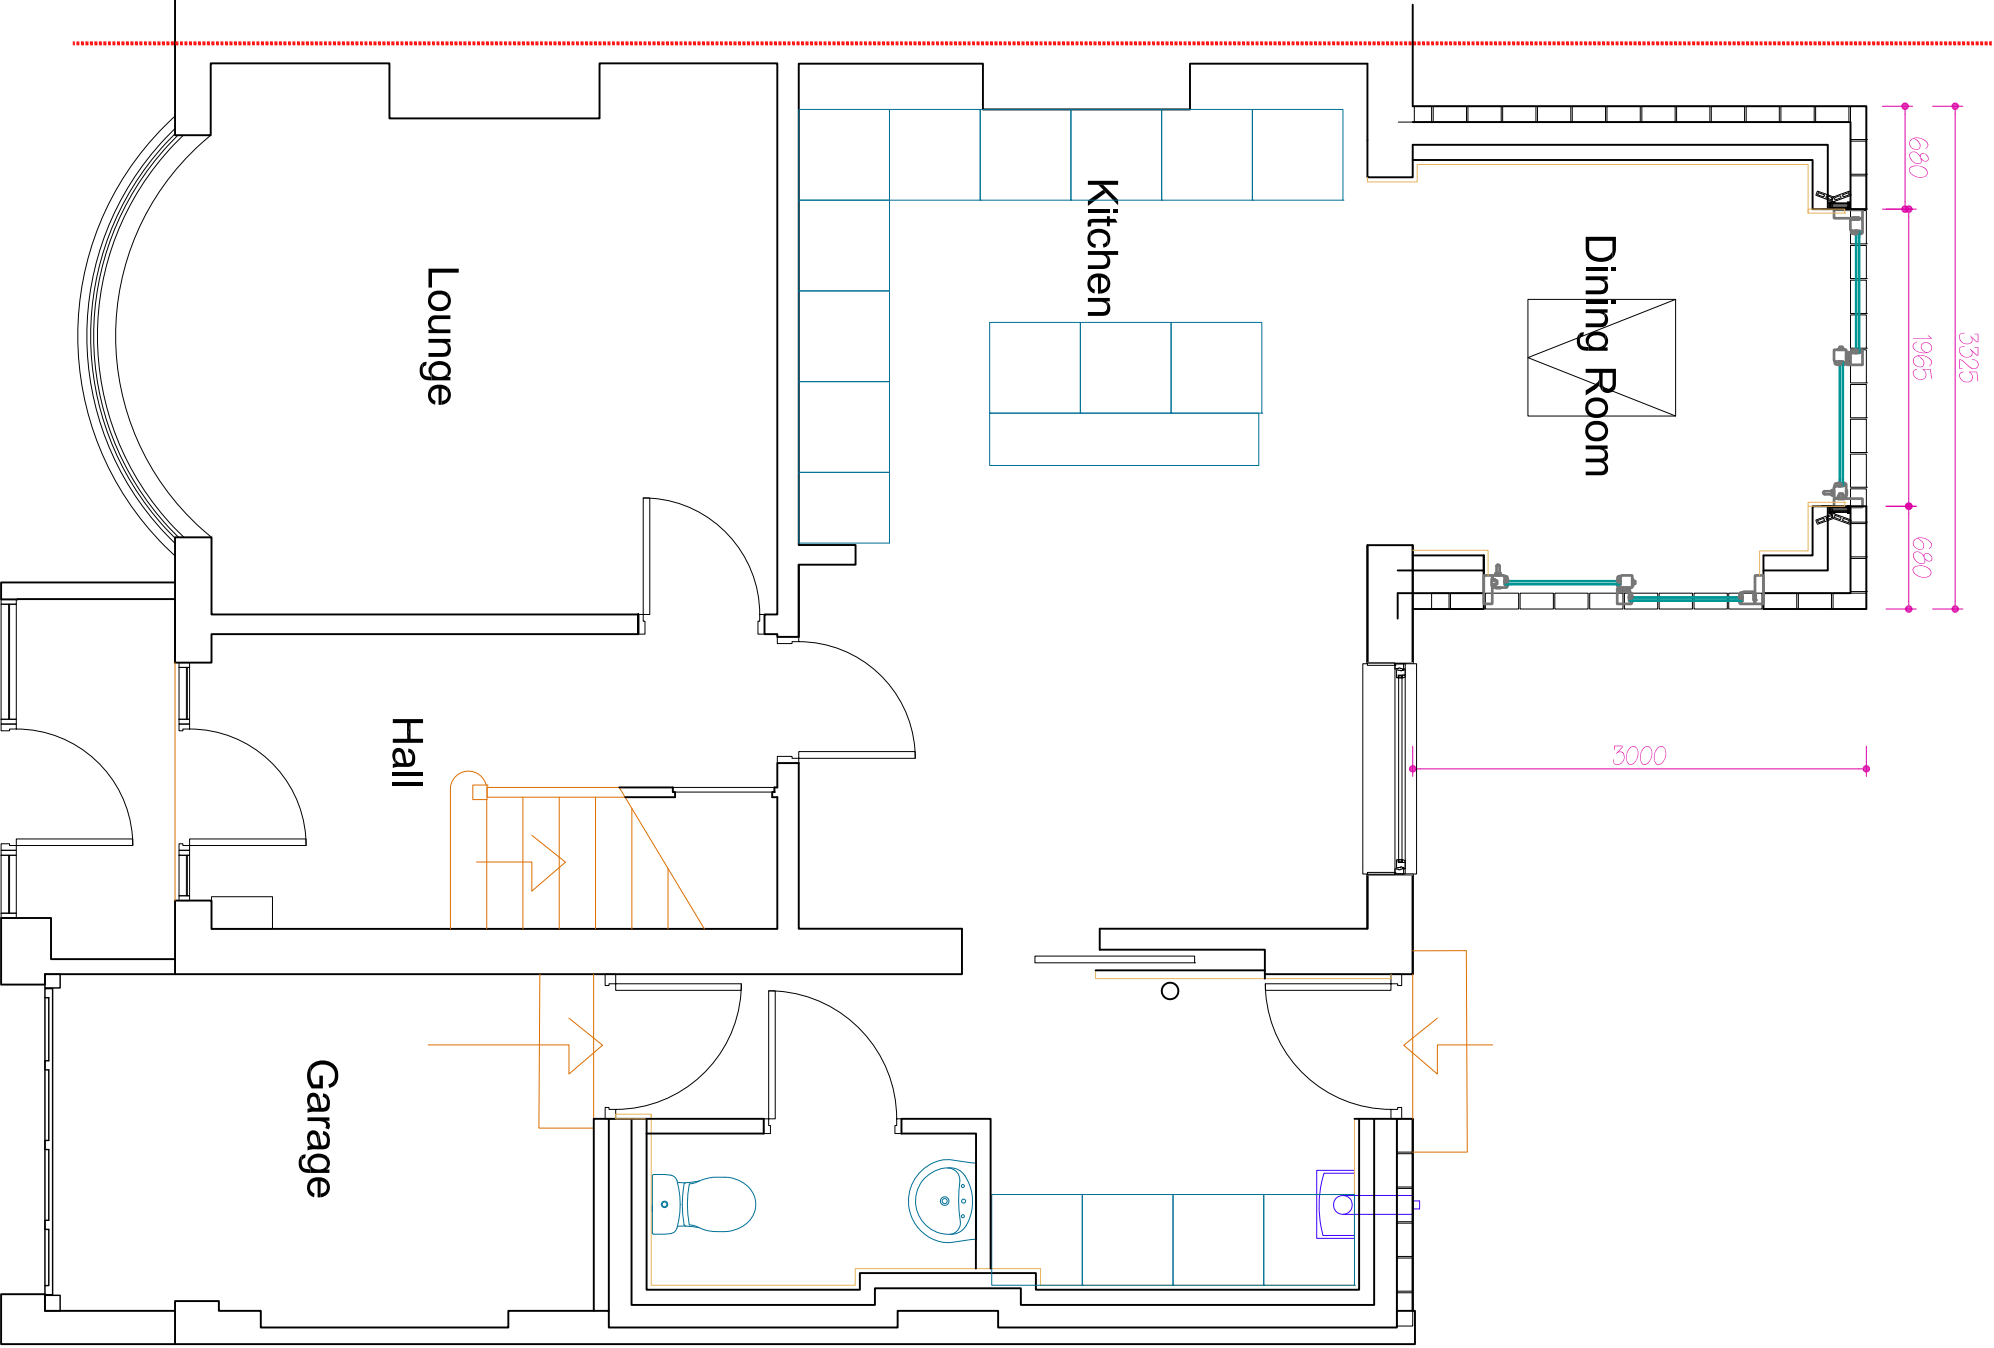

GROUND FLOOR.

1:50 5m

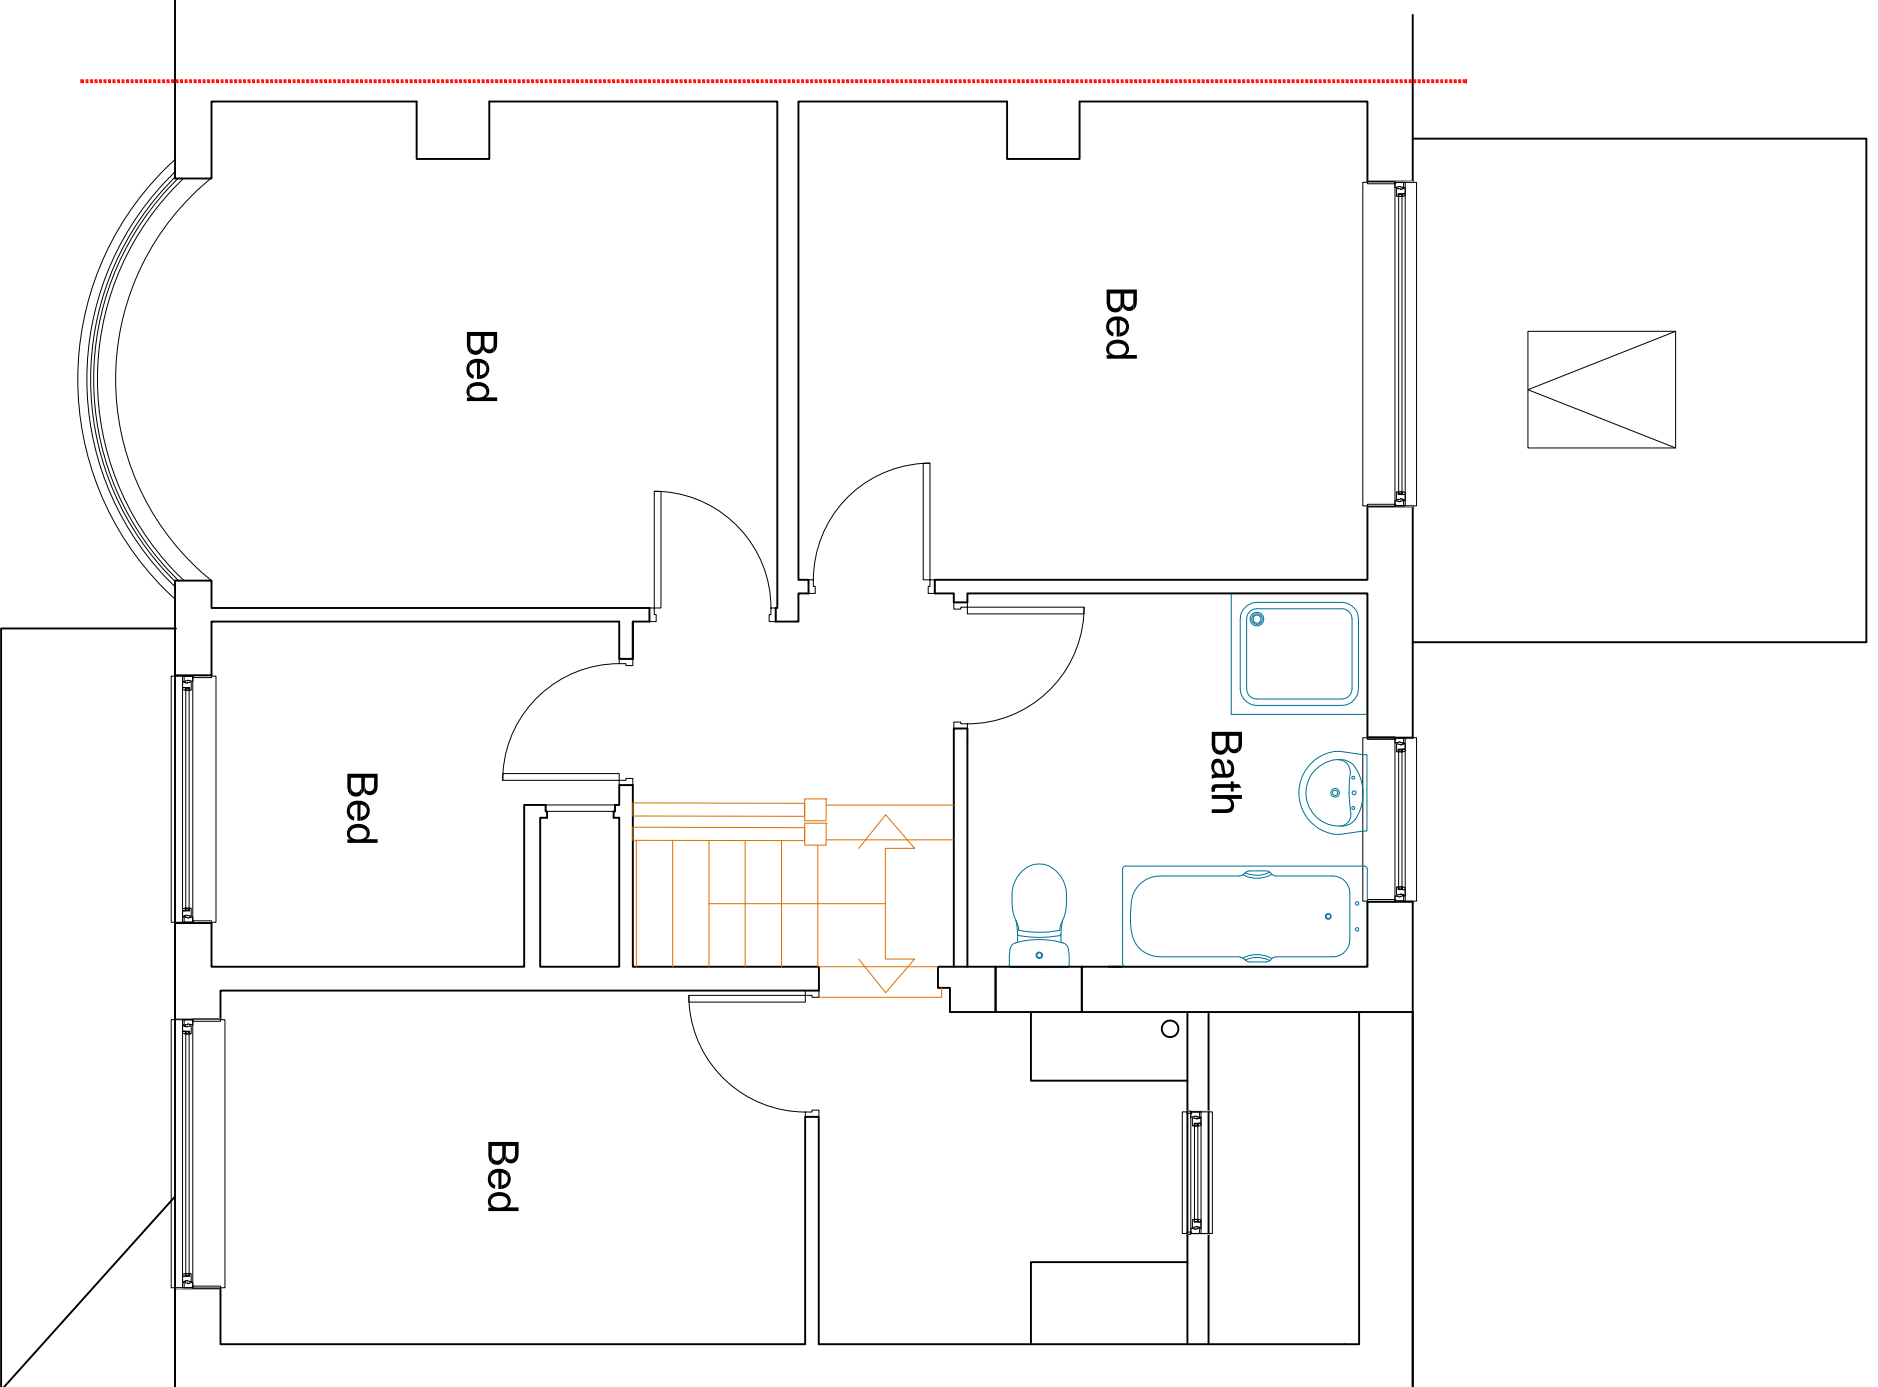

FIRST FLOOR.

GREENSKY
ARCHITECTURE

Architecture / Interior Design / Planning / Code for Sustainable Homes / RIBA / Sustainability / Energy Assessors

Green Sky Architecture is a trading name of Green Sky Consult Ltd. Company Registered in Cardiff NO 7203116

Client

Lucy Hampson & James Blackshaw

Project Title

58 Apollo Avenue, Bury , Lancs BL9 8HG

Proposed Plans

Drawn	Checked	Date	Scale	Revision
MS		24.12.2023	1:50 @ A1	
1543.02		1:100 @ A3		A

Drawing Status

Information ☐ Draft ☐ Approval ☒ Tender ☐ Construction ☐ As Built ☐